


NTS

EXISTING ELEVATION
PROPOSED ELEVATION
FUTURE ELEVATION
EX. CONTOUR
OVERLAND FLOW
DIRECTION OF FLOW
SANITARY MANHOLE
STORM MANHOLE
CATCHBASIN, DOUBLE CATCHBASIN
CATCHBASIN, DOUBLE CATCHBASIN
WITH INLET CONTROL

	VALVE AND BOX
	HYDRANT AND VALVE
	LIMIT OF PHASE / STAGE
	LIMIT OF SUBDIVISION
	LOTS REQUIRING ENGINEERED FILL
	LOTS REQUIRING BUILDING DOWNSPOUTS TO DRAIN TO FRONT OF LOT
	PROPOSED REAR LOT SWALE (SEE DETAIL ON DRAWING D3)

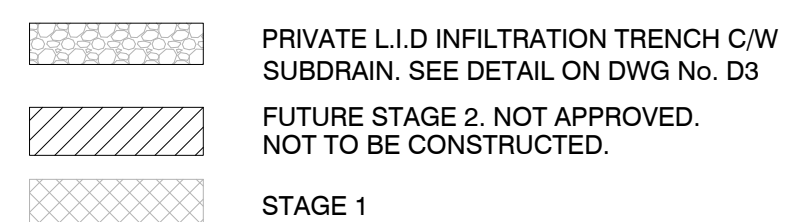

1	PRELIMINARY ENGINEERING	A.D.R.	DEC/4/20	
No.	REVISIONS TO DRAWING	BY	DATE	APP
ALL PREVIOUS ISSUES OF THIS DRAWING ARE SUPERSEDED				

DOI: 10.1002/for

CLIENT

CALEDON DEVELOPMENT #2 LP



PROJECT TITLE
Mayfield West Residential Subdivisio
Brookvalley - Stage 2

SHEET TITLE

GRADING PLAN

CONSULTANT

wsp

100 Commerce Valley Dr. West, Thornhill, ON Canada L3T 0A1
t: 905.882.1100 f: 905.882.0055 www.wsp.com

STAMP	Town of Caledon APPROVED AS NOTED
	This approval constitutes a general review and does not certify dimensional accuracy. This approval is subject to further certification of the "as constructed" works by a registered Professional Engineer of the Province of Ontario. Date : _____ Approved by : _____

DESIGNED J.C.V.	DRAWN 10/12 CAD	CHECKED A.D.R.
SCALE 1:500	DATE MARCH 2019	
PROJECT NUMBER 12M-00011	DWG. NUMBER GR11	