

TOWN OF CALEDON
PLANNING
RECEIVED
Jul 31, 2025

QUADREAL DIXIE NEN & NES - 12489 & 12861 DIXIE RD, CALEDON

12489 & 12861 DIXIE RD, CALEDON
ONTARIO, CANADA, L7C 2K5




WARE MALCOMB

ARCHITECTURE
PLANNING
INTERIORS
CIVIL ENGINEERING
BRANDING
BUILDING MEASUREMENT
6220 Highway 7, Suite 300
Vaughan, Ontario L4H 0R1, Canada
P 905.850.4696



QUADREAL DIXIE
NEN & NES -
12489 & 12861 DIXIE RD,
CALEDON, ONTARIO,
CANADA, L7C 2K5

VICINITY MAP

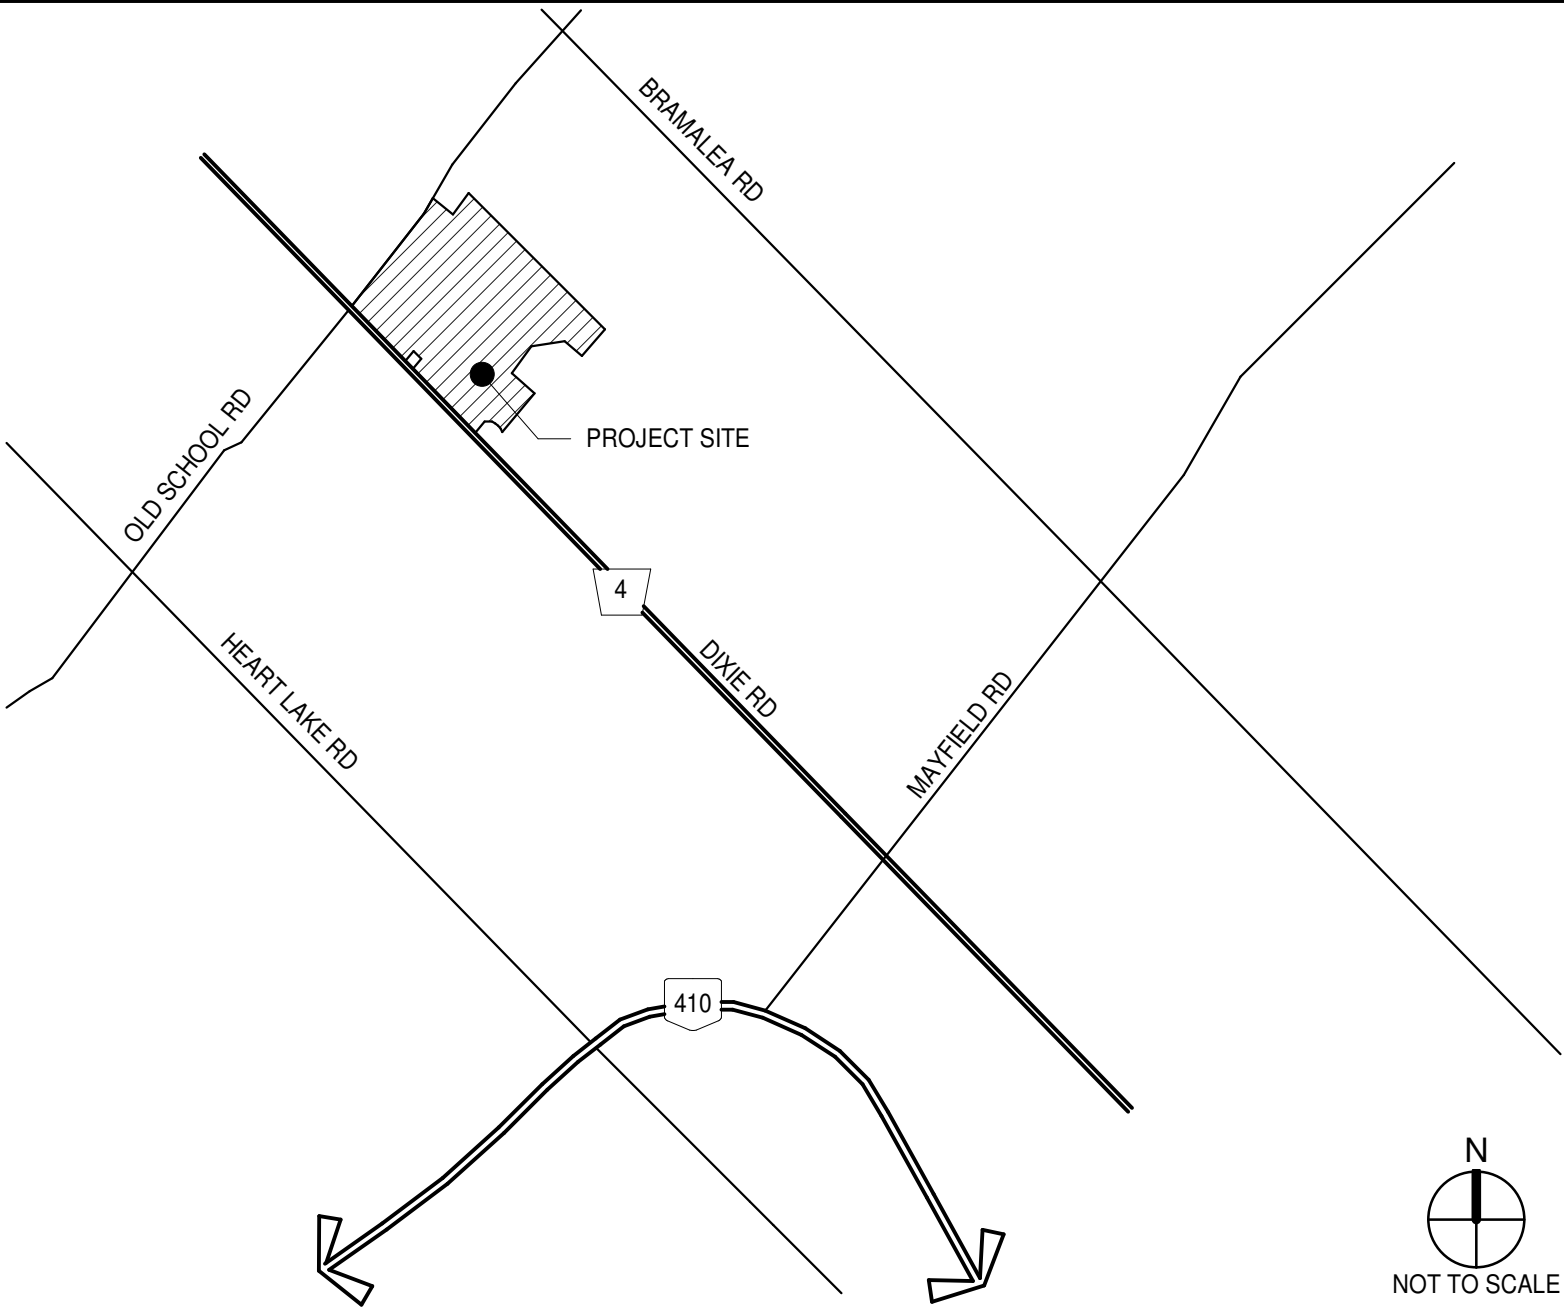

OWNER

QUADREAL PROPERTY GROUP
199 BAY ST SUITE 4900
TORONTO, ONTARIO M5L 1G2
CONTACT: JOHN MAROTTA
PH: (416) 673-7401 / M: (416) 712-7686
EMAIL: john.marotta@quadreal.com

ARCHITECT

WARE MALCOMB
6220 HWY 7, SUITE 300
VAUGHAN, ONTARIO L4H 0R1
CANADA
P 905.850.4696
PRIMARY CONTACT: AMANDA SANABRIA
PH: (905) 760-1221 x2142
EMAIL: asanabria@waremalcomb.com

OWNER'S CONSULTANTS

CIVIL ENGINEER STANTEC 2100 DERRY ROAD WEST MISSISSAUGA, ONTARIO, L5N 0B3 PRIMARY CONTACT: RIZ AKHTAR PH: (416) 418-3642 EMAIL: riz.akhtar@stantec.com	HAMMERSCHLAG & JOFFE 43 LESMILL ROAD TORONTO, ONTARIO, M3B 2T8 PRIMARY CONTACT: BRAD BELL PH: (416) 844-5024 EMAIL: brad.bell@hamjof.com
TRANSPORTATION CONSULTANT BA CONSULTING GROUP LTD. 95 ST. CLAIR AVENUE WEST, SUITE 1000 TORONTO PRIMARY CONTACT: THOMAS WOODHALL PH: (416) 961-7110 EMAIL: woodhall@bagroup.com	HERITAGE CONSULTANT IRVIN HERITAGE P.O. BOX 93163 NEWMARKET, ONTARIO L3Y 8K3 PRIMARY CONTACT: THOMAS IRVIN PH: (647) 799-4418 EMAIL: tirvin@irvinheritage.com
SUSTAINABILITY CONSULTANT PURPOSE BUILDING 393 UNIVERSITY AVENUE, SUITE 1702 TORONTO, ONTARIO, M5G 1E6 PRIMARY CONTACT: MATTHEW HIRSCH PH: (416) 419-4824 EMAIL: matthew@purposebuilding.ca	LANDSCAPE CONSULTANT MHBC 7050 WESTON ROAD SUITE 230 WOODBIDGE, ONTARIO L4L 8G7 PRIMARY CONTACT: GREG COSTA PH: (416) 671-7602 EMAIL: gcosta@mhboplan.com
LEED CONSULTANT DESIGN MANAGEMENT SERVICES PRIMARY CONTACT: MICHELLE GALVIS PH: (786) 681-5214 EMAIL: mgalvis@dms.eco	PLANNER ARMSTRONG CONSULTING 1600 STEELES AVENUE WEST SUITE 318 VAUGHAN, ONTARIO, L4K 4M2 PRIMARY CONTACT: CESARE PITTELLI PH: (416) 444-3300 X3004 EMAIL: cesare@armstrongplan.ca
ACOUSTICS SLR CONSULTING (CANADA) LTD. 100 STONE ROAD WEST SUITE 201 GUELPH, ONTARIO N1G 5L3 PRIMARY CONTACT: AARON HANIFF PH: (519) 382-5587 EMAIL: ahaniff@slrconsulting.com	

SHEET INDEX

TOTAL
SHEETS
26

ARCHITECTURAL

G010	TITLE SHEET
G020	MATRIX SCHEDULE - 12861 DIXIE RD
G021	MATRIX SCHEDULE - 12489 DIXIE RD
A100	OVERALL SITE PLAN
A100(1)	SITE PLAN - 12861 DIXIE RD
A100(2)	SITE PLAN - 12489 DIXIE RD
A120	BUILDING 1 FLOOR PLAN - 12861 DIXIE RD
A121	BUILDING 2 FLOOR PLAN - 12861 DIXIE RD
A122	BUILDING 1 FLOOR PLAN - 12489 DIXIE RD
A123	BUILDING 2 FLOOR PLAN - 12489 DIXIE RD
A124	BUILDING 3 FLOOR PLAN - 12489 DIXIE RD
A190	BUILDING 1 ROOF PLAN - 12861 DIXIE RD
A191	BUILDING 2 ROOF PLAN - 12861 DIXIE RD
A192	BUILDING 1 ROOF PLAN - 12489 DIXIE RD
A193	BUILDING 2 ROOF PLAN - 12489 DIXIE RD
A194	BUILDING 3 ROOF PLAN - 12489 DIXIE RD
A210	BUILDING 1 EXTERIOR ELEVATIONS - 12861 DIXIE RD
A211	BUILDING 2 EXTERIOR ELEVATIONS - 12861 DIXIE RD
A212	BUILDING 1 EXTERIOR ELEVATIONS - 12489 DIXIE RD
A213	BUILDING 2 EXTERIOR ELEVATIONS - 12489 DIXIE RD
A214	BUILDING 3 EXTERIOR ELEVATIONS - 12489 DIXIE RD
A310	BUILDING 1 SECTIONS - 12861 DIXIE RD
A311	BUILDING 2 SECTIONS - 12861 DIXIE RD
A312	BUILDING 1 SECTIONS - 12489 DIXIE RD
A313	BUILDING 2 SECTIONS - 12489 DIXIE RD
A314	BUILDING 3 SECTIONS - 12489 DIXIE RD
	ARCHITECTURAL SHEET COUNT: 26

TITLE SHEET

DATE	REMARKS
2023-12-12	ISSUED FOR OP/2BA
2024-10-16	REISSUED FOR OP/2BA
2024-12-05	REISSUED FOR OP/2BA
2025-07-23	REISSUED FOR OP/2BA

PA/PM: A. SANABRIA

DRAWN BY: T.M. / O.T.

JOB NO.: TOR22-0060-01

SHEET

G010

OBC MATRIX

NAME OF PRACTICE: WARE MALCOMB (A BUSINESS NAME OF WMA INC.)
CERTIFICATE OF PRACTICE NUMBER: 3619
NAME OF PROJECT: QUADREAL DIXIE NEN SPA - 12861 DIXIE RD, CALEDON
LOCATION: 12861 DIXIE ROAD, CALEDON ONTARIO, CANADA, L7C 2K5
BUILDING 2 - 12861 DIXIE RD

ONTARIO BUILDING CODE DATA MATRIX PARTS 3 OR 9										BUILDING CODE REFERENCE: REFERENCES ARE TO DIVISION B UNLESS NOTED (A)FOR DIVISION A OR (C) FOR DIVISION C.		
1	PROJECT DESCRIPTION: INDUSTRIAL WAREHOUSE				☒ NEW ☐ ADDITION ☐ CHANGE OF USE ☐ ALTERATION	☐ PART 11 11.1 TO 11.4	☒ PART 3 1.1.2 (A)	☐ PART 9 1.1.2 (A) & 9.10.1.3				
2	MAJOR OCCUPANCY(S) GROUP F, DIV. 2							3.1.2.1.(1)	9.10.2			
3	BUILDING AREA (sq.m.) NEW: 87,960 m2				TOTAL: 87,960 m2			1.4.1.2 (A)	1.4.1.2 (A)			
4	GROSS AREA (sq.m.) NEW: 87,960 m2				TOTAL: 87,960 m2			1.4.1.2 (A)	1.4.1.2 (A)			
5	NUMBER OF STOREYS ABOVE GRADE: 1 BELOW GRADE: 0							1.4.1.2 (A) & 3.2.1.1	1.4.1.2 (A) & 9.10.4			
6	NUMBER OF STREETS / FIRE FIGHTER ACCESS: 02							3.2.2.10 & 3.2.5.5	9.10.20			
7	BUILDING CLASSIFICATION(S) 3.2.2.76 GROUP F, DIVISION 2, ANY HEIGHT, ANY AREA, SPRINKLERED							3.2.2.20-83	9.10.2			
8	SPRINKLER SYSTEM PROPOSED				☒ ENTIRE BUILDING ☐ SELECTED COMPARTMENTS ☐ SELECTED FLOOR AREAS ☐ BASEMENT ☐ IN LIEU OF ROOF RATING ☐ NOT REQUIRED	3.2.2.20-83 3.2.1.5 3.2.2.17 INDEX			9.10.8.2 INDEX			
9	STANDPIPE REQUIRED				☐ YES ☒ NO	3.2.9			N/A			
10	FIRE ALARM REQUIRED				☒ YES ☐ NO	3.2.4			9.10.18			
11	WATER SERVICE / SUPPLY IS ADEQUATE				☒ YES ☐ NO ☐ N/A	3.2.5.7			N/A			
12	HIGH BUILDING				☐ YES ☒ NO	3.2.6			N/A			
13	CONSTRUCTION RESTRICTIONS ☐ COMBUSTIBLE PERMITTED ACTUAL CONSTRUCTION ☐ COMBUSTIBLE				☒ NON-COMBUSTIBLE REQUIRED ☒ NON-COMBUSTIBLE ☐ BOTH	3.2.2.20-83			9.10.6			
14	MEZZANINE(S) AREA m2 N/A				3.2.1.1.(3)-(8)			9.10.4.1				
15	OCCUPANT LOAD BASED ON OFFICE WAREHOUSE TOTAL				☐ m2 / PERSON OCCUPANCY: D OCCUPANCY: F2 OCCUPANCY: D/F2	☒ DESIGN OF BUILDING LOAD (PERSONS): TBD LOAD (PERSONS): TBD LOAD (PERSONS): <300	3.1.17			9.9.1.3		
16	BARRIER-FREE DESIGN				☒ YES ☐ NO	3.8			9.5.2			
17	HAZARDOUS SUBSTANCES				☐ YES ☒ NO	3.3.1.2 & 3.3.1.19			9.10.1.3 (4)			
18	REQUIRED FIRE RESISTANCE RATING (FRR)	HORIZONTAL ASSEMBLIES FRR (HOURS)				LISTED DESIGN No. OR DESCRIPTION (SG-2)		3.2.2.20-83 & 3.2.1.4		9.10.8 9.10.9		
FLOORS: 2 HOURS												
ROOF: - HOURS												
MEZZANINE: 1 HOURS												
FRR OF SUPPORTING MEMBERS				LISTED DESIGN No. OR DESCRIPTION (SG-2)								
FLOORS: 2 HOURS												
ROOF: - HOURS												
MEZZANINE: 1 HOURS												
19	SPATIAL SEPARATION - CONSTRUCTION OF EXTERIOR WALLS							3.2.3	9.10.14			
	WALL	AREA OF EBF (sq. m.)	LD. (m)	L/H OR H/L	PERMITTED MAX. % OF OPENINGS	PROPOSED % OF OPENINGS	FRR (HOURS)	LISTED DESIGN No. OR DESCRIP.	COMB. CONSTR.	COMB. CONSTR. NONC. CLADDING	NON-COMB. CONSTRUCTION	
	NORTH	2517	>15	-	100%	-	-	-	-	-	-	
	SOUTH	2517	>15	-	100%	-	-	-	-	-	-	
	EAST	6135	>15	-	100%	-	-	-	-	-	-	
	WEST	6135	>15	-	100%	-	-	-	-	-	-	
20	OTHERS (DESCRIBE)											

OBC MATRIX

NAME OF PRACTICE: WARE MALCOMB (A BUSINESS NAME OF WMA INC.)
CERTIFICATE OF PRACTICE NUMBER: 3619
NAME OF PROJECT: QUADREAL DIXIE NEN SPA - 12861 DIXIE RD, CALEDON
LOCATION: 12861 DIXIE ROAD, CALEDON ONTARIO, CANADA, L7C 2K5
BUILDING 1 - 12861 DIXIE RD

TOWN OF CALEDON
PLANNING
RECEIVED
Jul 31, 2025

ONTARIO BUILDING CODE DATA MATRIX PARTS 3 OR 9										BUILDING CODE REFERENCE: REFERENCES ARE TO DIVISION B UNLESS NOTED (A)FOR DIVISION A OR (C) FOR DIVISION C.		
1	PROJECT DESCRIPTION: INDUSTRIAL WAREHOUSE				☒ NEW ☐ ADDITION ☐ CHANGE OF USE	☐ PART 11 11.1 TO 11.4	☒ PART 3 1.1.2 (A)	☐ PART 9 1.1.2 (A) & 9.10.1.3				
2	MAJOR OCCUPANCY(S) GROUP F, DIV. 2						3.1.2.1.(1)	9.10.2				
3	BUILDING AREA (sq.m.) NEW: 100,758 m2 TOTAL: 100,758 m2						1.4.1.2 (A)	1.4.1.2 (A)				
4	GROSS AREA (sq.m.) NEW: 100,758 m2 TOTAL: 100,758 m2						1.4.1.2 (A)	1.4.1.2 (A)				
5	NUMBER OF STOREYS ABOVE GRADE: 1 BELOW GRADE: 0						1.4.1.2 (A) & 3.2.1.1	1.4.1.2 (A) & 9.10.4				
6	NUMBER OF STREETS / FIRE FIGHTER ACCESS: 02						3.2.2.10 & 3.2.5.5	9.10.20				
7	BUILDING CLASSIFICATION(S) 3.2.2.76 GROUP F, DIVISION 2, ANY HEIGHT, ANY AREA, SPRINKLERED						3.2.2.20-83	9.10.2				
8	SPRINKLER SYSTEM PROPOSED				☒ ENTIRE BUILDING ☐ SELECTED COMPARTMENTS ☐ SELECTED FLOOR AREAS ☐ BASEMENT ☐ IN LIEU OF ROOF RATING ☐ NOT REQUIRED	3.2.2.20-83 3.2.1.5 3.2.2.17 INDEX	9.10.8.2 INDEX					
9	STANDPIPE REQUIRED				☐ YES ☒ NO	3.2.9	N/A					
10	FIRE ALARM REQUIRED				☒ YES ☐ NO	3.2.4	9.10.18					
11	WATER SERVICE / SUPPLY IS ADEQUATE				☒ YES ☐ NO ☐ N/A	3.2.5.7	N/A					
12	HIGH BUILDING				☐ YES ☒ NO	3.2.6	N/A					
13	CONSTRUCTION RESTRICTIONS ☐ COMBUSTIBLE PERMITTED ACTUAL CONSTRUCTION ☐ COMBUSTIBLE				☒ NON-COMBUSTIBLE REQUIRED ☒ NON-COMBUSTIBLE ☐ BOTH	3.2.2.20-83	9.10.6					
14	MEZZANINE(S) AREA m2 N/A					3.2.1.1.(3)-(8)	9.10.4.1					
15	OCCUPANT LOAD BASED ON OFFICE WAREHOUSE TOTAL				☐ m2 / PERSON OCCUPANCY: D OCCUPANCY: F2 OCCUPANCY: D/F2	☒ DESIGN OF BUILDING LOAD (PERSONS): TBD LOAD (PERSONS): TBD LOAD (PERSONS): <300	3.1.17	9.9.1.3				
16	BARRIER-FREE DESIGN				☒ YES ☐ NO	3.8	9.5.2					
17	HAZARDOUS SUBSTANCES				☐ YES ☒ NO	3.3.1.2 & 3.3.1.19	9.10.1.3 (4)					
18	REQUIRED FIRE RESISTANCE RATING (FRR)	HORIZONTAL ASSEMBLIES FRR (HOURS)				LISTED DESIGN No. OR DESCRIPTION (SG-2)		3.2.2.20-83 & 3.2.1.4		9.10.8 9.10.9		
FLOORS: 2 HOURS												
ROOF: - HOURS												
MEZZANINE: 1 HOURS												
FRR OF SUPPORTING MEMBERS				LISTED DESIGN No. OR DESCRIPTION (SG-2)								
FLOORS: 2 HOURS												
ROOF: - HOURS												
19	SPATIAL SEPARATION - CONSTRUCTION OF EXTERIOR WALLS						3.2.3	9.10.14				
	WALL	AREA OF EBF (sq. m.)	LD. (m)	L/H OR H/L	PERMITTED MAX. % OF OPENINGS	PROPOSED % OF OPENINGS	FRR (HOURS)	LISTED DESIGN No. OR DESCRIP.	COMB. CONSTR.	COMB. CONSTR. NONC. CLADDING	NON-COMB. CONSTRUCTION	
	NORTH	2533	>15	-	100%	-	-	-	-	-	-	
	SOUTH	2533	>15	-	100%	-	-	-	-	-	-	
	EAST	7043.6	>15	-	100%	-	-	-	-	-	-	
	WEST	7043.6	>15	-	100%	-	-	-	-	-	-	
20	OTHERS (DESCRIBE)											

WARE MALCOMB

CIVIL ENGINEERING
BRANDING
BUILDING MEASUREMENT
ARCHITECTURE
PLANNING
INTERIORS

6220 Highway 7, Suite 300
Vaughan, Ontario L4H 0R1, Canada
P 905.650.4696



QUADREAL DIXIE
NEN & NES -
12489 & 12861 DIXIE RD,
CALEDON, ONTARIO,
CANADA, L7C 2K5

MATRIX SCHEDULE
12861 DIXIE RD

DATE	REMARKS
1 2023-12-12	ISSUED FOR OPAZBA
2 2024-10-16	REISSUED FOR OPAZBA
3 2024-12-05	REISSUED FOR OPAZBA
4 02-20-2025	ISSUED FOR SPA
5 2025-07-23	REISSUED FOR OPAZBA

PA/PM:

S. KHALILI

DRAWN BY.:

T.M. / O.T.

JOB NO.:

TOR22-0060-01

SHEET

G020

THESE DRAWINGS AND SPECIFICATIONS ARE THE PROPERTY AND COPYRIGHT OF WARE MALCOMB AND SHALL NOT BE USED ON ANY OTHER WORK EXCEPT BY AGREEMENT WITH WARE MALCOMB. WRITTEN DIMENSIONS SHALL TAKE PRECEDENCE OVER SCALED DIMENSIONS AND SHALL BE KEPT ON THE JOB SITE. ANY DISCREPANCY SHALL BE BROUGHT TO THE NOTICE OF WARE MALCOMB PRIOR TO THE COMMENCEMENT OF ANY WORK.

Autodesk Docs/TDR02-0111-00/QuadReal NE South 12489 Dixie/0111_A.rvt

OBC MATRIX

NAME OF PRACTICE: WARE MALCOMB (A BUSINESS NAME OF WMA INC.)
CERTIFICATE OF PRACTICE NUMBER: 3619
NAME OF PROJECT: QUADREAL DIXIE NORTH-EAST SOUTH SIDE
LOCATION: 12489 DIXIE ROAD, CALEDON, ONTARIO, CANADA.

BUILDING 3 - 12489 DIXIE RD

ITEM

ONTARIO BUILDING CODE DATA MATRIX PARTS 3 OR 9

BUILDING CODE REFERENCE:
REFERENCES ARE TO DIVISION B UNLESS NOTED.
(A)FOR DIVISION A OR (C) FOR DIVISION C.

1

PROJECT DESCRIPTION:
INDUSTRIAL WAREHOUSE

☒ NEW
☐ ADDITION
☐ CHANGE OF USE

☐ PART 11
11.1 TO 11.4

☒ PART 3
1.1.2 (A)

☐ PART 9
1.1.2 (A) & 9.10.1.3

2

MAJOR OCCUPANCY(S)
GROUP F, DIV. 2

3.1.2.1.(1)

9.10.2

3

BUILDING AREA (sq.m.)
NEW: 42,383 M2
TOTAL: 42,383 M2

1.4.1.2 (A)

1.4.1.2 (A)

4

GROSS AREA (sq.m.)
NEW: 42,383 M2
TOTAL: 42,383 M2

1.4.1.2 (A)

1.4.1.2 (A)

5

NUMBER OF STOREYS
ABOVE GRADE: 1
BELOW GRADE: 0

1.4.1.2 (A) & 3.2.1.1

1.4.1.2 (A) & 9.10.4

6

NUMBER OF STREETS / FIRE FIGHTER ACCESS: 1

3.2.2.10 & 3.2.5.5

9.10.20

7

BUILDING CLASSIFICATION(S)
3.2.2.76 GROUP F, DIVISION 2, ANY HEIGHT, ANY AREA, SPRINKLERED

3.2.2.20-83

9.10.2

8

SPRINKLER SYSTEM PROPOSED

☒ ENTIRE BUILDING
☐ SELECTED COMPARTMENTS
☐ SELECTED FLOOR AREAS
☐ BASEMENT
☐ NOT REQUIRED

☐ IN LIEU OF ROOF RATING

3.2.2.20-83
3.2.1.5
3.2.2.17
INDEX

9.10.8.2
INDEX

9

STANDPIPE REQUIRED

☐ YES
☒ NO

3.2.9

N/A

10

FIRE ALARM REQUIRED

☒ YES
☐ NO

3.2.4

9.10.18

11

WATER SERVICE / SUPPLY IS ADEQUATE

☒ YES
☐ NO
☐ N/A

3.2.5.7

N/A

12

HIGH BUILDING

☐ YES
☒ NO

3.2.6

N/A

13

CONSTRUCTION RESTRICTIONS
ACTUAL CONSTRUCTION

☐ COMBUSTIBLE PERMITTED
☐ COMBUSTIBLE

☒ NON-COMBUSTIBLE REQUIRED
☒ NON-COMBUSTIBLE

☐ BOTH REQUIRED
☐ BOTH

3.2.2.20-83

9.10.6

14

MEZZANINE(S) AREA m2
N/A

3.2.1.1.(3)-(8)

9.10.4.1

15

OCCUPANT LOAD BASED ON
OFFICE
WAREHOUSE
TOTAL

☐ m2 / PERSON
OCCUPANCY: D
OCCUPANCY: F2
OCCUPANCY: D/F2

☒ DESIGN OF BUILDING
LOAD (PERSONS): TBD
LOAD (PERSONS): TBD
LOAD (PERSONS): <300

3.1.17

9.9.1.3

16

BARRIER-FREE DESIGN

☒ YES
☐ NO

3.8

9.5.2

17

HAZARDOUS SUBSTANCES

☐ YES
☒ NO

3.3.1.2 & 3.3.1.19

9.10.1.3 (4)

18

REQUIRED FIRE RESISTANCE RATING (FRR)

HORIZONTAL ASSEMBLIES FRR (HOURS)
FLOORS: 2 HOURS
ROOF: - HOURS
MEZZANINE: 1 HOURS
FRR OF SUPPORTING MEMBERS

LISTED DESIGN No. OR DESCRIPTION (SG-2)

3.2.2.20-83 & 3.2.1.4

9.10.8
9.10.9

19

SPATIAL SEPARATION - CONSTRUCTION OF EXTERIOR WALLS

WALL

AREA OF EBF (sq. m.)

LD. (m)

L/H OR H/L

PERMITTED MAX. % OF OPENINGS

PROPOSED % OF OPENINGS

FRR (HOURS)

LISTED DESIGN No. OR DESCRIP.

COMB. CONSTR.

COMB. CONSTR. NONC. CLADDING

NON-COMB. CONSTRUCTION

NORTH

5214

>15

-

100%

-

-

-

-

-

SOUTH

5231

>15

-

100%

-

-

-

-

-

EAST

1435

>15

-

100%

-

-

-

-

-

WEST

1435

>15

-

100%

-

-

-

-

-

3.2.3

9.10.14

20

OTHERS (DESCRIBE)

OBC MATRIX

NAME OF PRACTICE: WARE MALCOMB (A BUSINESS NAME OF WMA INC.)
CERTIFICATE OF PRACTICE NUMBER: 3619
NAME OF PROJECT: QUADREAL DIXIE NORTH-EAST SOUTH SIDE
LOCATION: 12489 DIXIE ROAD, CALEDON, ONTARIO, CANADA.

BUILDING 2 - 12489 DIXIE RD

ITEM

ONTARIO BUILDING CODE DATA MATRIX PARTS 3 OR 9

BUILDING CODE REFERENCE:
REFERENCES ARE TO DIVISION B UNLESS NOTED.
(A)FOR DIVISION A OR (C) FOR DIVISION C.

1

PROJECT DESCRIPTION:
INDUSTRIAL WAREHOUSE

☒ NEW
☐ ADDITION
☐ CHANGE OF USE

☐ PART 11
11.1 TO 11.4

☒ PART 3
1.1.2 (A)

☐ PART 9
1.1.2 (A) & 9.10.1.3

2

MAJOR OCCUPANCY(S)
GROUP F, DIV. 2

3.1.2.1.(1)

9.10.2

3

BUILDING AREA (sq.m.)
NEW: 49,269 M2
TOTAL: 49,269 M2

1.4.1.2 (A)

1.4.1.2 (A)

4

GROSS AREA (sq.m.)
NEW: 49,269 M2
TOTAL: 49,269 M2

1.4.1.2 (A)

1.4.1.2 (A)

5

NUMBER OF STOREYS
ABOVE GRADE: 1
BELOW GRADE: 0

1.4.1.2 (A) & 3.2.1.1

1.4.1.2 (A) & 9.10.4

6

NUMBER OF STREETS / FIRE FIGHTER ACCESS: 1

3.2.2.10 & 3.2.5.5

9.10.20

7

BUILDING CLASSIFICATION(S)
3.2.2.76 GROUP F, DIVISION 2, ANY HEIGHT, ANY AREA, SPRINKLERED

3.2.2.20-83

9.10.2

8

SPRINKLER SYSTEM PROPOSED

☒ ENTIRE BUILDING
☐ SELECTED COMPARTMENTS
☐ SELECTED FLOOR AREAS
☐ BASEMENT
☐ NOT REQUIRED

☐ IN LIEU OF ROOF RATING

3.2.2.20-83
3.2.1.5
3.2.2.17
INDEX

9.10.8.2
INDEX

9

STANDPIPE REQUIRED

☐ YES
☒ NO

3.2.9

N/A

10

FIRE ALARM REQUIRED

☒ YES
☐ NO

3.2.4

9.10.18

11

WATER SERVICE / SUPPLY IS ADEQUATE

☒ YES
☐ NO
☐ N/A

3.2.5.7

N/A

12

HIGH BUILDING

☐ YES
☒ NO

3.2.6

N/A

13

CONSTRUCTION RESTRICTIONS
ACTUAL CONSTRUCTION

☐ COMBUSTIBLE PERMITTED
☐ COMBUSTIBLE

☒ NON-COMBUSTIBLE REQUIRED
☒ NON-COMBUSTIBLE

☐ BOTH REQUIRED
☐ BOTH

3.2.2.20-83

9.10.6

14

MEZZANINE(S) AREA m2
N/A

3.2.1.1.(3)-(8)

9.10.4.1

15

OCCUPANT LOAD BASED ON
OFFICE
WAREHOUSE
TOTAL

☐ m2 / PERSON
OCCUPANCY: D
OCCUPANCY: F2
OCCUPANCY: D/F2

☒ DESIGN OF BUILDING
LOAD (PERSONS): TBD
LOAD (PERSONS): TBD
LOAD (PERSONS): <300

3.1.17

9.9.1.3

16

BARRIER-FREE DESIGN

☒ YES
☐ NO

3.8

9.5.2

17

HAZARDOUS SUBSTANCES

☐ YES
☒ NO

3.3.1.2 & 3.3.1.19

9.10.1.3 (4)

18

REQUIRED FIRE RESISTANCE RATING (FRR)

HORIZONTAL ASSEMBLIES FRR (HOURS)
FLOORS: 2 HOURS
ROOF: - HOURS
MEZZANINE: 1 HOURS
FRR OF SUPPORTING MEMBERS

LISTED DESIGN No. OR DESCRIPTION (SG-2)

3.2.2.20-83 & 3.2.1.4

9.10.8
9.10.9

19

SPATIAL SEPARATION - CONSTRUCTION OF EXTERIOR WALLS

WALL

AREA OF EBF (sq. m.)

LD. (m)

L/H OR H/L

PERMITTED MAX. % OF OPENINGS

PROPOSED % OF OPENINGS

FRR (HOURS)

LISTED DESIGN No. OR DESCRIP.

COMB. CONSTR.

COMB. CONSTR. NONC. CLADDING

NON-COMB. CONSTRUCTION

NORTH

6375

>15

-

100%

-

-

-

-

-

SOUTH

6375

>15

-

100%

-

-

-

-

-

EAST

1447

>15

-

100%

-

-

-

-

-

WEST

1447

>15

-

100%

-

-

-

-

-

3.2.3

9.10.14

20

OTHERS (DESCRIBE)

OBC MATRIX

NAME OF PRACTICE: WARE MALCOMB (A BUSINESS NAME OF WMA INC.)
CERTIFICATE OF PRACTICE NUMBER: 3619
NAME OF PROJECT: QUADREAL DIXIE NORTH-EAST SOUTH SIDE
LOCATION: 12489 DIXIE ROAD, CALEDON, ONTARIO, CANADA.

BUILDING 1 - 12489 DIXIE RD

ITEM

ONTARIO BUILDING CODE DATA MATRIX PARTS 3 OR 9

BUILDING CODE REFERENCE:
REFERENCES ARE TO DIVISION B UNLESS NOTED.
(A)FOR DIVISION A OR (C) FOR DIVISION C.

1

PROJECT DESCRIPTION:
INDUSTRIAL WAREHOUSE

☒ NEW
☐ ADDITION
☐ CHANGE OF USE

☐ PART 11
11.1 TO 11.4

☒ PART 3
1.1.2 (A)

☐ PART 9
1.1.2 (A) & 9.10.1.3

2

MAJOR OCCUPANCY(S)
GROUP F, DIV. 2

3.1.2.1.(1)

9.10.2

3

BUILDING AREA (sq.m.)
NEW: 42,912 M2
TOTAL: 42,912 M2

1.4.1.2 (A)

1.4.1.2 (A)

4

GROSS AREA (sq.m.)
NEW: 42,912 M2
TOTAL: 42,912 M2

1.4.1.2 (A)

1.4.1.2 (A)

5

NUMBER OF STOREYS
ABOVE GRADE: 1
BELOW GRADE: 0

1.4.1.2 (A) & 3.2.1.1

1.4.1.2 (A) & 9.10.4

6

NUMBER OF STREETS / FIRE FIGHTER ACCESS: 1

3.2.2.10 & 3.2.5.5

9.10.20

7

BUILDING CLASSIFICATION(S)
3.2.2.76 GROUP F, DIVISION 2, ANY HEIGHT, ANY AREA, SPRINKLERED

3.2.2.20-83

9.10.2

8

SPRINKLER SYSTEM PROPOSED

☒ ENTIRE BUILDING
☐ SELECTED COMPARTMENTS
☐ SELECTED FLOOR AREAS
☐ BASEMENT
☐ NOT REQUIRED

☐ IN LIEU OF ROOF RATING

3.2.2.20-83
3.2.1.5
3.2.2.17
INDEX

9.10.8.2
INDEX

9

STANDPIPE REQUIRED

☐ YES
☒ NO

3.2.9

N/A

10

FIRE ALARM REQUIRED

☒ YES
☐ NO

3.2.4

9.10.18

11

WATER SERVICE / SUPPLY IS ADEQUATE

☒ YES
☐ NO
☐ N/A

3.2.5.7

N/A

12

HIGH BUILDING

☐ YES
☒ NO

3.2.6

N/A

13

CONSTRUCTION RESTRICTIONS
ACTUAL CONSTRUCTION

☐ COMBUSTIBLE PERMITTED
☐ COMBUSTIBLE

☒ NON-COMBUSTIBLE REQUIRED
☒ NON-COMBUSTIBLE

☐ BOTH REQUIRED
☐ BOTH

3.2.2.20-83

9.10.6

14

MEZZANINE(S) AREA m2
N/A

3.2.1.1.(3)-(8)

9.10.4.1

15

OCCUPANT LOAD BASED ON
OFFICE
WAREHOUSE
TOTAL

☐ m2 / PERSON
OCCUPANCY: D
OCCUPANCY: F2
OCCUPANCY: D/F2

☒ DESIGN OF BUILDING
LOAD (PERSONS): TBD
LOAD (PERSONS): TBD
LOAD (PERSONS): <300

3.1.17

9.9.1.3

16

BARRIER-FREE DESIGN

☒ YES
☐ NO

3.8

9.5.2

17

HAZARDOUS SUBSTANCES

☐ YES
☒ NO

3.3.1.2 & 3.3.1.19

9.10.1.3 (4)

18

REQUIRED FIRE RESISTANCE RATING (FRR)

HORIZONTAL ASSEMBLIES FRR (HOURS)
FLOORS: 2 HOURS
ROOF: - HOURS
MEZZANINE: 1 HOURS
FRR OF SUPPORTING MEMBERS

LISTED DESIGN No. OR DESCRIPTION (SG-2)

3.2.2.20-83 & 3.2.1.4

9.10.8
9.10.9

19

SPATIAL SEPARATION - CONSTRUCTION OF EXTERIOR WALLS

WALL

AREA OF EBF (sq. m.)

LD. (m)

L/H OR H/L

PERMITTED MAX. % OF OPENINGS

PROPOSED % OF OPENINGS

FRR (HOURS)

LISTED DESIGN No. OR DESCRIP.

COMB. CONSTR.

COMB. CONSTR. NONC. CLADDING

NON-COMB. CONSTRUCTION

NORTH

5700

>15

-

100%

-

-

-

-

-

SOUTH

5700

>15

-

100%

-

-

-

-

-

EAST

1447

>15

-

100%

-

-

-

-

-

WEST

1447

>15

-

100%

-

-

-

-

-

3.2.3

9.10.14

20

OTHERS (DESCRIBE)

TOWN OF CALEDON
PLANNING
RECEIVED
Jul 31, 2025

THESE DRAWINGS AND SPECIFICATIONS ARE THE PROPERTY AND COPYRIGHT OF WARE MALCOMB AND SHALL NOT BE USED ON ANY OTHER WORK EXCEPT BY AGREEMENT WITH WARE MALCOMB. WRITTEN DIMENSIONS SHALL TAKE PRECEDENCE OVER SAID DIMENSIONS AND SHALL BE VERIFIED ON THE JOB SITE. ANY DISCREPANCY SHALL BE BROUGHT TO THE NOTICE OF WARE MALCOMB PRIOR TO THE COMMENCEMENT OF ANY WORK.

WARE MALCOMB

CIVIL ENGINEERING
BRANDING
BUILDING MEASUREMENT
ARCHITECTURE
PLANNING
INTERIORS

6220 Highway 7, Suite 300
Vaughan, Ontario, L4H 0R1, Canada
P 905.850.4696

QUADREAL DIXIE
NEN & NES -
12489 & 12861 DIXIE RD,
CALEDON, ONTARIO,
CANADA, L7C 2K5


MATRIX SCHEDULE
12489 DIXIE RD

DATE	REMARKS
1 2023-12-12	ISSUED FOR OPAZBA
2 2024-10-16	REISSUED FOR OPAZBA
3 2024-12-05	REISSUED FOR OPAZBA
4 02-20-2025	ISSUED FOR SPA
5 2025-07-23	REISSUED FOR OPAZBA

PA/PM:	S. KHALILI
DRAWN BY.:	C.G. / E.C. / O.T. / D.P.
JOB NO.:	TOR22-0111-00

SHEET

G021

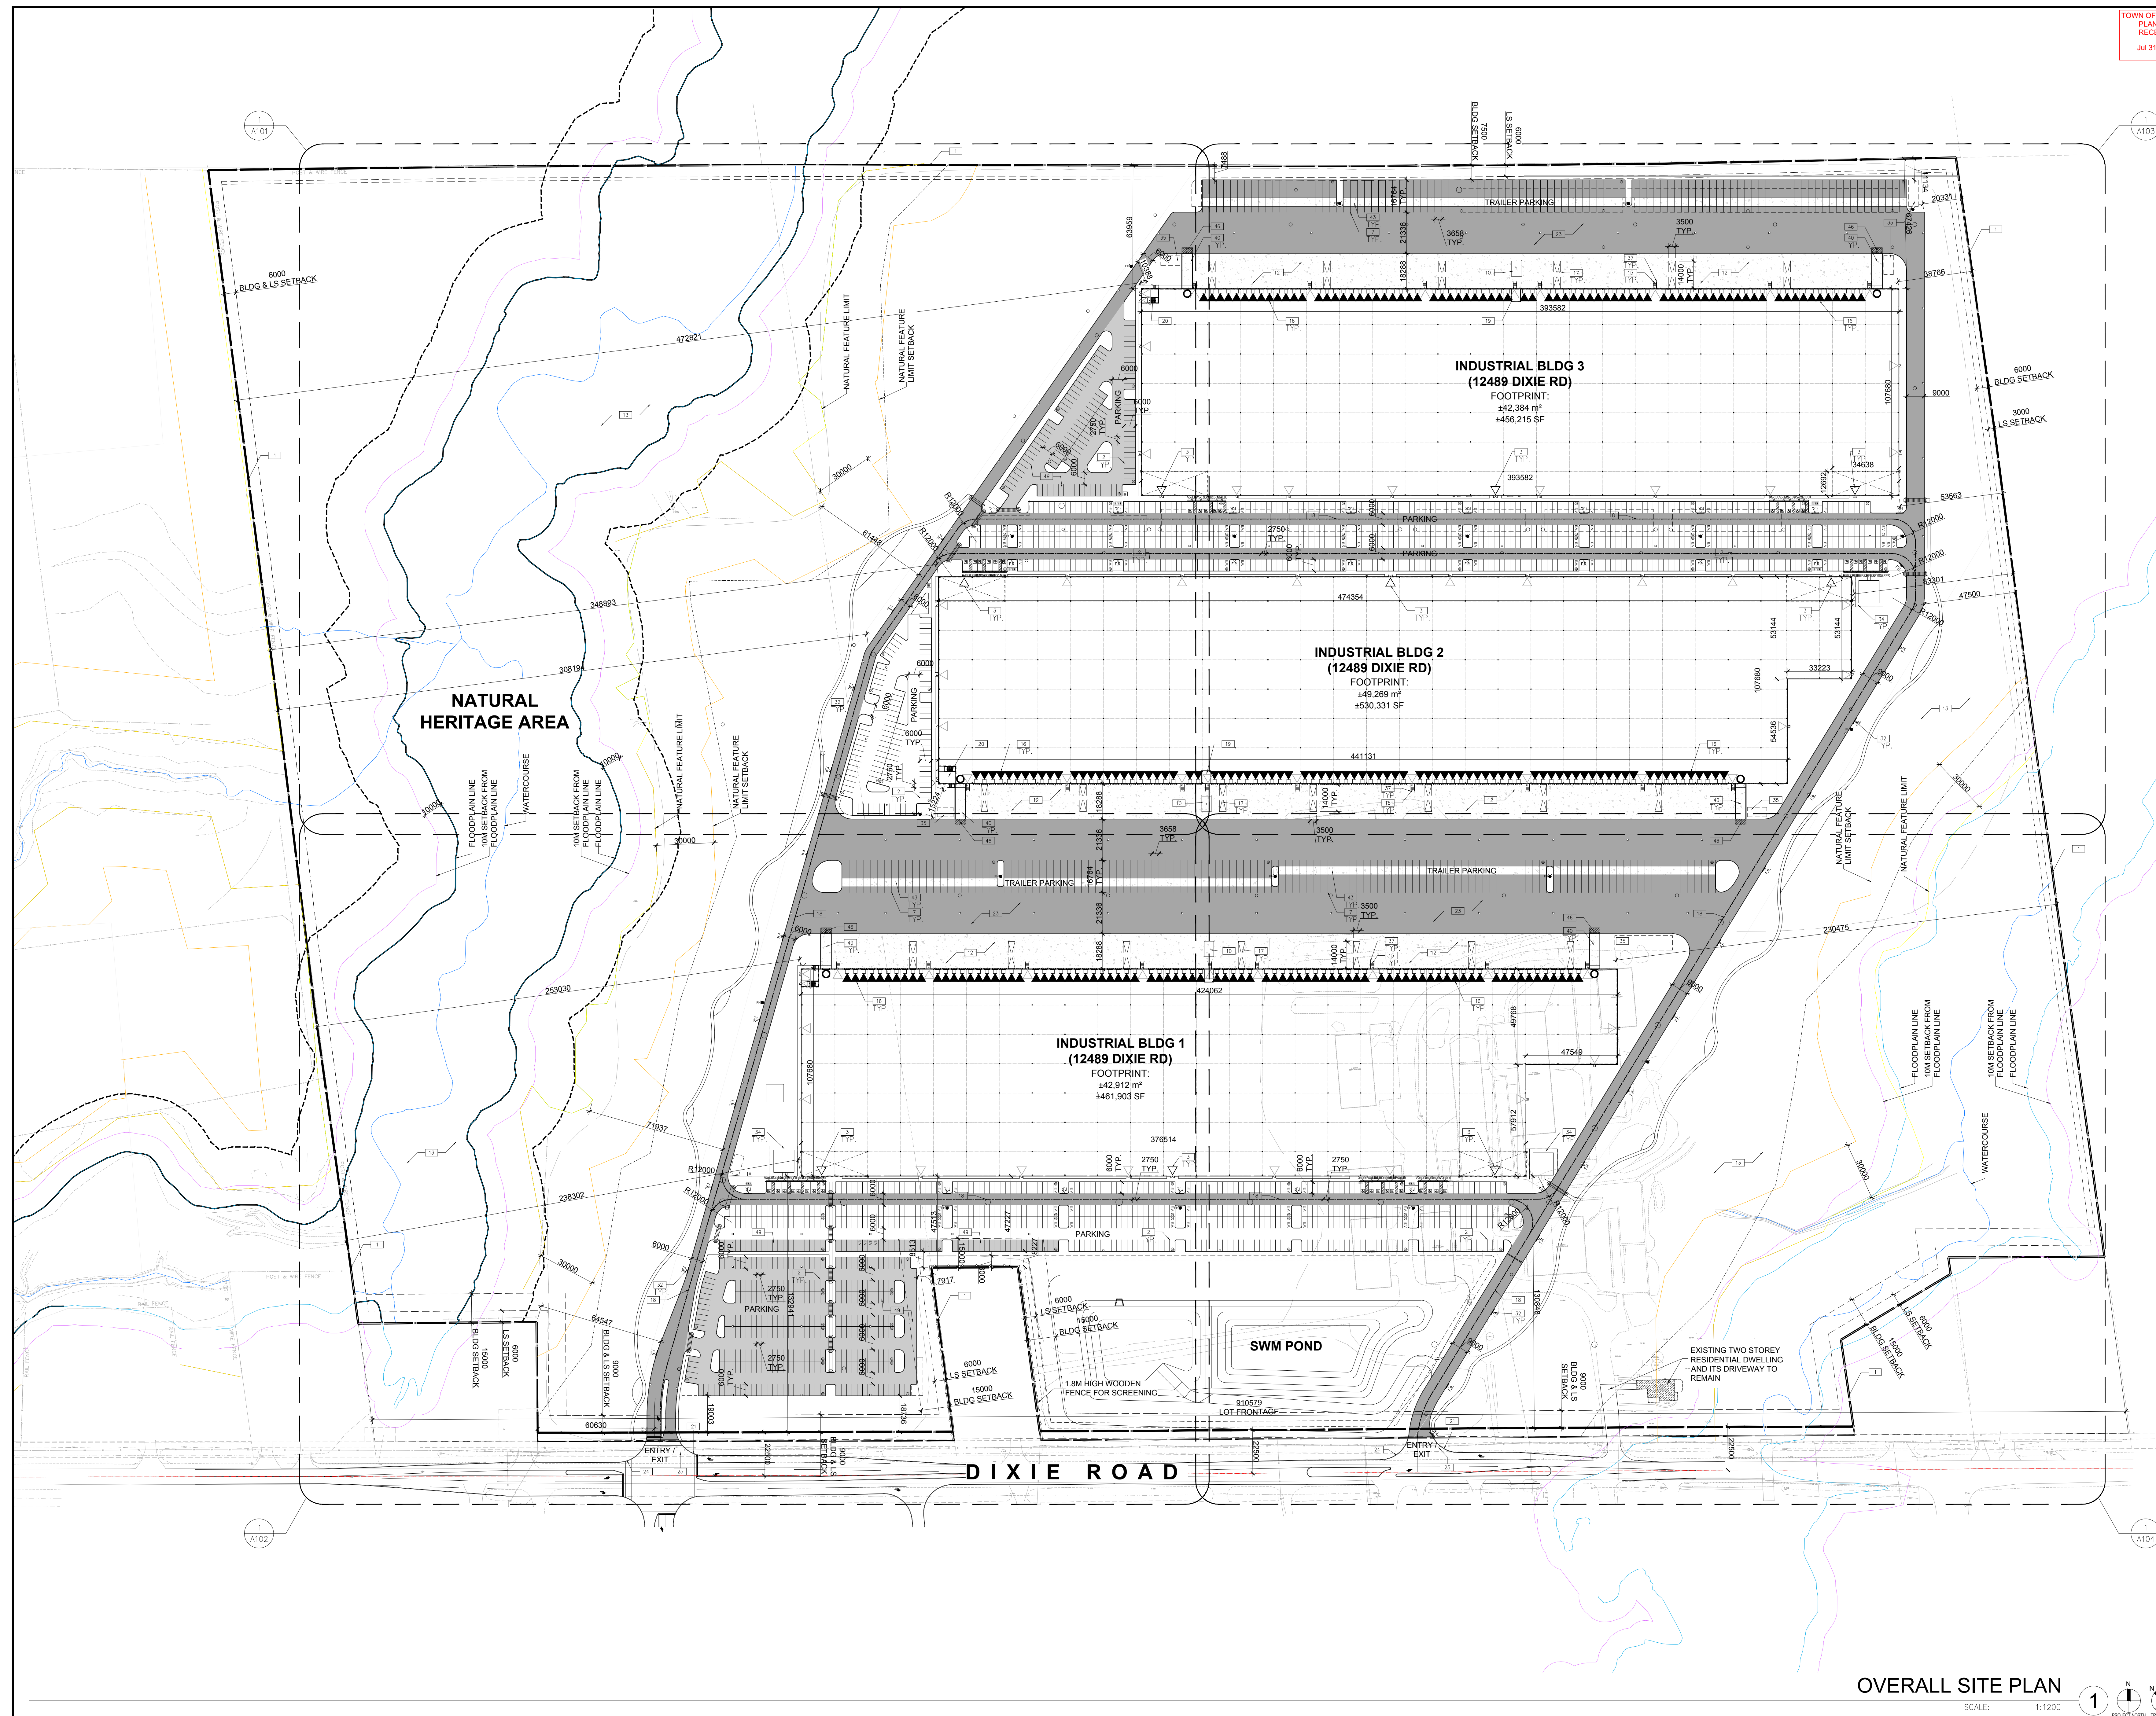

TOWN OF CALDEON PLANNING RECEIVED JUL 31, 2025	SITE STATISTICS		AT MP	
	Existing Zoning Category	Proposed Zoning Category	Group (P, O, B, C, A, S, 1, 2, 1, 1)	
	NET DEVELOPABLE AREA		3,445,017 SF	320,028.33 m ²
	GROSS SITE AREA		2,657,235 SF	281,316.71 m ²
	Zones Permitted Use (Town of Caldeon Zoning By-law 2006-50)			
	Proposed Use			(Industrial)
	Section 8.3 - Zoning Standards - MP Zone			
	BUILDING AREA:			
	BUILDING 1		463,902 SF	42,932.94 m ²
	Warehouse Area		452,438 SF	42,019.34 m ²
	Office Area		9,464 SF	874.24 m ²
	BUILDING 2		500,331 SF	46,280.30 m ²
	Warehouse Area		502,992 SF	46,746.76 m ²
	Office Area		9,339 SF	867.64 m ²
	BUILDING 3		466,214 SF	43,281.74 m ²
	Warehouse Area		446,769 SF	41,504.50 m ²
	Office Area		9,444 SF	874.24 m ²
TOTAL BUILDING AREA			1,446,447.82 m ²	124,565.32 m ²
	NET FLOOR AREA:			
	BUILDING 1		460,852 SF	42,814.63 m ²
	Floor Area		461,902 SF	42,912.18 m ²
	Floor Area under services, M&E rooms etc.		1,050 SF	97.35 m ²
	BUILDING 2		528,281 SF	48,917.85 m ²
	Floor Area		530,331 SF	49,269.39 m ²
	Floor Area under services, M&E rooms etc.		1,950 SF	181.35 m ²
	BUILDING 3		455,164 SF	42,288.19 m ²
	Floor Area		456,214 SF	42,381.74 m ²
	Floor Area under services, M&E rooms etc.		1,050 SF	97.35 m ²
TOTAL NET AREA			1,445,287.82 m ²	134,272.87 m ²
	Requirements		Proposed	Required
	Min. Lot Area		581,316.71 m ²	925.00 m ²
	Net Floor Area		1,274,267 m ²	-
	Gross Floor Area		134,565.32 m ²	-
	Maximum Building Area		23.15%	50.00%
	Min. Lot Frontage (m)		910.56	90.00
	Min. Front Yard Building Setback (m)		150.85	90.00
	Min. In-Side Yard Building Set back (m)		238.60	60.00
	Min. In-Side (Dr.) Yard Building Set back (m)		67.77	60.00
	Min. In-Side Yard Building Set back (m) - Abutting Residential		47.23	15.00
	Min. Rear Yard Building Setback (m)		83.96	30.00
	Maximum Lot Coverage		23.15%	50.00%
	Maximum Building Height (m) - Building 1		15.00	30.00
	Maximum Building Height (m) - Building 2		15.00	30.00
	Maximum Building Height (m) - Building 3		15.00	30.00
	Maximum Building Height (m) - Building 3		15.00	30.00
	Min. Landscape Area (% of Lot Area)		54.75%	10.00%
	Min. Landscape Area (GM)		317,244.45m ²	54,747.67 m ²
	Min. Front Landscape Buffer (m)		23.43	4.50
	Min. In-Side Landscape Buffer (m)		64.55	15.00
	Min. In-Side Landscape Buffer (m)		20.33	3.00
	Rear Landscape Buffer (m)		7.49	3.00
	Min. Parking Space Setback (from any streets or lot line) (m)		7.49	3.00
	Min. Landscape Buffer (m) - Abutting EPA 6-m width		61.45	-

Parking Calculations	Proposed	Required
BUILDING 1		
@ 139 + 1/170m ² of Net Floor Area over 10,000 m ²	797	333
BUILDING 2		
@ 139 + 1/170m ² of Net Floor Area over 10,000 m ²	414	370
BUILDING 3		
@ 139 + 1/170m ² of Net Floor Area over 10,000 m ²	400	329
Total no. of Parking Spaces	1611	1032

Accessible Parking Spaces @201 to 1000 parking spaces is 2 plus 2% of total spaces @More than 1000 parking spaces is 11 plus 1% of total spaces		
BUILDING 1		

BUILDING 2	18	9
BUILDING 3	12	9
	10	0

Total no. of Accessible Parking Spaces	40	27
	20 Type - A	13 Type - A
EV Parking Spaces	20 Type - B	14 Type - B
	24	-

Parking Stall Dimensions	ACCESSIBLE: TYPE A - 3.4m X 5.4m TYPE B - 2.75m X 5.4m w/ 1.5m access aisle on either side	
Proposed Trailer Parking	Proposed	Required

BUILDING 1	60	-
BUILDING 2	61	-
BUILDING 3	98	-
Total no. of Trailer Parking Spaces	219	*

Loading Space Calculations	Proposed	Required
BUILDING 1	85	7
BUILDING 2	87	7
BUILDING 3	77	7

303 + 1 per 9300 m ² in excess of 1441 m ² of Wet Floor Area		
Total no. of Loading Spaces	249	21
Min. Loading Space Dimensions	3.5m(W) X 14.0m(L) X 3.35m(H)	

An aerial photograph showing a coastal area. A rectangular area in the center is highlighted with a black border and diagonal hatching. The area is surrounded by green vegetation and water. The hatched area appears to be a field or a cleared area.

[illegible]An aerial photograph showing a landscape with a winding road, a small building, and a body of water. The image is oriented horizontally on the page.

Google


N

VICINITY MAP
SCALE: NOT TO SCALE

GENERAL NOTES

- | | | | | | |
|----|---|----|--|----|---|
| 1 | 27064000 PARKING STRIP, PAINTED PARKING STRIPING PER CITY STANDARDS, WITH 6M WIDE DOUBLE LOADED AISLE. | 20 | PROPOSED MECHANICAL ROOM | 38 | SCREEN WALL |
| 2 | PRINCIPLE ENTRY - TENANT FIT-UP SUBJECT TO INTERIOR ALTERATION PERMIT | 21 | CURB RADI AT ENTRANCES WITHIN MUNICIPAL SIDEWALK CITY STANDARDS, TO BE CONFORM TO SPEC 350.010 - SEE CIVIL DWGS. | 39 | PROPOSED PYLON SIGNAGE |
| 3 | TYPICAL SHARED ACCESSIBLE PARKING STALLS, PAINTED PARKING STRIPING PER CITY STANDARDS, TO BE (TYPE B (27506000) (12) TYPE A STALLS (34000000), ONE OF EACH WITH 5000MM PATH SPACE BETWEEN - REFER TO TOWN OF CALLEDON'S ACCESSIBLE PARKING STANDARDS. | 22 | 1.8M WIDE PAINTED PEDESTRIAN PATHWAY | 40 | DRIVE-IN RAMP WITH GALVANIZED GUARDRAIL ON EACH SIDE. SEE CIVIL DWGS FOR SLOPE % |
| 4 | 15M WIDE CURB TYPICAL | 23 | HATCHED AREA DENOTES HEAVY DUTY ASPHALT, TYPICAL FOR ALL AREAS REQUIRING FIRE TRUCK OR TRACTOR TRUCK ACCESS. | 41 | RESERVED |
| 5 | 15M 1500MM WIDE SIDEWALK TYPICAL U.N.O | 24 | ROAD CURB AND SIDEWALK TO BE CONTINUOUS THROUGH THE DRIVEWAY. DRIVEWAY GRAD TO BE COMPATIBLE WITH EXIST. SIDEWALK AND A CURB DEPRESSION WILL BE PROVIDED FOR AT EACH ENTRANCE. | 42 | DETECTABLE TACTILE WARNING SURFACE, CONFORMING TO 2012 O.B.C. MIN. 3m WIDE CONCRETE DOLLY PAD AT TRAILER STALLS |
| 6 | TRAILER PARKING STALL - 12'-0" X 55'-0" | 25 | | 43 | ACCESSIBLE PARKING GRAD SLOPING UP TO MEET PROPOSED CURB LEVEL |
| 7 | ACCESSIBLE CURB RAMP AS PER DETAIL | 26 | INVERTED U-SHAPE GALVANIZED BICYCLE RACKS MIN. 1.0M/60M PER SPACE | 44 | PROPOSED 1.8M HIGH WOODEN FENCE. REFER LANDSCAPE DWGS. |
| 8 | FIRE DEPARTMENT CONNECTION / SIEMENS | 27 | PROPOSED STOP SIGN CONNECTION | 45 | WASTE COLLECTION STAGING AREA, TO BE USED TO TEMPORARILY PLACE BINS FOR WASTE/ GARBAGE COLLECTION |
| 9 | PROPOSED LOADING OR TRANSFER CRANE ON CONCRETE PAD 1.5m HIGH BLACK VINYL CHAIN LINK FENCING OR APPROVED EQUAL, ALONG DEVELOPMENT LIMIT BOUNDARY CONCRETE ASPHALT | 28 | PRESSED PATTERNEED ASPHALT PEDESTRIAN PATHWAY | 46 | TRUCK WHEEL STOP, REFER TO DETAIL #16/A105 |
| 10 | LANDSCAPE AREA - SEE LANDSCAPE DWGS. | 29 | YELLOW PAINTED LINES | 47 | BKE REPAIR STATION - REFER LANDSCAPE |
| 11 | PEDESTRIAN RAIL (1070mm HIGH) SET INTO RETAINING WALL GRAD CHANGE GREATER THAN 60mm. PROVIDE CONCRETE-FILLED STEEL BOLDED AT END OF RETAINING WALL - SEE CIVIL DWGS. | 30 | RETAINING WALL | 48 | LIGHT COLOURED PAINTMENT TO HAVE INITIAL SOLAR REFLECTANCE OF AT LEAST 0.33 OR AN SRI OF 29 |
| 12 | EXTERIOR STEEL STAIRS W/ TUBE STEEL GUARDRAIL, TYP. | 31 | PRECAST SCREEN WALL TO BE INSTALLED ON TOP OF RETAINING WALL - REFER TO STRUCT. DWGS | | |
| 13 | TRUCK LOADING DOCK (TYPICAL) | 32 | PROPOSED FIRE ROUTE SIGN LAYOUT | | |
| 14 | LOADING SPACE - L.S. (MIN. 3.5m x 14.0m) | 33 | RESERVED | | |
| 15 | FIRE ACCESS ROUTE W/ 12M TURNING RADIUS (-----) | 34 | PROPOSED AMENITY AREA | | |
| 16 | PROPOSED ELECTRICAL ROOM | 35 | SNOW STORAGE ON SITE AT 2% TOTAL SITE AREA | | |
| | | 36 | PROPOSED CHAIN-LINK FENCE | | |
| | | 37 | CONCRETE/STEEL SAFETY BOLLARD | | |

SITE LEGEND

 - | | | | |
|---|---|---|--|
|  | NEW HEAVY DUTY PAVEMENT (HATCHED) |  | PAINTED CARPOOL PARKING SPACE SYMBOL |
|  | LIGHT COLOURED PAVEMENT TO HAVE INTRA SOLAR REFLECTANCE OF AT LEAST 0.33 OR AN SR1 OF 29 |  | BARRIER FREE PARKING SIGN |
|  | LANDSCAPE AREA |  | BARRIER FREE PARKING SIGN WITH VAN TAB |
|  | DETECTABLE TACTILE WARNING SURFACE, CONFORMING TO 2032 S&C |  | DRIVE-IN DOOR |
|  | FREE ACCESS ROUTE WITH 12.5M TURNING RADIUS |  | NEW STOP SIGN REGULATION |
|  | TRUCK LOADING DOOR |  | GAS METER & PRESSURE REGulating FOR DETAILS BY GAS COMPANY |
|  | KNOCK OUT PANEL |  | LIGHT FIXTURES, REFER ELECTRICAL Dwg FOR DETAILS |
|  | WALK DOWN ENTRY |  | LIGHT POLES, REFER ELECTRICAL Dwg FOR DETAILS |
|  | ENTRY LOCATION |  | EXISTING MANGROVE |
|  | FIRE EXIST CONNECTION (VERIFY LOCATION WITH CIVIL DRAWINGS) |  | DEVELOPING HYDRO POLE |
|  | FIRE PROPOSED FIRE HYDRANT (VERIFY LOCATION WITH CIVIL DRAWINGS) | | |
|  | FIRE EXISTING FIRE HYDRANT (VERIFY LOCATION WITH CIVIL DRAWINGS) | | |
|  | 1500mm WIDE DEPRESSURED CURB WITH PARKING AND POSTERISING ACCESS - REFER TO DETAIL A4.2.1 | | |
|  | PROPOSED CATCHBASIN | | |

OVERALL SITE PLAN		REMARKS
	DATE	
1	2023-12-12	ISSUED FOR OPA/ZBA
2	2024-10-16	REISSUED FOR OPA/ZBA
3	2024-12-05	REISSUED FOR OPA/ZBA
4	2025-02-20	ISSUED FOR SPA
5	2025-07-23	REISSUED FOR OPA/ZBA

PA / PM:	SK
DRAWN BY:	JS
JOB NO.:	TOR22-0111-00

SHEET

A 100(0)

A100(2)

1

TOWN OF CALEDON
PLANNING
RECEIVED
Jul 31, 2025

WARE MALCOMB

ARCHITECTURE
PLANNING
INTERIORS
CIVIL ENGINEERING
BRANDING
BUILDING MEASUREMENT
6220 Highway 7, Suite 300
Vaughan, Ontario L4H 0R1, Canada
P 905.850.4696




QUADREAL DIXIE
NEN & NES -
12489 & 12861 DIXIE RD,
CALEDON, ONTARIO,
CANADA, L7C 2K5

BUILDING 1 - FLOOR PLAN 12861 DIXIE RD		REMARKS	
DATE	ISSUED FOR	DATE	REMARKS
1 2023-12-12	ISSUED FOR OPAZBA	1 2023-12-12	ISSUED FOR OPAZBA
2 2024-10-16	REISSUED FOR OPAZBA	2 2024-10-16	REISSUED FOR OPAZBA
3 2024-12-05	ISSUED FOR OPAZBA	3 2024-12-05	ISSUED FOR OPAZBA
4 02-20-2025	ISSUED FOR SPA	4 02-20-2025	ISSUED FOR SPA
5 2025-07-23	REISSUED FOR OPAZBA	5 2025-07-23	REISSUED FOR OPAZBA

PA/PM:	S. KHAULI
DRAWN BY:	T.M. / O.T.
JOB NO.:	TOR22-0060-01

SHEET

A120

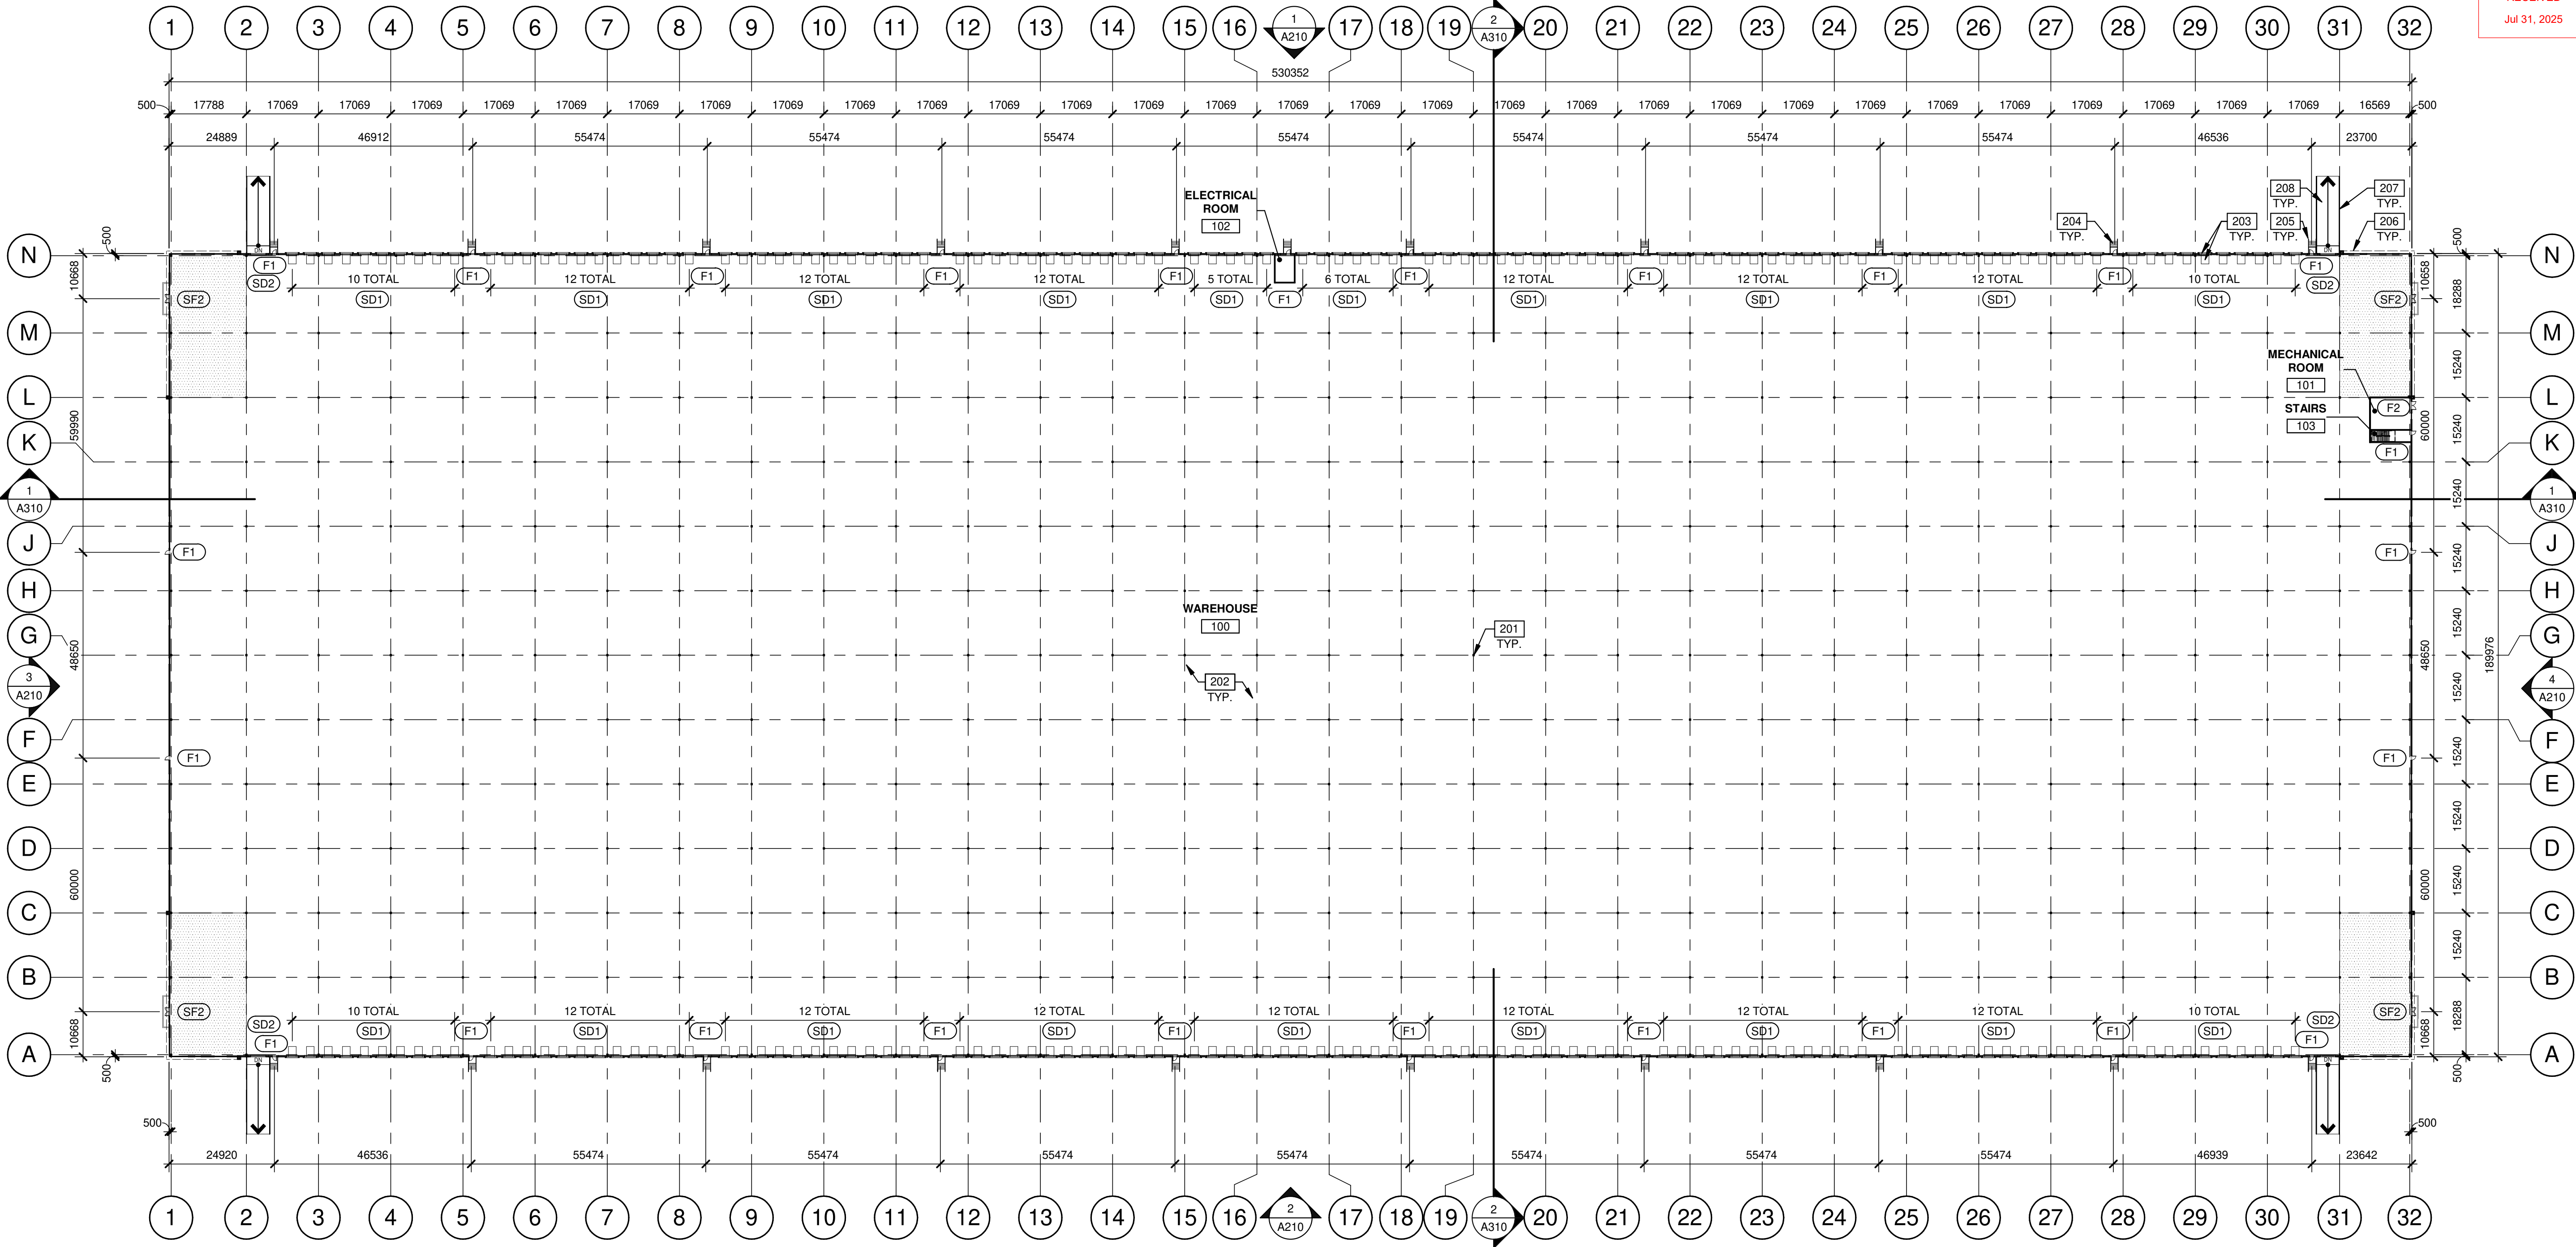


1:800

BUILDING 1 (12861 DIXIE RD) - FLOOR PLAN

SCALE: 1 : 800

DOOR TYPES

(SF2) ALUMINUM
STOREFRONT

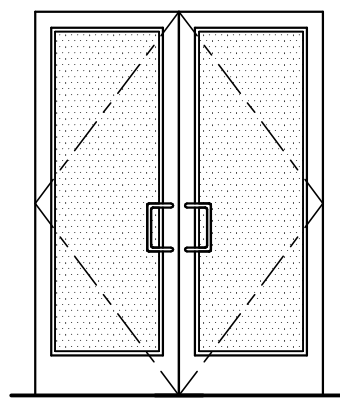


(SF2) 1930mm x 2135mm (PAIR)
CLEAR ANOD. ALUM. STOREFRONT
DOOR W/TEMPERED GLAZING
(NARROW STILE)
FRAME: MANUFACTURER

HARDWARE:
2 SETS PIVOT SET
2 SETS INTER PIVOT
1 EA EXIT DEVICE
1 EA MORTISE CYLINDER
2 SETS OFFSET PULL
2 EA OH CLOSER
1 EA THRESHOLD
1 EA DECAL

NOTE: WEATHERSEAL BY DOOR
MANUFACTURER

(F1) HOLLOW
METAL

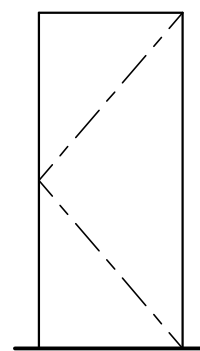


(F1) 965mm x 2135mm
PAINTED INSULATED
HOLLOW METAL DOOR
FRAME: PAINTED HOLLOW METAL

(F2) 1930mm x 2135mm
PAINTED INSULATED
HOLLOW METAL DOOR
FRAME: PAINTED HOLLOW METAL

HARDWARE:
3 EA HINGES
1 EA EXIT DEVICE
1 EA CYLINDER
1 EA CLOSER
1 EA PERIMETER SEAL
1 EA BOTTOM DRIP
1 EA THRESHOLD
1 EA LOCK GUARD
1 EA HVY DUTY FLOOR STOP

(SD1) SECTIONAL O.H. DOOR

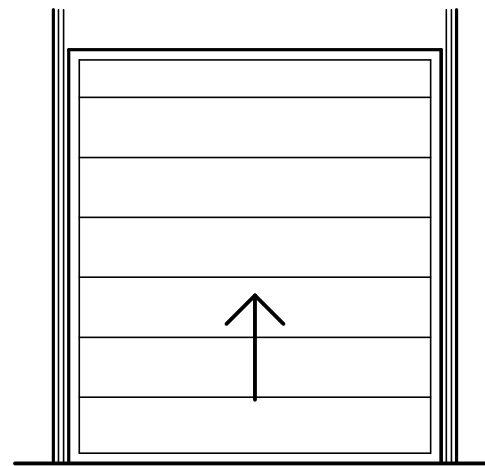

(SD1) 2745mm x 3050mm
DOCK HIGH SECTIONAL VERTICAL
LIFT OVERHEAD DOOR W/ FACTORY
PAINTED FINISH.

(SD2) 3660mm x 4270mm
SECTIONAL VERTICAL LIFT
OVERHEAD DOOR W/ FACTORY
PAINTED FINISH

HARDWARE:
1 EA SLIDE BOLT
1 EA PAD LOCK

LEGEND

(SF2) PROPOSED FUTURE OFFICE AREA

WALL LEGEND

(SF2) ARCHITECTURAL PRECAST PANEL.
(SF2) ALUMINUM COMPOSITE PANEL SYSTEM.
(SF2) INSULATED METAL PANEL SYSTEM.

KEYNOTES

- 201 STRUCTURAL STEEL COLUMN.
202 CONCRETE SLAB.
203 DOCK LEVELER AND DOCK SHELTER.
204 EXTERIOR STEEL STAIR, ALL COMPONENTS GALVANIZED AND PAINTED.
205 STEEL BOLLARD, CONCRETE-FILLED PAINTED SAFETY YELLOW.
207 CONCRETE RETAINING WALL.
208 CONCRETE RAMP.

TOWN OF CALEDON
PLANNING
RECEIVED
Jul 31, 2025

WARE MALCOMB

CIVIL ENGINEERING
ARCHITECTURE
PLANNING
BRANDING
INTERIORS
BUILDING MEASUREMENT

6220 Highway 7, Suite 300
Vaughan, Ontario L4H 0R1, Canada
P 905.850.4696



QUADREAL DIXIE
NEN & NES -
12489 & 12861 DIXIE RD,
CALEDON, ONTARIO,
CANADA, L7C 2K5


BUILDING 2 - FLOOR PLAN
12861 DIXIE RD

DATE	REMARKS
2023-12-12	ISSUED FOR OPAZBA
2024-10-16	REISSUED FOR OPAZBA
2024-12-05	REISSUED FOR OPAZBA
02-20-2025	ISSUED FOR SPA
2025-07-23	REISSUED FOR OPAZBA

PA/PM:	S. KHAILILI
DRAWN BY:	T.M. / O.T.
JOB NO.:	TOR22-0060-01


SHEET

A121

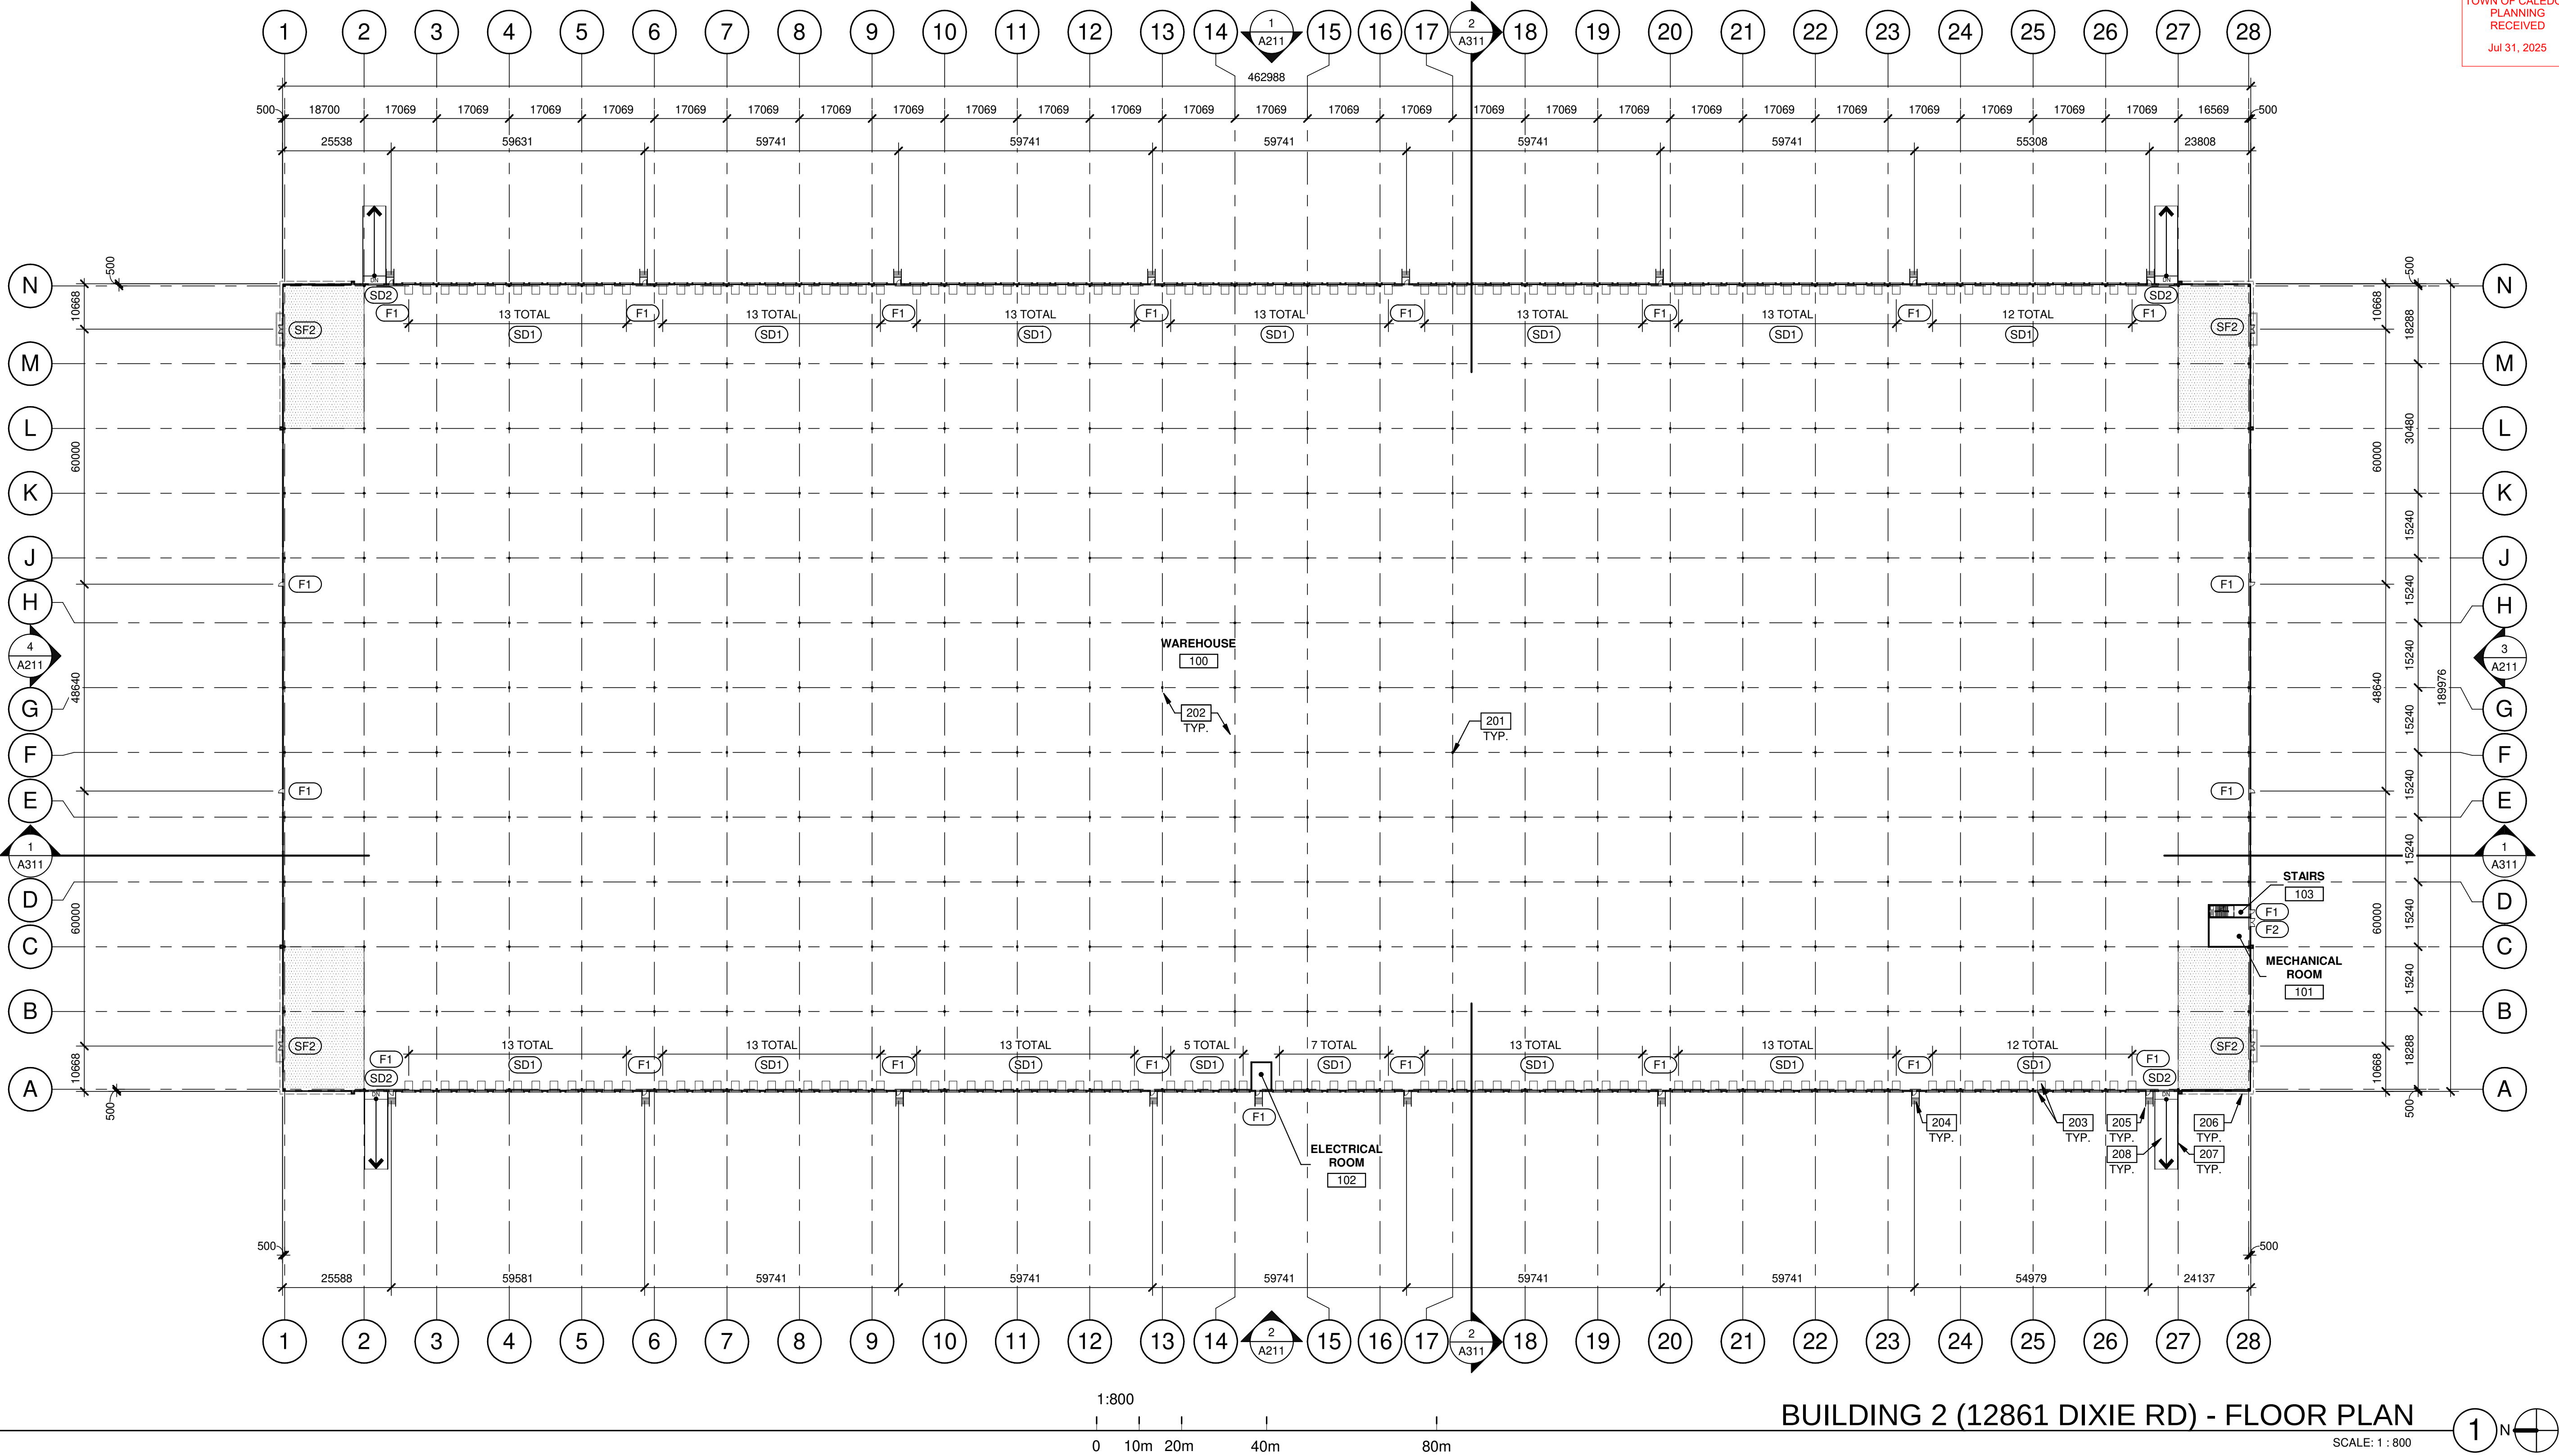

DOOR TYPES

(SF2) ALUMINUM
STOREFRONT

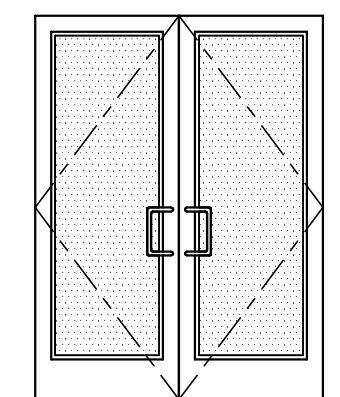


(SF2) 1930mm x 2135mm (PAIR)
CLEAR ANOD. ALUM. STOREFRONT
DOOR W/TEMPERED GLAZING
(NARROW STYLE)
FRAME: MANUFACTURER

HARDWARE:
2 SETS PIVOT SET
2 SETS INTER PIVOT
1 EA EXIT DEVICE
1 EA MORTISE CYLINDER
2 SETS OFFSET PULL
2 EA OH CLOSER
1 EA THRESHOLD
1 EA DECAL

NOTE: WEATHERSEAL BY DOOR
MANUFACTURER

(F1) HOLLOW
METAL

(F2)

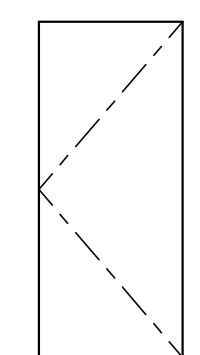


(F1) 965mm x 2135mm
PAINTED INSULATED
HOLLOW METAL DOOR

FRAME: PAINTED HOLLOW METAL
(F2) 1930mm x 2135mm
PAINTED INSULATED
HOLLOW METAL DOOR
FRAME: PAINTED HOLLOW METAL

HARDWARE:
3 EA HINGES
1 EA EXIT DEVICE
1 EA CYLINDER
1 EA CLOSER
1 EA PERIMETER SEAL
1 EA BOTTOM DRIP
1 EA THRESHOLD
1 EA LOCK GUARD
1 EA HVY DUTY FLOOR STOP

(SD1) SECTIONAL O.H. DOOR
(SD2)

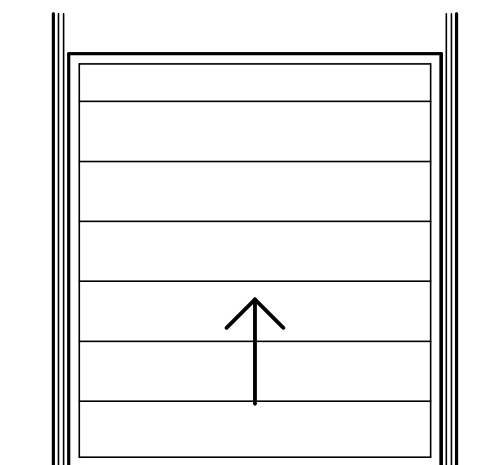

(SD1) 2745mm x 3050mm
DOCK HIGH SECTIONAL VERTICAL
LIFT OVERHEAD DOOR W/ FACTORY
PAINTED FINISH.

(SD2) 3660mm x 4270mm
SECTIONAL VERTICAL LIFT
OVERHEAD DOOR W/ FACTORY
PAINTED FINISH

HARDWARE:
1 EA SLIDE BOLT
1 EA PAD LOCK

LEGEND

PROPOSED FUTURE OFFICE AREA

WALL LEGEND

ARCHITECTURAL PRECAST PANEL.
ALUMINUM COMPOSITE PANEL SYSTEM.
INSULATED METAL PANEL SYSTEM.

KEYNOTES

- STRUCTURAL STEEL COLUMN.
- CONCRETE SLAB.
- DOCK LEVELER AND DOCK SHELTER.
- EXTERIOR STEEL STAIR, ALL COMPONENTS GALVANIZED AND PAINTED.
- STEEL BOLLARD, CONCRETE-FILLED PAINTED SAFETY YELLOW.
- CONCRETE RETAINING WALL.
- CONCRETE RAMP.

TOWN OF CALEDON
PLANNING
RECEIVED
Jul 31, 2025

WARE MALCOMB

ARCHITECTURE
PLANNING
INTERIORS
CIVIL ENGINEERING
BRANDING
BUILDING MEASUREMENT
6220 Highway 7, Suite 300
Vaughan, Ontario, L4H 0R1, Canada
P 905.850.4696



QUADREAL DIXIE
NEN & NES -
12489 & 12861 DIXIE RD,
CALEDON, ONTARIO,
CANADA, L7C 2K5


BUILDING 1 - FLOOR PLAN
12489 DIXIE RD

DATE	REMARKS
2023-12-12	ISSUED FOR OP#ZBA
2024-10-16	REISSUED FOR OP#ZBA
2024-12-05	REISSUED FOR OP#ZBA
02-20-2025	ISSUED FOR SPA
2025-07-23	REISSUED FOR OP#ZBA

PA/PM:	S. KHALILI
DRAWN BY:	C.G. / E.C. / O.T. / D.P.
JOB NO.:	TOR22-0111-00

SHEET

A122

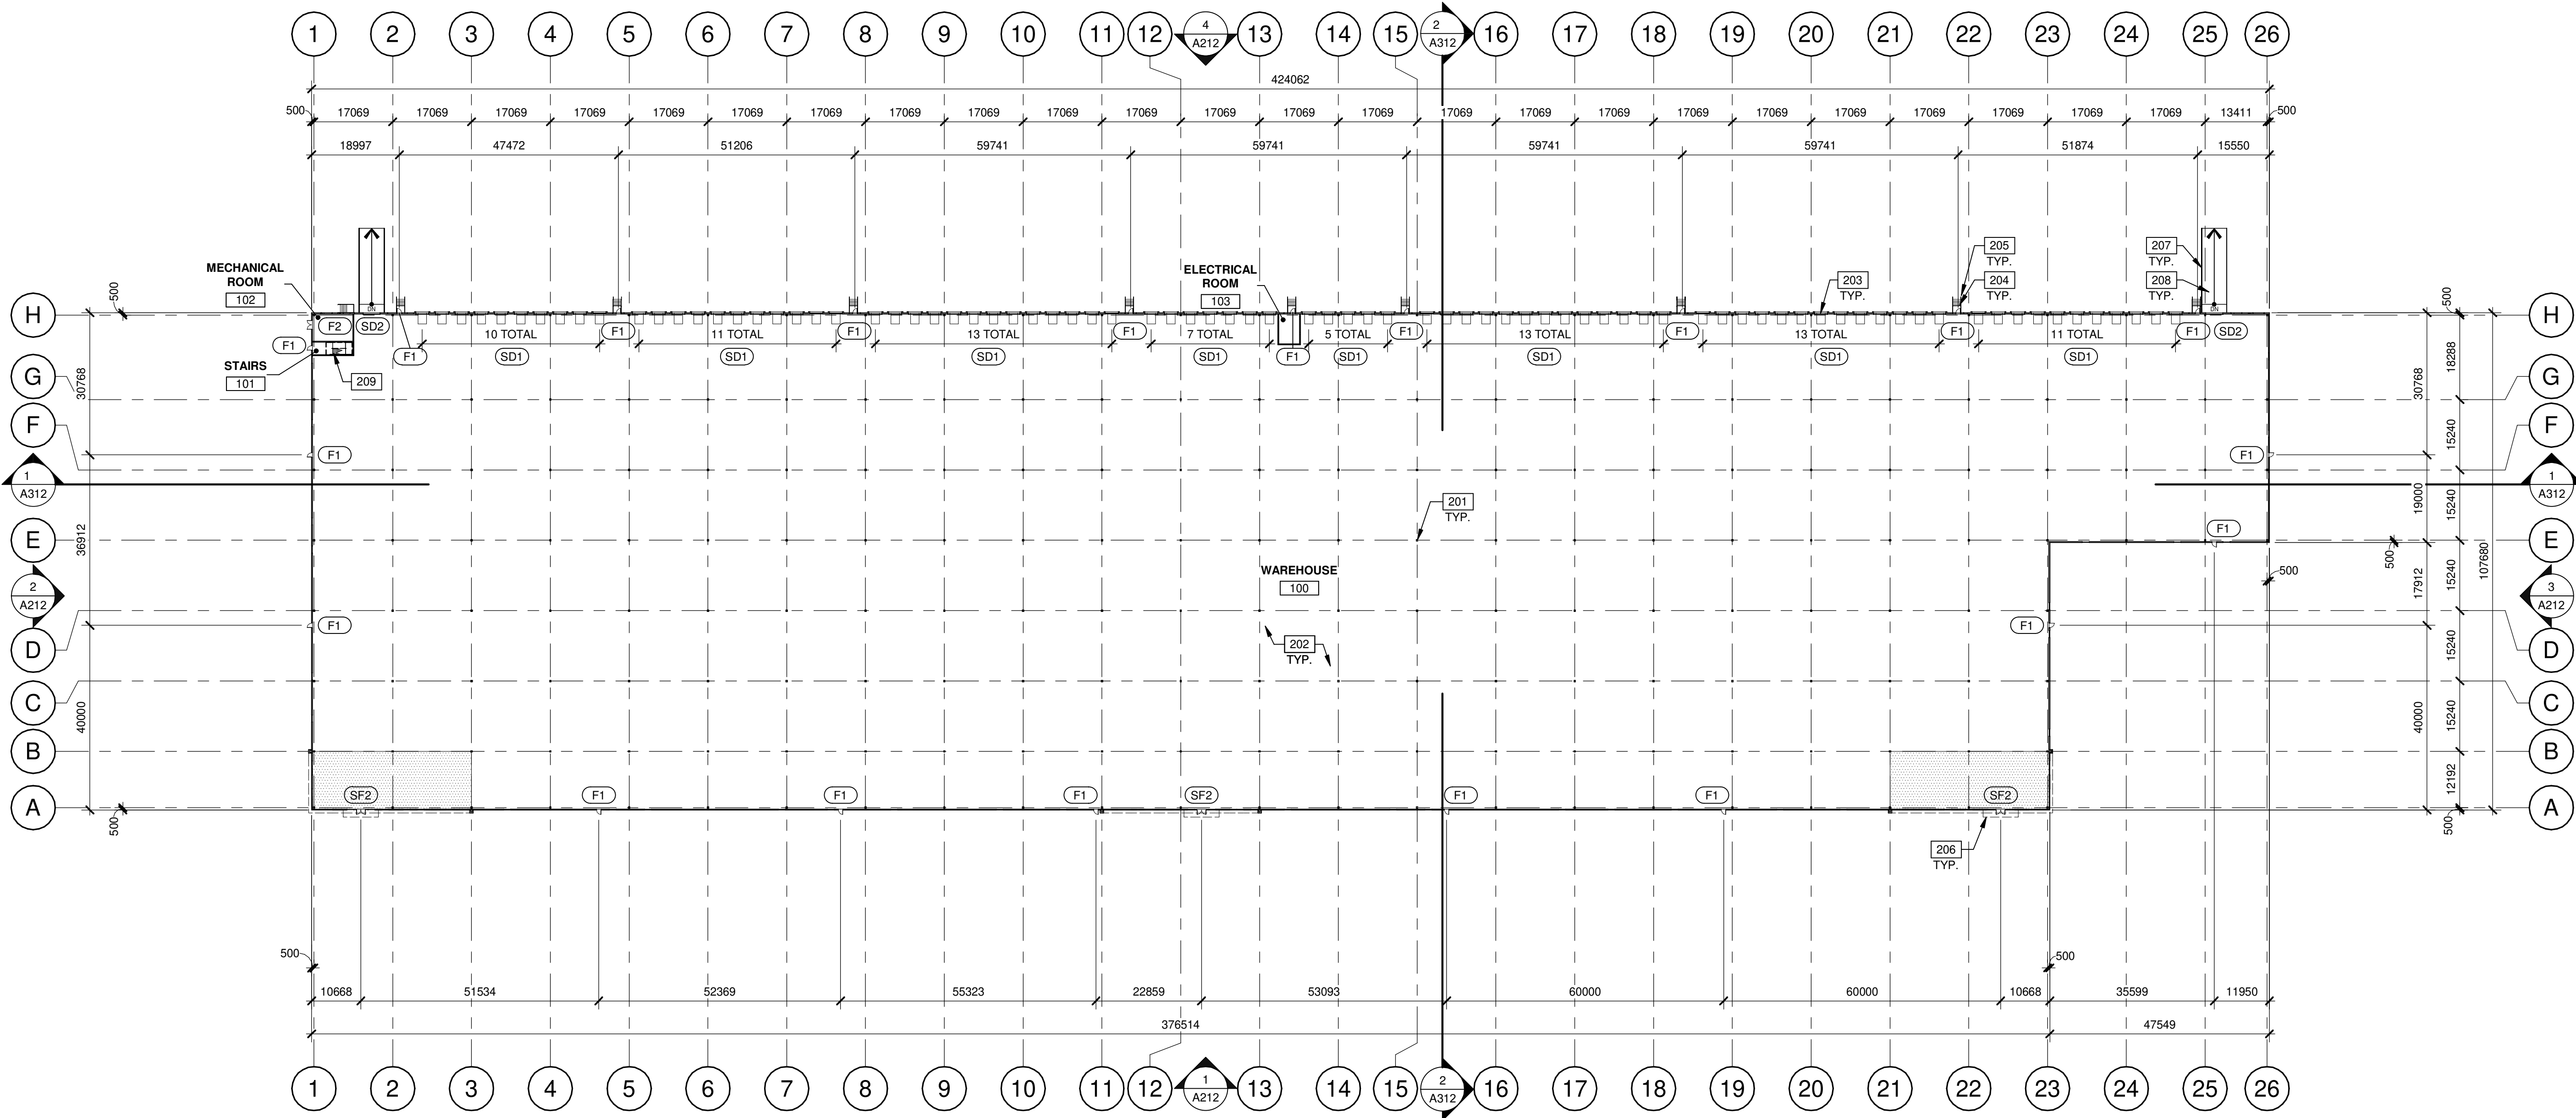


1:750

0 10m 25m 50m 75m


BUILDING 1 (12489 DIXIE RD) - FLOOR PLAN

SCALE: 1 : 750

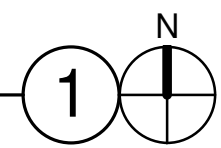

DOOR TYPES

(SF2) ALUMINUM
STOREFRONT

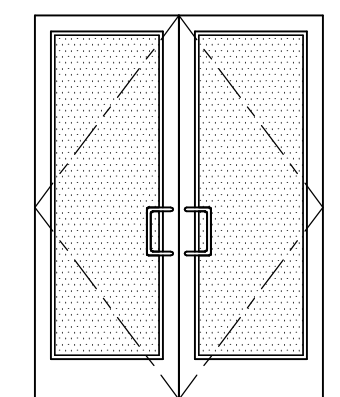

(SF2) 1930mm x 2135mm (PAIR)
CLEAR ANOD. ALUM. STOREFRONT
DOOR W/TEMPERED GLAZING
(NARROW STILE)


FRAME: MANUFACTURER

HARDWARE:
2 SETS PIVOT SET
2 SETS INTER PIVOT
1 EA EXIT DEVICE
1 EA MORTISE CYLINDER
2 SETS OFFSET PULL
2 EA OH CLOSER
1 EA THRESHOLD
1 EA DECAL

NOTE: WEATHERSEAL BY DOOR
MANUFACTURER

(F1) HOLLOW
METAL

(F2)

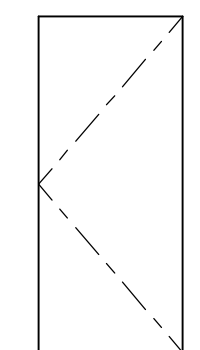

(F1) 965mm x 2135mm
PAINTED INSULATED
HOLLOW METAL DOOR

FRAME: PAINTED HOLLOW METAL


(F2) 1930mm x 2135mm (PAIR)
PAINTED INSULATED
HOLLOW METAL DOOR

FRAME: PAINTED HOLLOW METAL

HARDWARE:
3 EA HINGES
1 EA EXIT DEVICE
1 EA CYLINDER
1 EA CLOSER
1 EA PERIMETER SEAL
1 EA BOTTOM DRIP
1 EA THRESHOLD
1 EA LOCK GUARD
1 EA HVY DUTY FLOOR STOP

(SD1) SECTIONAL O.H. DOOR

(SD2)

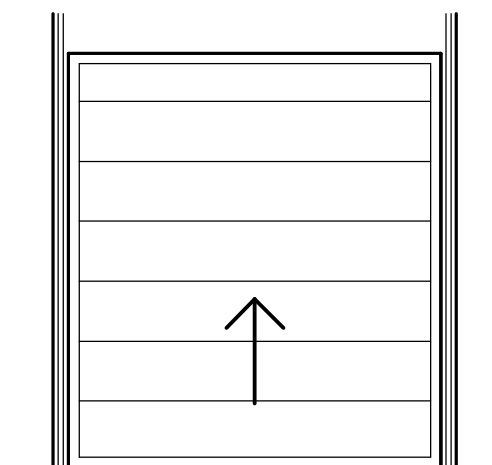

(SD1) 2745mm x 3050mm
DOCK HIGH SECTIONAL VERTICAL
LIFT OVERHEAD DOOR W/ FACTORY
PAINTED FINISH.

(SD2) 3660mm x 4880mm
SECTIONAL OVERHEAD GRADE
LEVEL TRUCK DOOR WITH FACTORY
PAINTED FINISH

HARDWARE:
1 EA SLIDE BOLT
1 EA PAD LOCK

LEGEND

PROPOSED FUTURE OFFICE AREA

KEYNOTES

- 201 STRUCTURAL STEEL COLUMN.
- 202 CONCRETE SLAB.
- 203 6'X8' HYDRAULIC DOCK LEVELER.
- 204 EXTERIOR STEEL STAIR, ALL COMPONENTS GALVANIZED AND PAINTED.
- 205 CONCRETE-FILLED STEEL BOLLARD. EXTERIOR BOLLARDS TO RECEIVE SAFETY YELLOW PLASTIC SLEEVE.
- 206 OUTLINE OF CANOPY ABOVE.
- 207 CONCRETE RETAINING WALL.
- 208 CONCRETE RAMP.
- 209 INTERIOR ROOF ACCESS METAL STAIR.

TOWN OF CALEDON
PLANNING
RECEIVED
Jul 31, 2025

WARE MALCOMB

ARCHITECTURE
PLANNING
INTERIORS
CIVIL ENGINEERING
BRANDING
BUILDING MEASUREMENT
6220 Highway 7, Suite 300
Vaughan, Ontario, L4H 0R1, Canada
P 905.850.4696



QUADREAL DIXIE
NEN & NES -
12489 & 12861 DIXIE RD,
CALEDON, ONTARIO,
CANADA, L7C 2K5


BUILDING 2 - FLOOR PLAN
12489 DIXIE RD

DATE	REMARKS
1 2023-12-12	ISSUED FOR OPAZBA
2 2024-10-16	REISSUED FOR OPAZBA
3 2024-12-05	REISSUED FOR OPAZBA
4 02-20-2025	ISSUED FOR SPA
5 2025-07-23	REISSUED FOR OPAZBA

PA/PM:	S. KHAULI
DRAWN BY.:	C.G. / E.C. / O.T. / D.P.
JOB NO.:	TOR22-0111-00

SHEET

A123

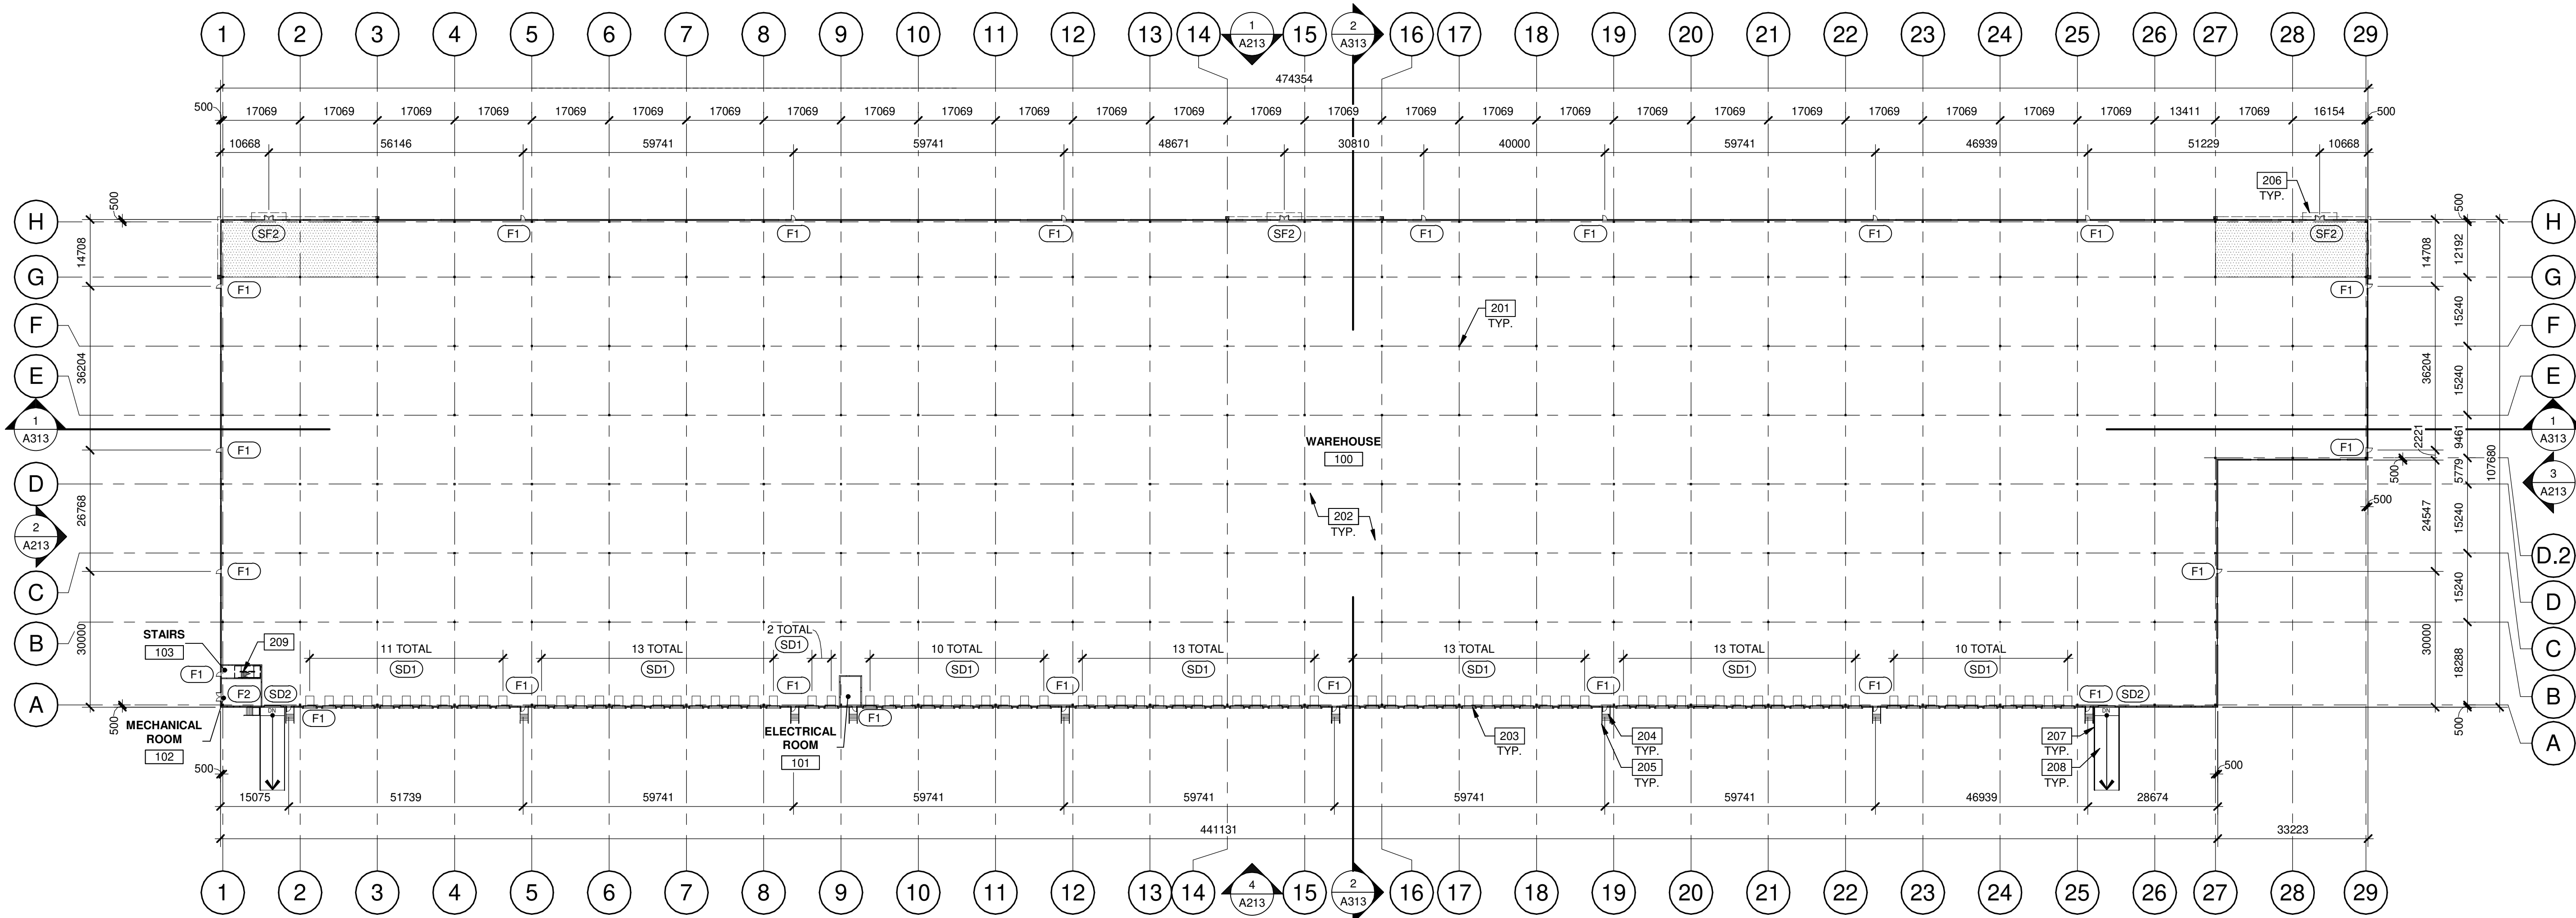


1:750
0 10m 25m 50m 75m

BUILDING 2 (12489 DIXIE RD) - FLOOR PLAN

SCALE: 1 : 750

DOOR TYPES

(SF2) ALUMINUM
STOREFRONT

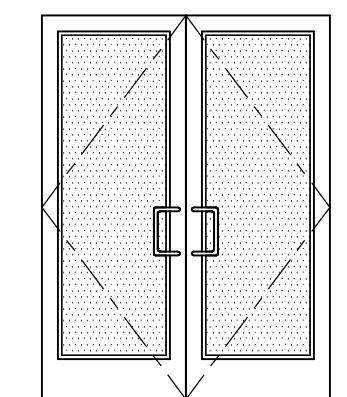


(SF2) 1930mm x 2135mm (PAIR)
CLEAR ANOD. ALUM. STOREFRONT
DOOR W/TEMPERED GLAZING
(NARROW STILE)
FRAME: MANUFACTURER

HARDWARE:
2 SETS PIVOT SET
2 SETS INTER PIVOT
1 EA EXIT DEVICE
1 EA MORTISE CYLINDER
2 SETS OFFSET PULL
2 EA OH CLOSER
1 EA THRESHOLD
1 EA DECAL

NOTE: WEATHERSEAL BY DOOR
MANUFACTURER

(F1) HOLLOW
METAL
(F2)

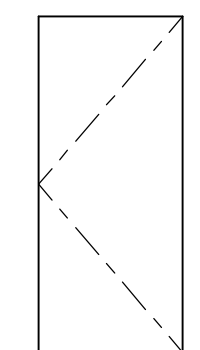


(F1) 965mm x 2135mm
PAINTED INSULATED
HOLLOW METAL DOOR
FRAME: PAINTED HOLLOW METAL

(F2) 1930mm x 2135mm (PAIR)
PAINTED INSULATED
HOLLOW METAL DOOR
FRAME: PAINTED HOLLOW METAL

HARDWARE:
3 EA HINGES
1 EA EXIT DEVICE
1 EA CYLINDER
1 EA CLOSER
1 EA PERIMETER SEAL
1 EA BOTTOM DRIP
1 EA THRESHOLD
1 EA LOCK GUARD
1 EA HVY DUTY FLOOR STOP

(SD1) SECTIONAL O.H. DOOR
(SD2)

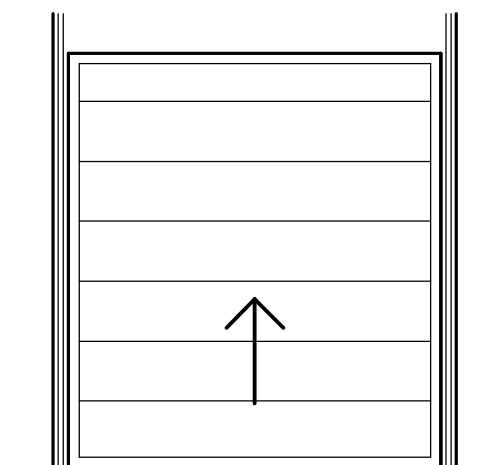

(SD1) 2745mm x 3050mm
DOCK HIGH SECTIONAL VERTICAL
LIFT OVERHEAD DOOR W/ FACTORY
PAINTED FINISH.

(SD2) 3660mm x 4880mm
SECTIONAL OVERHEAD GRADE
LEVEL TRUCK DOOR WITH FACTORY
PAINTED FINISH

HARDWARE:
1 EA SLIDE BOLT
1 EA PAD LOCK

LEGEND

(SF2) PROPOSED FUTURE OFFICE AREA

KEYNOTES

- 201 STRUCTURAL STEEL COLUMN.
202 CONCRETE SLAB.
203 6'X8' HYDRAULIC DOCK LEVELER.
204 EXTERIOR STEEL STAIR, ALL COMPONENTS GALVANIZED AND PAINTED.
205 CONCRETE-FILLED STEEL BOLLARD. EXTERIOR BOLLARDS TO RECEIVE SAFETY YELLOW PLASTIC SLEEVE.
207 CONCRETE RETAINING WALL.
208 CONCRETE RAMP.
209 INTERIOR ROOF ACCESS METAL STAIR.

TOWN OF CALEDON
PLANNING
RECEIVED
Jul 31, 2025

IF THIS SHEET IS NOT 24"x36" IT IS A REDUCED PRINT

WARE MALCOMB

ARCHITECTURE
PLANNING
INTERIORS
CIVIL ENGINEERING
BRANDING
BUILDING MEASUREMENT
6220 Highway 7, Suite 300
Vaughan, Ontario, L4H 0R1, Canada
P 905.850.4696



QUADREAL DIXIE
NEN & NES -
12489 & 12861 DIXIE RD,
CALEDON, ONTARIO,
CANADA, L7C 2K5


BUILDING 3 - FLOOR PLAN
12489 DIXIE RD

DATE	REMARKS
1 2023-12-12	ISSUED FOR OP#2BA
2 2024-10-16	REISSUED FOR OP#2BA
3 2024-12-05	REISSUED FOR OP#2BA
4 02-20-2025	ISSUED FOR SPA
5 2025-07-23	REISSUED FOR OP#2BA

PA/PM:	S. KHAULI
DRAWN BY.:	C.G. / E.C. / O.T. / D.P.
JOB NO.:	TOR22-0111-00

SHEET

A124

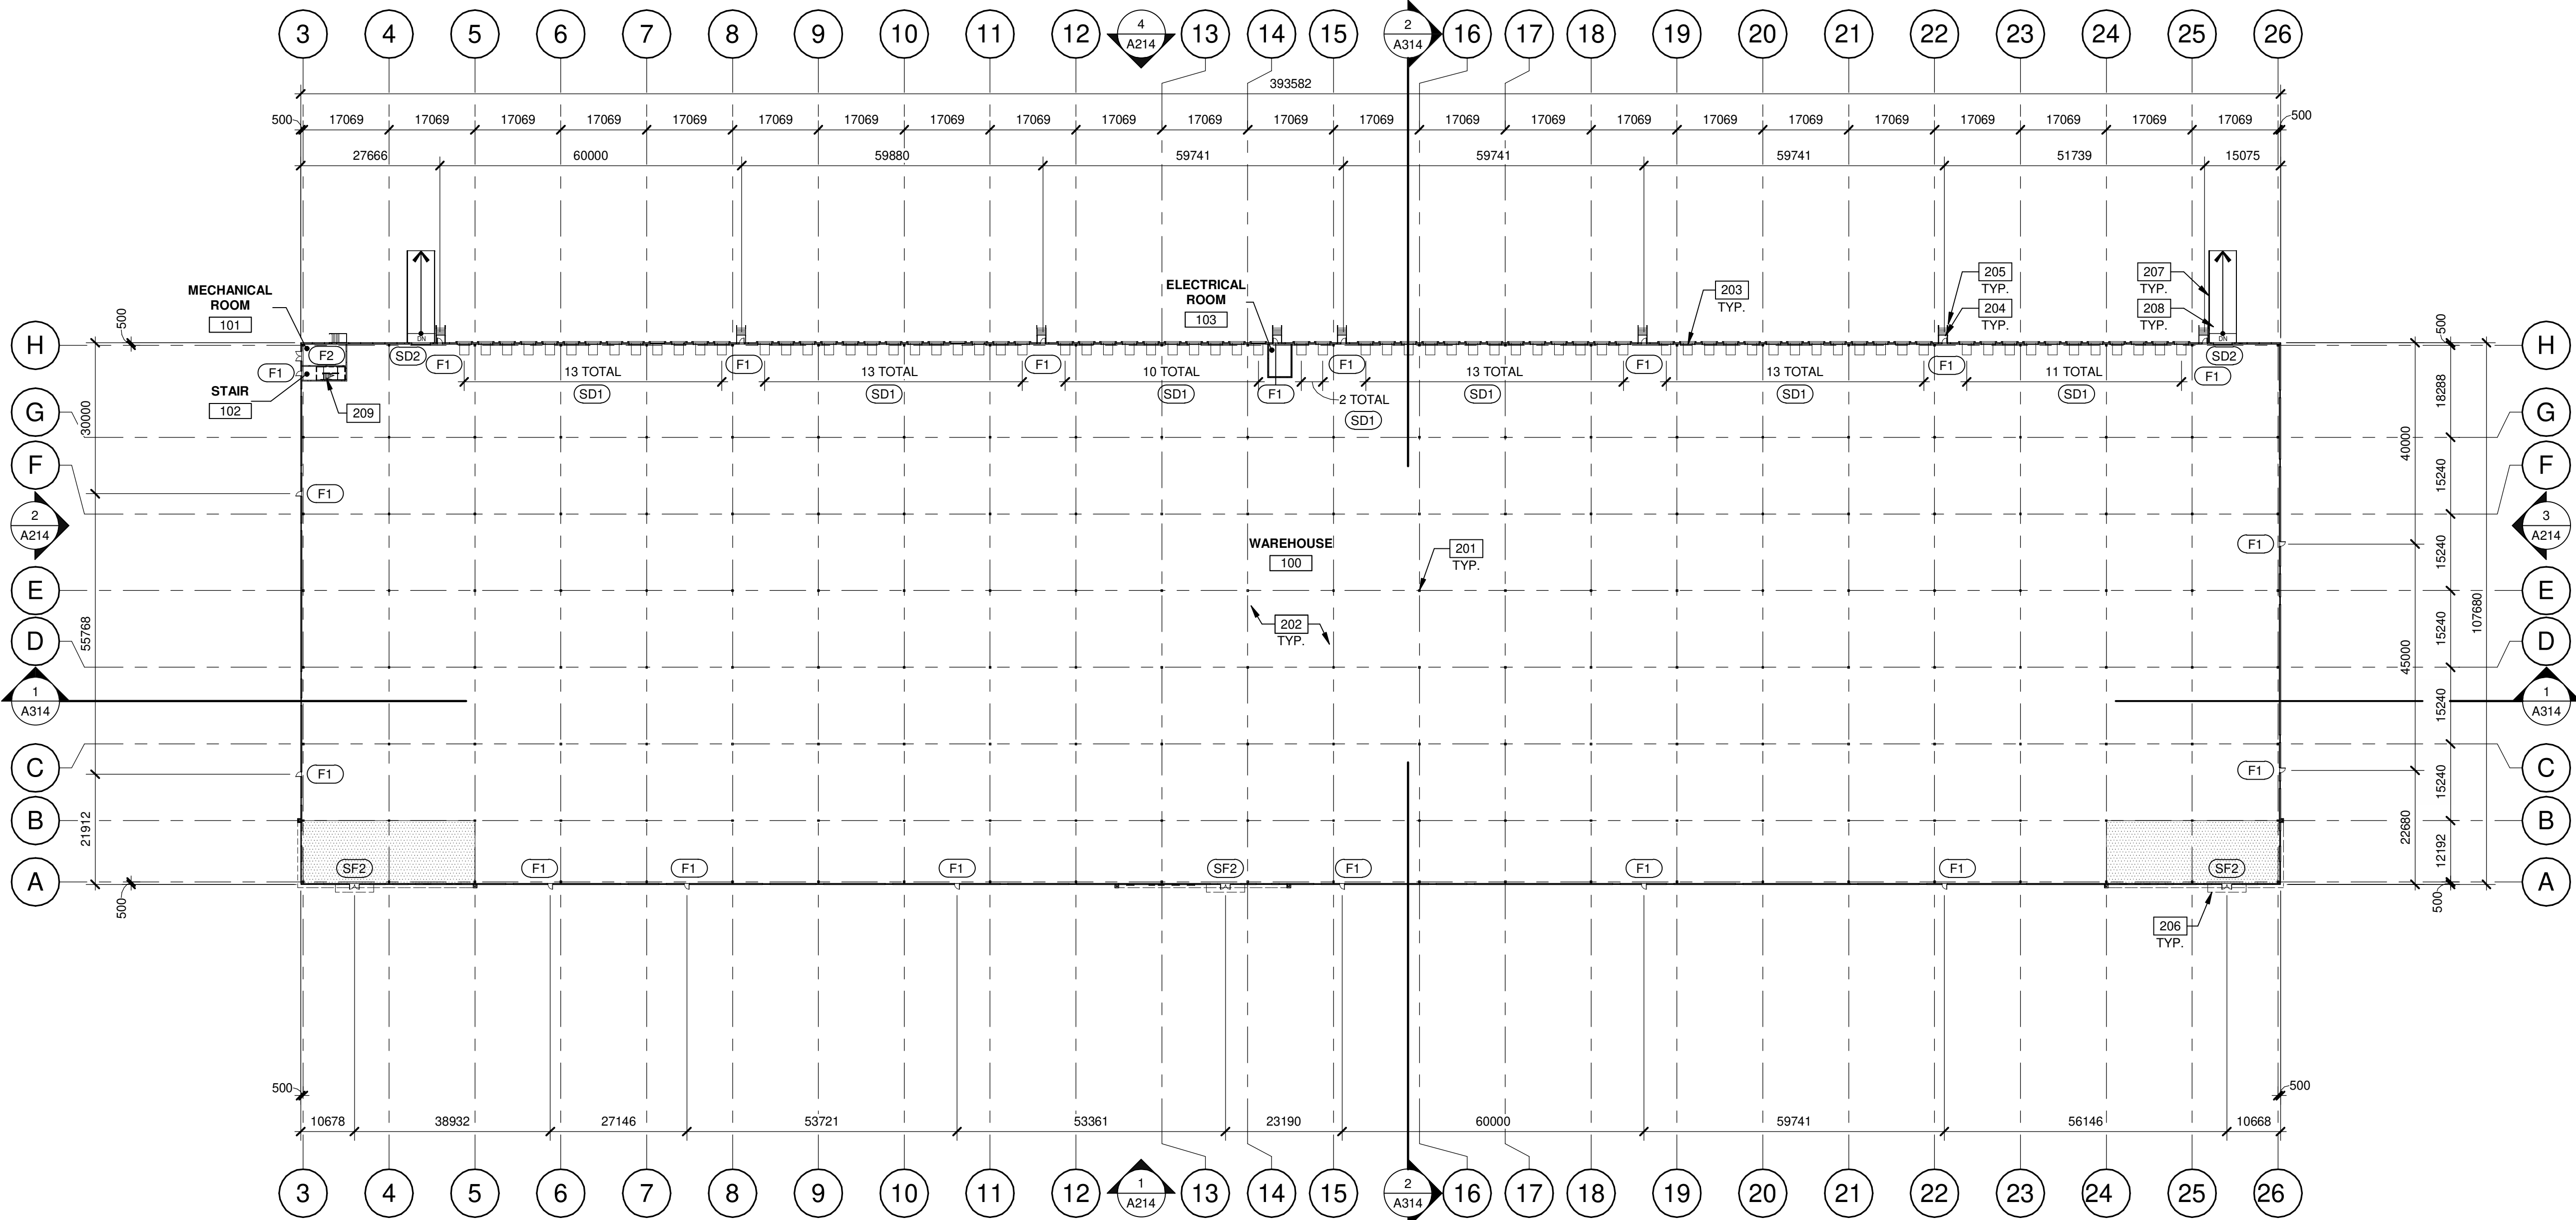

1:750


BUILDING 3 (12489 DIXIE RD) - FLOOR PLAN

SCALE: 1 : 750



DOOR TYPES

(SF2) ALUMINUM
STOREFRONT

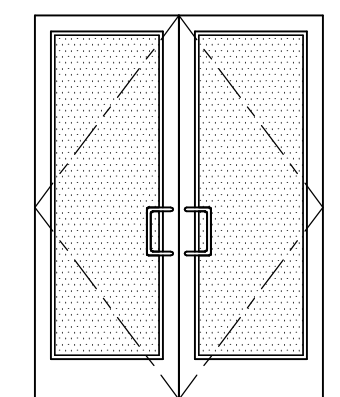


(SF2) 1930mm x 2135mm (PAIR)
CLEAR ANOD. ALUM. STOREFRONT
DOOR W/TEMPERED GLAZING
(NARROW STILE)
FRAME: MANUFACTURER

HARDWARE:
2 SETS PIVOT SET
2 SETS INTER PIVOT
1 EA EXIT DEVICE
1 EA MORTISE CYLINDER
2 SETS OFFSET PULL
2 EA OH CLOSER
1 EA THRESHOLD
1 EA DECAL

NOTE: WEATHERSEAL BY DOOR
MANUFACTURER

(F1) HOLLOW
METAL
(F2)

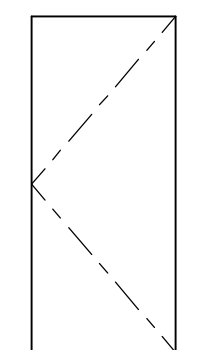


(F1) 965mm x 2135mm (PAIR)
PAINTED INSULATED
HOLLOW METAL DOOR
FRAME: PAINTED HOLLOW METAL

(F2) 1930mm x 2135mm (PAIR)
PAINTED INSULATED
HOLLOW METAL DOOR
FRAME: PAINTED HOLLOW METAL

HARDWARE:
3 EA HINGES
1 EA EXIT DEVICE
1 EA CYLINDER
1 EA CLOSER
1 EA PERIMETER SEAL
1 EA BOTTOM DRIP
1 EA THRESHOLD
1 EA LOCK GUARD
1 EA HVY DUTY FLOOR STOP

(SD1) SECTIONAL O.H. DOOR
(SD2)

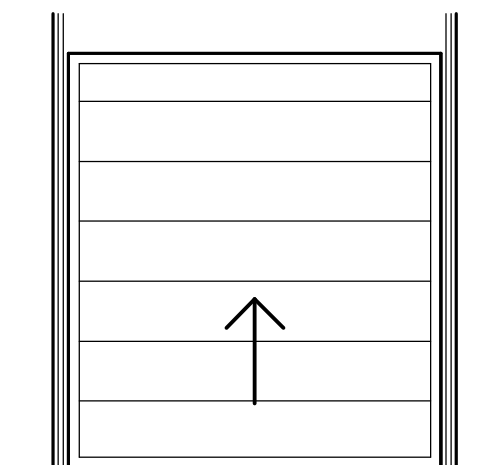

(SD1) 2745mm x 3050mm
DOCK HIGH SECTIONAL VERTICAL
LIFT OVERHEAD DOOR W/ FACTORY
PAINTED FINISH.

(SD2) 3660mm x 4880mm
SECTIONAL OVERHEAD GRADE
LEVEL TRUCK DOOR WITH FACTORY
PAINTED FINISH

HARDWARE:
1 EA SLIDE BOLT
1 EA PAD LOCK

LEGEND

PROPOSED FUTURE OFFICE AREA

KEYNOTES

- 201 STRUCTURAL STEEL COLUMN.
- 202 CONCRETE SLAB.
- 203 6'X8' HYDRAULIC DOCK LEVELER.
- 204 EXTERIOR STEEL STAIR, ALL COMPONENTS GALVANIZED AND PAINTED.
- 205 CONCRETE-FILLED STEEL BOLLARD. EXTERIOR BOLLARDS TO RECEIVE SAFETY YELLOW PLASTIC SLEEVE.
- 207 CONCRETE RETAINING WALL.
- 208 CONCRETE RAMP.
- 209 INTERIOR ROOF ACCESS METAL STAIR.

TOWN OF CALEDON
PLANNING
RECEIVED
Jul 31, 2025

WARE MALCOMB

ARCHITECTURE
PLANNING
INTERIORS
CIVIL ENGINEERING
BRANDING
BUILDING MEASUREMENT
6220 Highway 7, Suite 300
Vaughan, Ontario L4H 0R1, Canada
P 905.650.4696



QUADREAL DIXIE
NEN & NES -
12489 & 12861 DIXIE RD,
CALEDON, ONTARIO,
CANADA, L7C 2K5

BUILDING 1 - ROOF PLAN
12861 DIXIE RD

DATE	REMARKS
1	ISSUED FOR OP/PAZBA
2	2024-12-12 REISSUED FOR OP/PAZBA
3	2024-12-05 REISSUED FOR OP/PAZBA
4	02-20-2025 ISSUED FOR SPA
5	2025-07-23 REISSUED FOR OP/PAZBA

PA/PM:

S. KHAULI

DRAWN BY.:


T.M. / O.T.

JOB NO.:

TOR22-0060-01

SHEET

A190

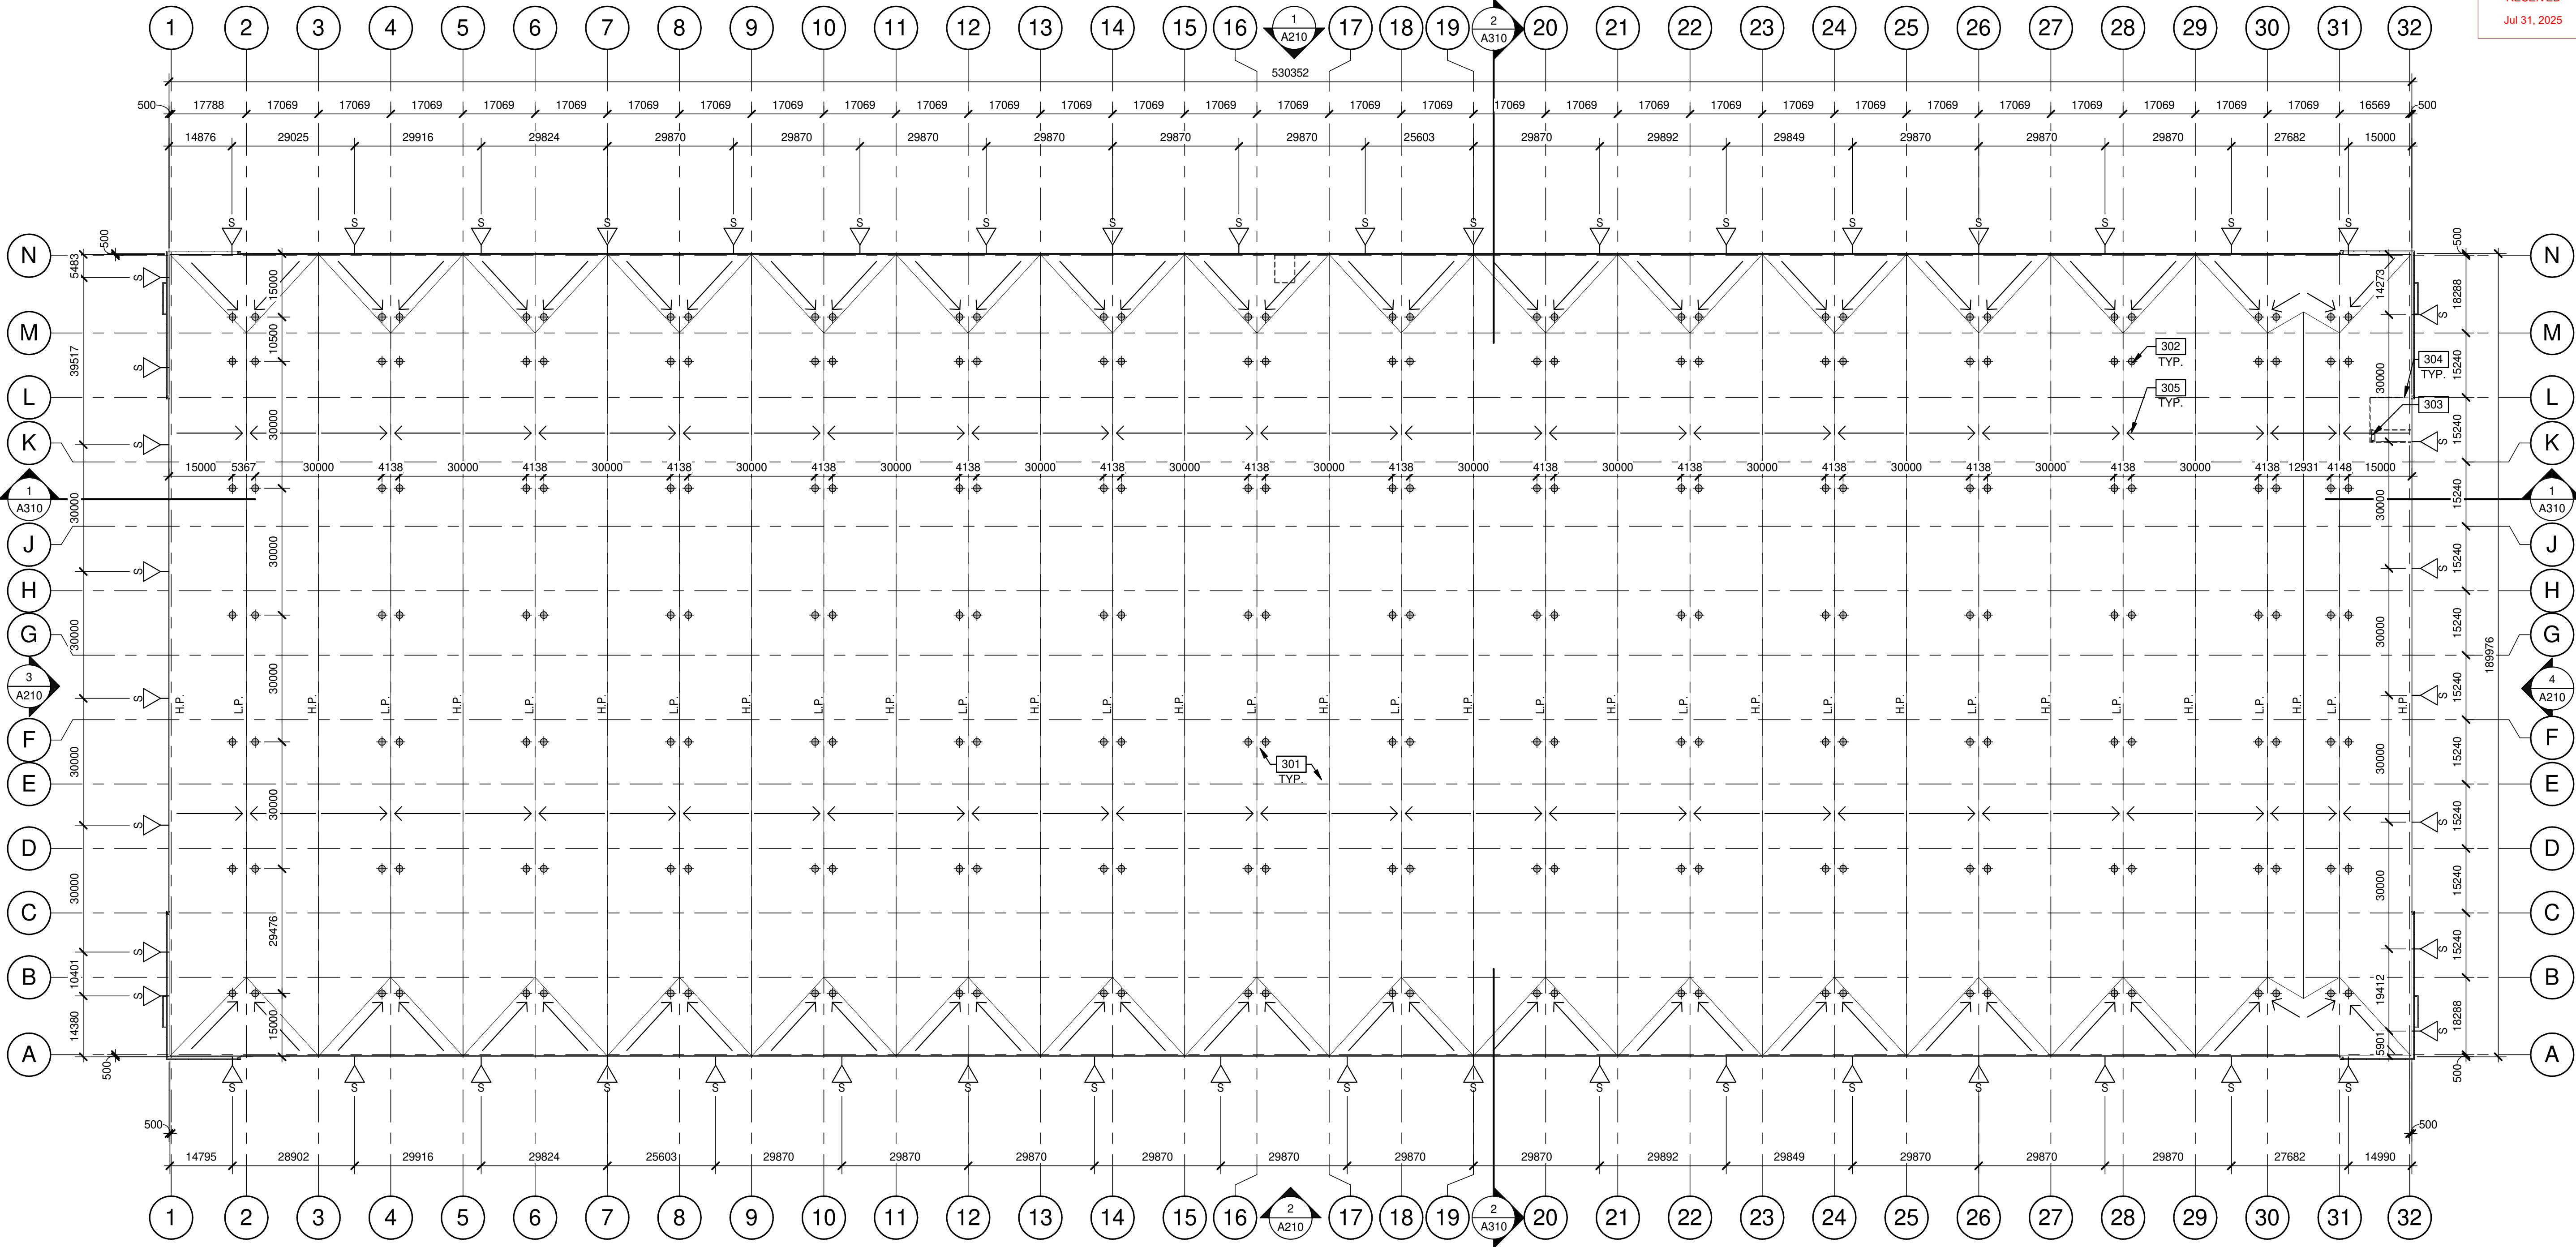

1:800

0 10m 20m 40m 80m

BUILDING 1 (12861 DIXIE RD) - ROOF PLAN

SCALE: 1 : 800

LEGEND

- FLOW LINE TO DRAIN.
- ⊕ ROOF DRAIN - SEE MECHANICAL DRAWINGS.
- △ ROOF SCUPPER LOCATION - SEE ELEVATIONS.
- OUTLINE OF WALL BELOW.

KEYNOTES

- 301 SINGLE-PLY ROOFING, MECHANICALLY FASTENED AND REINFORCED. ROOF ASSEMBLY WILL HAVE AN SRI RATING OF 78 OR HIGHER AND AN EMISSIVITY EQUAL TO OR GREATER THAN 0.9 TO MEET COOL ROOF REQUIREMENTS.
- 302 ROOF DRAINS.
- 303 ROOF HATCH.
- 304 LINE OF WALL BELOW.
- 305 FLOW LINE TO DRAIN.

TOWN OF CALEDON
PLANNING
RECEIVED
Jul 31, 2025

WARE MALCOMB

ARCHITECTURE
PLANNING
INTERIORS
CIVIL ENGINEERING
BRANDING
BUILDING MEASUREMENT
6220 Highway 7, Suite 300
Vaughan, Ontario L4H 0R1, Canada
P 905.650.4696



QUADREAL DIXIE
NEN & NES -
12489 & 12861 DIXIE RD,
CALEDON, ONTARIO,
CANADA, L7C 2K5

BUILDING 2 - ROOF PLAN
12861 DIXIE RD


DATE	REMARKS
1 2023-12-12	ISSUED FOR OP#2BA
2 2024-10-16	REISSUED FOR OP#2BA
3 2024-12-05	REISSUED FOR OP#2BA
4 02-20-2025	ISSUED FOR SPA
5 2025-07-23	REISSUED FOR OP#2BA

PA/PM:
DRAWN BY:
JOB NO.:

S. KHAJILI
T.M. / O.T.
TOR22-0060-01

SHEET

A191

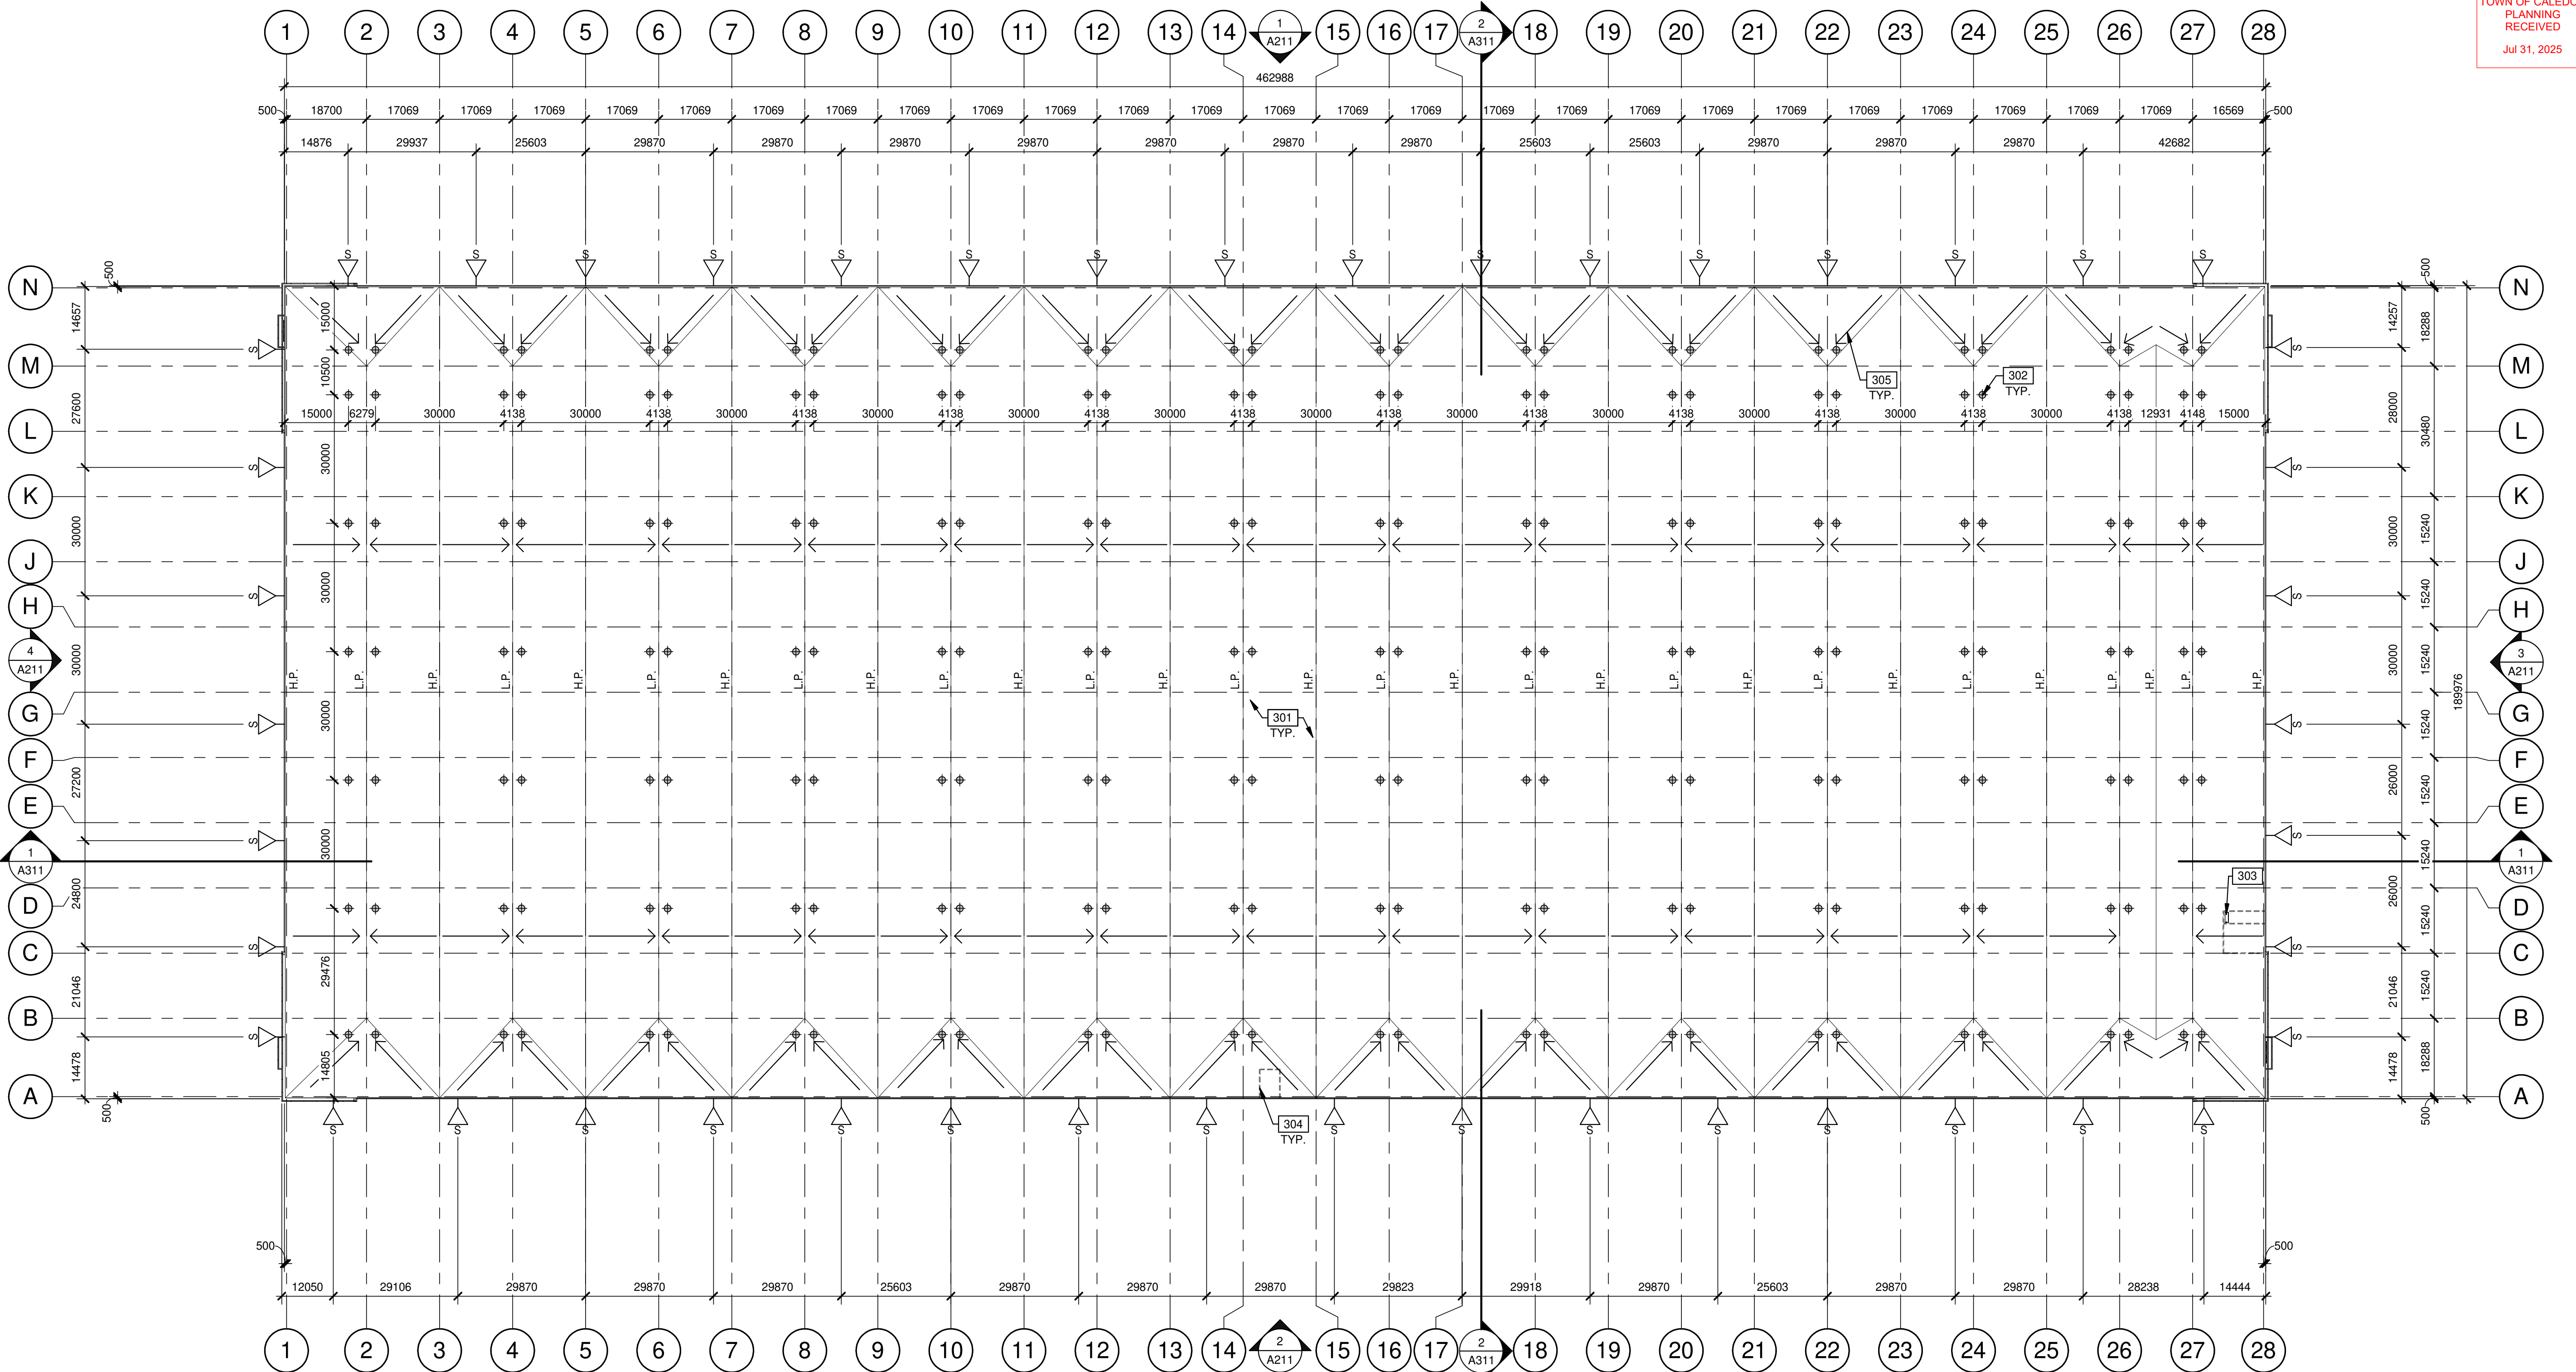

1:800

BUILDING 2 (12861 DIXIE RD) - ROOF PLAN

SCALE: 1 : 800

LEGEND

- FLOW LINE TO DRAIN.
- ⊕ S ROOF DRAIN - SEE MECHANICAL DRAWINGS.
- ▽ ROOF SCUPPER LOCATION - SEE ELEVATIONS.
- OUTLINE OF WALL BELOW.

KEYNOTES

- 301 SINGLE-PLY ROOFING, MECHANICALLY FASTENED AND REINFORCED. ROOF ASSEMBLY WILL HAVE AN SRI RATING OF 78 OR HIGHER AND AN EMISSIVITY EQUAL TO OR GREATER THAN 0.9 TO MEET COOL ROOF REQUIREMENTS.
- 302 ROOF DRAINS.
- 303 ROOF HATCH.
- 304 LINE OF WALL BELOW.
- 305 FLOW LINE TO DRAIN.




QUADREAL DIXIE
NEN & NES -
12489 & 12861 DIXIE RD.,
CALEDON, ONTARIO,
CANADA, L7C 2K5

	DATE	REMARKS
1	2023-12-12	ISSUED FOR OPAZBA
2	2024-10-16	REISSUED FOR OPAZBA
3	2024-12-05	REISSUED FOR OPAZBA
4	02-20-2025	ISSUED FOR SPA
5	2025-07-23	REISSUED FOR OPAZBA

PA/PM:	S. KHALILI
DRAWN BY.:	C.G. / E.C. / O.T. / D.P.
JOB NO.:	TOR22-0111-00

SHEET

A192

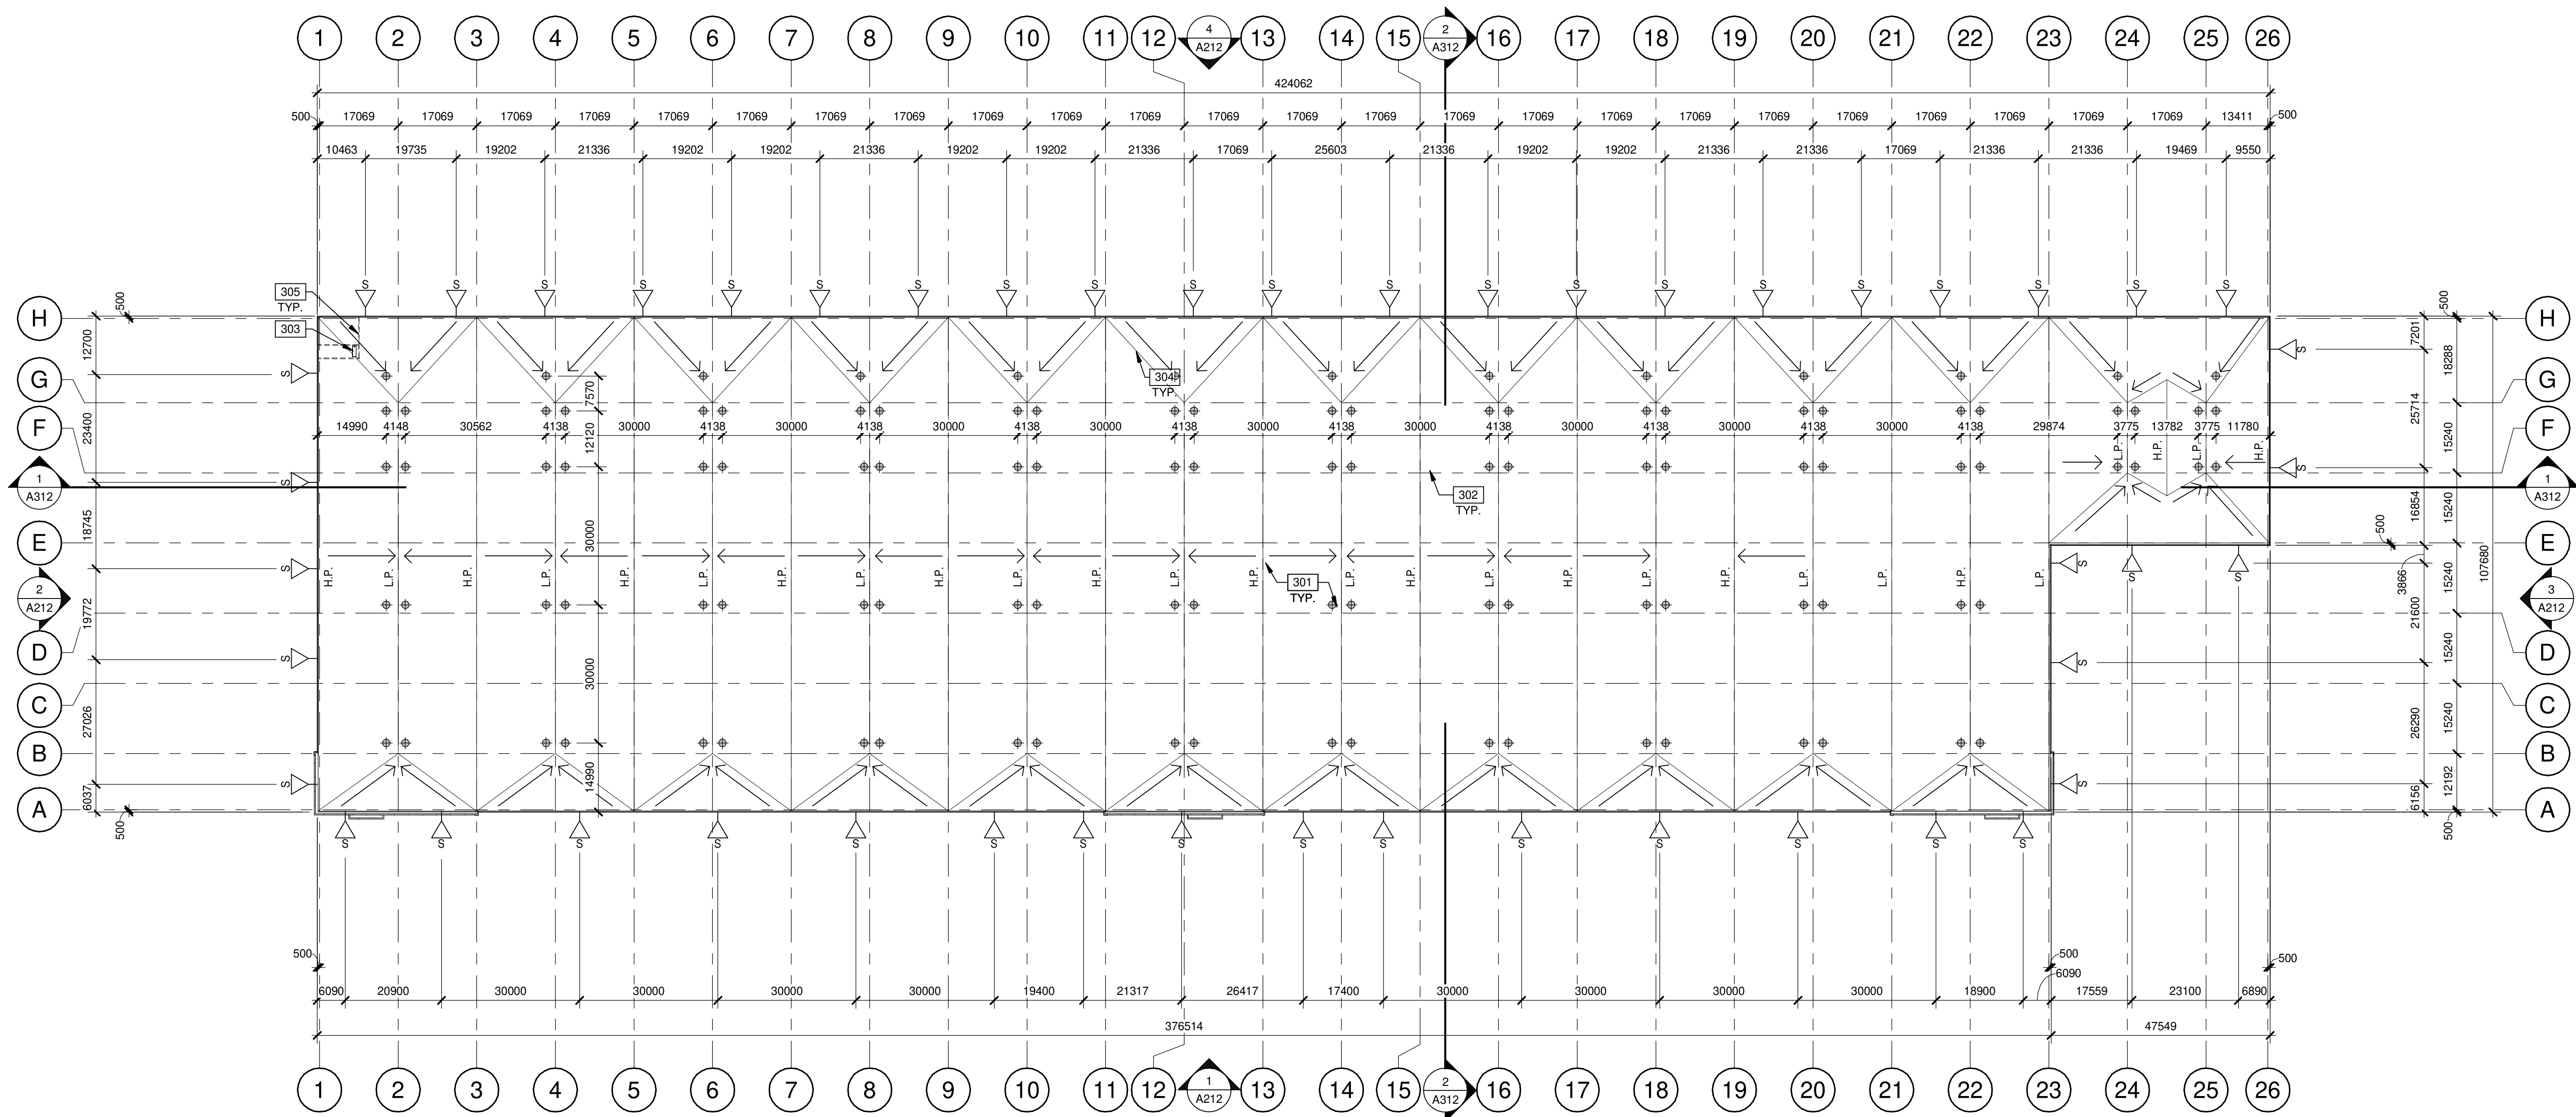


1:750

BUILDING 1 (12489 DIXIE RD) - ROOF PLAN


SCALE: 1 : 750



LEGEND

 


FLOW LINE TO DRAIN

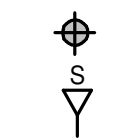

ROOF DRAIN - SEE MECHANICAL DRAWINGS.

ROOF SCUPPER LOCATION - SEE ELEVATIONS

 

OUTLINE OF WALL BELOW.

KEYNOTES

301 SINGLE-PLY ROOFING, MECHANICALLY
FASTENED AND REINFORCED. ROOF
ASSEMBLY WILL HAVE AN SRI RATING OF 78
OR HIGHER AND AN EMISSIVITY EQUAL TO
OR GREATER THAN 0.9 TO MEET COOL
ROOF REQUIREMENTS.

302 ROOF DRAINS

303 ROOF HATCH.
304 LINE OF WALL.

303 ROOF HATCH.
304 LINE OF MAIL BELOW

304 LINE OF WALL BELOW
305 FLOW LINE TO DRAIN.

TOWN OF CALEDON
PLANNING
RECEIVED
Jul 31, 2025

WARE MALCOMB

ARCHITECTURE
PLANNING
INTERIORS
CIVIL ENGINEERING
BRANDING
BUILDING MEASUREMENT
6220 Highway 7, Suite 300
Vaughan, Ontario, L4H 0R1, Canada
P 905.850.4696




QUADREAL DIXIE
NEN & NES -
12489 & 12861 DIXIE RD,
CALEDON, ONTARIO,
CANADA, L7C 2K5

BUILDING 2 - ROOF PLAN
12489 DIXIE RD

PA/PM:	S. KHALILI
DRAWN BY.:	C.G. / E.C. / O.T. / D.P.
JOB NO.:	TOR22-0111-00

SHEET

A193

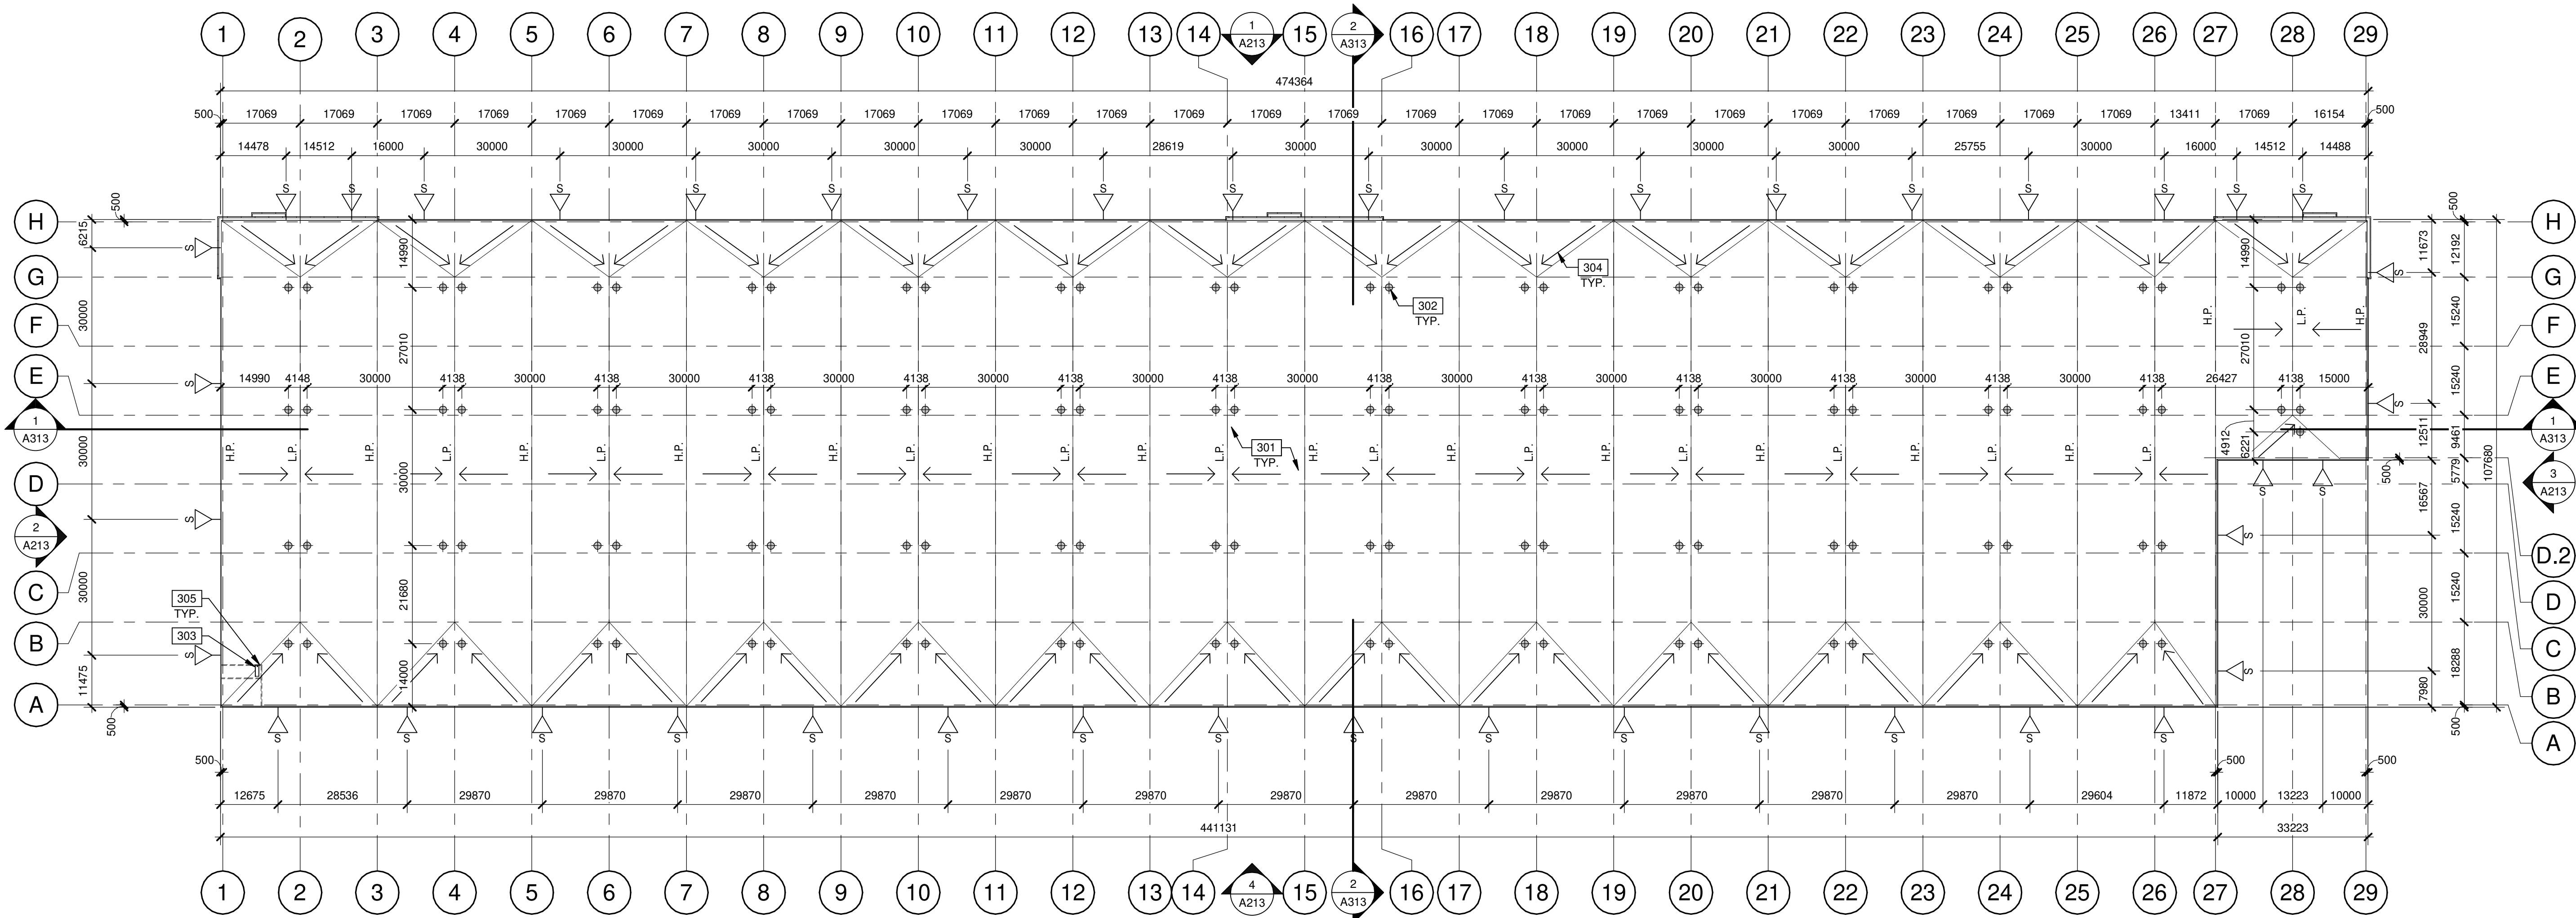

BUILDING 2 (12489 DIXIE RD) - ROOF PLAN

SCALE: 1 : 750

LEGEND

- FLOW LINE TO DRAIN.
- ⊕ ROOF DRAIN - SEE MECHANICAL DRAWINGS.
- ▽ ROOF SCUPPER LOCATION - SEE ELEVATIONS.
- OUTLINE OF WALL BELOW.

KEYNOTES

- 301 SINGLE-PLY ROOFING, MECHANICALLY FASTENED AND REINFORCED. ROOF ASSEMBLY WILL HAVE AN SRI RATING OF 78 OR HIGHER AND AN EMISSIVITY EQUAL TO OR GREATER THAN 0.9 TO MEET COOL ROOF REQUIREMENTS.
- 302 ROOF DRAINS.
- 303 ROOF HATCH.
- 304 LINE OF WALL BELOW.
- 305 FLOW LINE TO DRAIN.

TOWN OF CALEDON
PLANNING
RECEIVED
Jul 31, 2025

WARE MALCOMB

ARCHITECTURE
PLANNING
INTERIORS
CIVIL ENGINEERING
BRANDING
BUILDING MEASUREMENT
6220 Highway 7, Suite 300
Vaughan, Ontario, L4H 0R1, Canada
P 905.850.4696



QUADREAL DIXIE
NEN & NES -
12489 & 12861 DIXIE RD,
CALEDON, ONTARIO,
CANADA, L7C 2K5


BUILDING 3 - ROOF PLAN
12489 DIXIE RD

DATE	REMARKS
1 2023-12-12	ISSUED FOR OP#ZBA
2 2024-10-16	REISSUED FOR OP#ZBA
3 2024-12-05	REISSUED FOR OP#ZBA
4 02-20-2025	ISSUED FOR SPA
5 2025-07-23	REISSUED FOR OP#ZBA

PA/PM:	S. KHALILI
DRAWN BY:	C.G. / E.C. / O.T. / D.P.
JOB NO.:	TOR22-0111-00

SHEET

A194

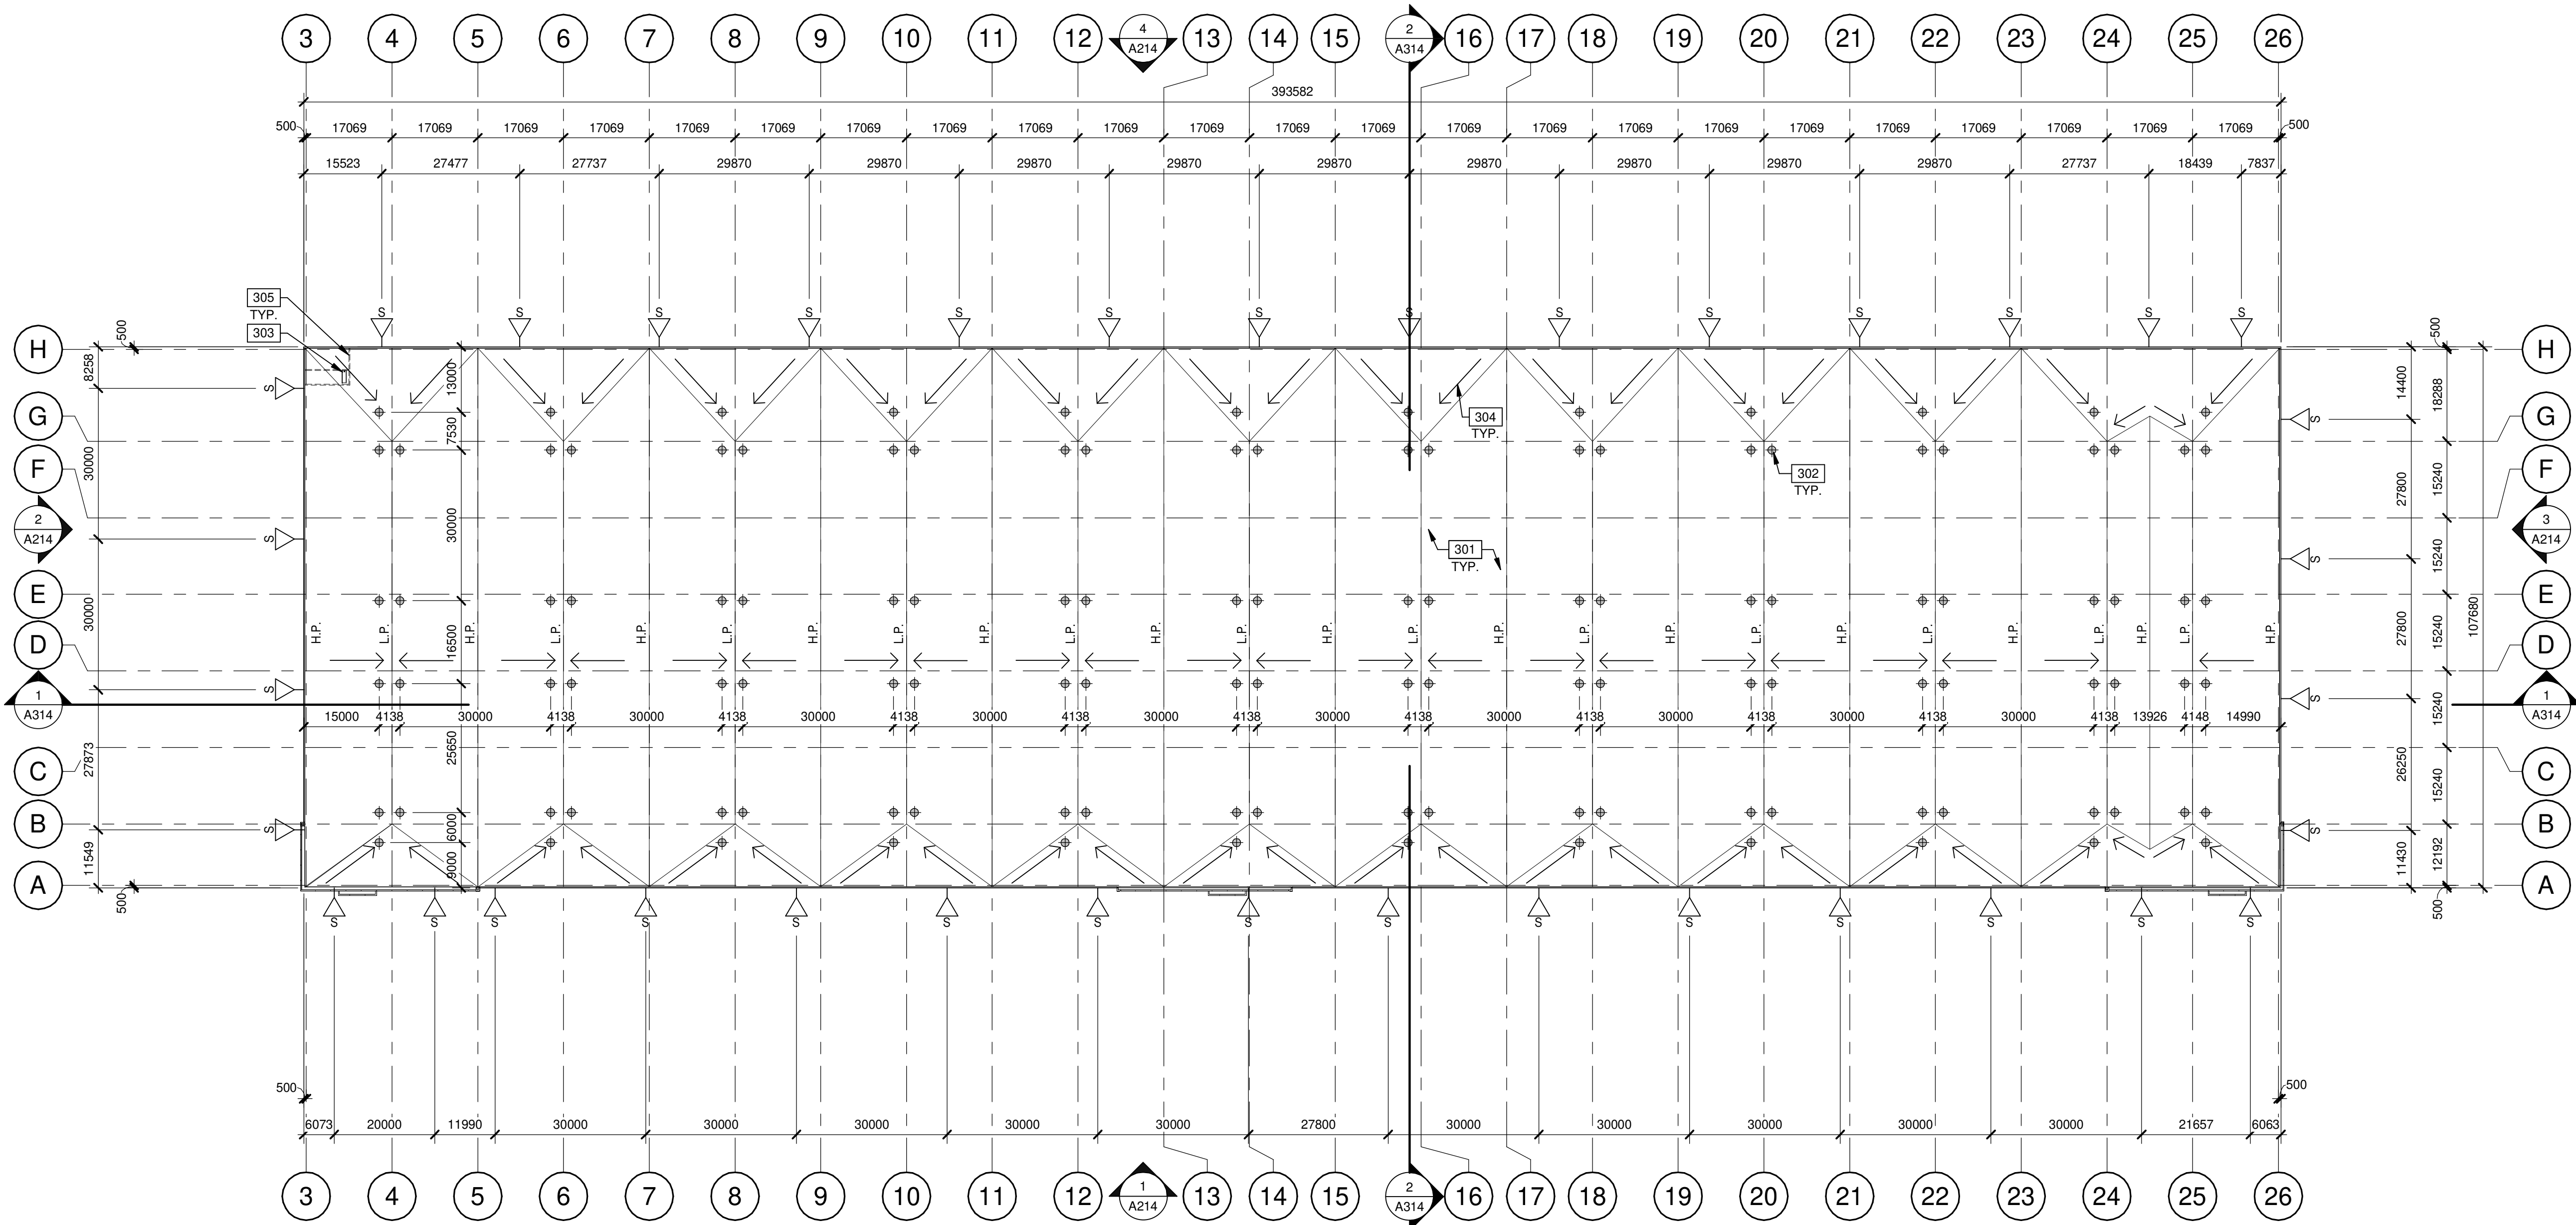

BUILDING 3 (12489 DIXIE RD) - ROOF PLAN

SCALE: 1 : 750

LEGEND

- > FLOW LINE TO DRAIN.
- ⊕ ROOF DRAIN - SEE MECHANICAL DRAWINGS.
- ▽ ROOF SCUPPER LOCATION - SEE ELEVATIONS.
- - - - - OUTLINE OF WALL BELOW.

KEYNOTES

- 301 SINGLE-PLY ROOFING, MECHANICALLY FASTENED AND REINFORCED. ROOF ASSEMBLY WILL HAVE AN SRI RATING OF 78 OR HIGHER AND AN EMISSIVITY EQUAL TO OR GREATER THAN 0.9 TO MEET COOL ROOF REQUIREMENTS.
- 302 ROOF DRAINS.
- 303 ROOF HATCH.
- 304 LINE OF WALL BELOW.
- 305 FLOW LINE TO DRAIN.

TOWN OF CALEDON
PLANNING
RECEIVED
Jul 31, 2025

WARE MALCOMB

ARCHITECTURE
PLANNING
INTERIORS
CIVIL ENGINEERING
BRANDING
BUILDING MEASUREMENT
6220 Highway 7, Suite 300
Vaughan, Ontario L4H 0R1, Canada
P 905.650.4696



QUADREAL DIXIE
NEN & NES -
12489 & 12861 DIXIE RD,
CALEDON, ONTARIO,
CANADA, LTC 2K5


BUILDING 1 - EXTERIOR
ELEVATIONS
12861 DIXIE RD

PA/PM:	S. KHALILI
DRAWN BY.:	T.M. / O.T.
JOB NO.:	TOR22-0060-01

SHEET

A210


THESE DRAWINGS AND SPECIFICATIONS ARE THE PROPERTY AND COPYRIGHT OF WARE MALCOMB AND SHALL NOT BE USED ON ANY OTHER WORK EXCEPT BY AGREEMENT WITH WARE MALCOMB. WRITTEN DIMENSIONS SHALL TAKE PRECEDENCE OVER SCALED DIMENSIONS AND SHALL BE VERIFIED ON THE JOB SITE. ANY DISCREPANCY SHALL BE BROUGHT TO THE NOTICE OF WARE MALCOMB PRIOR TO THE COMMENCEMENT OF ANY WORK.

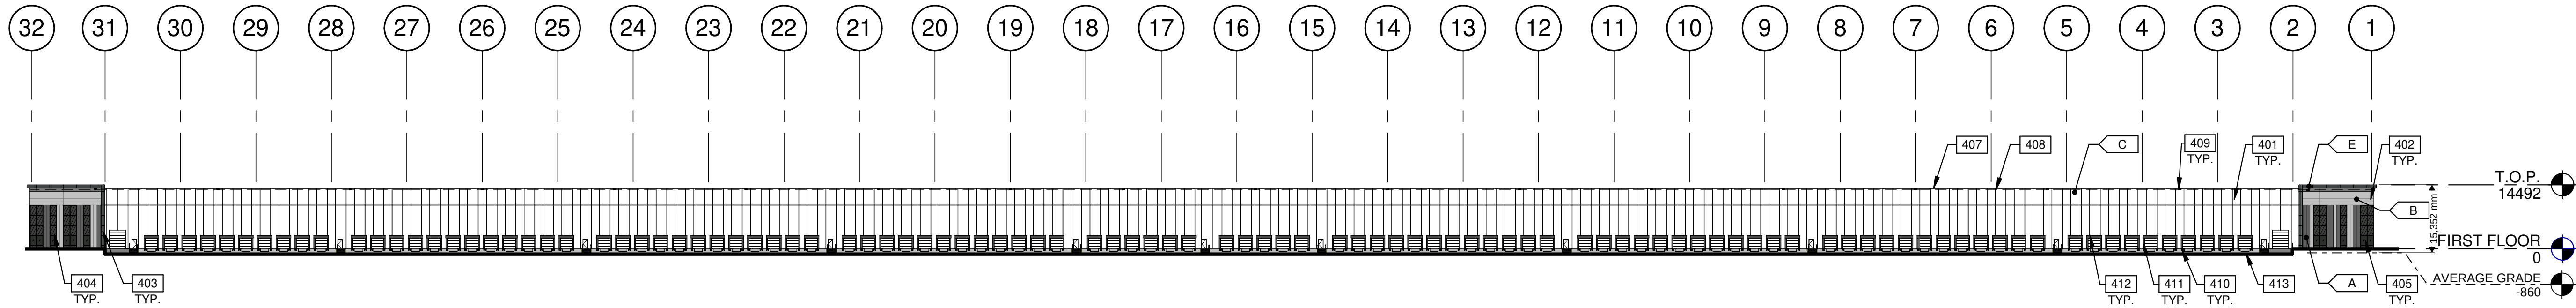

BUILDING 1 (12861 DIXIE RD) - EAST EXTERIOR ELEVATION

SCALE: 1 : 800


1

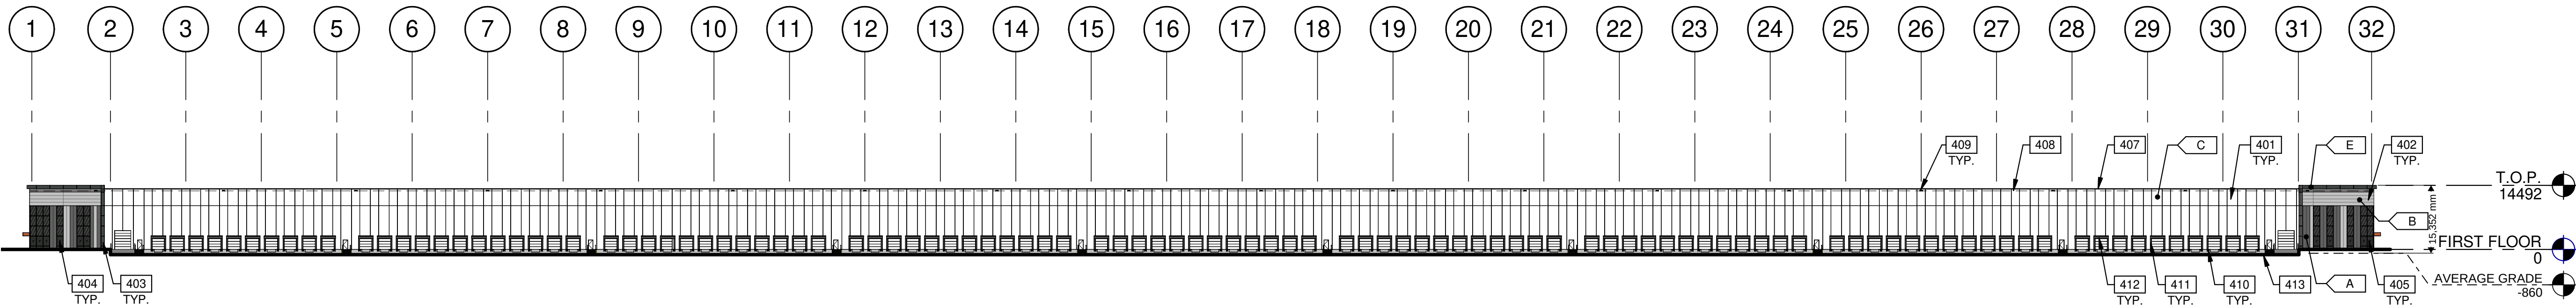

BUILDING 1 (12861 DIXIE RD) - WEST EXTERIOR ELEVATION

SCALE: 1 : 800


2

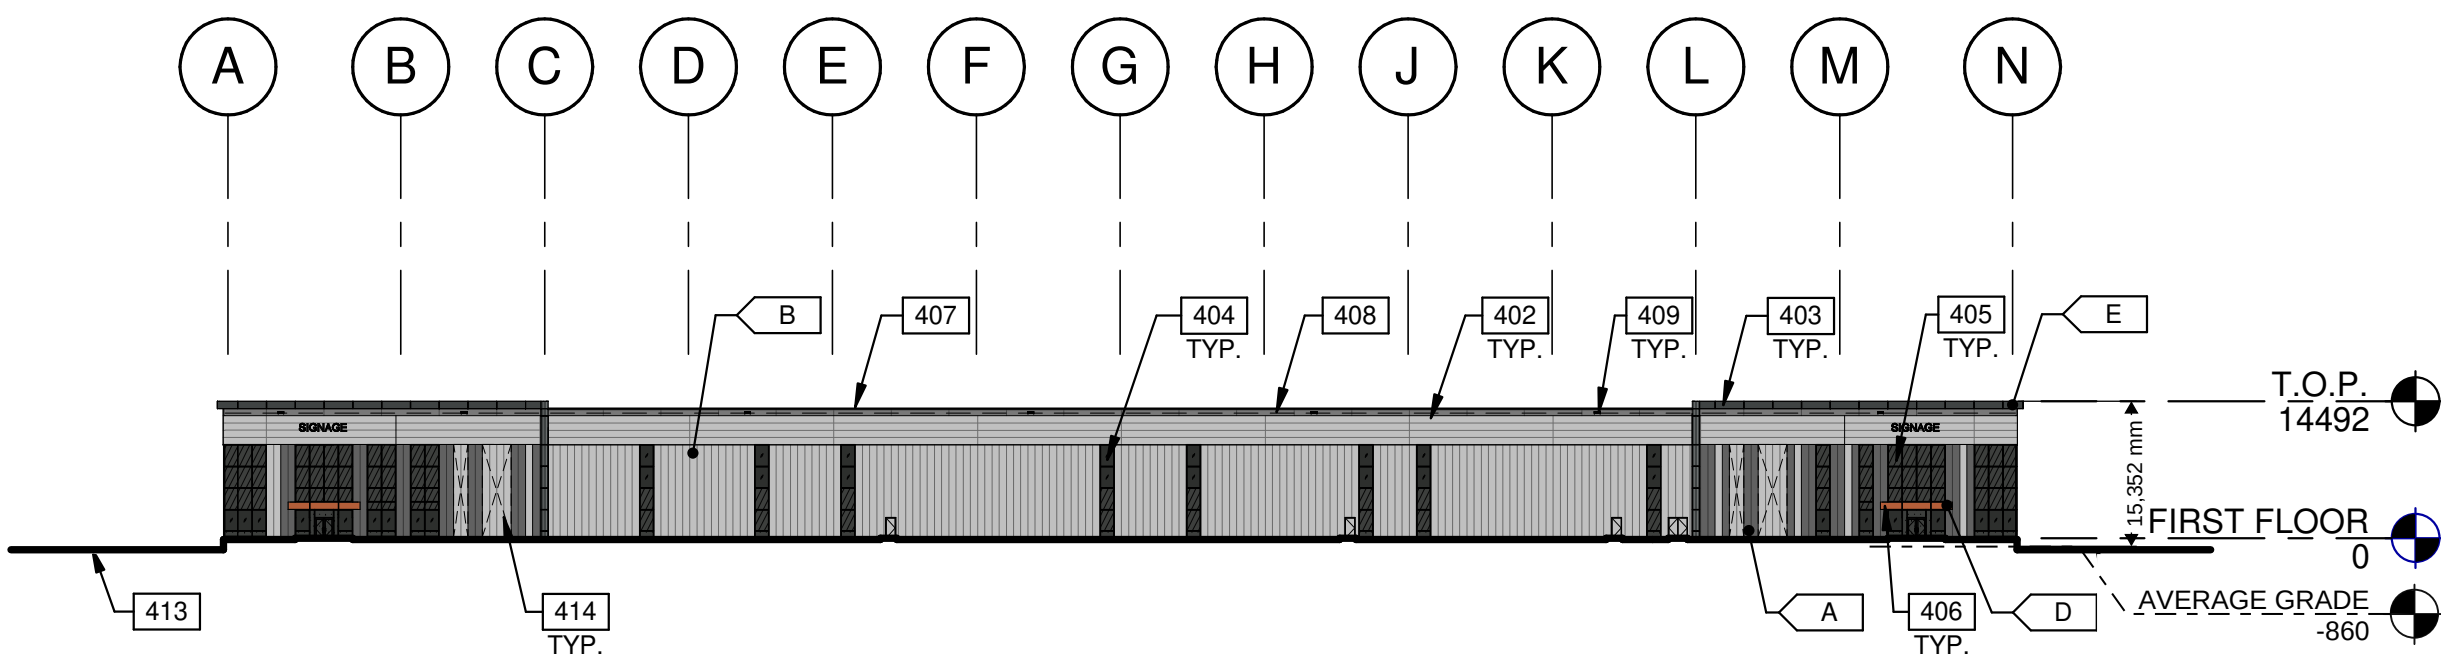

BUILDING 1 (12861 DIXIE RD) - SOUTH EXTERIOR ELEVATION

SCALE: 1 : 800

4

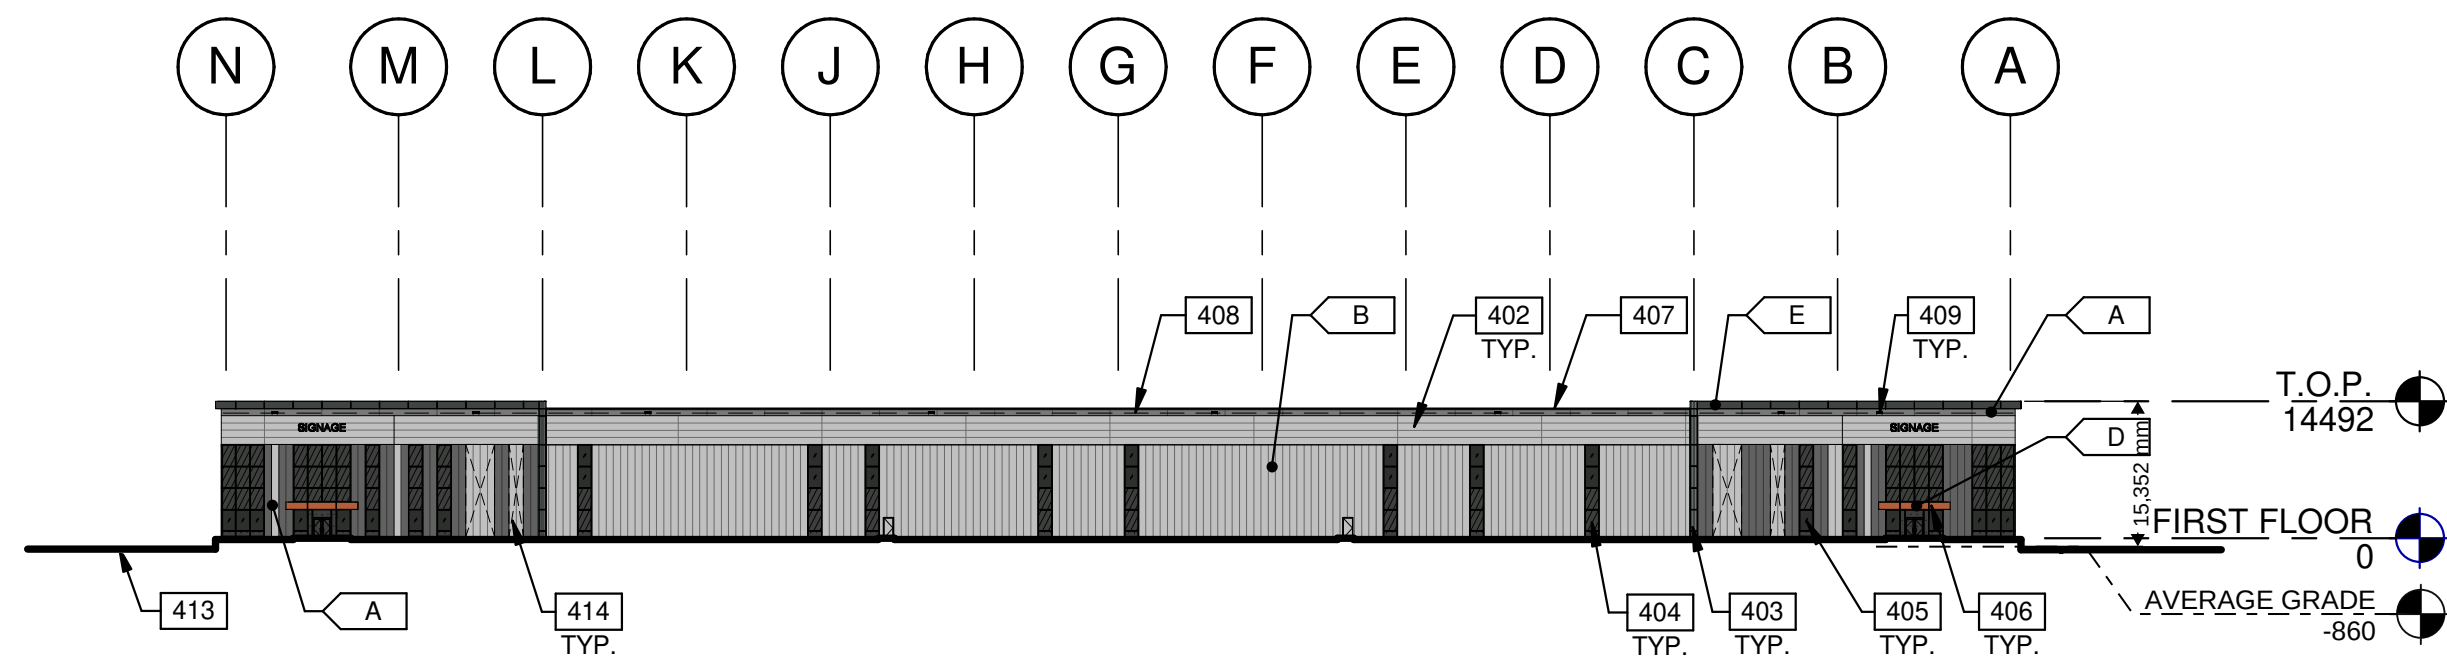

BUILDING 1 (12861 DIXIE RD) - NORTH EXTERIOR ELEVATION

SCALE: 1 : 800


3

LEGENDS


GLASS:



VISION GLASS - VITRO ARCHITECTURAL GLASS - SOLARGRAY
WITH BIRD FRIENDLY PATTERN

 

SPANDREL GLASS - OPACI-COAT-300 - #1-0016 CHARCOAL
NON REFLECTIVE

 

TEMPERED VISION GLASS - VITRO ARCHITECTURAL GLASS - SOLARGRAY
WITH BIRD FRIENDLY PATTERN

COLOURS:

PROVIDE 1,828 mm WIDE PAINT COLOUR MOCK-UP FULL HEIGHT OF BUILDING FOR
OWNER/ARCHITECT REVIEW.



A INSULATED METAL PANEL - DARK GREY
KINGSPAN KS SERIES - OPTIMA - WEATHERED ZINC



B INSULATED METAL PANEL - SILVER
KINGSPAN KS SERIES - OPTIMA - BRIGHT SILVER



C TEXTURED FLAT INSULATED PRECAST PANEL - WHITE



D ALUMINUM COMPOSITE METAL PANEL - COPPER
ALPOLIC - DCX - METALLIC COPPER







E ALUMINUM COMPOSITE METAL PANEL - CHARCOAL
ALPOLIC - CNC CHARCOAL

KEYNOTES

- 401 INSULATED PRECAST CONCRETE PANEL.
402 INSULATED METAL PANEL.
403 ALUMINUM COMPOSITE METAL PANEL.
404 CLERESTORY WINDOW.
405 CURTAIN WALL GLAZING SYSTEM.
406 CANOPY WITH ALUMINUM COMPOSITE PANEL FASCIA AND METAL SOFFIT.
407 CONTINUOUS METAL CAP FLASHING, PAINTED TO MATCH ADJACENT WALL.
408 ROOF LINE BEYOND.
409 OVERFLOW SCUPPER.
410 DOCK BUMPER.
411 DOCK SEAL, PAINTED TO MATCH ADJACENT WALL.
412 DOCK SHELTER.
413 FINISH GRADE VARIES.
414 KNOCK- OUT PANELS FOR FUTURE WINDOWS OR DOORS.

TOWN OF CALEDON
PLANNING
RECEIVED
Jul 31, 2025

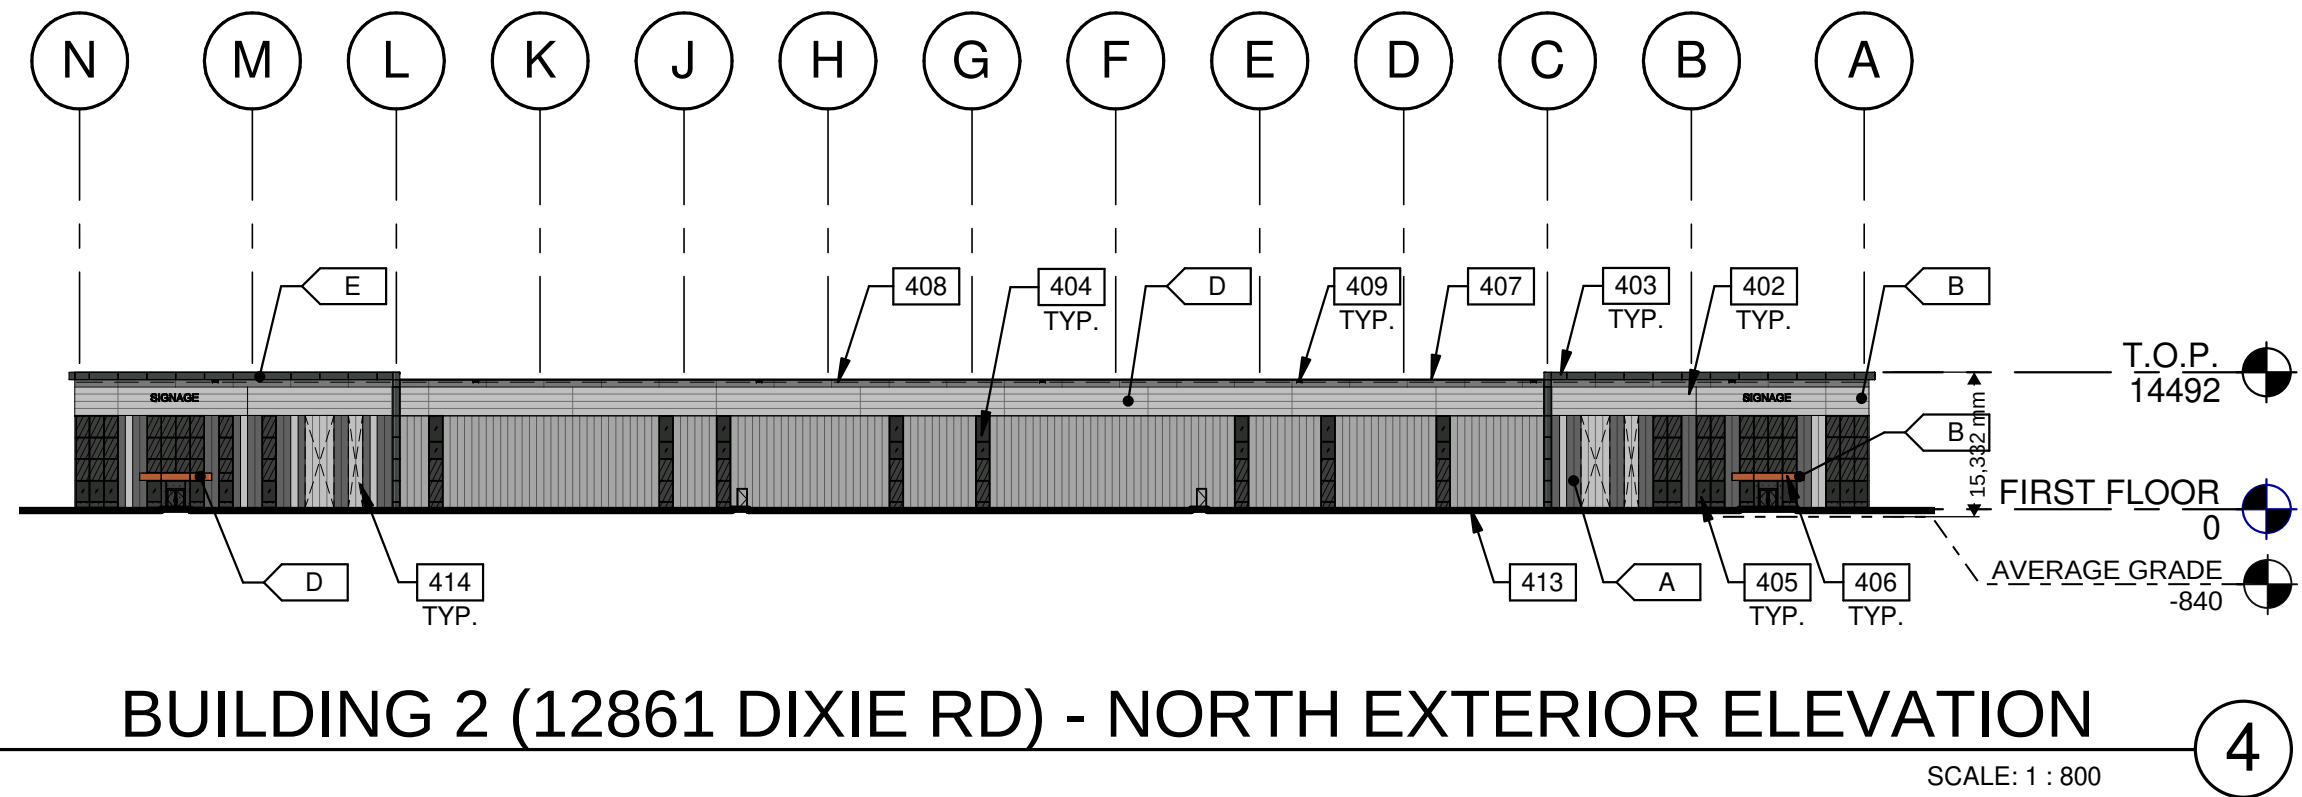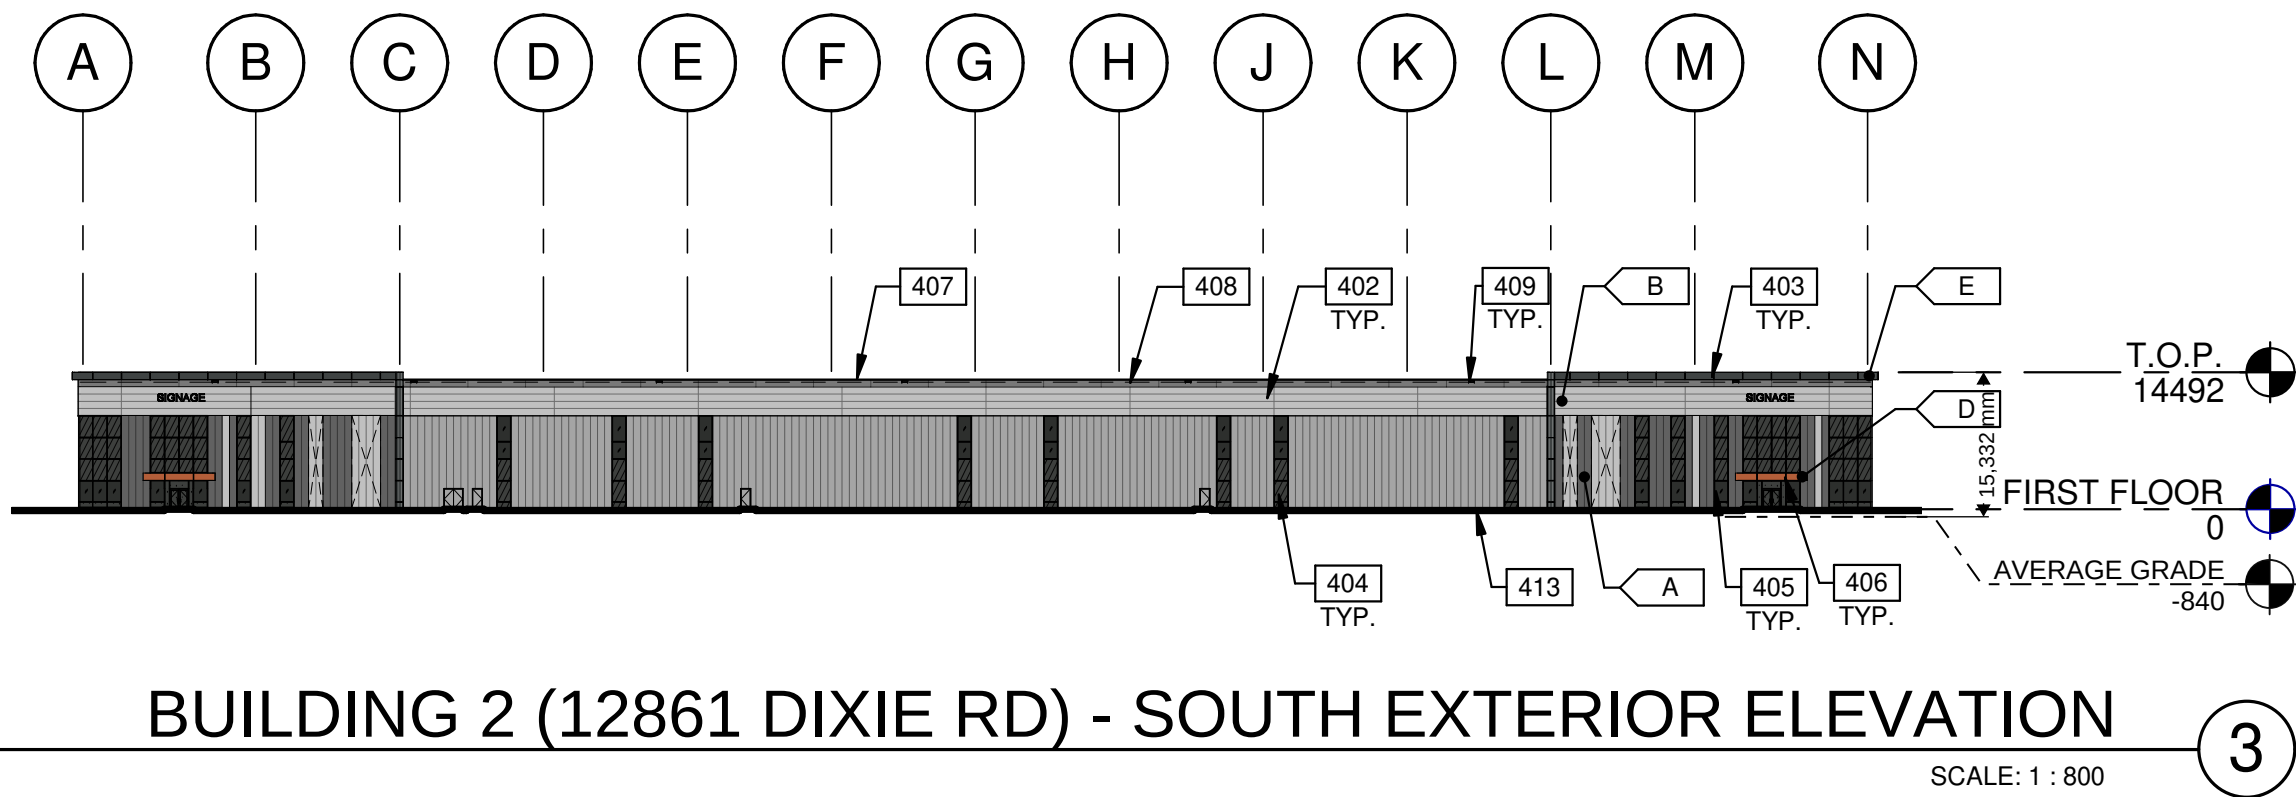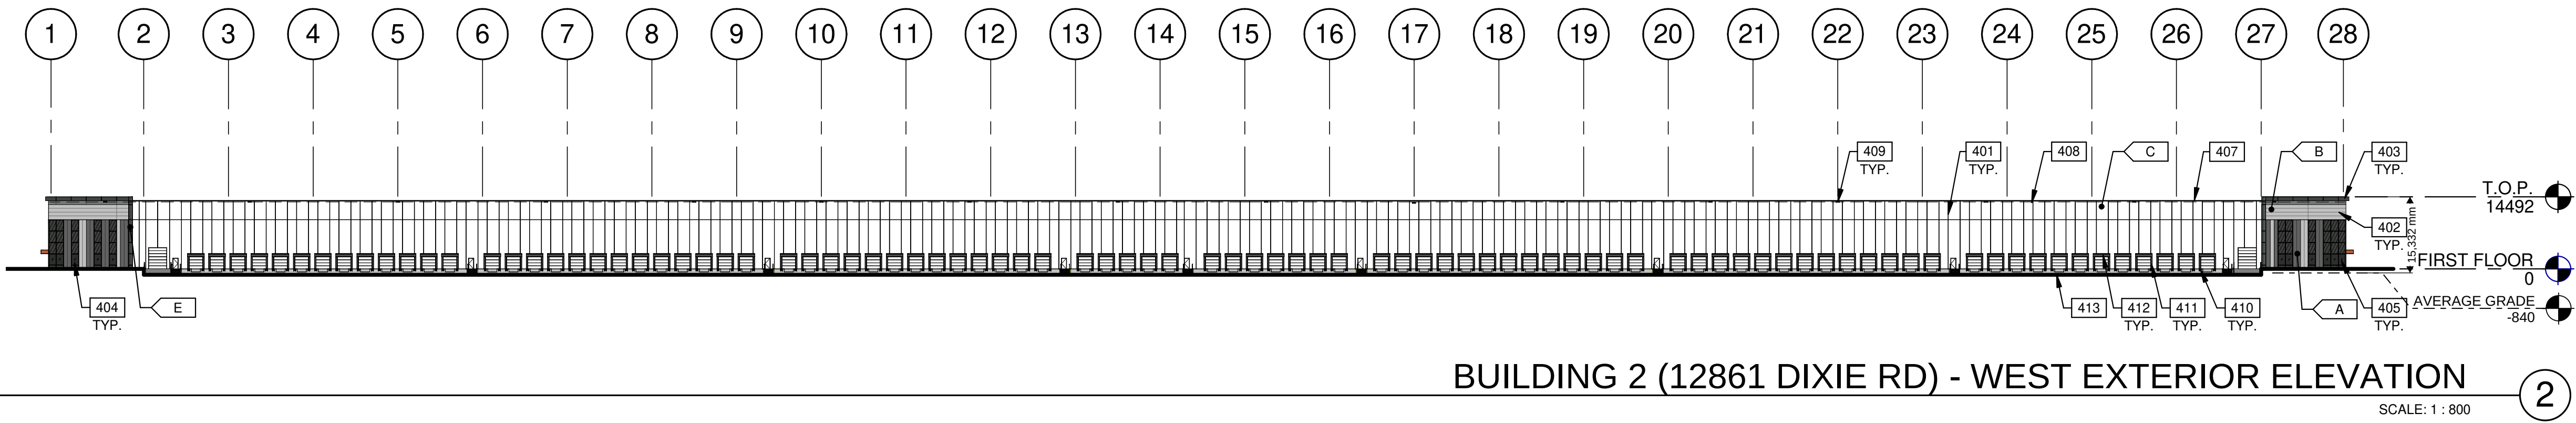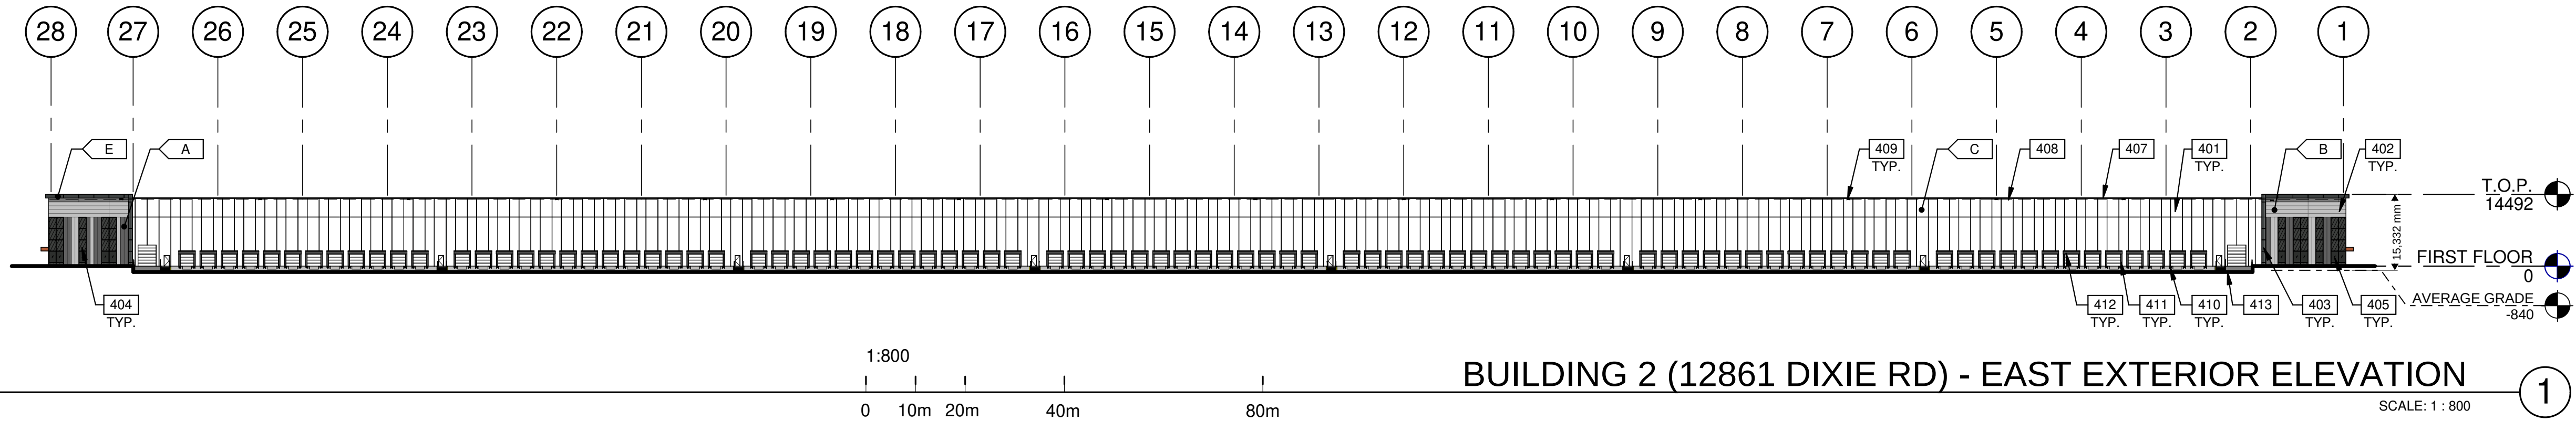

LEGENDS

GLASS:

	VISION TINTED GLASS - VITRO ARCHITECTURAL GLASS - SOLARGRAY WITH BIRD FRIENDLY PATTERN
	SPANDREL GLASS - OPACI-COAT-300 - #1-0016 CHARCOAL NON REFLECTIVE
	TEMPERED VISION GLASS - VITRO ARCHITECTURAL GLASS - SOLARGRAY WITH BIRD FRIENDLY PATTERN

COLOURS:

PROVIDE 1,828 mm WIDE PAINT COLOUR MOCK-UP FULL HEIGHT OF BUILDING FOR OWNER/ARCHITECT REVIEW.

A	INSULATED METAL PANEL - DARK GREY KINGSPAN KS SERIES - OPTIMA - WEATHERED ZINC
B	INSULATED METAL PANEL - SILVER KINGSPAN KS SERIES - OPTIMA - BRIGHT SILVER
C	TEXTURED FLAT INSULATED PRECAST PANEL - WHITE
D	ALUMINUM COMPOSITE METAL PANEL - COPPER ALPOLIC - DCX - METALLIC COPPER
E	ALUMINUM COMPOSITE METAL PANEL - CHARCOAL ALPOLIC - CNC CHARCOAL

KEYNOTES

401	INSULATED PRECAST CONCRETE PANEL.
402	INSULATED METAL PANEL.
403	ALUMINUM COMPOSITE METAL PANEL.
404	CLERESTORY WINDOW.
405	CURTAIN WALL GLAZING SYSTEM.
406	CANOPY WITH ALUMINUM COMPOSITE PANEL FASCIA AND METAL SOFFIT.
407	CONTINUOUS METAL CAP FLASHING, PAINTED TO MATCH ADJACENT WALL.
408	ROOF LINE BEYOND.
409	OVERFLOW SCUPPER.
410	DOCK BUMPER.
411	DOCK SEAL, PAINTED TO MATCH ADJACENT WALL.
412	DOCK SHELTER.
413	FINISH GRADE VARIES.
414	KNOCK- OUT PANELS FOR FUTURE WINDOWS OR DOORS.

QUADREAL DIXIE
NEN & NES -
12489 & 12861 DIXIE RD,
CALEDON, ONTARIO,
CANADA, L7C 2K5




DATE	REMARKS
2023-12-12	ISSUED FOR OPAPZA
2024-10-16	REISSUED FOR OPAPZA
2024-12-05	REISSUED FOR OPAPZA
02-20-2025	ISSUED FOR SFA
2025-07-23	REISSUED FOR OPAPZA

PA/PM:	S. KHALILI
DRAWN BY:	T.M. / O.T.
JOB NO.:	TOR22-0060-01

SHEET

A211

TOWN OF CALEDON
PLANNING
RECEIVED
Jul 31, 2025

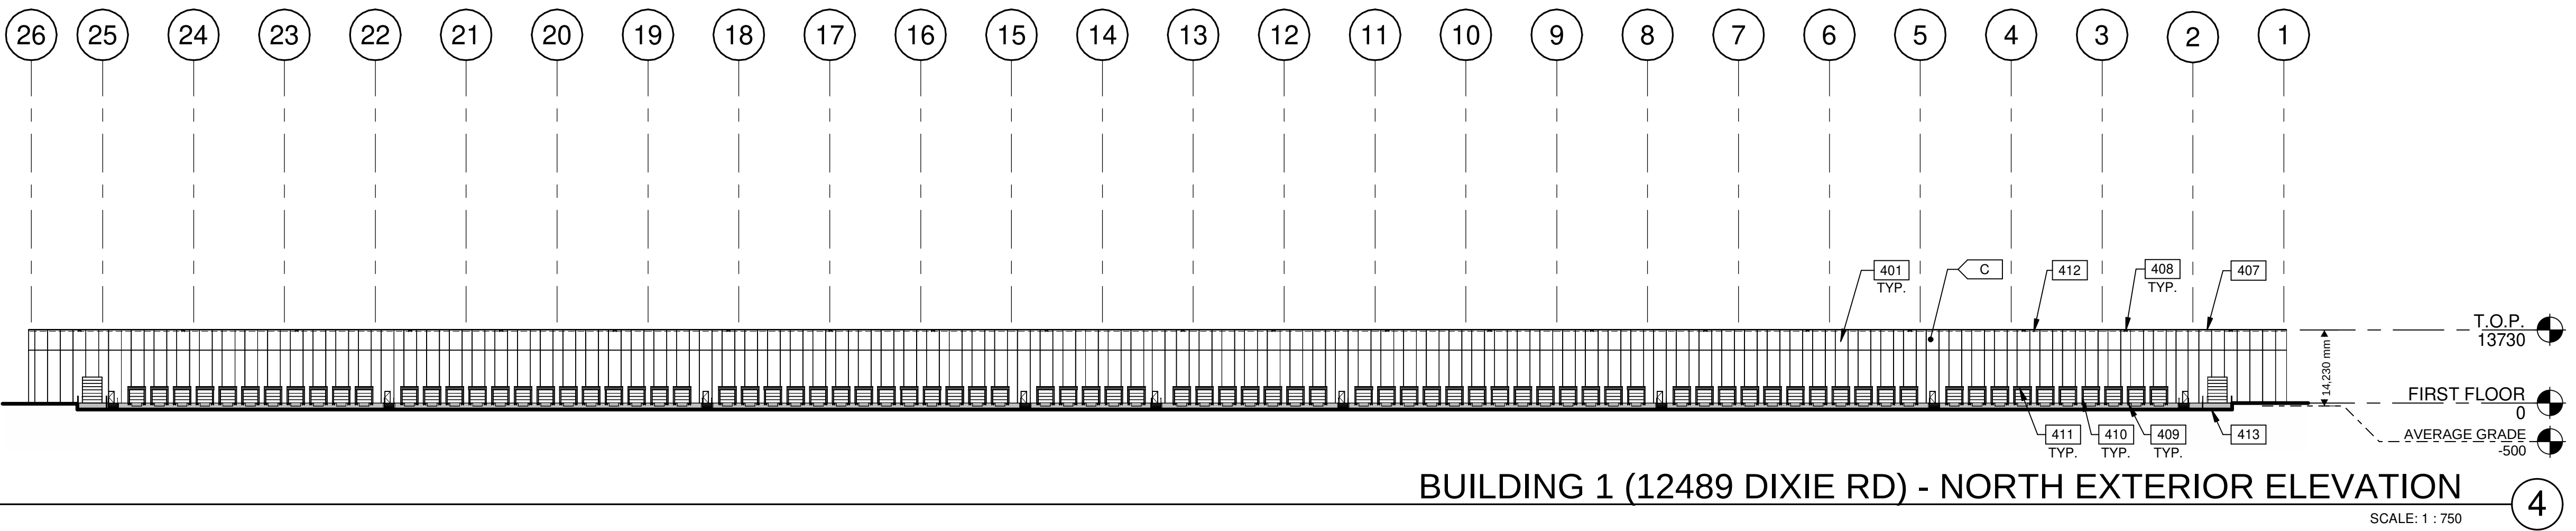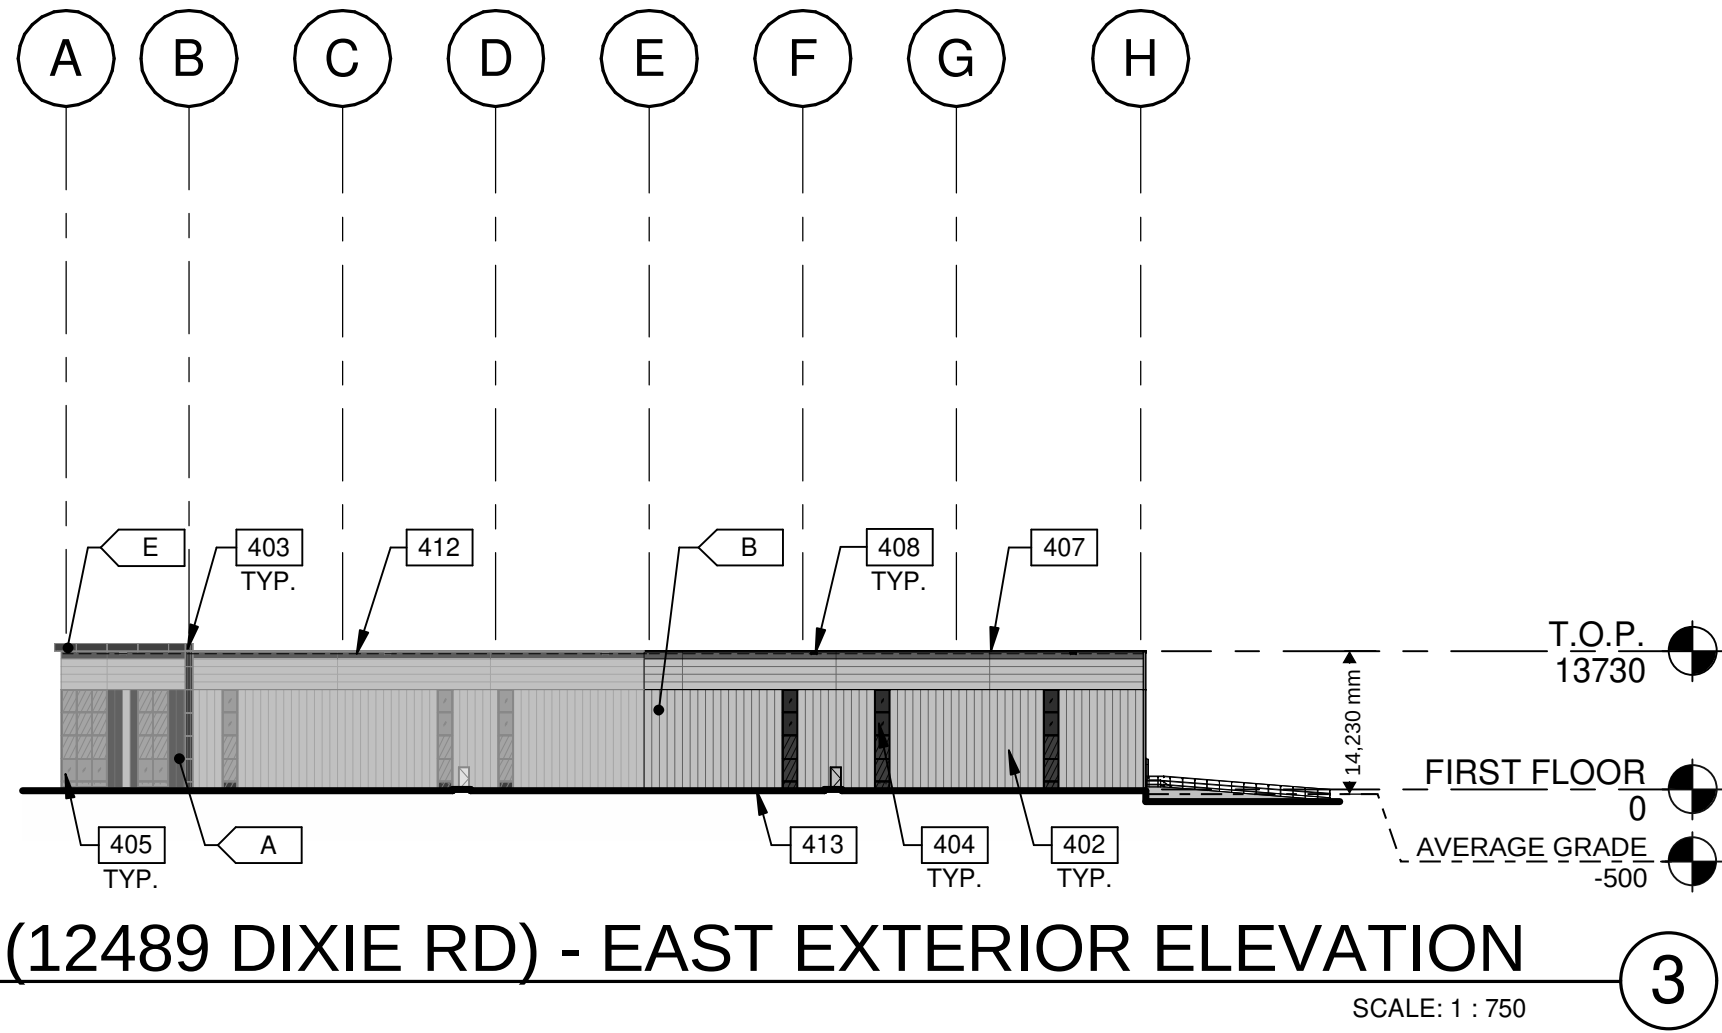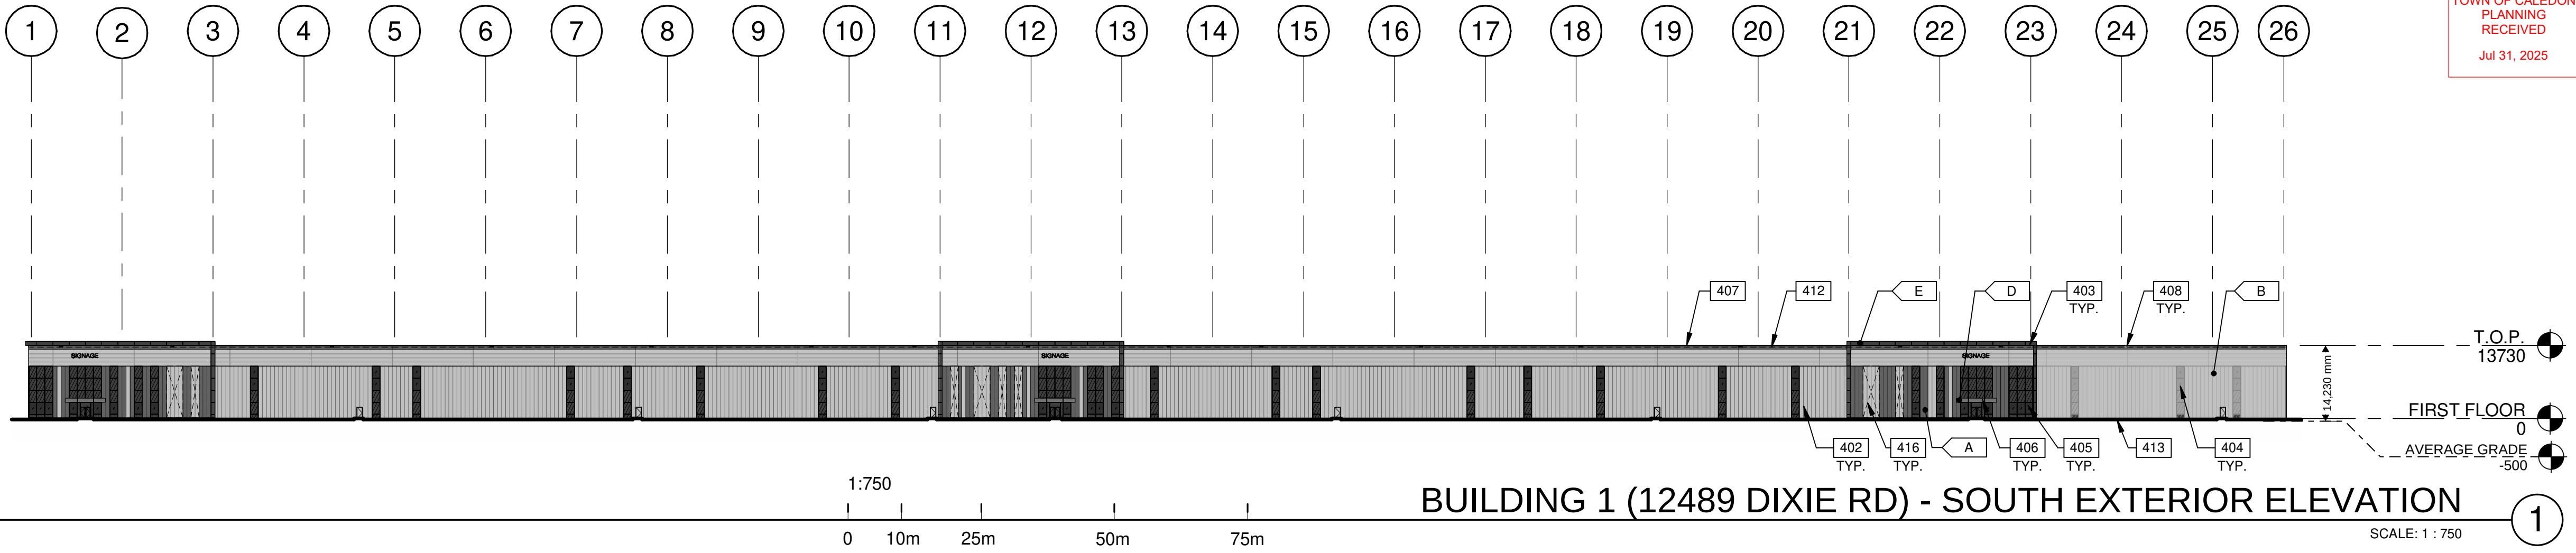

LEGENDS

GLASS:

	VISION TINTED GLASS - VITRO ARCHITECTURAL GLASS - SOLARGRAY WITH BIRD FRIENDLY PATTERN
	SPANDREL GLASS - OPACI-COAT-300 - #1-0016 CHARCOAL NON REFLECTIVE
	TEMPERED VISION GLASS - VITRO ARCHITECTURAL GLASS - SOLARGRAY WITH BIRD FRIENDLY PATTERN

COLOURS:

PROVIDE 1,828mm WIDE PAINT COLOUR MOCK-UP FULL HEIGHT OF BUILDING FOR OWNER/ARCHITECT REVIEW.

	INSULATED METAL PANEL - DARK GREY KINGSPAN KS SERIES - OPTIMO - WEATHERED ZINC
	INSULATED METAL PANEL - SILVER KINGSPAN KS SERIES - OPTIMO - BRIGHT SILVER
	TEXTURED FLAT INSULATED PRECAST PANEL - WHITE
	ALUMINUM COMPOSITE METAL PANEL - COPPER ALPOLIC - DCX - METALLIC COPPER
	ALUMINUM COMPOSITE METAL PANEL - CHARCOAL ALPOLIC - CNC CHARCOAL

KEYNOTES

401	INSULATED PRECAST CONCRETE PANEL.
402	INSULATED METAL PANEL.
403	ALUMINUM COMPOSITE METAL PANEL.
404	CLERESTORY WINDOW.
405	CURTAIN WALL GLAZING SYSTEM.
406	CANOPY WITH ALUMINUM COMPOSITE PANEL FASCIA AND METAL SOFFIT.
407	CONTINUOUS METAL CAP FLASHING, PAINTED TO MATCH ADJACENT WALL.
408	OVERFLOW SCUPPER.
409	DOCK BUMPER.
410	DOCK SEAL, PAINTED TO MATCH ADJACENT WALL.
411	DOCK SHELTER.
412	ROOF LINE BEYOND.
413	FINISH GRADE VARIES.
416	KNOCK-OUT PANEL.







QUADREAL DIXIE
NEN & NES -
12489 & 12861 DIXIE RD,
CALEDON, ONTARIO,
CANADA, LTC 2K5

DATE	REMARKS
1 2023-12-12	ISSUED FOR OP4ZBA
2 2024-10-16	REISSUED FOR OP4ZBA
3 2024-12-05	REISSUED FOR OP4ZBA
4 02-20-2025	ISSUED FOR SPA
5 2025-07-23	REISSUED FOR OP4ZBA

PA/PM:	S. KHALILI
DRAWN BY.:	C.G. / E.C. / O.T. / D.P.
JOB NO.:	TOR22-0111-00

SHEET
A212

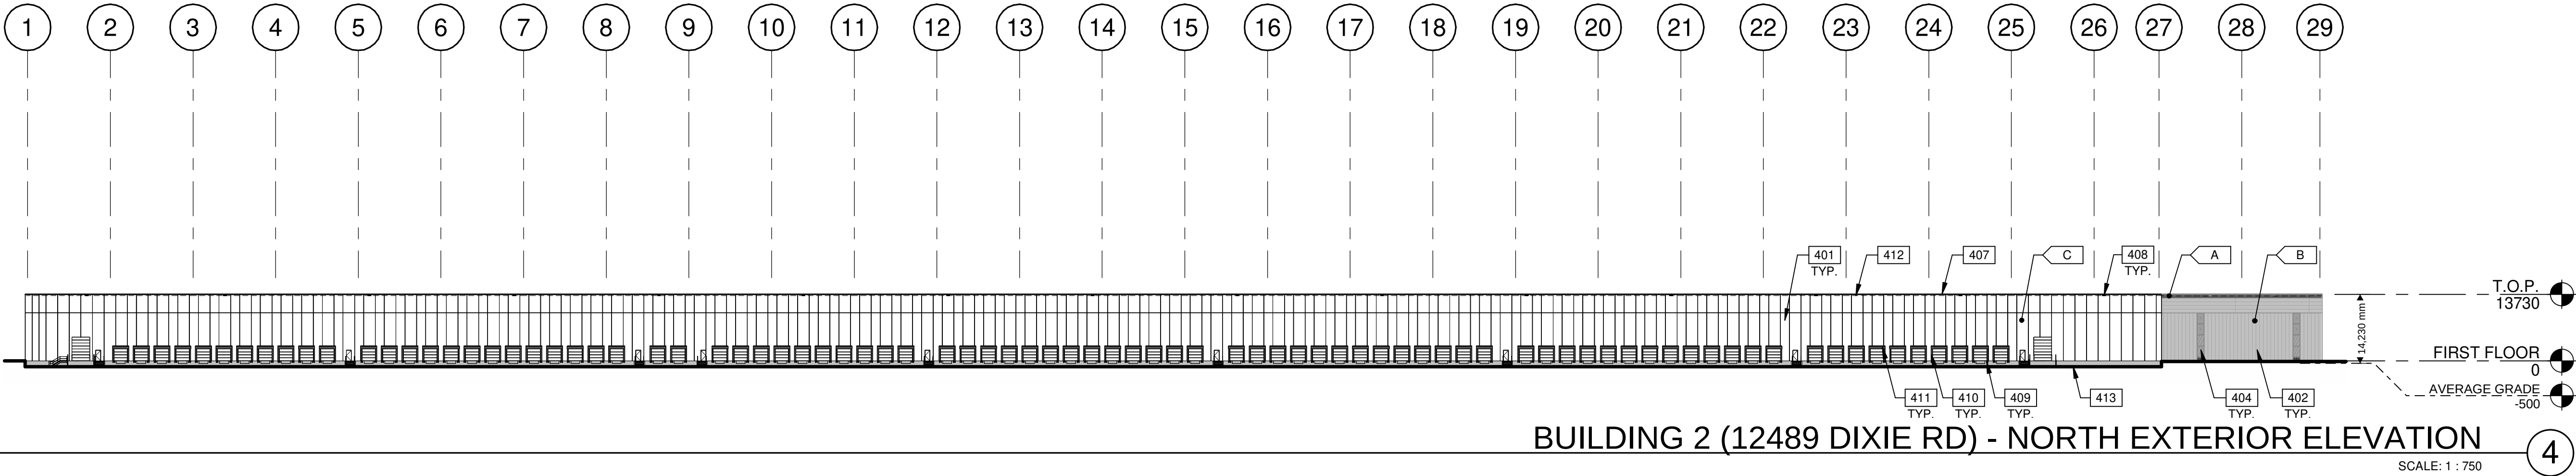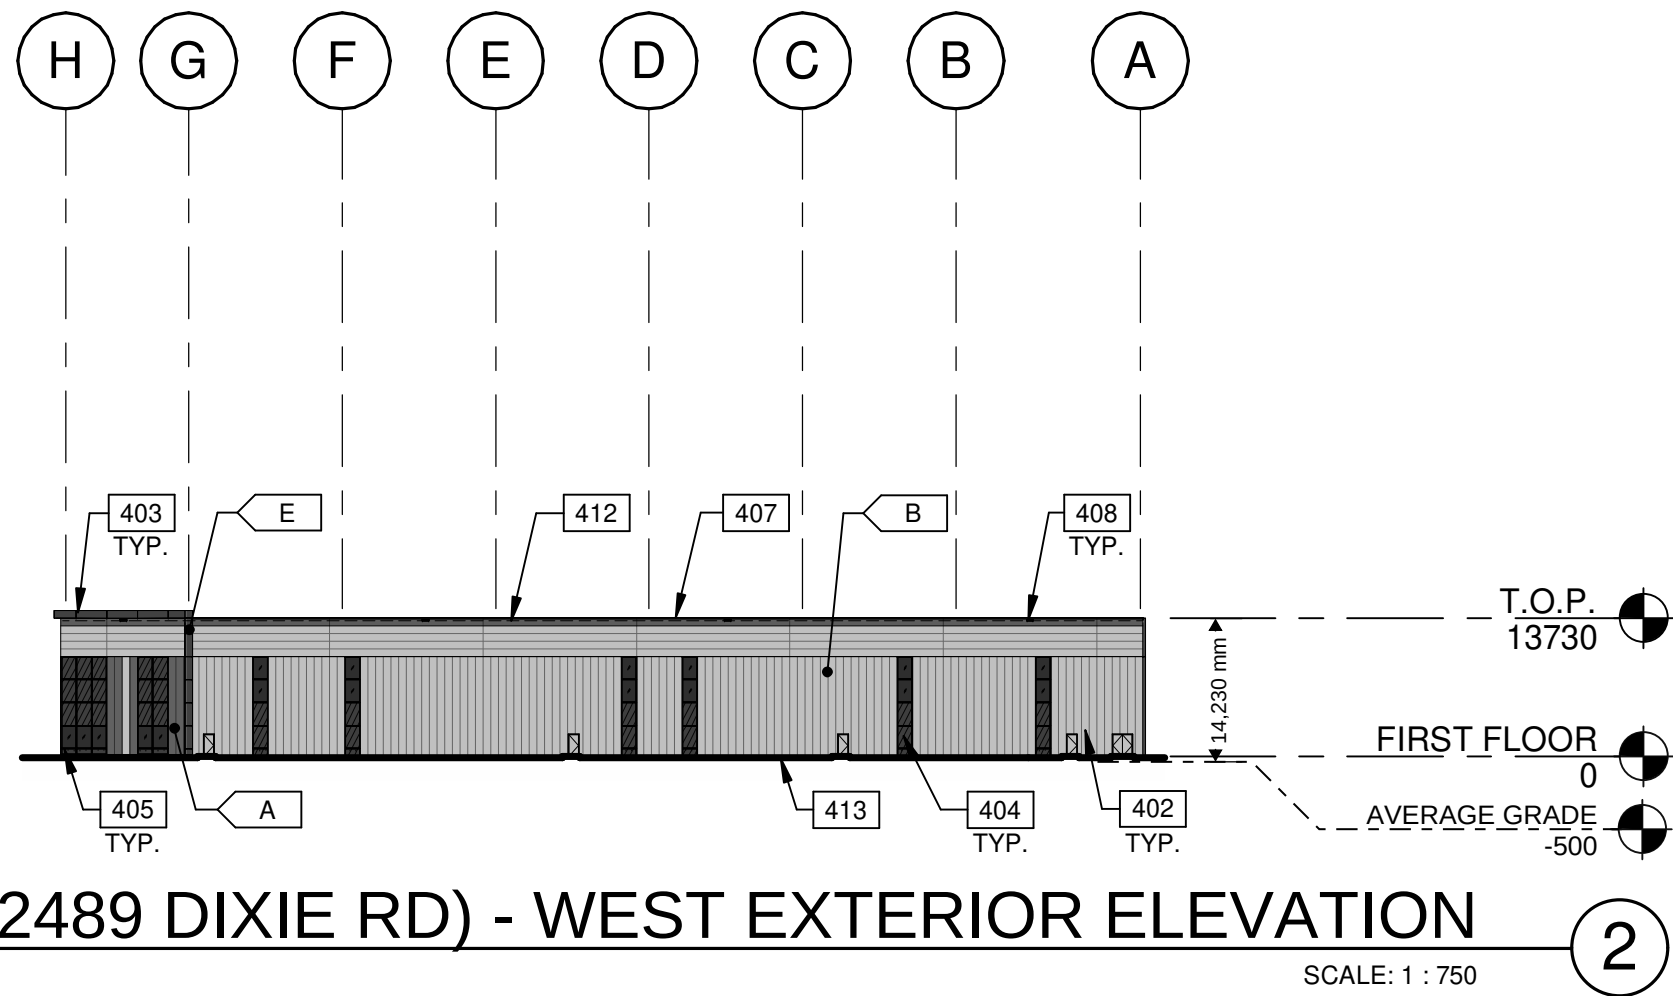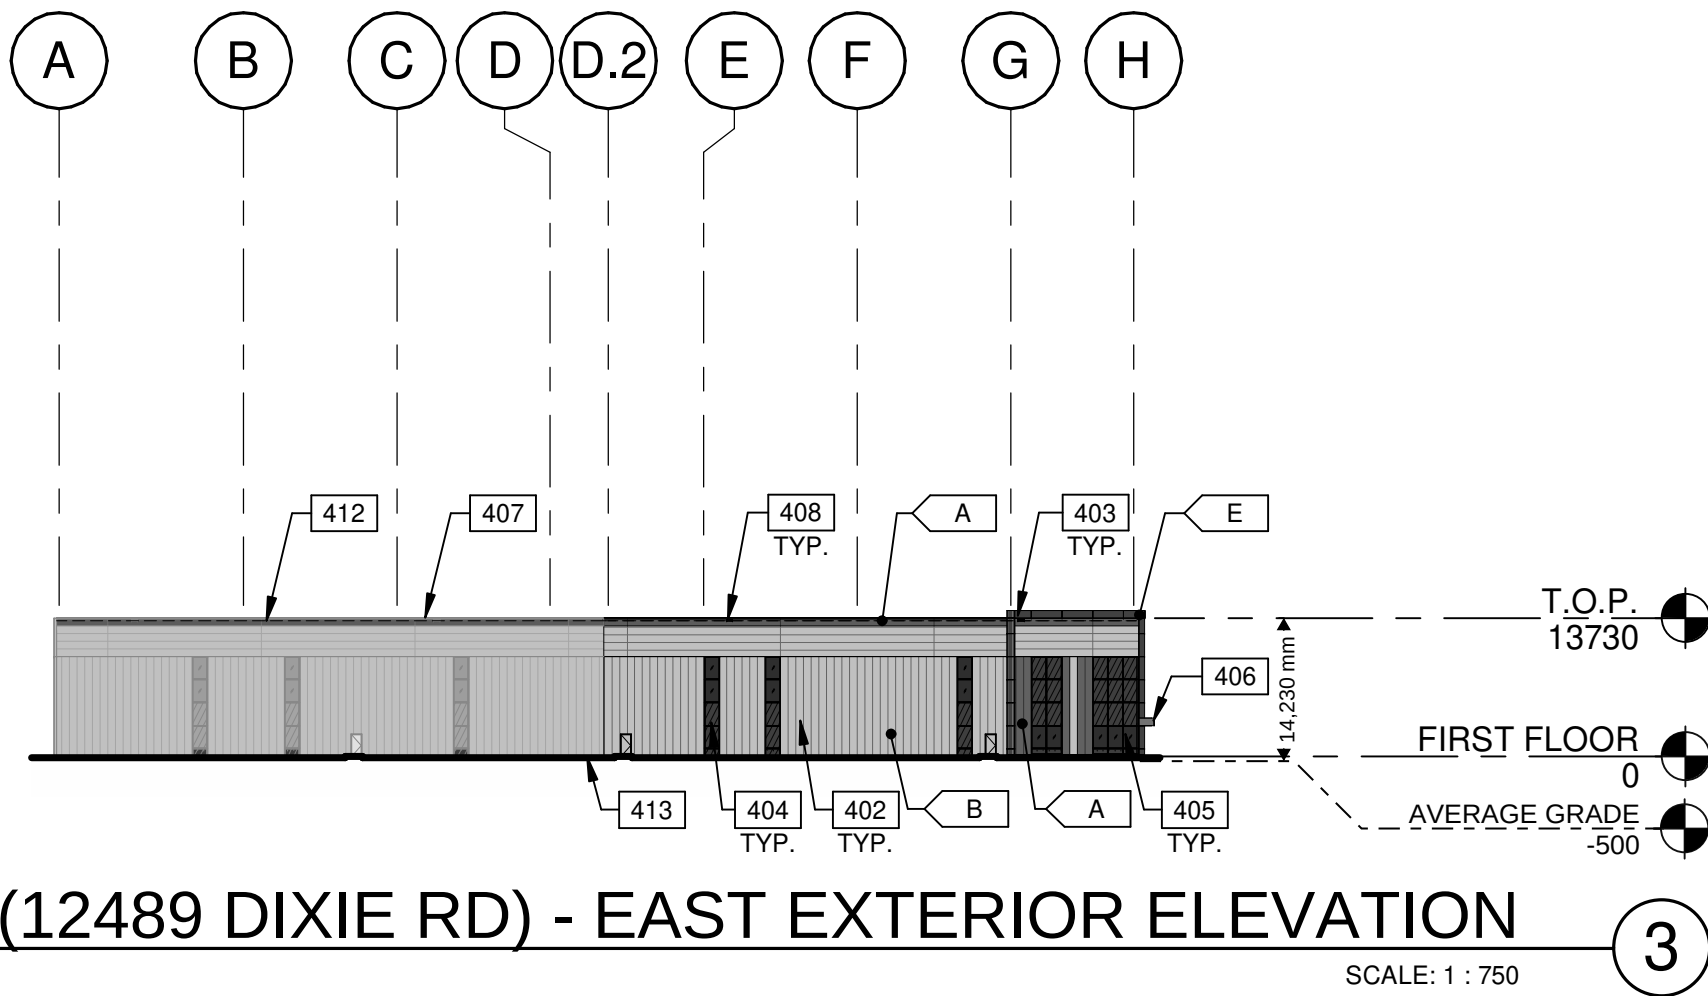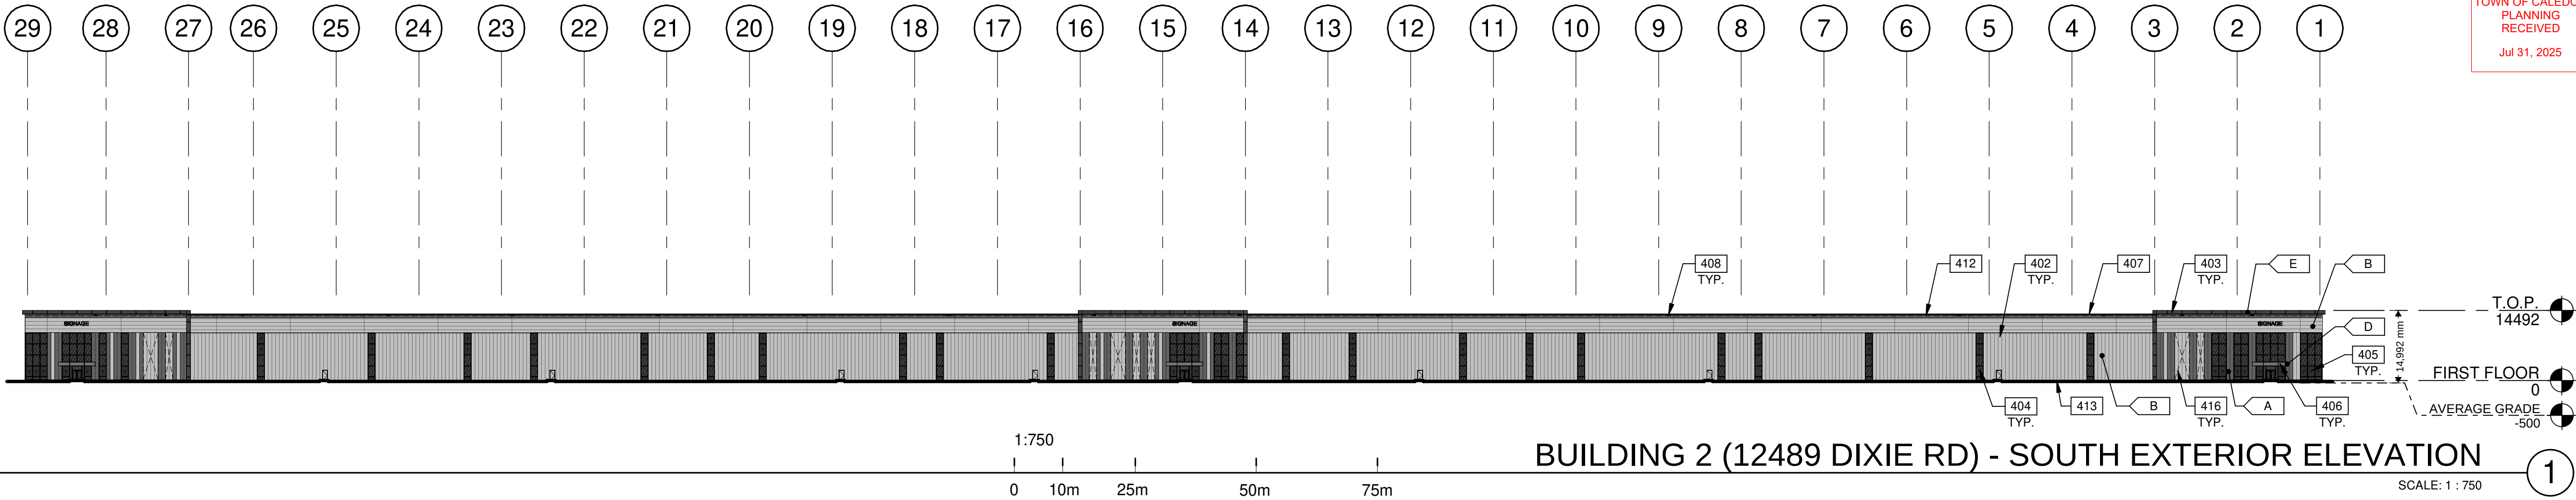

LEGENDS

GLASS:

	VISION TINTED GLASS - VITRO ARCHITECTURAL GLASS - SOLARGRAY WITH BIRD FRIENDLY PATTERN
	SPANDREL GLASS - OPACI-COAT-300 - #1-0016 CHARCOAL NON REFLECTIVE
	TEMPERED VISION GLASS - VITRO ARCHITECTURAL GLASS - SOLARGRAY WITH BIRD FRIENDLY PATTERN

COLOURS:

PROVIDE 1,828 mm WIDE PAINT COLOUR MOCK-UP FULL HEIGHT OF BUILDING FOR OWNER/ARCHITECT REVIEW.

A	INSULATED METAL PANEL - DARK GREY KINGSPAN KS SERIES - OPTIMO - WEATHERED ZINC
B	INSULATED METAL PANEL - SILVER KINGSPAN KS SERIES - OPTIMO - BRIGHT SILVER
C	TEXTURED FLAT INSULATED PRECAST PANEL - WHITE
D	ALUMINUM COMPOSITE METAL PANEL - COPPER ALPOLIC - DCX - METALLIC COPPER
E	ALUMINUM COMPOSITE METAL PANEL - CHARCOAL ALPOLIC - CNC CHARCOAL

KEYNOTES

401	INSULATED PRECAST CONCRETE PANEL.
402	INSULATED METAL PANEL.
403	ALUMINUM COMPOSITE METAL PANEL.
404	CLERESTORY WINDOW.
405	CURTAIN WALL GLAZING SYSTEM.
406	CANOPY WITH ALUMINUM COMPOSITE PANEL FASCIA AND METAL SOFFIT.
407	CONTINUOUS METAL CAP FLASHING, PAINTED TO MATCH ADJACENT WALL.
408	OVERFLOW SCUPPER.
409	DOCK BUMPER.
410	DOCK SEAL, PAINTED TO MATCH ADJACENT WALL.
411	DOCK SHELTER.
412	ROOF LINE BEYOND.
413	FINISH GRADE VARIES.
416	KNOCK-OUT PANEL.

WARE MALCOMB

ARCHITECTURE
PLANNING
INTERIORS

CIVIL ENGINEERING
BRANDING
BUILDING MEASUREMENT

6220 Highway 7, Suite 300
Vaughan, Ontario, L4H 0R1, Canada
P 905.650.4696



QUADREAL DIXIE
NEN & NES -
12489 & 12861 DIXIE RD,
CALEDON, ONTARIO,
CANADA, L7C 2K5

DATE	REMARKS
1 2023-12-12	ISSUED FOR OPAPZBA
2 2024-10-16	REISSUED FOR OPAPZBA
3 2024-12-05	REISSUED FOR OPAPZBA
4 02-20-2025	ISSUED FOR SPA
5 2025-07-23	REISSUED FOR OPAPZBA

PA/PM:	S. KHALILI
DRAWN BY.:	C.G. / E.C. / O.T. / D.P.
JOB NO.:	TOR22-0111-00


SHEET

A213

TOWN OF CALEDON
PLANNING
RECEIVED
Jul 31, 2025

WARE MALCOMB


ARCHITECTURE
PLANNING
INTERIORS
CIVIL ENGINEERING
BRANDING
BUILDING MEASUREMENT
6220 Highway 7, Suite 300
Vaughan, Ontario, L4H 0R1, Canada
P 905.850.4696

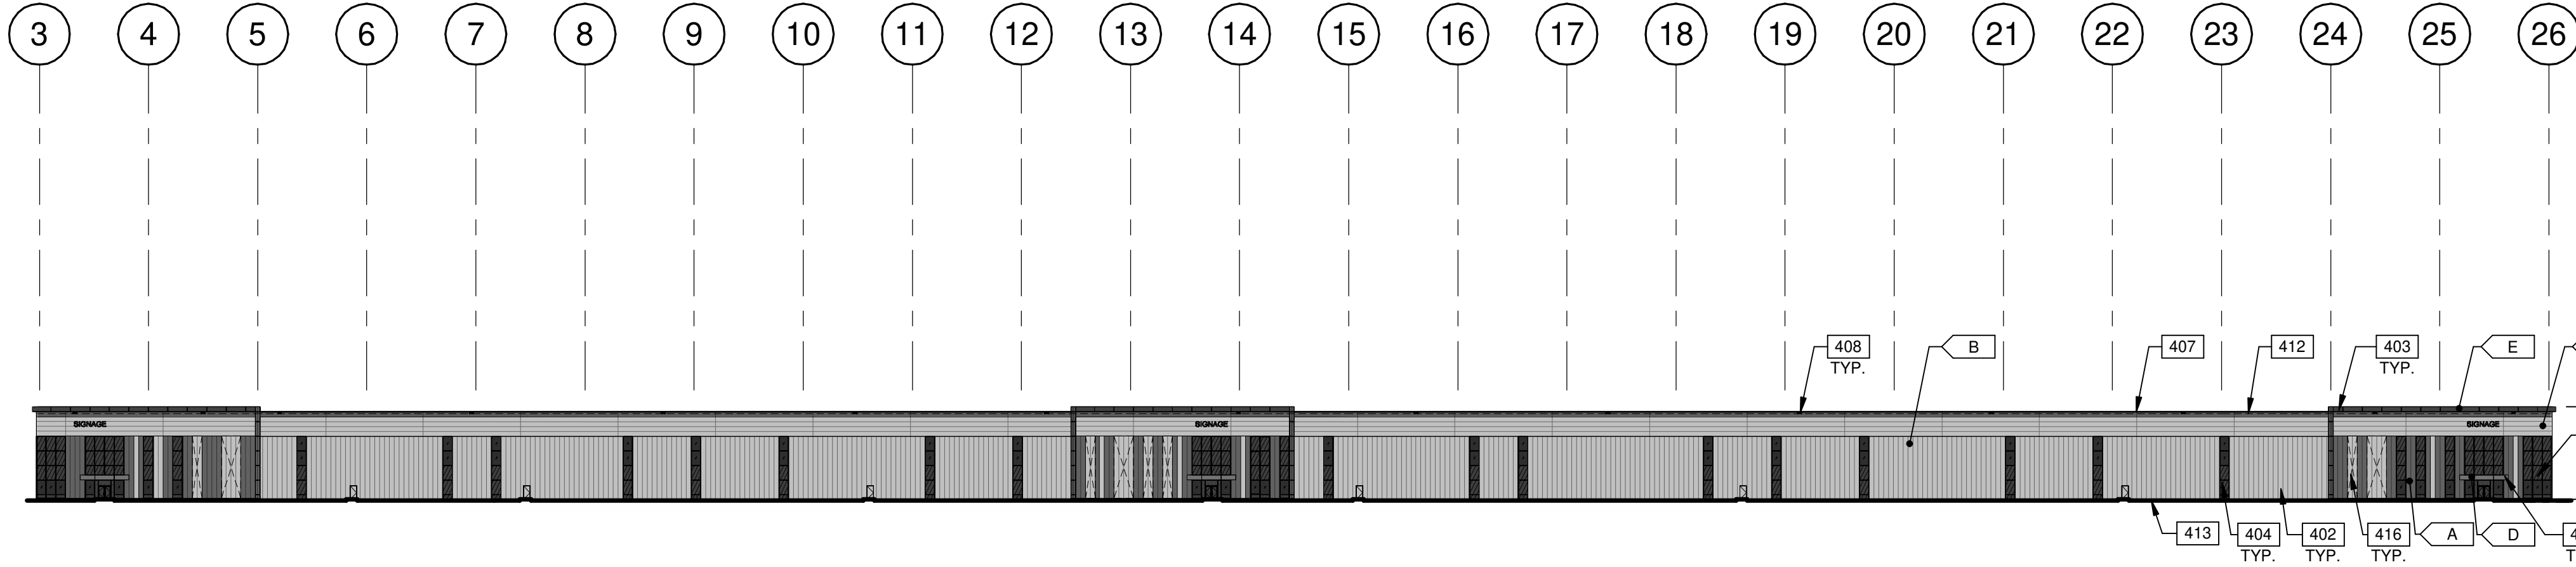

BUILDING 3 (12489 DIXIE RD) - SOUTH EXTERIOR ELEVATION

SCALE: 1 : 750


1

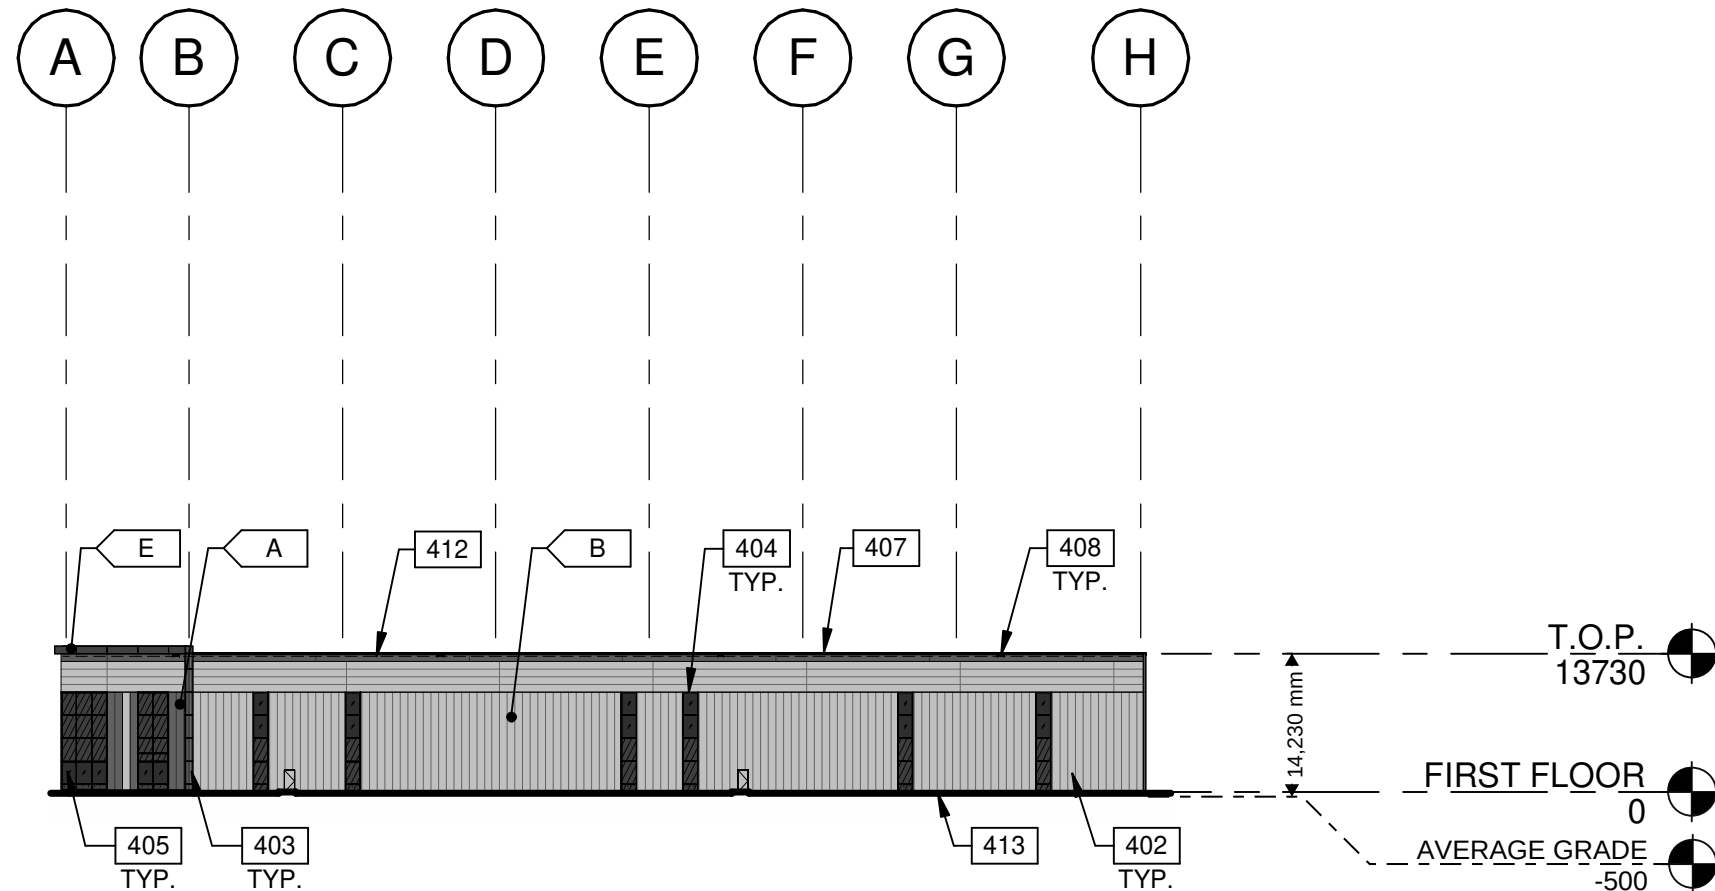

BUILDING 3 (12489 DIXIE RD) - EAST EXTERIOR ELEVATION

SCALE: 1 : 750


3

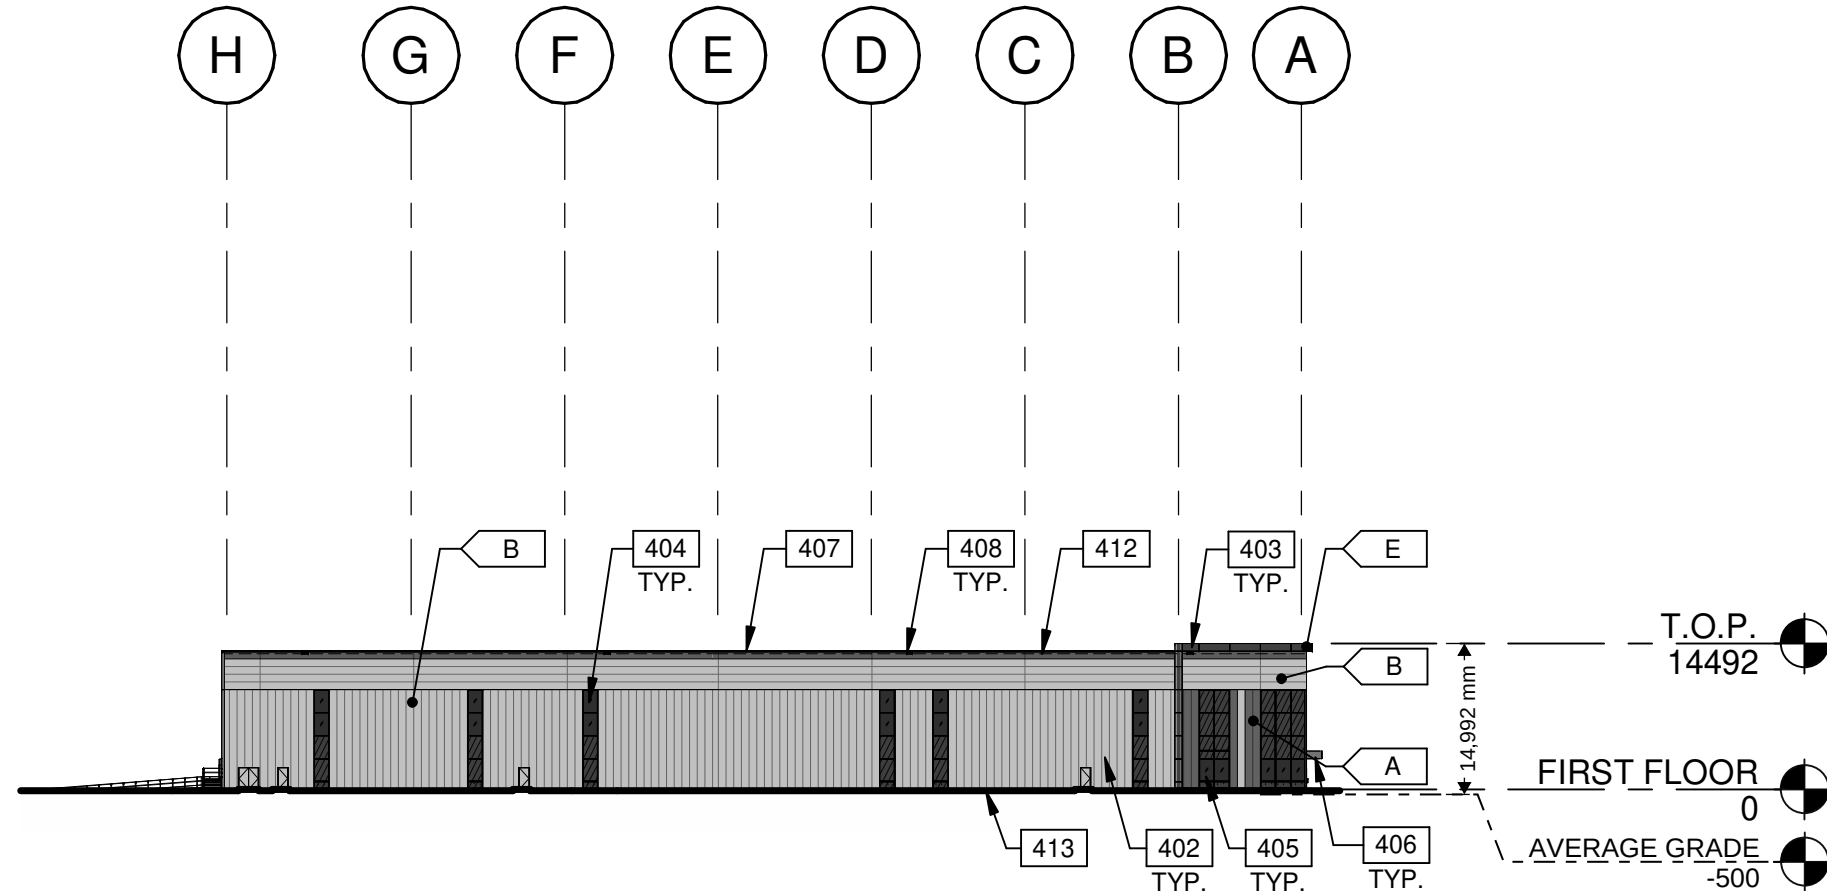

BUILDING 3 (12489 DIXIE RD) - WEST EXTERIOR ELEVATION

SCALE: 1 : 750

2

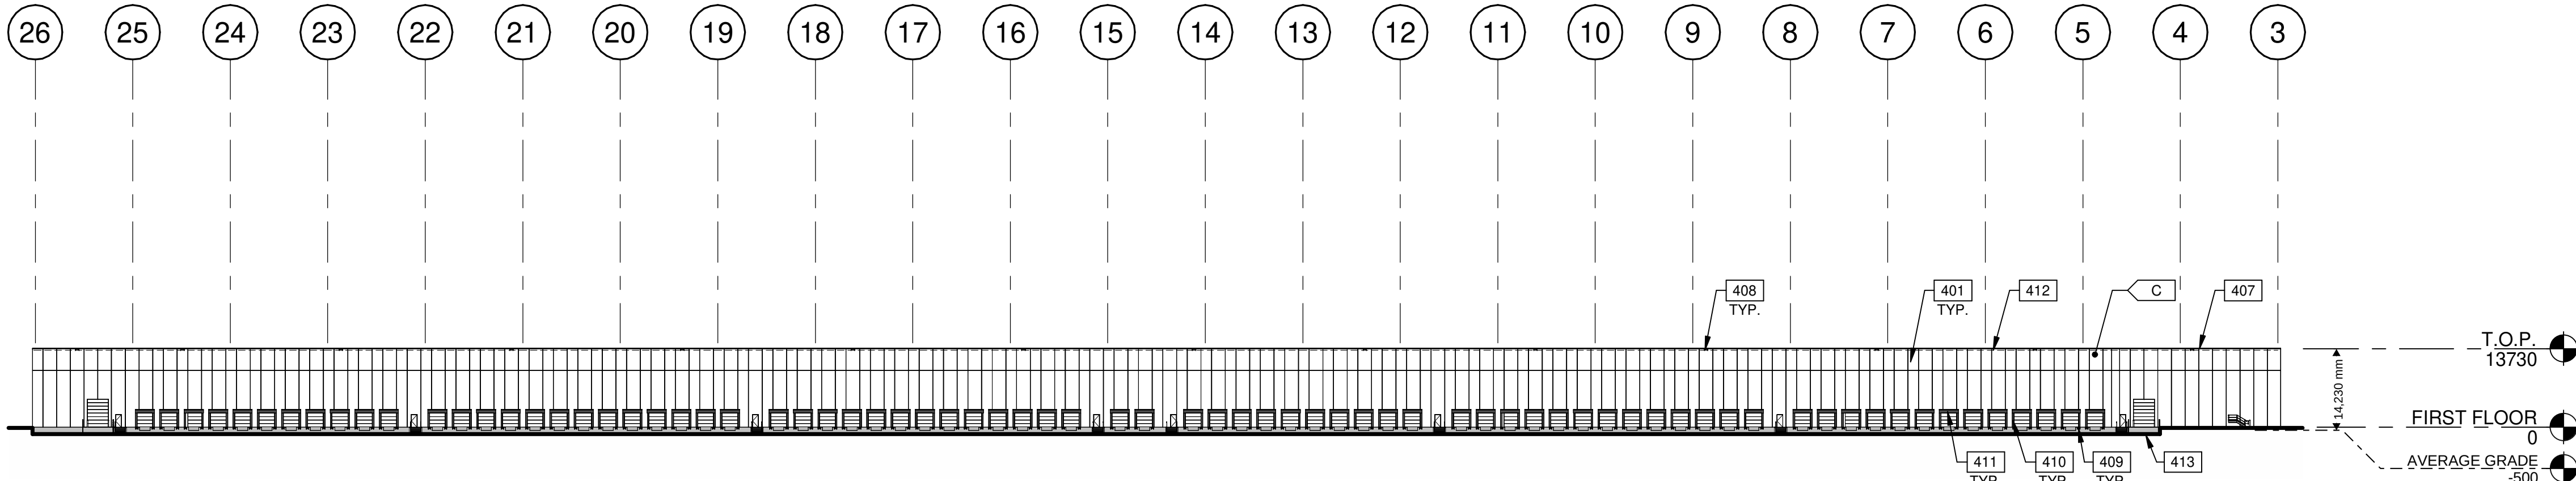

BUILDING 3 (12489 DIXIE RD) - NORTH EXTERIOR ELEVATION

SCALE: 1 : 750


4

LEGENDS


GLASS:



VISION TINTED GLASS - VITRO ARCHITECTURAL GLASS - SOLARGRAY
WITH BIRD FRIENDLY PATTERN

 


SPANDREL GLASS - OPACI-COAT-300 - #1-0016 CHARCOAL
NON REFLECTIVE

 


TEMPERED VISION GLASS - VITRO ARCHITECTURAL GLASS - SOLARGRAY
WITH BIRD FRIENDLY PATTERN

COLOURS:


PROVIDE 1,828mm WIDE PAINT COLOUR MOCK-UP FULL HEIGHT OF BUILDING FOR
OWNER/ARCHITECT REVIEW.

 

INSULATED METAL PANEL - DARK GREY
KINGSPAN KS SERIES - OPTIMO - WEATHERED ZINC

 

INSULATED METAL PANEL - SILVER
KINGSPAN KS SERIES - OPTIMO - BRIGHT SILVER

 

TEXTURED FLAT INSULATED PRECAST PANEL - WHITE



ALUMINUM COMPOSITE METAL PANEL - COPPER
ALPOLIC - DCX - METALLIC COPPER



ALUMINUM COMPOSITE METAL PANEL - CHARCOAL
ALPOLIC - CNC CHARCOAL

KEYNOTES

- 401 INSULATED PRECAST CONCRETE PANEL.
402 INSULATED METAL PANEL.
403 ALUMINUM COMPOSITE METAL PANEL.
404 CLERESTORY WINDOW.
405 CURTAIN WALL GLAZING SYSTEM.
406 CANOPY WITH ALUMINUM COMPOSITE PANEL FASCIA AND METAL SOFFIT.
407 CONTINUOUS METAL CAP FLASHING, PAINTED TO MATCH ADJACENT WALL.
408 OVERFLOW SCUPPER.
409 DOCK BUMPER.
410 DOCK SEAL, PAINTED TO MATCH ADJACENT WALL.
411 DOCK SHELTER.
412 ROOF LINE BEYOND.
413 FINISH GRADE VARIES.
416 KNOCK-OUT PANEL.


BUILDING 3 - EXTERIOR ELEVATIONS 12489 DIXIE RD

DATE	REMARKS
1 2023-12-12	ISSUED FOR OPAPZBA
2 2024-10-16	REISSUED FOR OPAPZBA
3 2024-12-05	REISSUED FOR OPAPZBA
4 02-20-2025	ISSUED FOR SPA
5 2025-07-23	REISSUED FOR OPAPZBA


PA/PM:	S. KHALILI
DRAWN BY.:	C.G. / E.C. / O.T. / D.P.
JOB NO.:	TOR22-0111-00

SHEET

A214

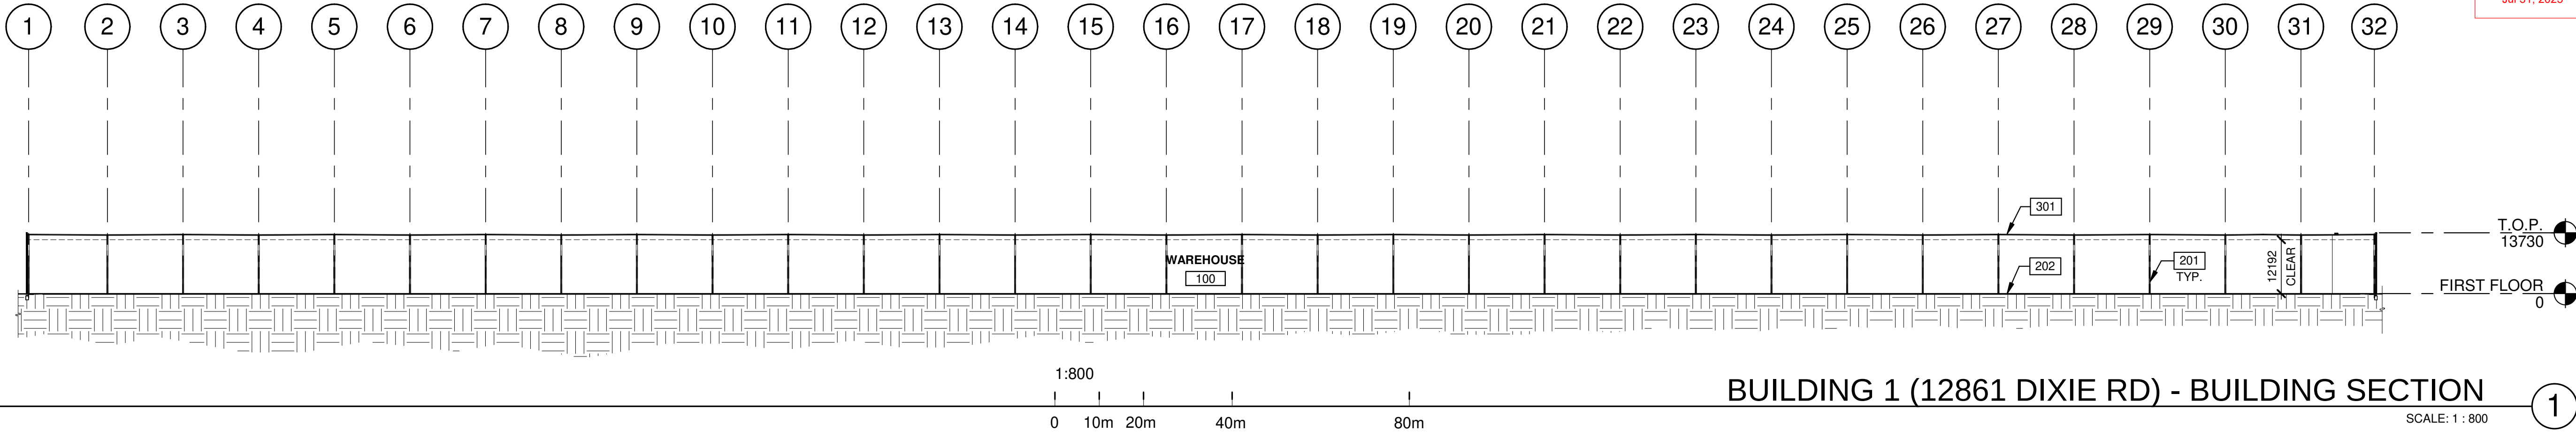

TOWN OF CALEDON
PLANNING
RECEIVED
Jul 31, 2025

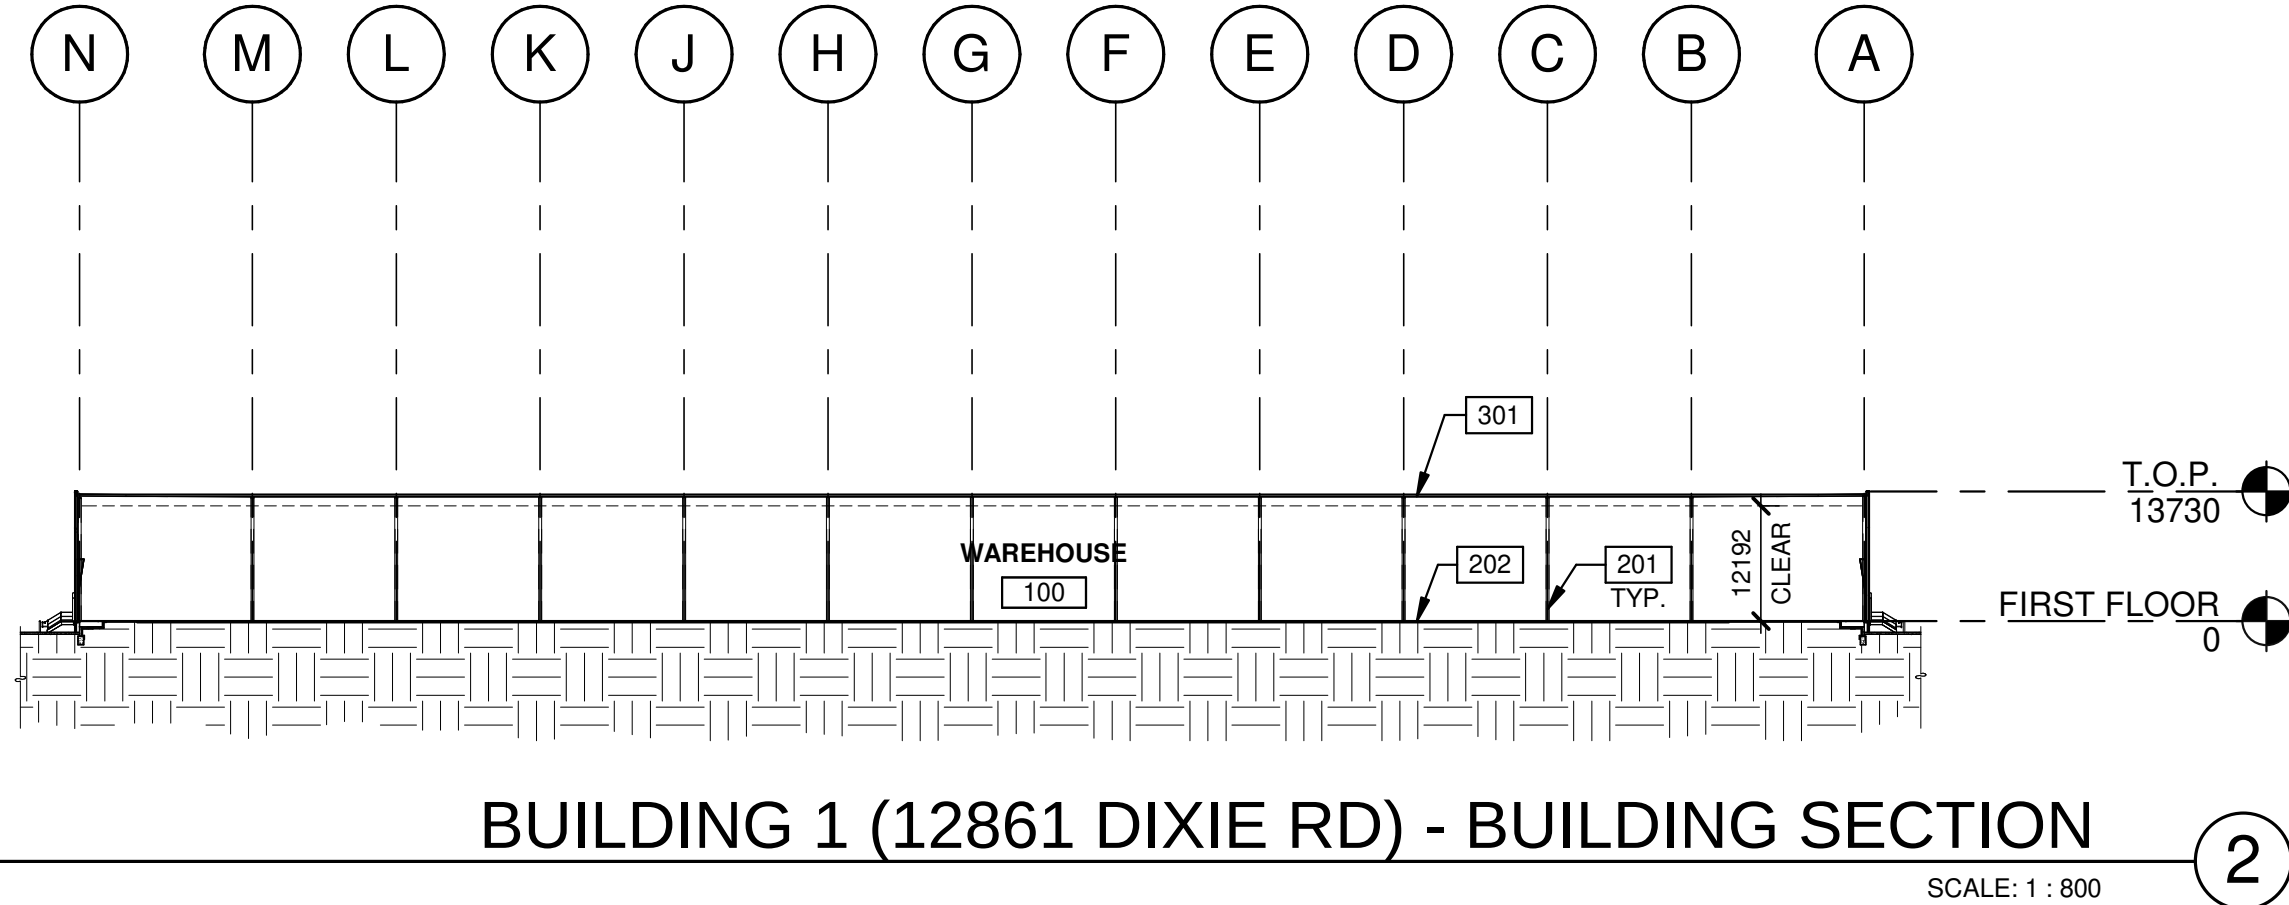

KEYNOTES


- 201 STRUCTURAL STEEL COLUMN.
- 202 CONCRETE SLAB.
- 301 TPO ROOFING SYSTEM.
- 301 SINGLE-PLY ROOFING, MECHANICALLY FASTENED AND REINFORCED. ROOF ASSEMBLY WILL HAVE AN SRI RATING OF 78 OR HIGHER AND AN EMISSIVITY EQUAL TO OR GREATER THAN 0.9 TO MEET COOL ROOF REQUIREMENTS.

WARE MALCOMB

ARCHITECTURE
PLANNING
INTERIORS

CIVIL ENGINEERING
BRANDING
BUILDING MEASUREMENT

6220 Highway 7, Suite 300
Vaughan, Ontario L4H 0R1, Canada
P 905.650.4696

 



**QUADREAL DIXIE
NEN & NES -
12489 & 12861 DIXIE RD,
CALEDON, ONTARIO,
CANADA, LTC 2K5**

BUILDING 1 - BUILDING SECTIONS		12861 DIXIE RD	
DATE	REMARKS	DATE	REMARKS
1 2023-12-12	ISSUED FOR OPAZBA	1 2023-12-12	ISSUED FOR OPAZBA
2 2024-10-16	REISSUED FOR OPAZBA	2 2024-10-16	REISSUED FOR OPAZBA
3 2024-12-05	REISSUED FOR OPAZBA	3 2024-12-05	REISSUED FOR OPAZBA
4 02-20-2025	ISSUED FOR SPA	4 02-20-2025	ISSUED FOR SPA
5 2025-07-23	REISSUED FOR OPAZBA	5 2025-07-23	REISSUED FOR OPAZBA

PA/PM:	S. KHALILI
DRAWN BY:	T.M. / O.T.
JOB NO.:	TOR22-0060-01

SHEET
A310

TOWN OF CALEDON
PLANNING
RECEIVED
Jul 31, 2025

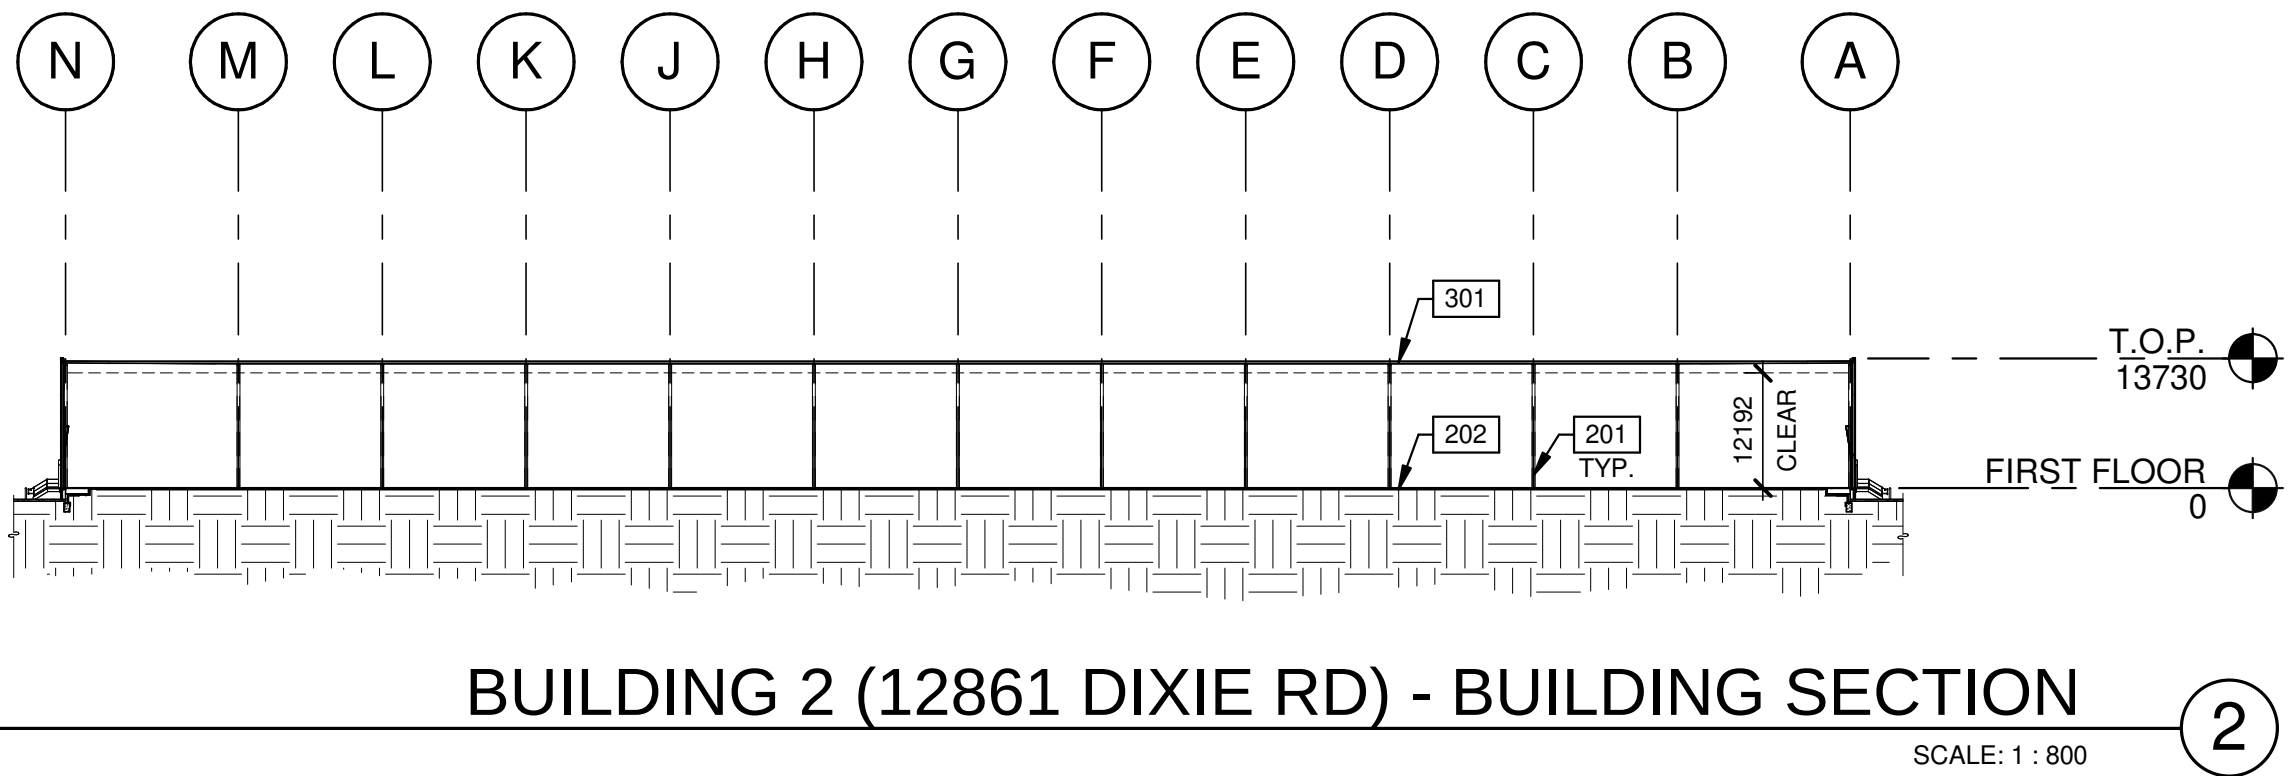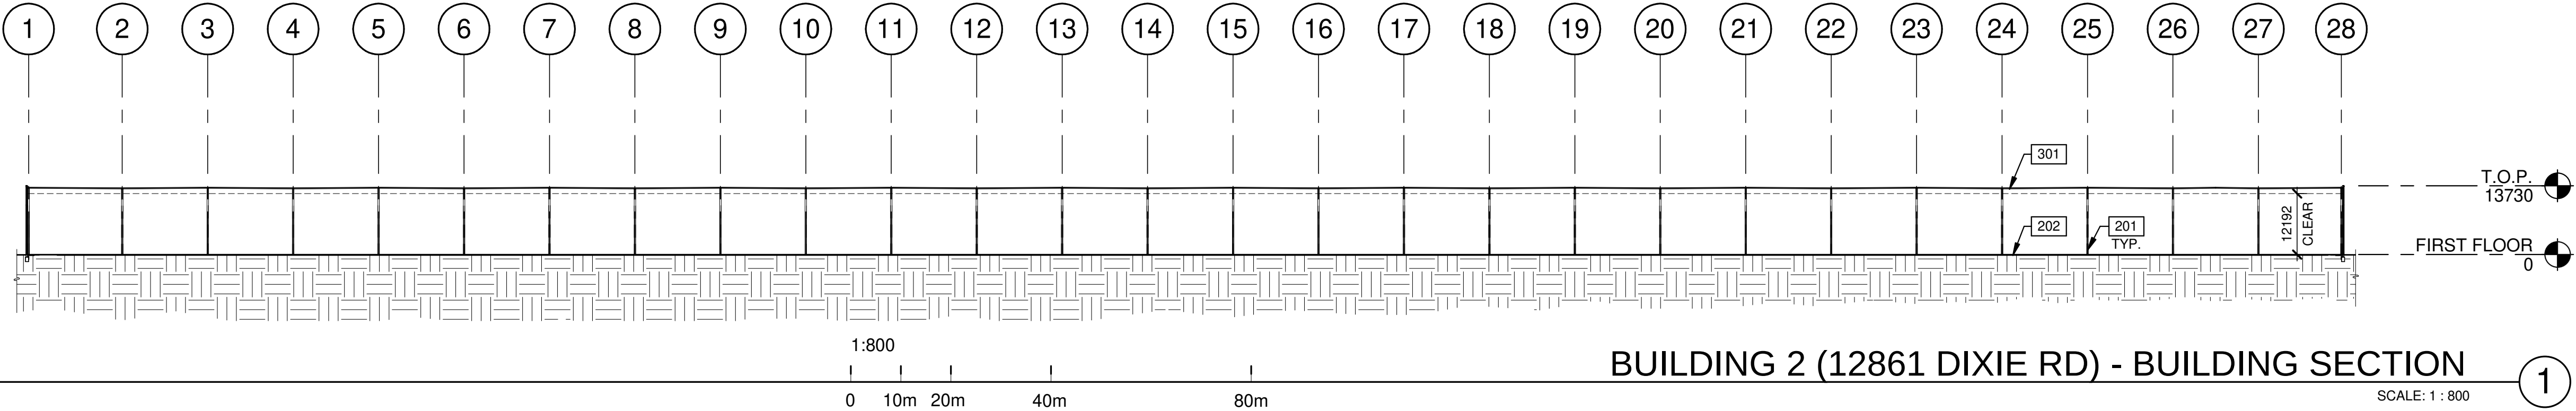

KEYNOTES

- 201 STRUCTURAL STEEL COLUMN.
202 CONCRETE SLAB.
301 SINGLE-PLY ROOFING, MECHANICALLY FASTENED AND REINFORCED. ROOF ASSEMBLY WILL HAVE AN SRI RATING OF 78 OR HIGHER AND AN EMISSIVITY EQUAL TO OR GREATER THAN 0.9 TO MEET COOL ROOF REQUIREMENTS.



QUADREAL DIXIE
NEN & NES -
12489 & 12861 DIXIE RD,
CALEDON, ONTARIO,
CANADA, LTC 2K5

BUILDING 2 - BUILDING
SECTIONS
12861 DIXIE RD


DATE	REMARKS
1 2023-12-12	ISSUED FOR OPAZBA
2 2024-10-16	REISSUED FOR OPAZBA
3 2024-12-05	REISSUED FOR OPAZBA
4 02-20-2025	ISSUED FOR SPA
5 2025-07-23	REISSUED FOR OPAZBA

PA/PM:	S. KHALILI
DRAWN BY.:	T.M. / O.T.
JOB NO.:	TOR22-0060-01

SHEET

A311


A:\external_Docs\TOR22-0111-00 QuadReal NE South 12489 Dixie\0111_1_A312.dwg

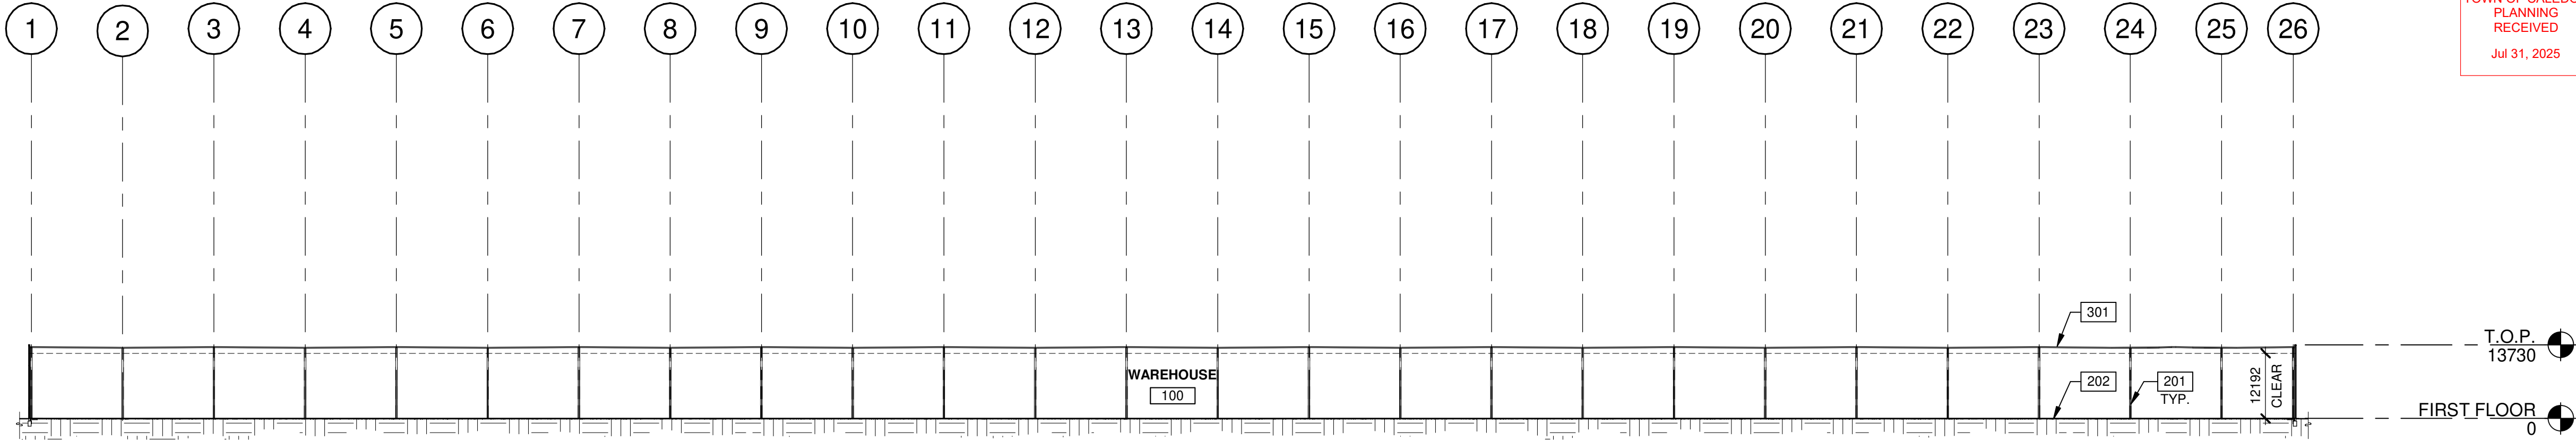

BUILDING 1 (12489 DIXIE RD) - BUILDING SECTION

SCALE: 1 : 750

1

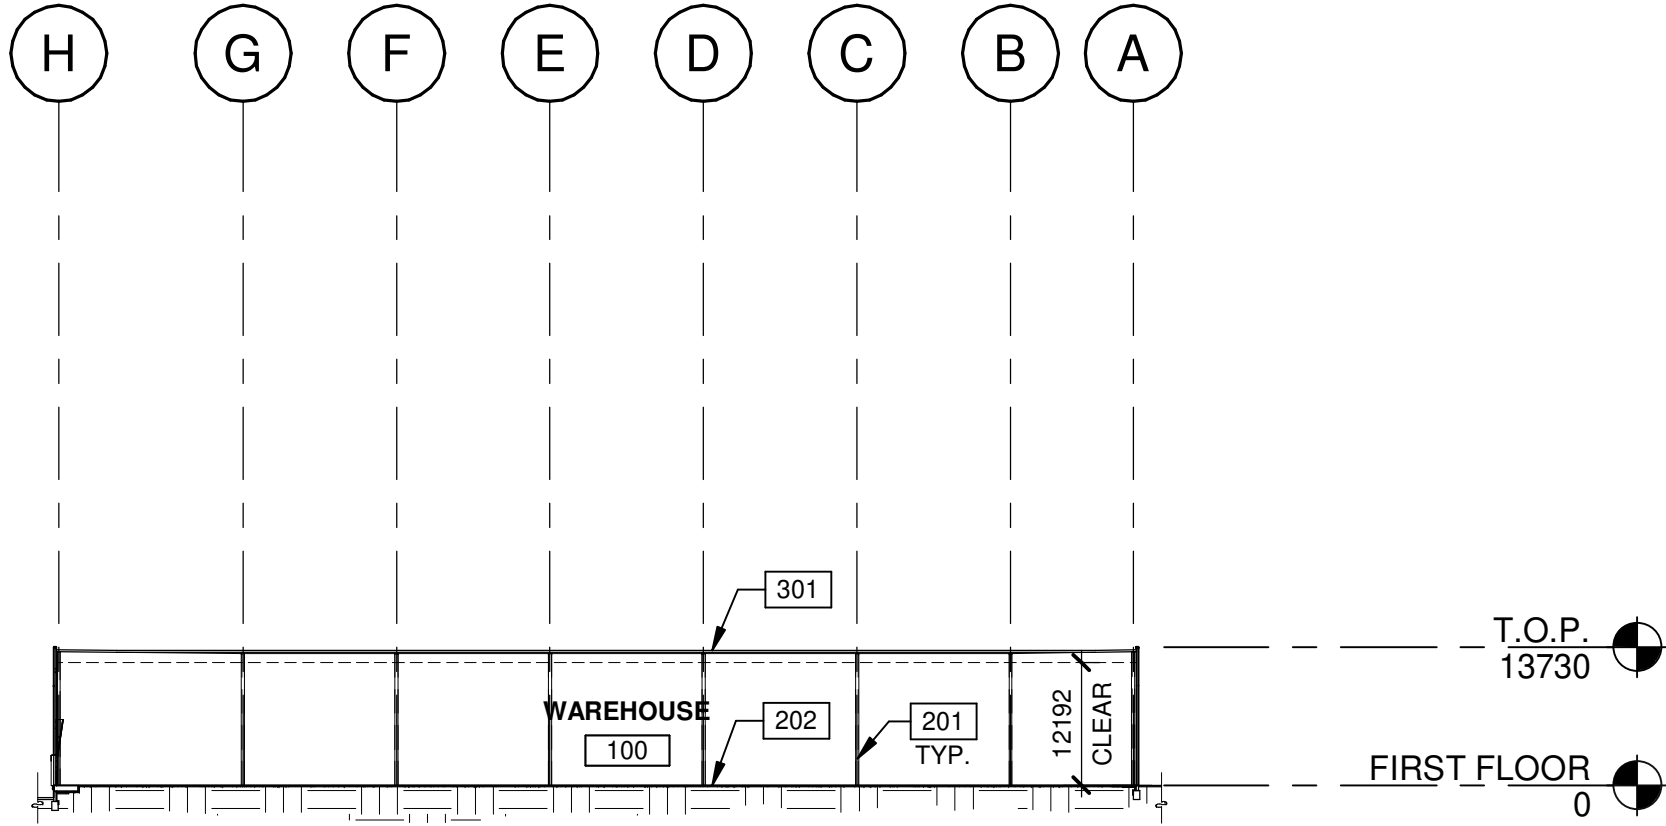

BUILDING 1 (12489 DIXIE RD) - BUILDING SECTION

SCALE: 1 : 750

2

KEYNOTES

- 201 STRUCTURAL STEEL COLUMN.
- 202 CONCRETE SLAB.
- 301 SINGLE-PLY ROOFING, MECHANICALLY FASTENED AND REINFORCED. ROOF ASSEMBLY WILL HAVE AN SRI RATING OF 78 OR HIGHER AND AN EMISSIVITY EQUAL TO OR GREATER THAN 0.9 TO MEET COOL ROOF REQUIREMENTS.

TOWN OF CALEDON
PLANNING
RECEIVED
Jul 31, 2025

WARE MALCOMB

ARCHITECTURE
PLANNING
INTERIORS

CIVIL ENGINEERING
BRANDING
BUILDING MEASUREMENT

6220 Highway 7, Suite 300
Vaughan, Ontario, L4H 0R1, Canada
P 905.850.4696



QUADREAL DIXIE
NEN & NES -
12489 & 12861 DIXIE RD,
CALEDON, ONTARIO,
CANADA, L7C 2K5

BUILDING 1 - BUILDING
SECTIONS
12489 DIXIE RD

DATE	REMARKS
1 2023-12-12	ISSUED FOR OP/PAZBA
2 2024-10-16	REISSUED FOR OP/PAZBA
3 2024-12-05	REISSUED FOR OP/PAZBA
4 02-20-2025	ISSUED FOR SPA
5 2025-07-23	REISSUED FOR OP/PAZBA

PA/PM:	S. KHALILI
DRAWN BY:	C.G. / E.C. / O.T. / D.P.
JOB NO.:	TOR22-0111-00


SHEET

A312

CAUTION: IF THIS SHEET IS NOT 24"x36" IT IS A REDUCED PRINT

IF THIS SHEET IS NOT 24"x36" IT IS A REDUCED PRINT


THESE DRAWINGS AND SPECIFICATIONS ARE THE PROPERTY AND COPYRIGHT OF WARE MALCOMB AND SHALL NOT BE USED ON ANY OTHER WORK EXCEPT BY AGREEMENT WITH WARE MALCOMB. WRITTEN DIMENSIONS SHALL TAKE PRECEDENCE OVER SCALED DIMENSIONS AND SHALL BE VERIFIED ON THE JOB SITE. ANY DISCREPANCY SHALL BE BROUGHT TO THE NOTICE OF WARE MALCOMB PRIOR TO THE COMMENCEMENT OF ANY WORK.

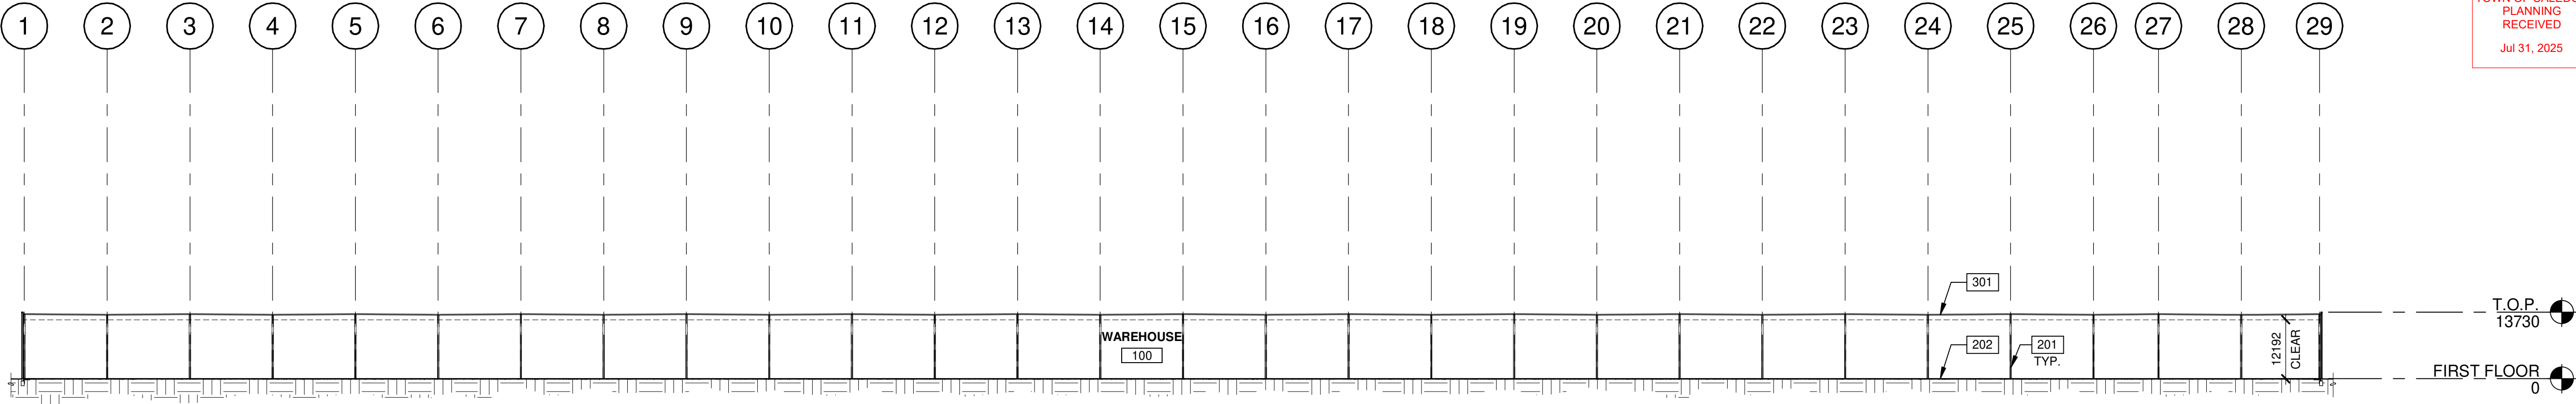

BUILDING 2 (12489 DIXIE RD) - BUILDING SECTION

SCALE: 1 : 750

1

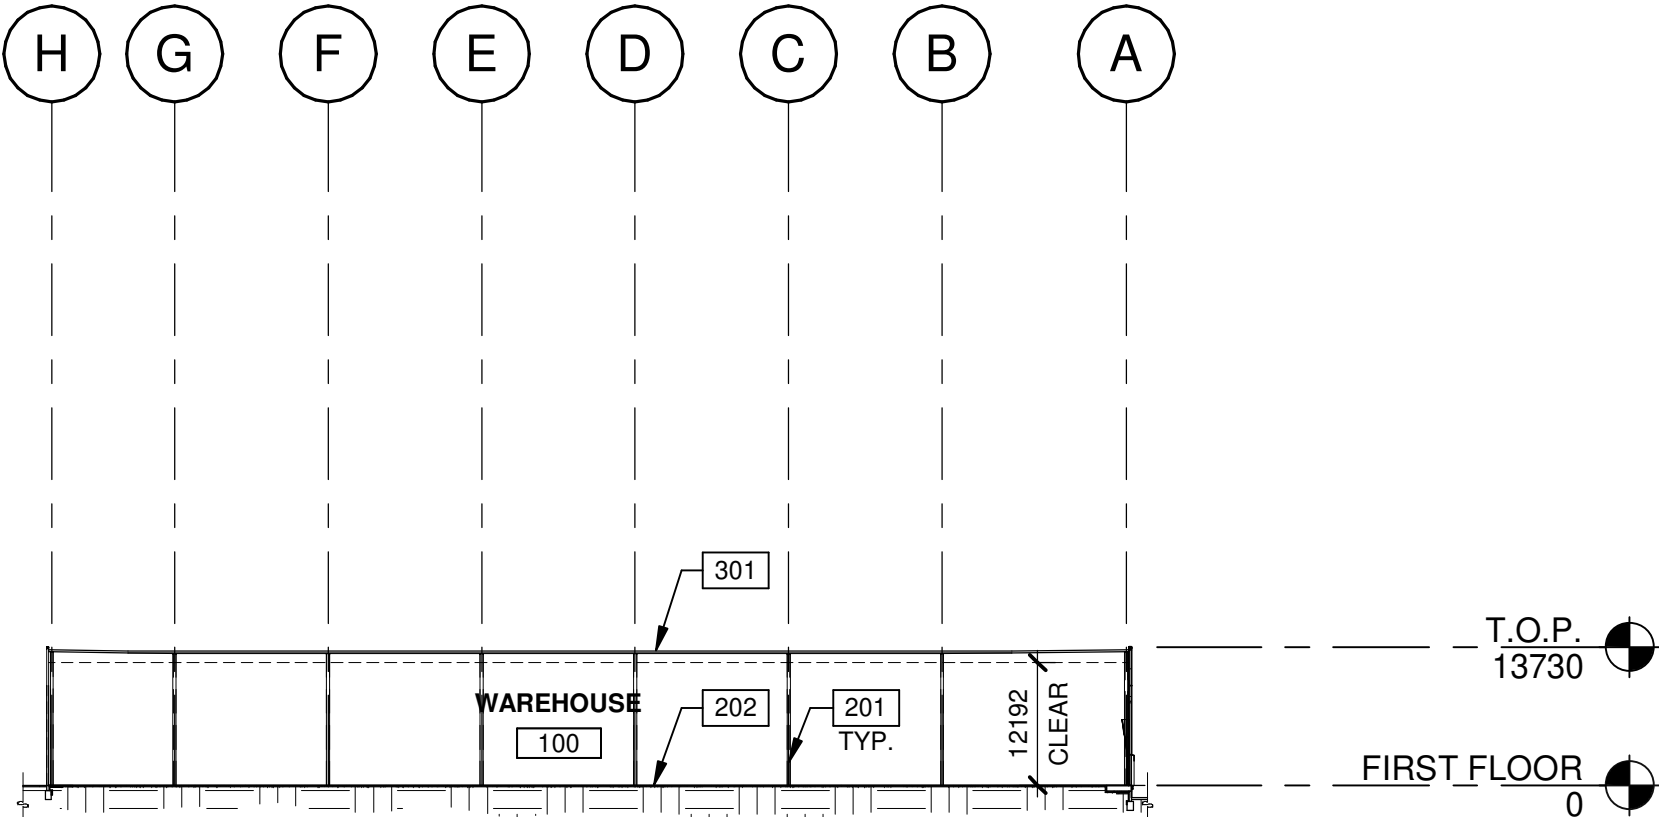

BUILDING 2 (12489 DIXIE RD) - BUILDING SECTION

SCALE: 1 : 750

2

KEYNOTES

- 201 STRUCTURAL STEEL COLUMN.
- 202 CONCRETE SLAB.
- 301 SINGLE-PLY ROOFING, MECHANICALLY FASTENED AND REINFORCED. ROOF ASSEMBLY WILL HAVE AN SRI RATING OF 78 OR HIGHER AND AN EMISSIVITY EQUAL TO OR GREATER THAN 0.9 TO MEET COOL ROOF REQUIREMENTS.

TOWN OF CALEDON
PLANNING
RECEIVED
Jul 31, 2025

WARE MALCOMB

ARCHITECTURE
PLANNING
INTERIORS
CIVIL ENGINEERING
BRANDING
BUILDING MEASUREMENT

6220 Highway 7, Suite 300
Vaughan, Ontario, L4H 0R1, Canada
P 905.650.4696



QUADREAL DIXIE
NEN & NES -
12489 & 12861 DIXIE RD,
CALEDON, ONTARIO,
CANADA, L7C 2K5

BUILDING 2 - BUILDING
SECTIONS
12489 DIXIE RD



DATE	REMARKS
1 2023-12-12	ISSUED FOR OPAZBA
2 2024-10-16	REISSUED FOR OPAZBA
3 2024-12-05	REISSUED FOR OPAZBA
4 02-20-2025	ISSUED FOR SPA
5 2025-07-23	REISSUED FOR OPAZBA

PA/PM:	S. KHALILI
DRAWN BY.:	C.G. / E.C. / O.T. / D.P.
JOB NO.:	TOR22-0111-00

SHEET

A313

A:\external_Docs\TOR22-0111-00 QuadReal NE South 12489 Dixie\0111_3_A314.dwg

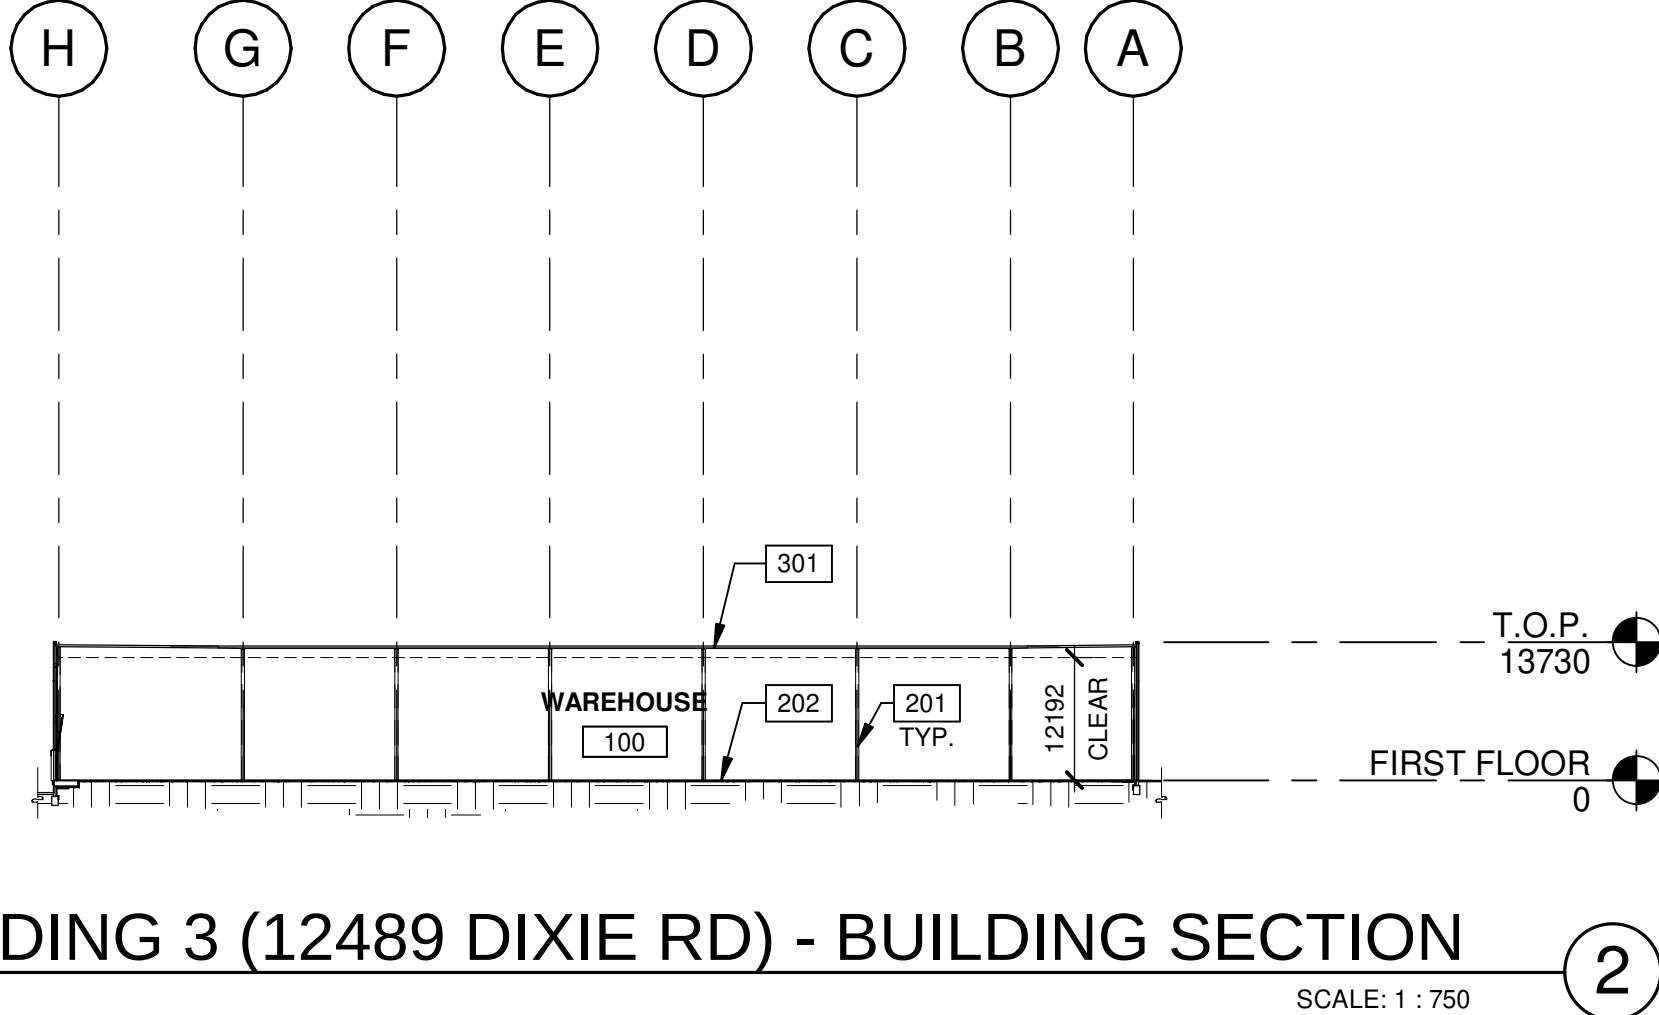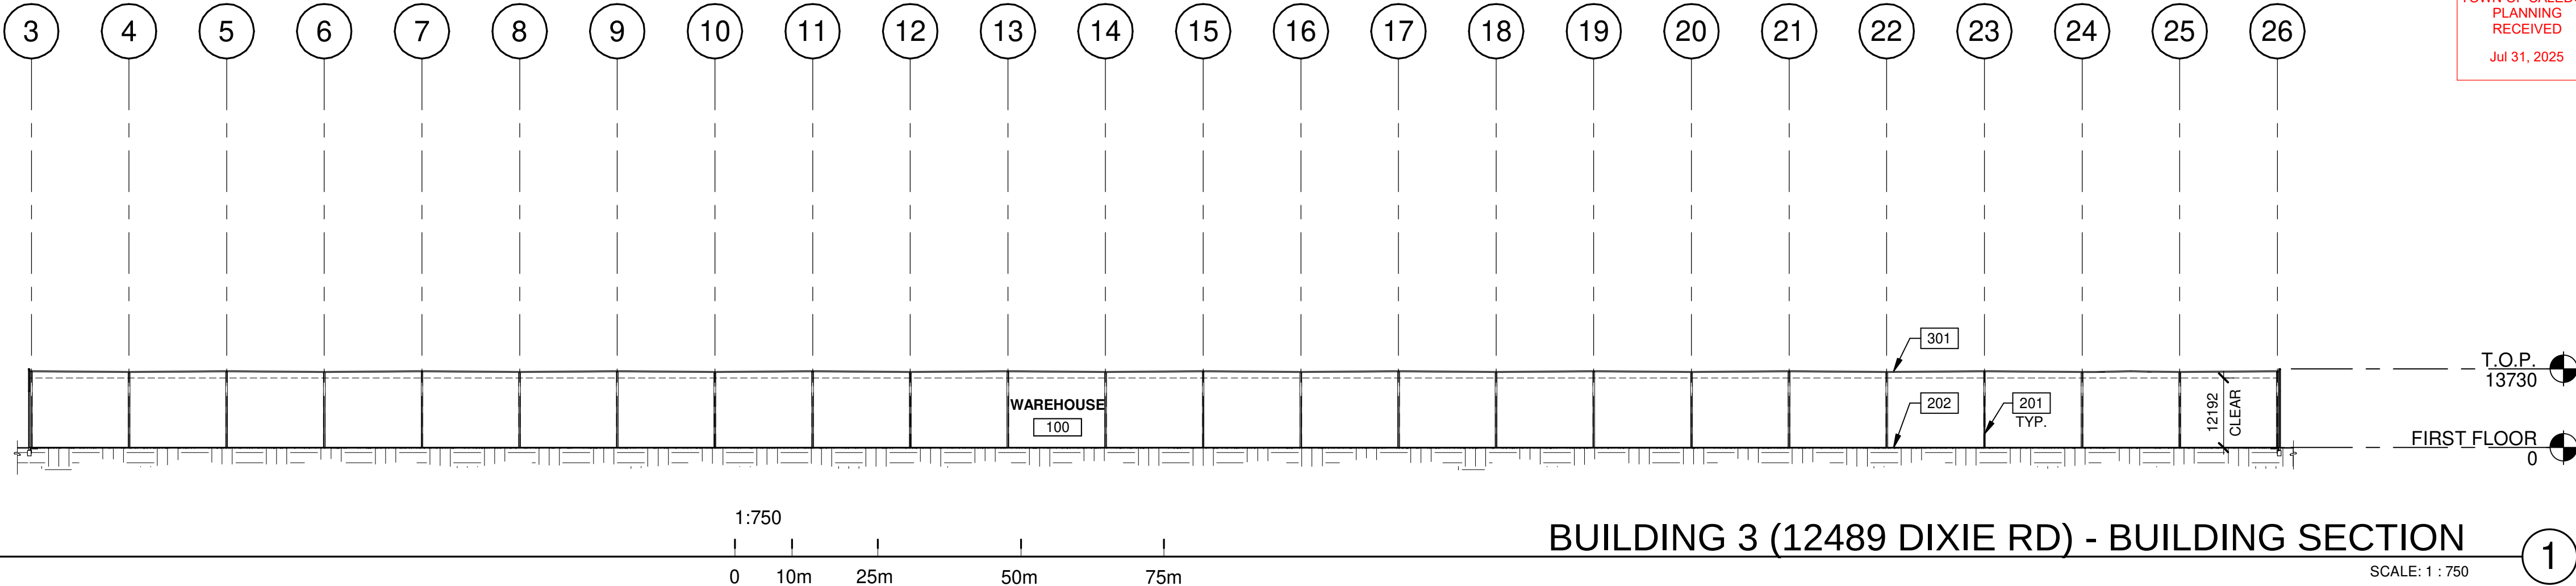

KEYNOTES

- 201 STRUCTURAL STEEL COLUMN.
- 202 CONCRETE SLAB.
- 301 SINGLE-PLY ROOFING, MECHANICALLY FASTENED AND REINFORCED. ROOF ASSEMBLY WILL HAVE AN SRI RATING OF 78 OR HIGHER AND AN EMISSIVITY EQUAL TO OR GREATER THAN 0.9 TO MEET COOL ROOF REQUIREMENTS.

TOWN OF CALEDON
PLANNING
RECEIVED
Jul 31, 2025


THESE DRAWINGS AND SPECIFICATIONS ARE THE PROPERTY AND COPYRIGHT OF WARE MALCOMB AND SHALL NOT BE USED ON ANY OTHER WORK EXCEPT BY AGREEMENT WITH WARE MALCOMB. WRITTEN DIMENSIONS SHALL TAKE PRECEDENCE OVER SCALED DIMENSIONS AND SHALL BE VERIFIED ON THE JOB SITE. ANY DISCREPANCY SHALL BE BROUGHT TO THE NOTICE OF WARE MALCOMB PRIOR TO THE COMMENCEMENT OF ANY WORK.

WARE MALCOMB

ARCHITECTURE
PLANNING
INTERIORS

CIVIL ENGINEERING
BRANDING
BUILDING MEASUREMENT

6220 Highway 7, Suite 300
Vaughan, Ontario, L4H 0R1, Canada
P 905.850.4696

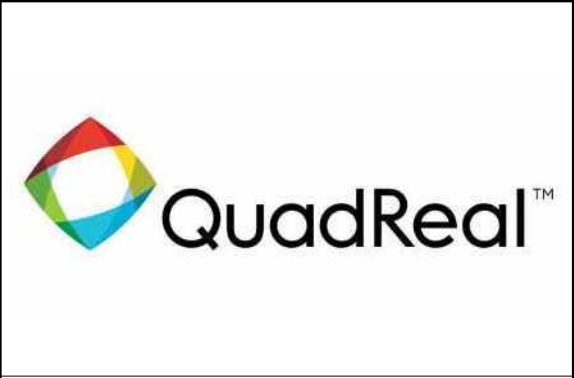

**QUADREAL DIXIE
NEN & NES -
12489 & 12861 DIXIE RD,
CALEDON, ONTARIO,
CANADA, L7C 2K5**

BUILDING 3 - BUILDING SECTIONS 12489 DIXIE RD		REMARKS
1	DATE	ISSUED FOR OP/PAZBA
2	2023-12-12	ISSUED FOR OP/PAZBA
3	2024-10-16	REISSUED FOR OP/PAZBA
4	2024-12-05	REISSUED FOR OP/PAZBA
5	02-20-2025	ISSUED FOR SPA
	2025-07-23	REISSUED FOR OP/PAZBA

PA/PM:	S. KHALILI
DRAWN BY.:	C.G. / E.C. / O.T. / D.P.
JOB NO.:	TOR22-0111-00

SHEET
A314