


TOWN OF CALEDON
PLANNING
RECEIVED
May 29, 2020



FRONT ELEVATION - BLOCK 1



LEFT SIDE ELEVATION - BLOCK 1

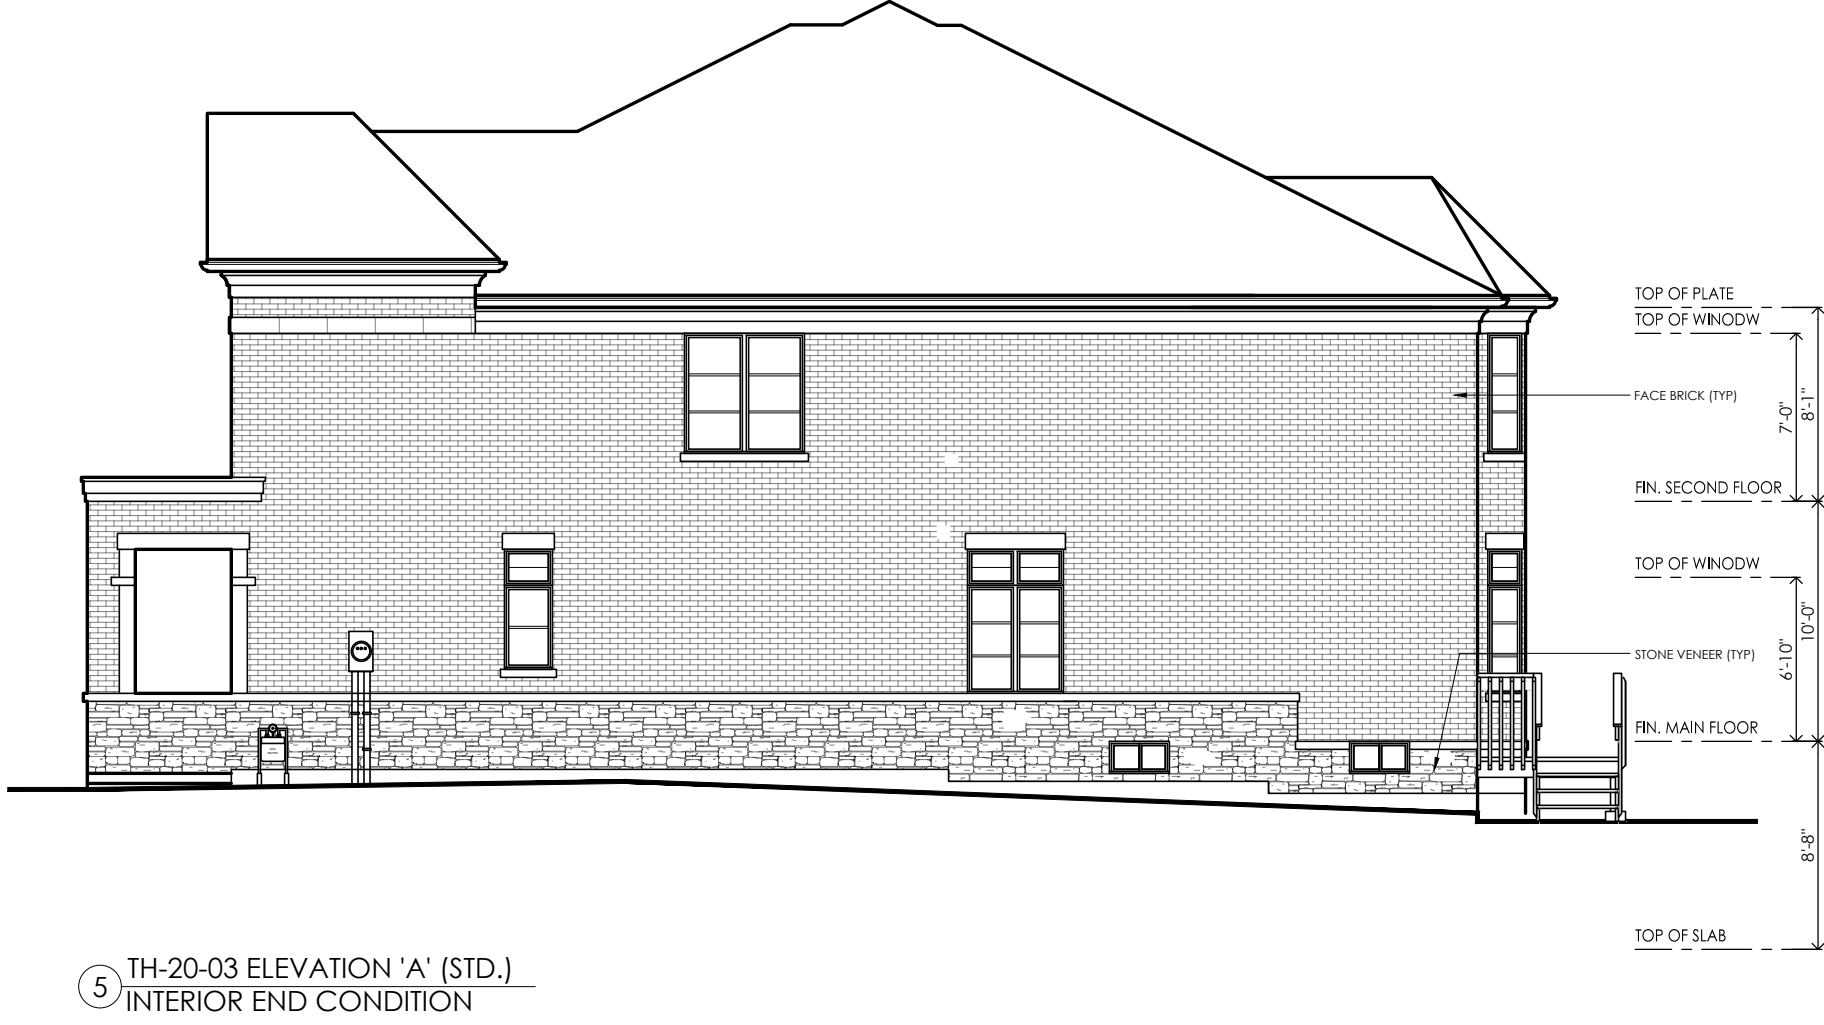

RIGHT SIDE ELEVATION - BLOCK 1



REAR ELEVATION - BLOCK 1



PRELIMINARY-NOT
FOR CONSTRUCTION

SIGNATURE:

BLOCK 1

#	revisions	date	dwn	chk
1	ISSUED FOR CLIENT REVIEW	7-Apr-20	su	mtl
2				
3				
4				
5				
6				
7				
8				
9				
10				
11				
12				

client

Zancor Homes

project

Emil Kolb Parkway &
Chickadee Lane
Bolton (Caledon)

project #

20028

scale

1/8" = 1'0"

page

A1




I, **DECLARE THAT I HAVE REVIEWED AND**
TAKEN DESIGN RESPONSIBILITY ON BEHALF OF **RN DESIGN** FOR THE WORK
SUBSECTION **TH-20-01** C-PART-3
QUANTITY **1.00** M.
PRELIMINARY-NOT FOR CONSTRUCTION
SIGNATURE: _____

BLOCK 2




① TH-20-01 ELEVATION 'B' (REV.) INTERIOR END CONDITION MODIFIED CONDITION
② TH-20-02 ELEVATION 'B' (STD.)
③ TH-20-03 ELEVATION 'B' (REV.)
④ TH-20-01 ELEVATION 'B' (STD.)
⑤ TH-20-03 ELEVATION 'B' (REV.)
⑥ TH-20-04 ELEVATION 'B' (STD.) INTERIOR END CONDITION

FRONT ELEVATION - BLOCK 2

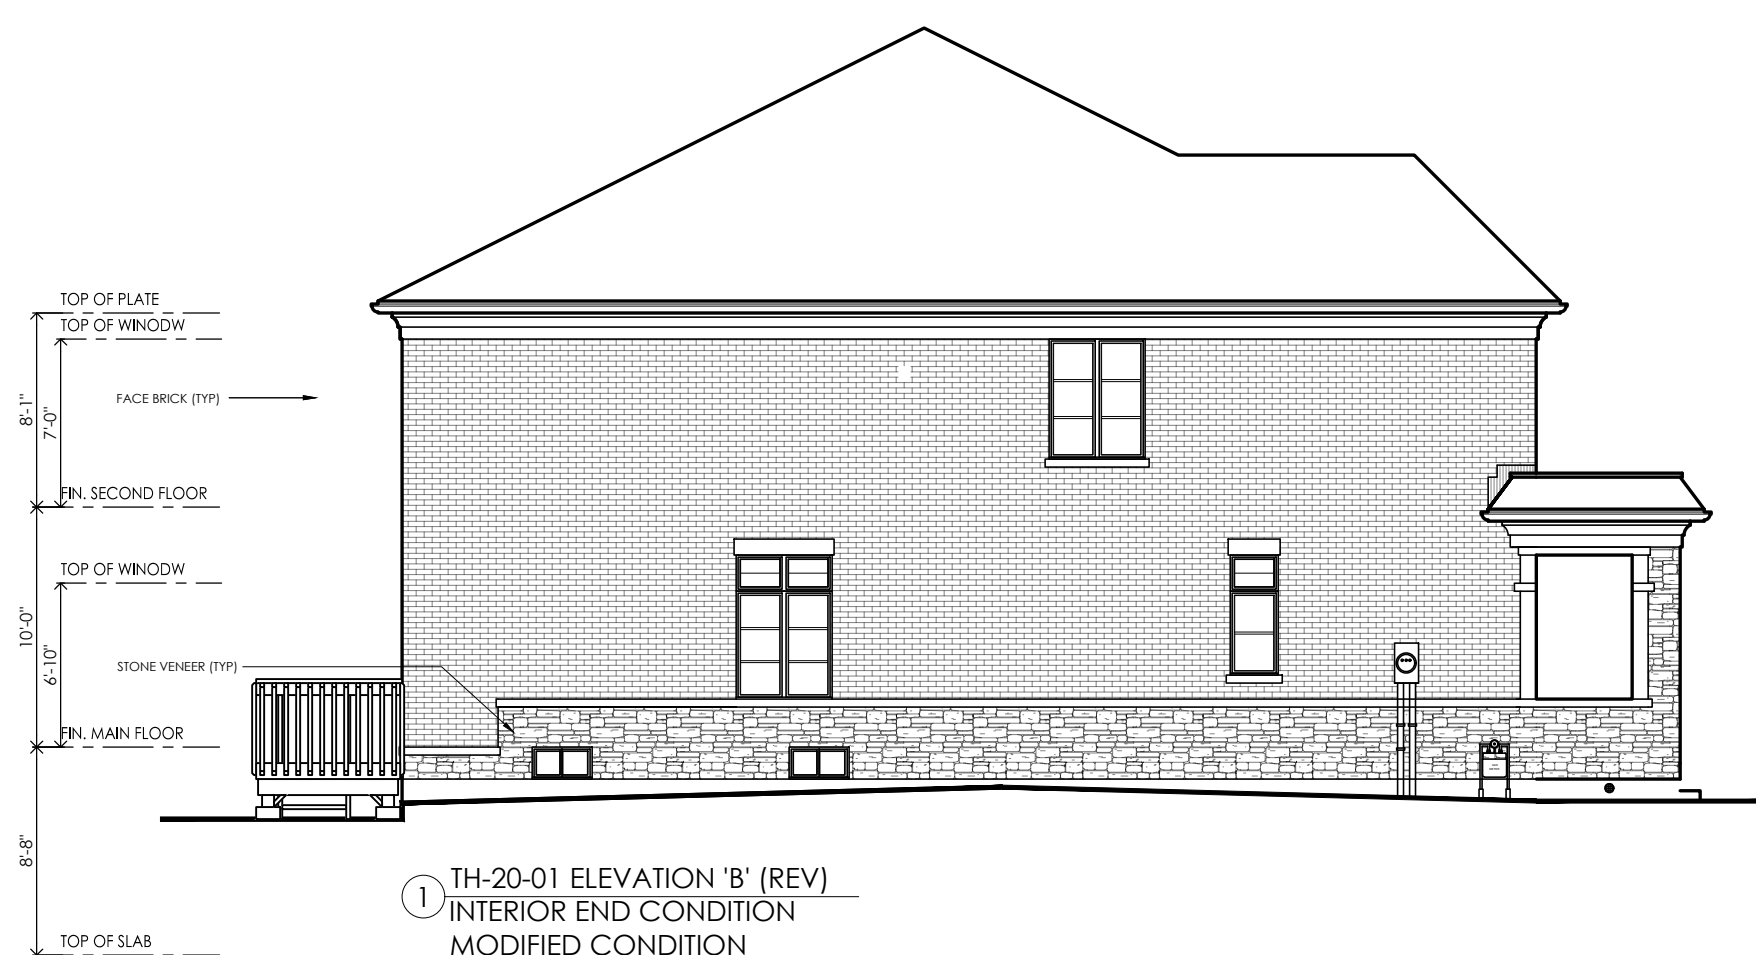

① TH-20-01 ELEVATION 'B' (REV.) INTERIOR END CONDITION MODIFIED CONDITION

LEFT SIDE ELEVATION - BLOCK 2

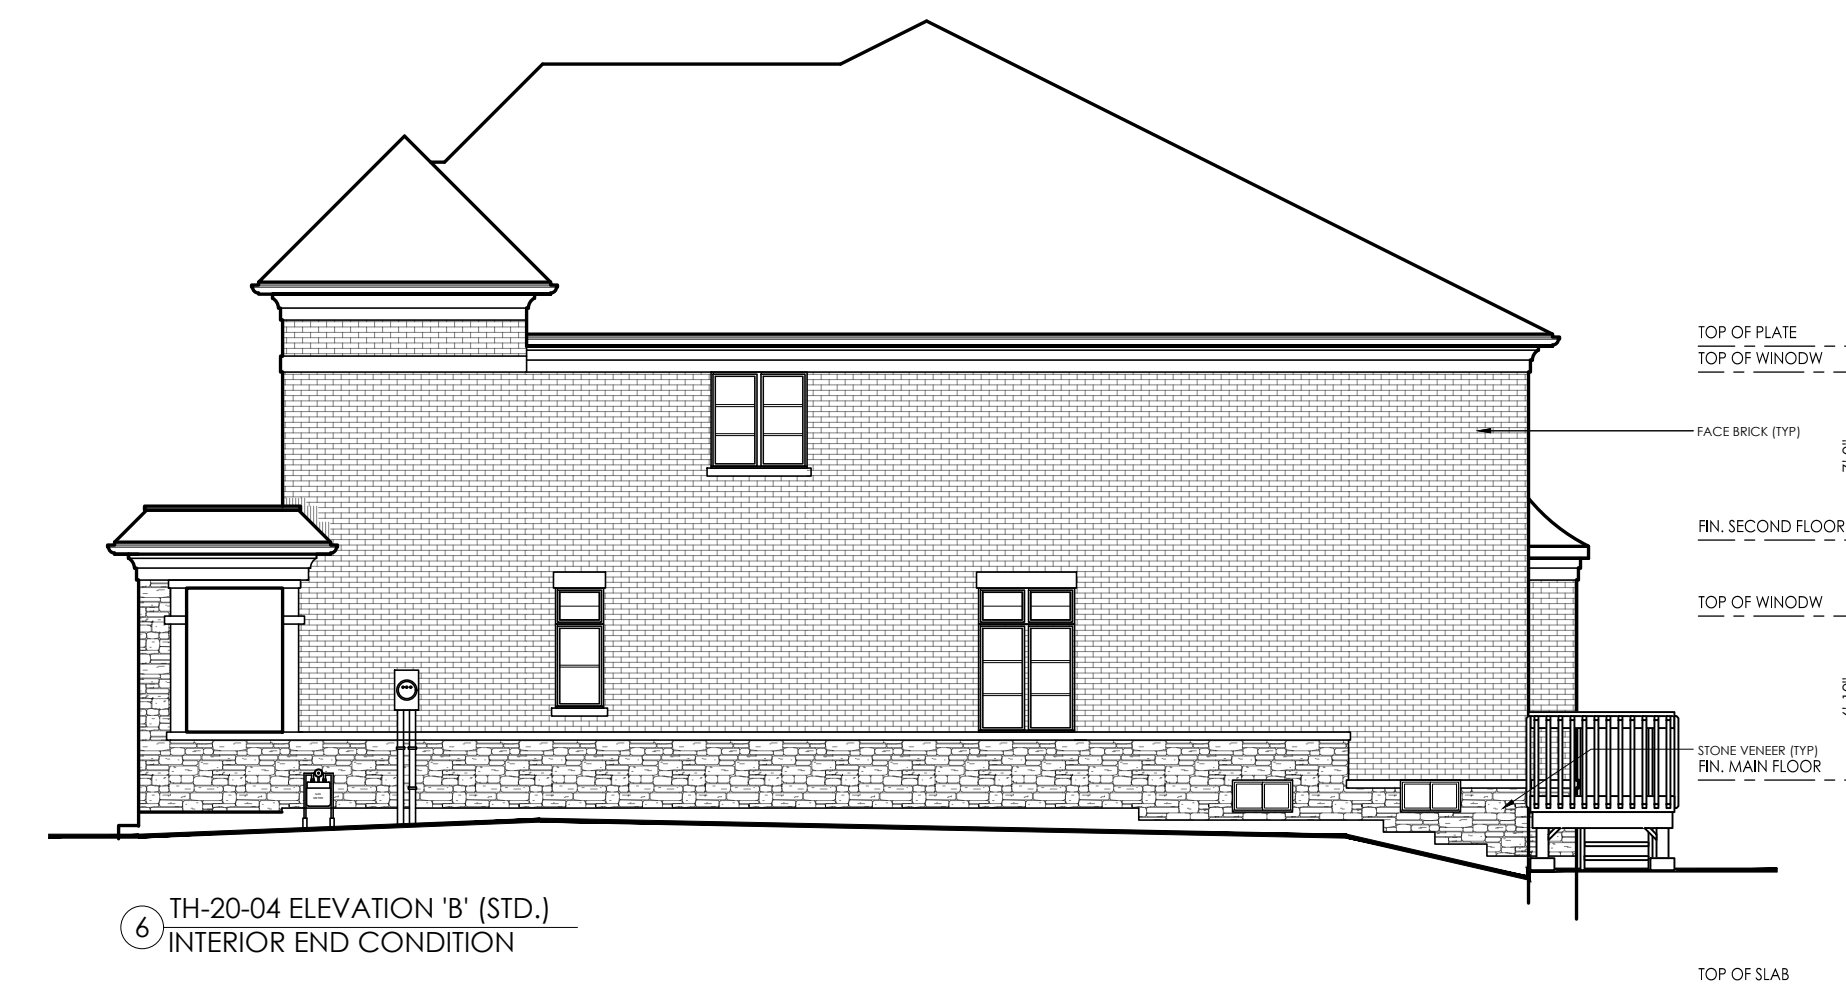

⑥ TH-20-04 ELEVATION 'B' (STD.) INTERIOR END CONDITION

RIGHT SIDE ELEVATION - BLOCK 2



⑥ TH-20-04 ELEVATION 'B' (STD.) INTERIOR END CONDITION
⑤ TH-20-03 ELEVATION 'B' (REV.)
④ TH-20-01 ELEVATION 'B' (STD.)
③ TH-20-03 ELEVATION 'B' (REV.)
② TH-20-02 ELEVATION 'B' (STD.)
① TH-20-01 ELEVATION 'B' (REV.) INTERIOR END CONDITION MODIFIED CONDITION

REAR ELEVATION - BLOCK 2

#	REVISIONS	DATE	OWN	CHK
1	1	7-APR-20	RA	AM
2	2			
3	3			
4	4			
5	5			
6	6			
7	7			
8	8			
9	9			
10	10			
11	11			
12	12			

Client

Zancor Homes

Project

Emil Kolb Parkway &
Chickadee Lane
Bolton (Caledon)

Project #

20028

Scale

1/8" = 1'0"

Page

A2