
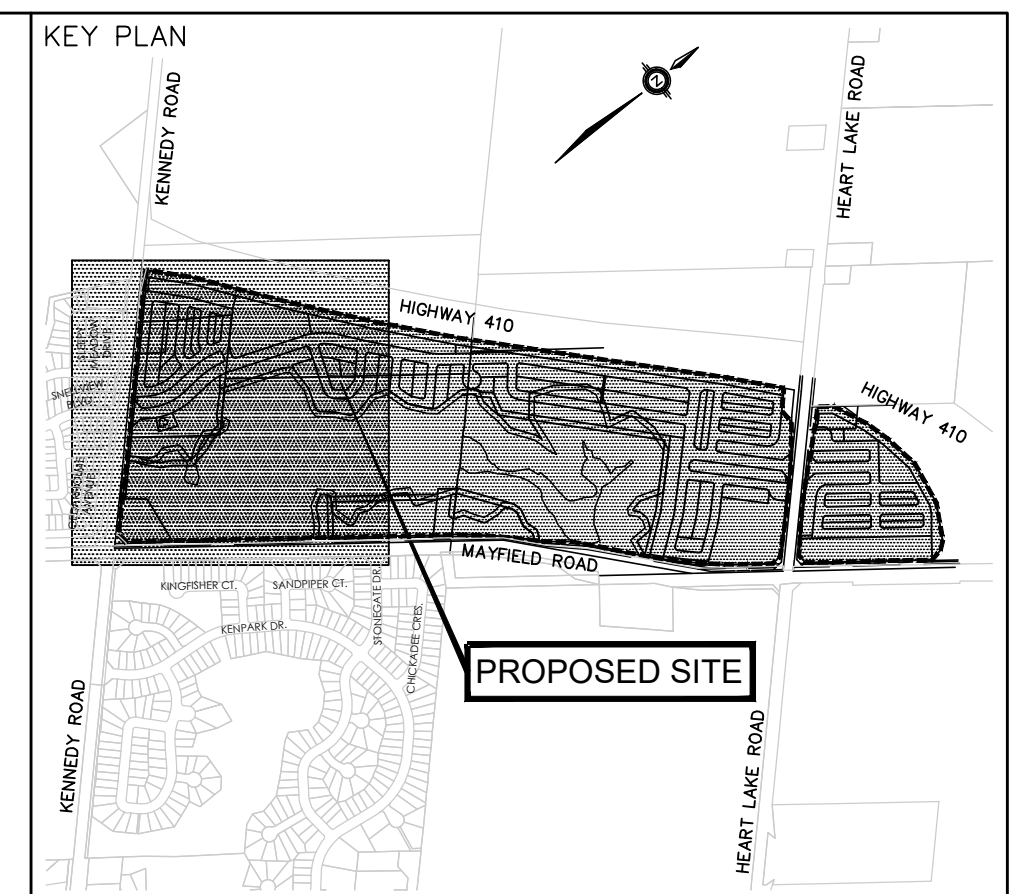


- # LIST OF DRAWINGS
- GP-1 - GENERAL PLAN (PART 1)
GP-2 - GENERAL PLAN (PART 2)
GP-3 - GENERAL PLAN (PART 3)
GP-1B - GENERAL PLAN (POTENTIAL
SANITARY CONNECTION ON
STONEGATE DRIVE)
- GR-1 - GRADING PLAN (PART 1)
GR-2 - GRADING PLAN (PART 2)
GR-3 - GRADING PLAN (PART 3)
GR-4 - GRADING PLAN (PART 4)
GR-5 - GRADING PLAN (PART 5)
- SEC-1 - SECTIONS 1 TO 4
SEC-2 - SECTIONS 5 TO 7
- SWM-1 - SWM POND 1
SWM-2 - SWM POND 2
SWM-3 - SWM POND 1 SECTIONS 1 TO 5
SWM-4 - SWM POND 2 SECTIONS 6 TO 9
- D-1 - TYPICAL ROAD CROSS-SECTIONS

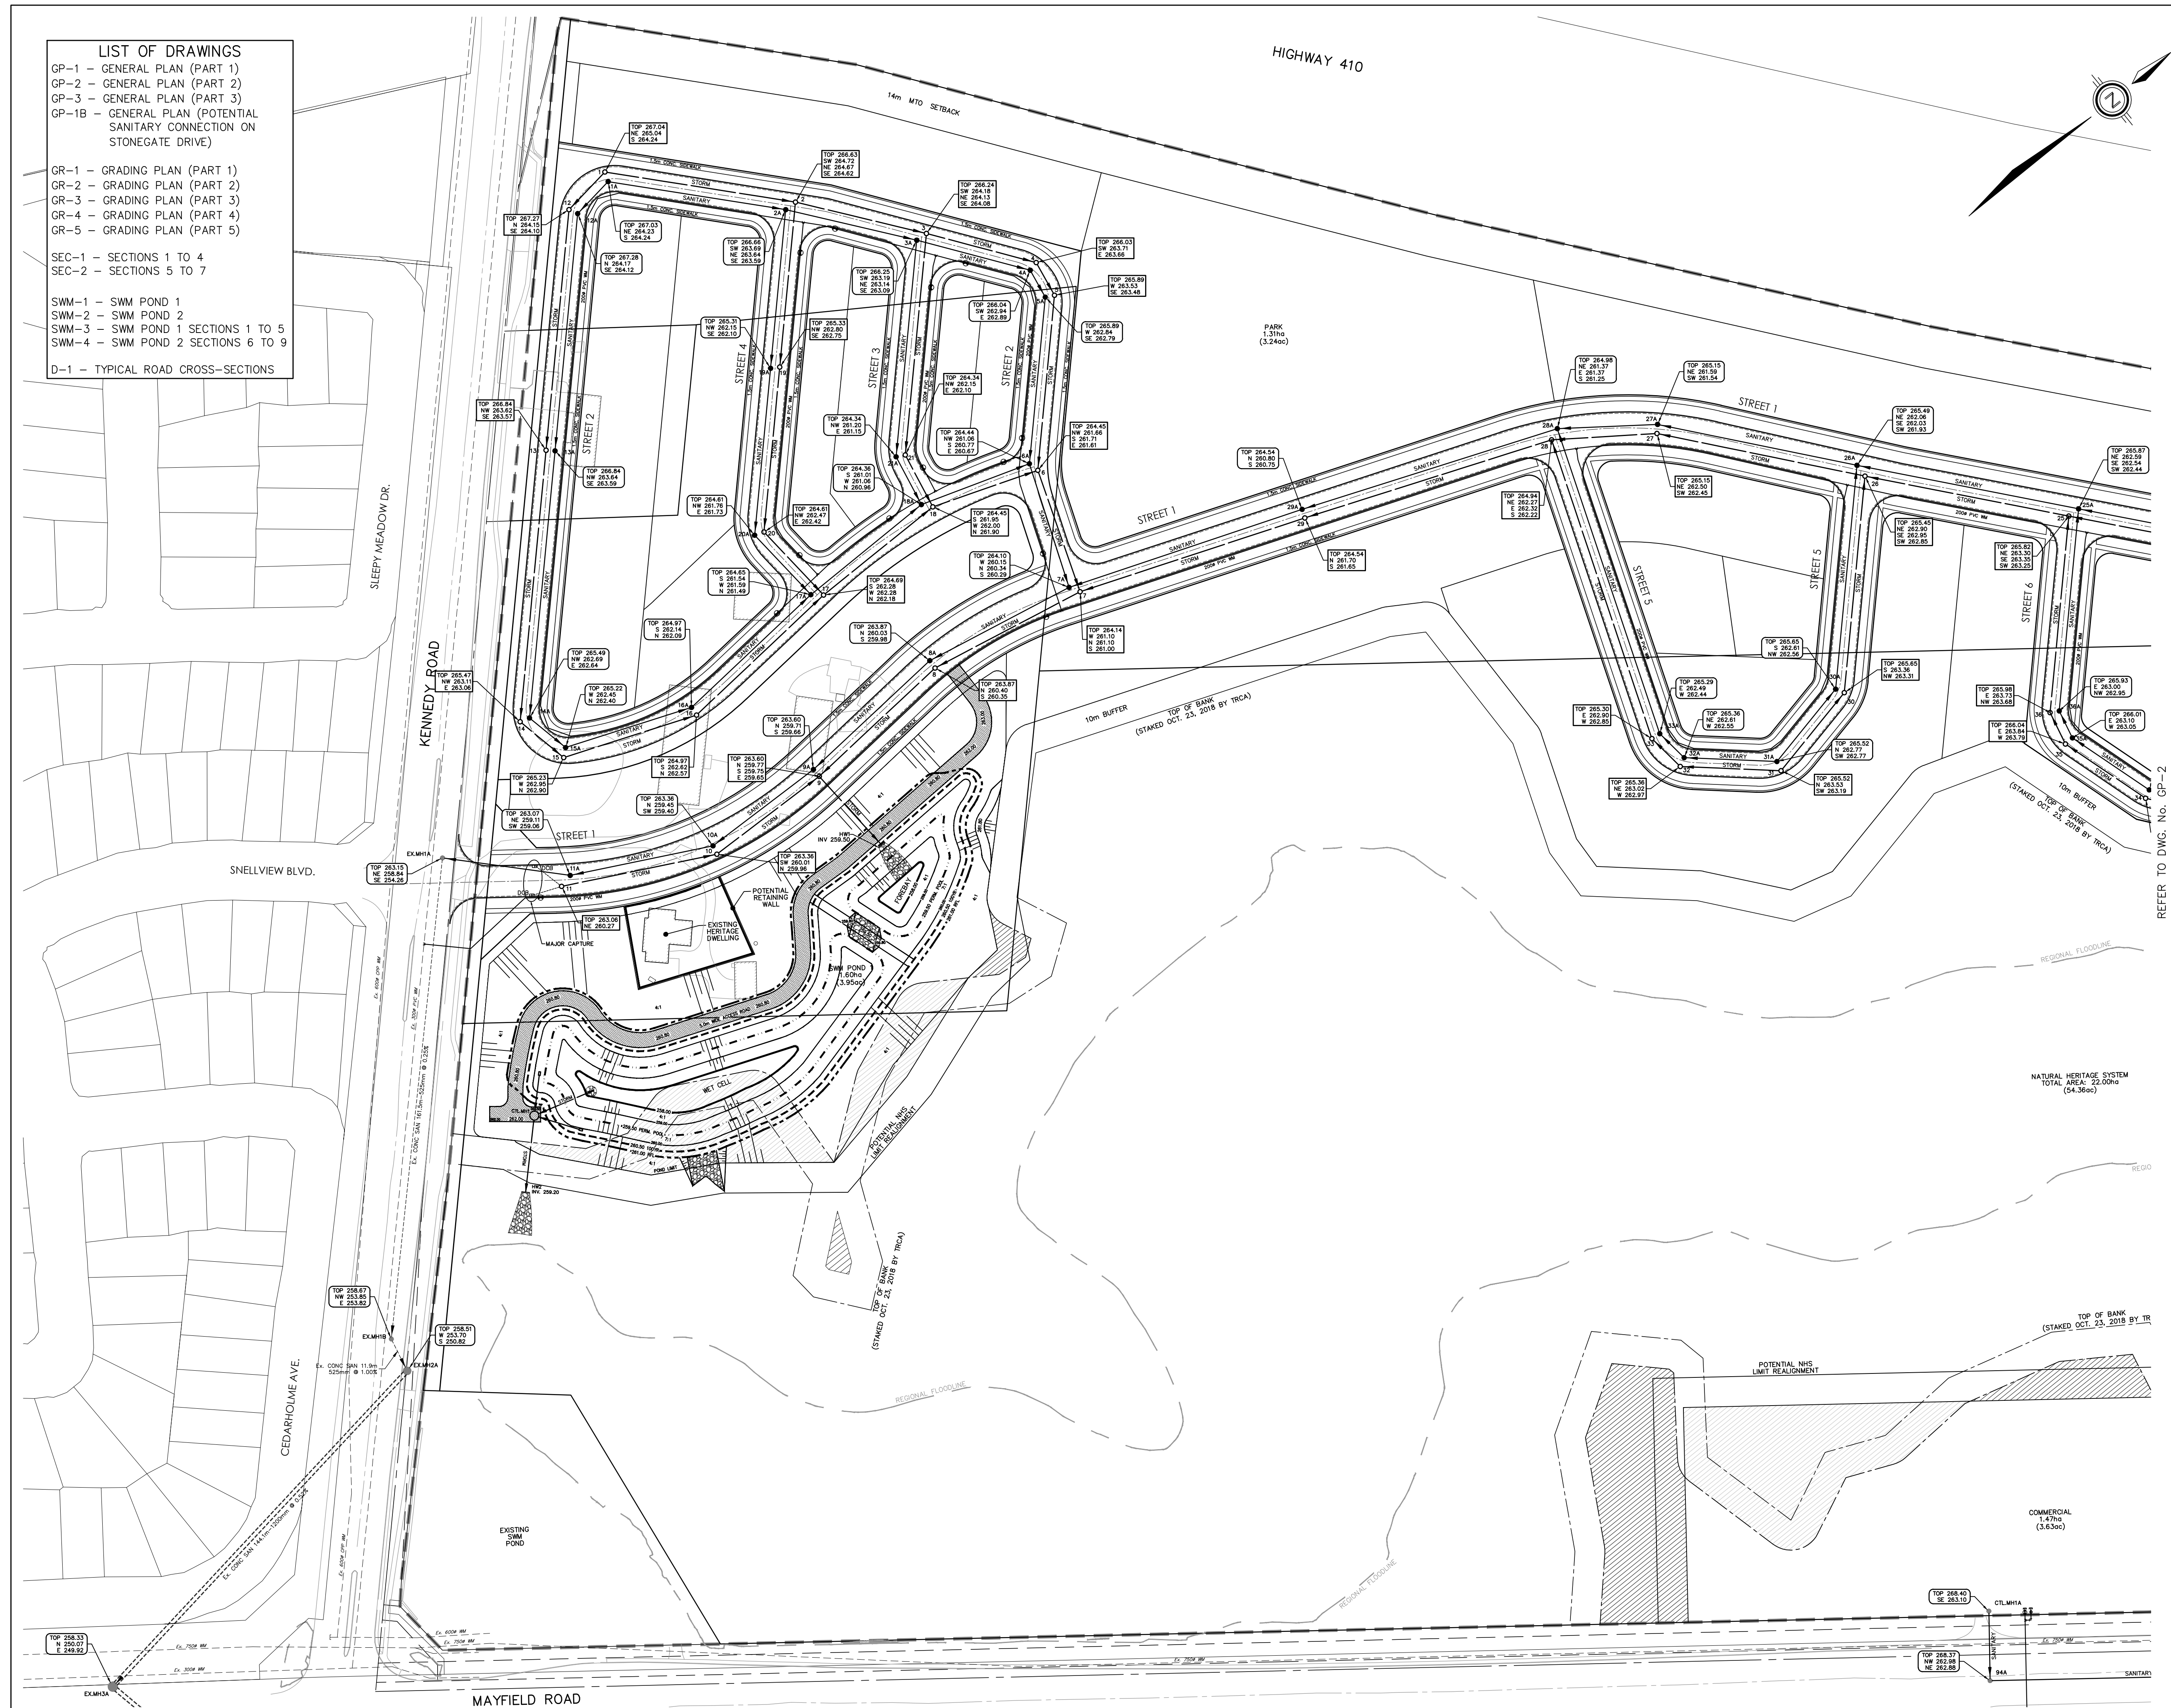


- # LEGEND
- | | |
|---|---------------------------------|
|  | DENOTES VALVE AND CHAMBER |
|  | DENOTES HYDRANTS |
|  | DENOTES SINGLE CATCHBASIN |
|  | DENOTES DOUBLE CATCHBASIN |
|  | DENOTES SANITARY MANHOLE |
|  | DENOTES STORM MANHOLE |
|  | DENOTES PROPOSED SANITARY SEWER |
|  | DENOTES PROPOSED STORM SEWER |
|  | DENOTES EXISTING SANITARY SEWER |
|  | DENOTES EXISTING STORM SEWER |
|  | DENOTES LIMIT OF DEVELOPMENT |
|  | DENOTES REGIONAL FLOOD LINE |

TOWN OF CALEDON
PLANNING
RECEIVED
Sept. 17, 2021

[illegible]

BENCH MARK:

SNELL'S HOLLOW DEVELOPMENT
MAYFIELD ROAD

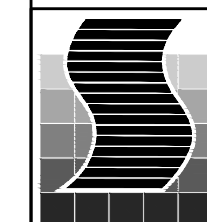

SCHAEFFERS
CONSULTING ENGINEERS

SCHAEFFER & ASSOCIATES LTD.

6 Ronrose Drive, Concord,
Ontario L4K 4R3
Tel: (905) 738-6100
Fax: (905) 738-6875
E-mail:
design@schaeffers.com



GENERAL PLAN
PART 1

CITY FILE:

SCALE: 1:1000

DESIGNED BY: F.T.

CHECKED BY: P.S.	
------------------	--

PROJECT NO.
2019-4851

DRAWING No.

GP-1