


KEY PLAN

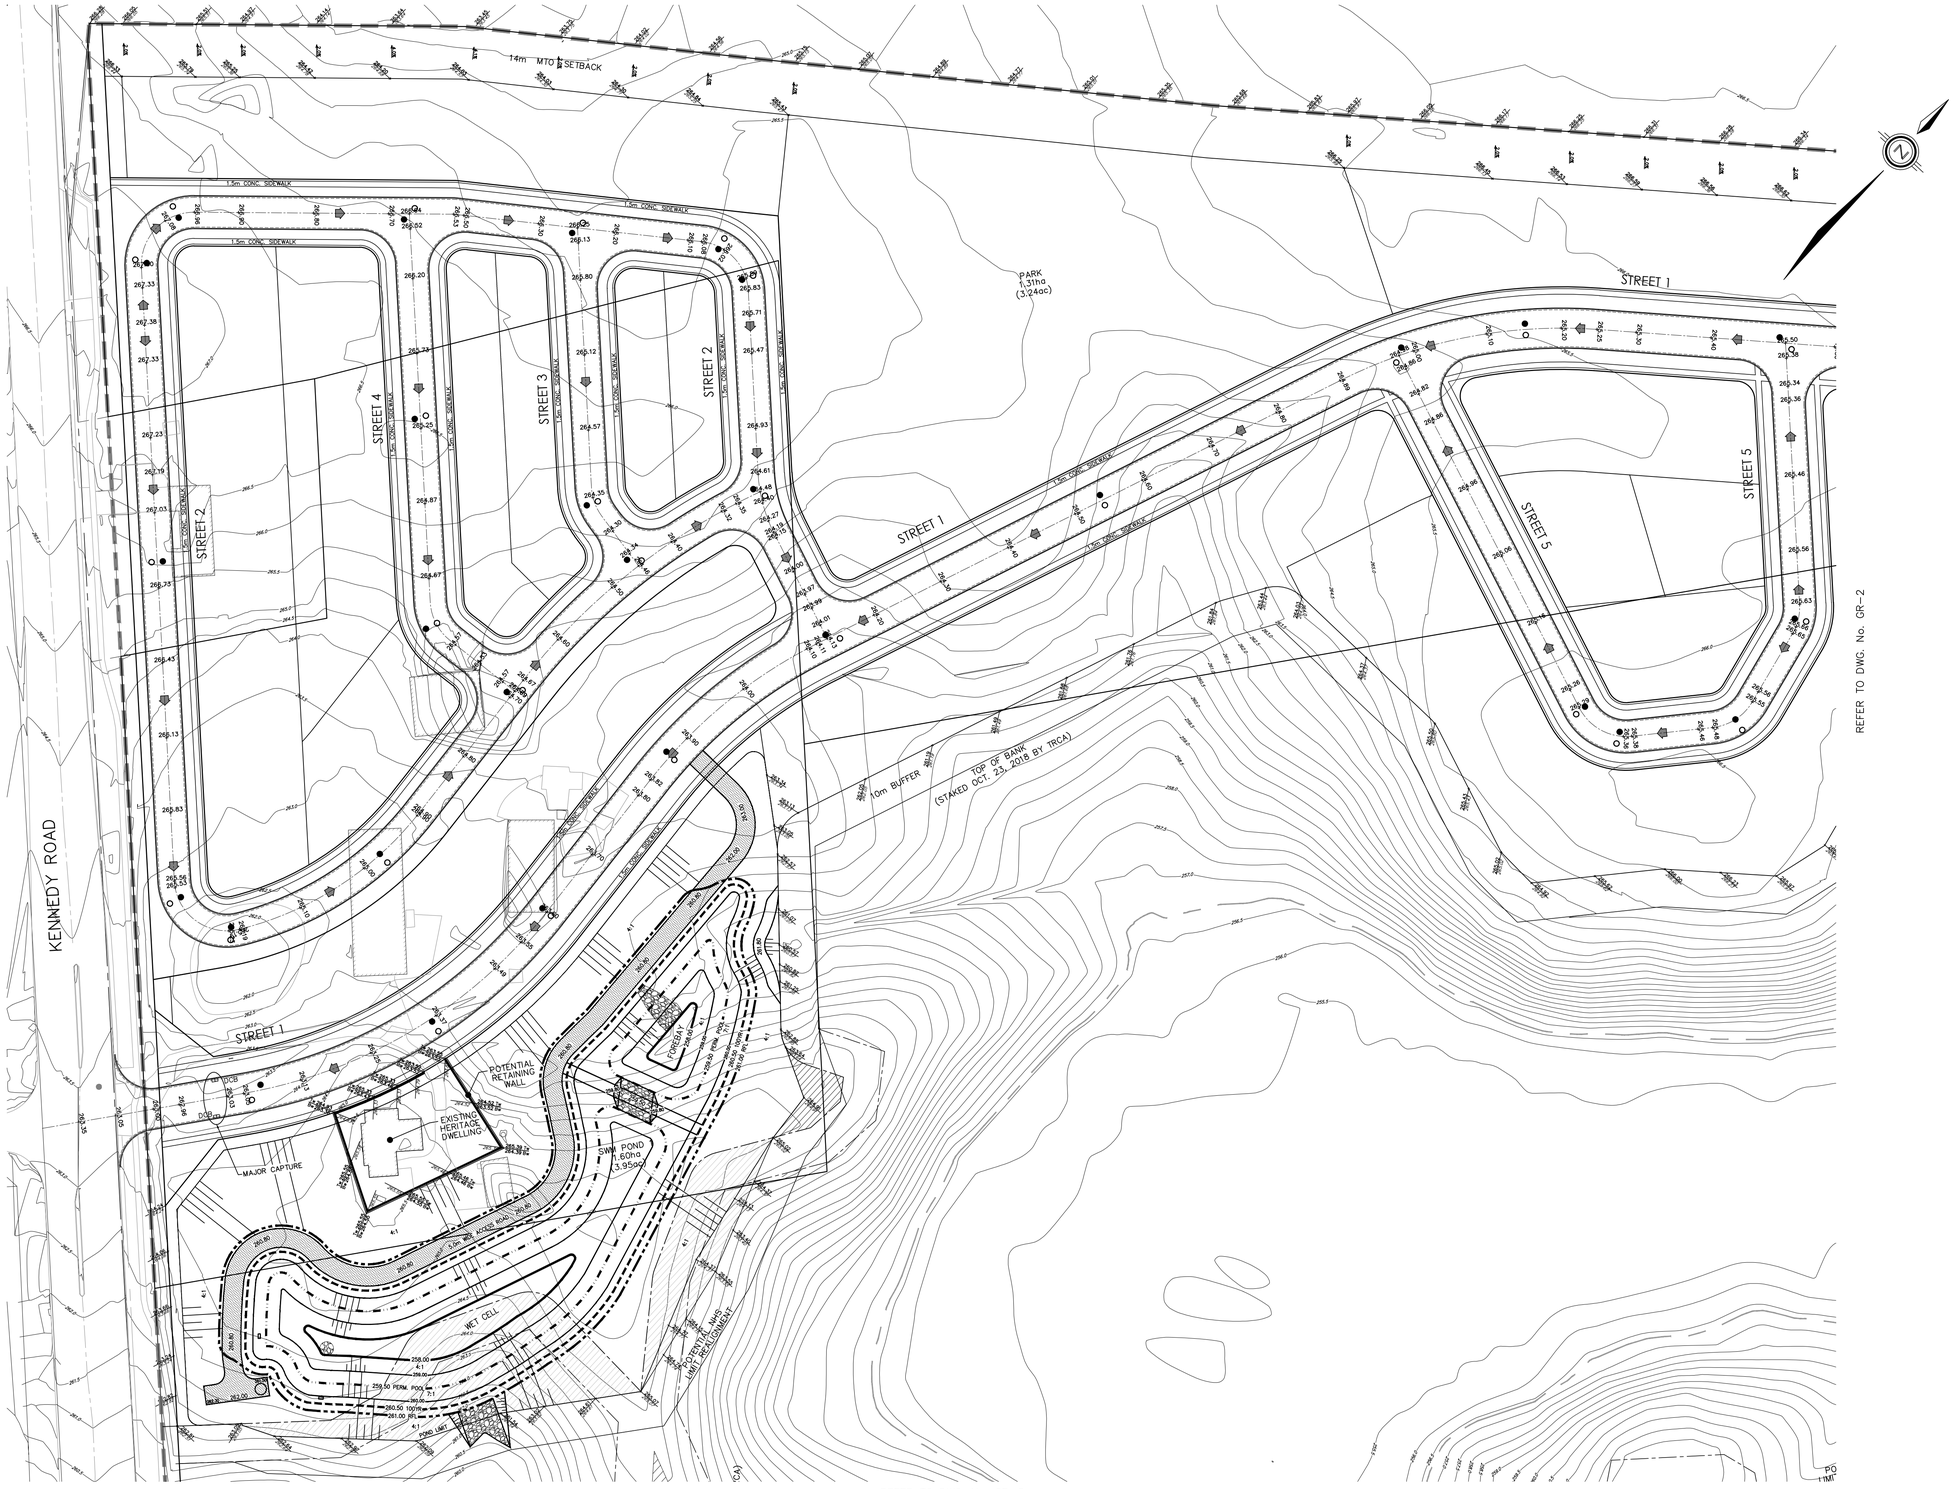


## LEGEND

| | |
|---|---|
| +279.21 / 279.41 | DENOTES PROPOSED ELEVATION / DENOTES EXISTING ELEVATION |
| 190.0 | DENOTES Ex CONTOUR ELEVATION |
| | DENOTES VALVE AND CHAMBER |
| | DENOTES HYDRANTS |
| | DENOTES SINGLE CATCHBASIN |
| | DENOTES DOUBLE CATCHBASIN |
| | DENOTES SANITARY MANHOLE |
| | DENOTES STORM MANHOLE |
| | DENOTES LIMIT OF DEVELOPMENT |
| | DENOTES REGIONAL FLOOD LINE |
| | DENOTES OVERLAND FLOW ROUTE |

TOWN OF CALEDON
PLANNING
RECEIVED
Sept. 17, 2021

| NO. | BY | DATE | REVISION | CONCL. CHECKED | TOWN APPR'D |
|---|---|---|---|---|---|
| 1. | FT | XX/XX/XX | ISSUED FOR 1st SUBMISSION TO TOWN OF CALEDON. | | |

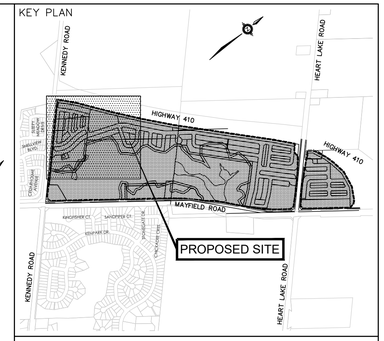BENCH MARK:

# SNELL'S HOLLOW DEVELOPMENT
MAYFIELD ROAD

SCHAEFFERS
CONSULTING ENGINEERS
SCHAEFFER & ASSOCIATES LTD.
6 Ronrose Drive, Concord, Ontario L4K 4R3
Tel: (905) 738-6100
Fax: (905) 738-6875
E-mail: design@schaeffers.com

Region of Peel
Working for you.

TOWN OF CALEDON

## GRADING PLAN
PART 1

CITY FILE:

| | | |
|---|---|---|
| SCALE: 1:750 | | PROJECT No. 2019-4851 |
| DESIGNED BY: F.T. | DRAWN BY: I.V. | |
| CHECKED BY: P.S. | DATE: FEB. 2021 | DRAWING No. GR-1 |