APPENDIX A
DRAWINGS AND FIGURES

OLD SCHOOL ROAD

OLD SCHOOL ROAD

HERITAGE RD

MISSISSAUGA RD.

CHINGUACOUSY RD.

McLAUGHLIN RD.

W. CHURCHIL BLVD.

CREDITVIEW RD.

MW2 CEISMP

MAYFIELD RD.

MAYFIELD RD.

C.N.R.

CREDIT RIVER SUBWATERSHED

WEST HUTTONVILLE CREEK SUBWATERSHED

FLETCHER'S CREEK SUBWATERSHED

WANLESS DR.

WANLESS DR.

EAST HUTTONVILLE CREEK SUBWATERSHED

SANDALWOOD PARKWAY

ETOBICOKE CREEK SUBWATERSHED

BOVAIRD DR

~~LEGEND~~:

- Alloa Secondary Plan Area Limit
- Subwatershed Boundaries
- Huttonville Creek Subwatershed (SWS approved in 2011)
- Fletcher's Creek Subwatershed (SWS approved in 2011)
- Mayfield West 2 (CEISMP approved in 2019)
- Credit River Tributaries Subwatershed (on going SWS)
- Alloa (On going Scoped SWS)

URBANTECH®

Urbantech® Consulting
A Division of Leighton-Zec Ltd.
3760 14th Avenue, Suite 301,
Markham, ON. L3R 3T7

TEL 905.946.9461 ◦ urbantech.com

ALLOA SECONDARY PLAN
TOWN OF CALEDON
REGIONAL MUNICIPALITY OF PEEL
SERVICING STUDY

SUBWATERSHED BOUNDARIES

PROJECT No.	DATE	SCALE	FIG No.
20-665	JULY 2024	1:40,000	1.1

File: P:\Projects\20-665 - Alloa Caledon (Argo - Peel)\Reports\Secondary Plan Scoped Servicing Study_Drawings & Figures\1_INTRODUCTION\FIG 1.1_Subwatershed Boundaries.dwg - Revised by <DZEC> : Mon, Jun 24 2024 - 3:26pm

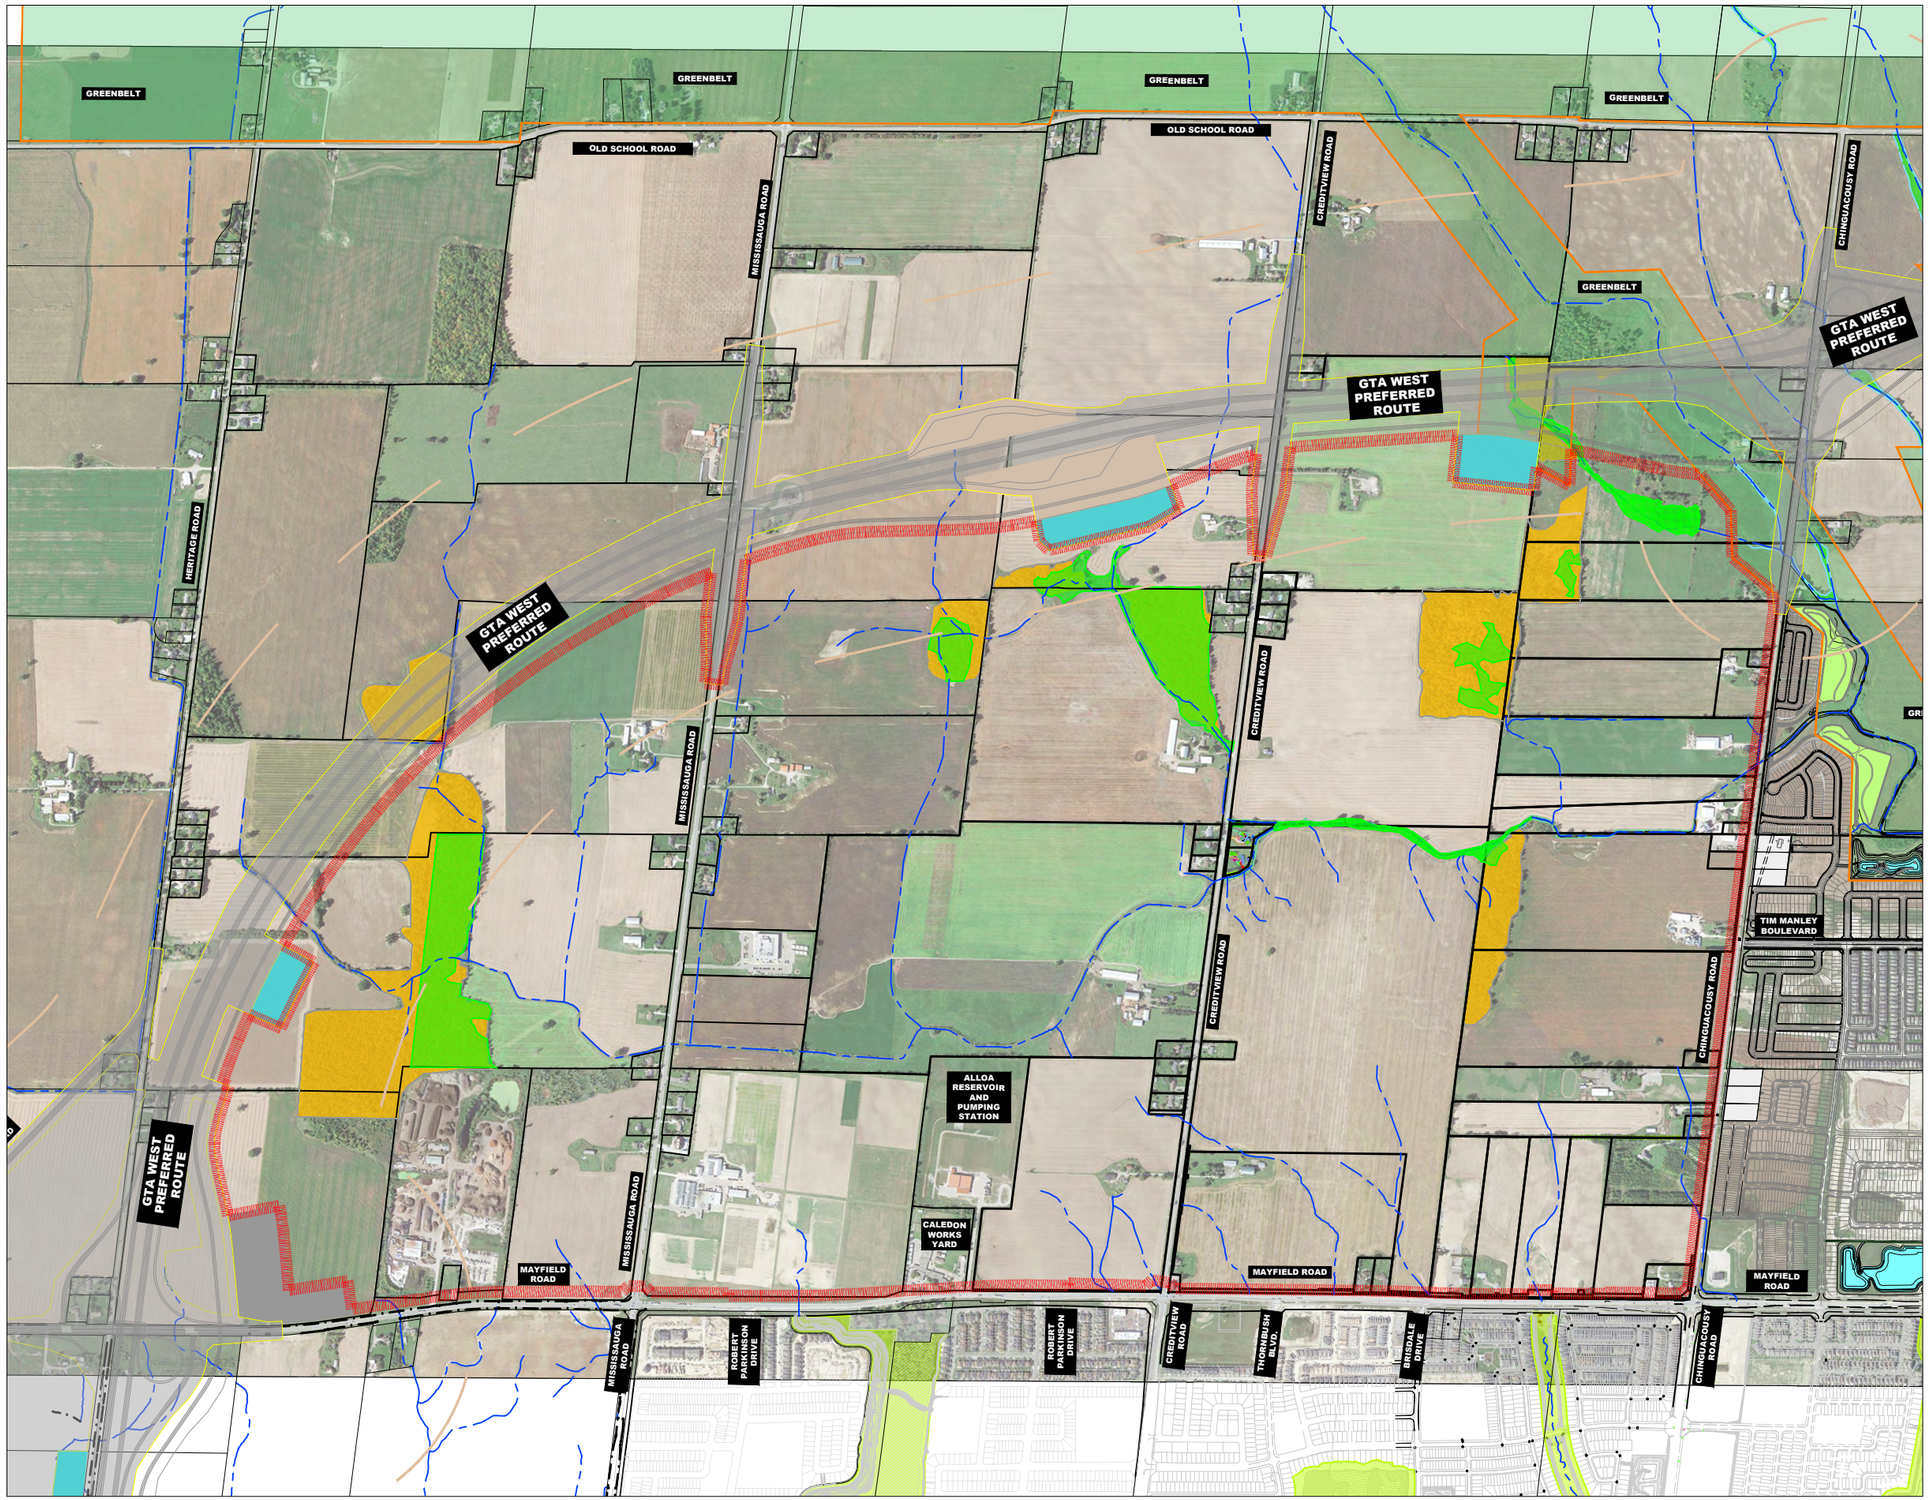

LEGEND:

- ALLOA BOUNDARY
- GREENBELT
- EXISTING WOODLOT
- EXISTING WETLAND
- EXISTING WATERCOURSE
- PROPERTY BOUNDARY

URBANTECH®

Urbantech® Consulting
A Division of Leighton-Zec Ltd.
3760 14th Avenue, Suite 301,
Markham, ON. L3R 3T7

TEL 905.946.9461 • urbantech.com

ALLOA SECONDARY PLAN
TOWN OF CALEDON
REGIONAL MUNICIPALITY OF PEEL
SERVICING STUDY

SECONDARY PLAN STUDY AREA

PROJECT No.	DATE	SCALE	FIG No.
20-665	JULY 2024	1:15,000	**1.2**

File: P:\Projects\20-665 - Alloa Caledon (Argo - Peel)\Reports\Secondary Plan Scoped Servicing Study_Drawings & Figures\1_INTRODUCTION\FIG 1.2 - Secondary Plan Study Area.dwg - Revised by <DZEC> : Sat, Jun 22 2024 - 9:56am

P:\888-003\4. Drawings\2024 06 June\Alloa Secondary Plan Schedule June 21 24.dwg

TOWN OF CALEDON

OFFICIAL PLAN

Schedule XX

Alloa Secondary Plan: Land Use Plan

Land Use

- Neighbourhood Area
- Major Commerical / Mixed-Use Area
- Prestige Employment Area
- General Employment Area
- Natural Environment System Area
- Prime Agricultural Area
- Urban Area
- Greenbelt Plan Area
- NP Neighbourhood Park
- CP Community Park
- Elementary School
- S Secondary School
- SW Stormwater Management Pond
- H Potential Heritage Resource

Other Map Elements

- Secondary Plan Boundary
- Phase 1 Boundary
- Phase 2 Boundary
- Planned Highway 413 Transportation Corridor
- Collector Road
- SP1 Special Policy Area

0 100 200 300 400 500 m

Date of print: 6/21/2024

June 2024

This map forms part of the Future Caledon Official Plan of the Town of Caledon and must be read in conjunction with the text, other schedules and secondary plans. The boundaries/alignments of designations on this schedule are approximate and are not intended to be scaled.

URBANTECH®

Urbantech® Consulting
A Division of Leighton-Zec Ltd.
3760 14th Avenue, Suite 301,
Markham, ON. L3R 3T7
TEL 905.946.9461 • urbantech.com

ALLOA SECONDARY PLAN
TOWN OF CALEDON
REGIONAL MUNICIPALITY OF PEEL
SERVICING STUDY

SECONDARY PLAN LAND USE SCHEDULE

PROJECT No.	DATE	SCALE	FIG No.
20-665	JULY 2024	NTS	1.4

File: P:\Projects\20-665 - Alloa Caledon (Argo - Peel)\Reports\Secondary Plan Scoped Servicing Study_Drawings & Figures\1_INTRODUCTION\FIG 1.4 - Secondary Plan Land Schedule.dwg - Revised by <DZEC> : Mon, Jun 24 2024 - 12:17pm

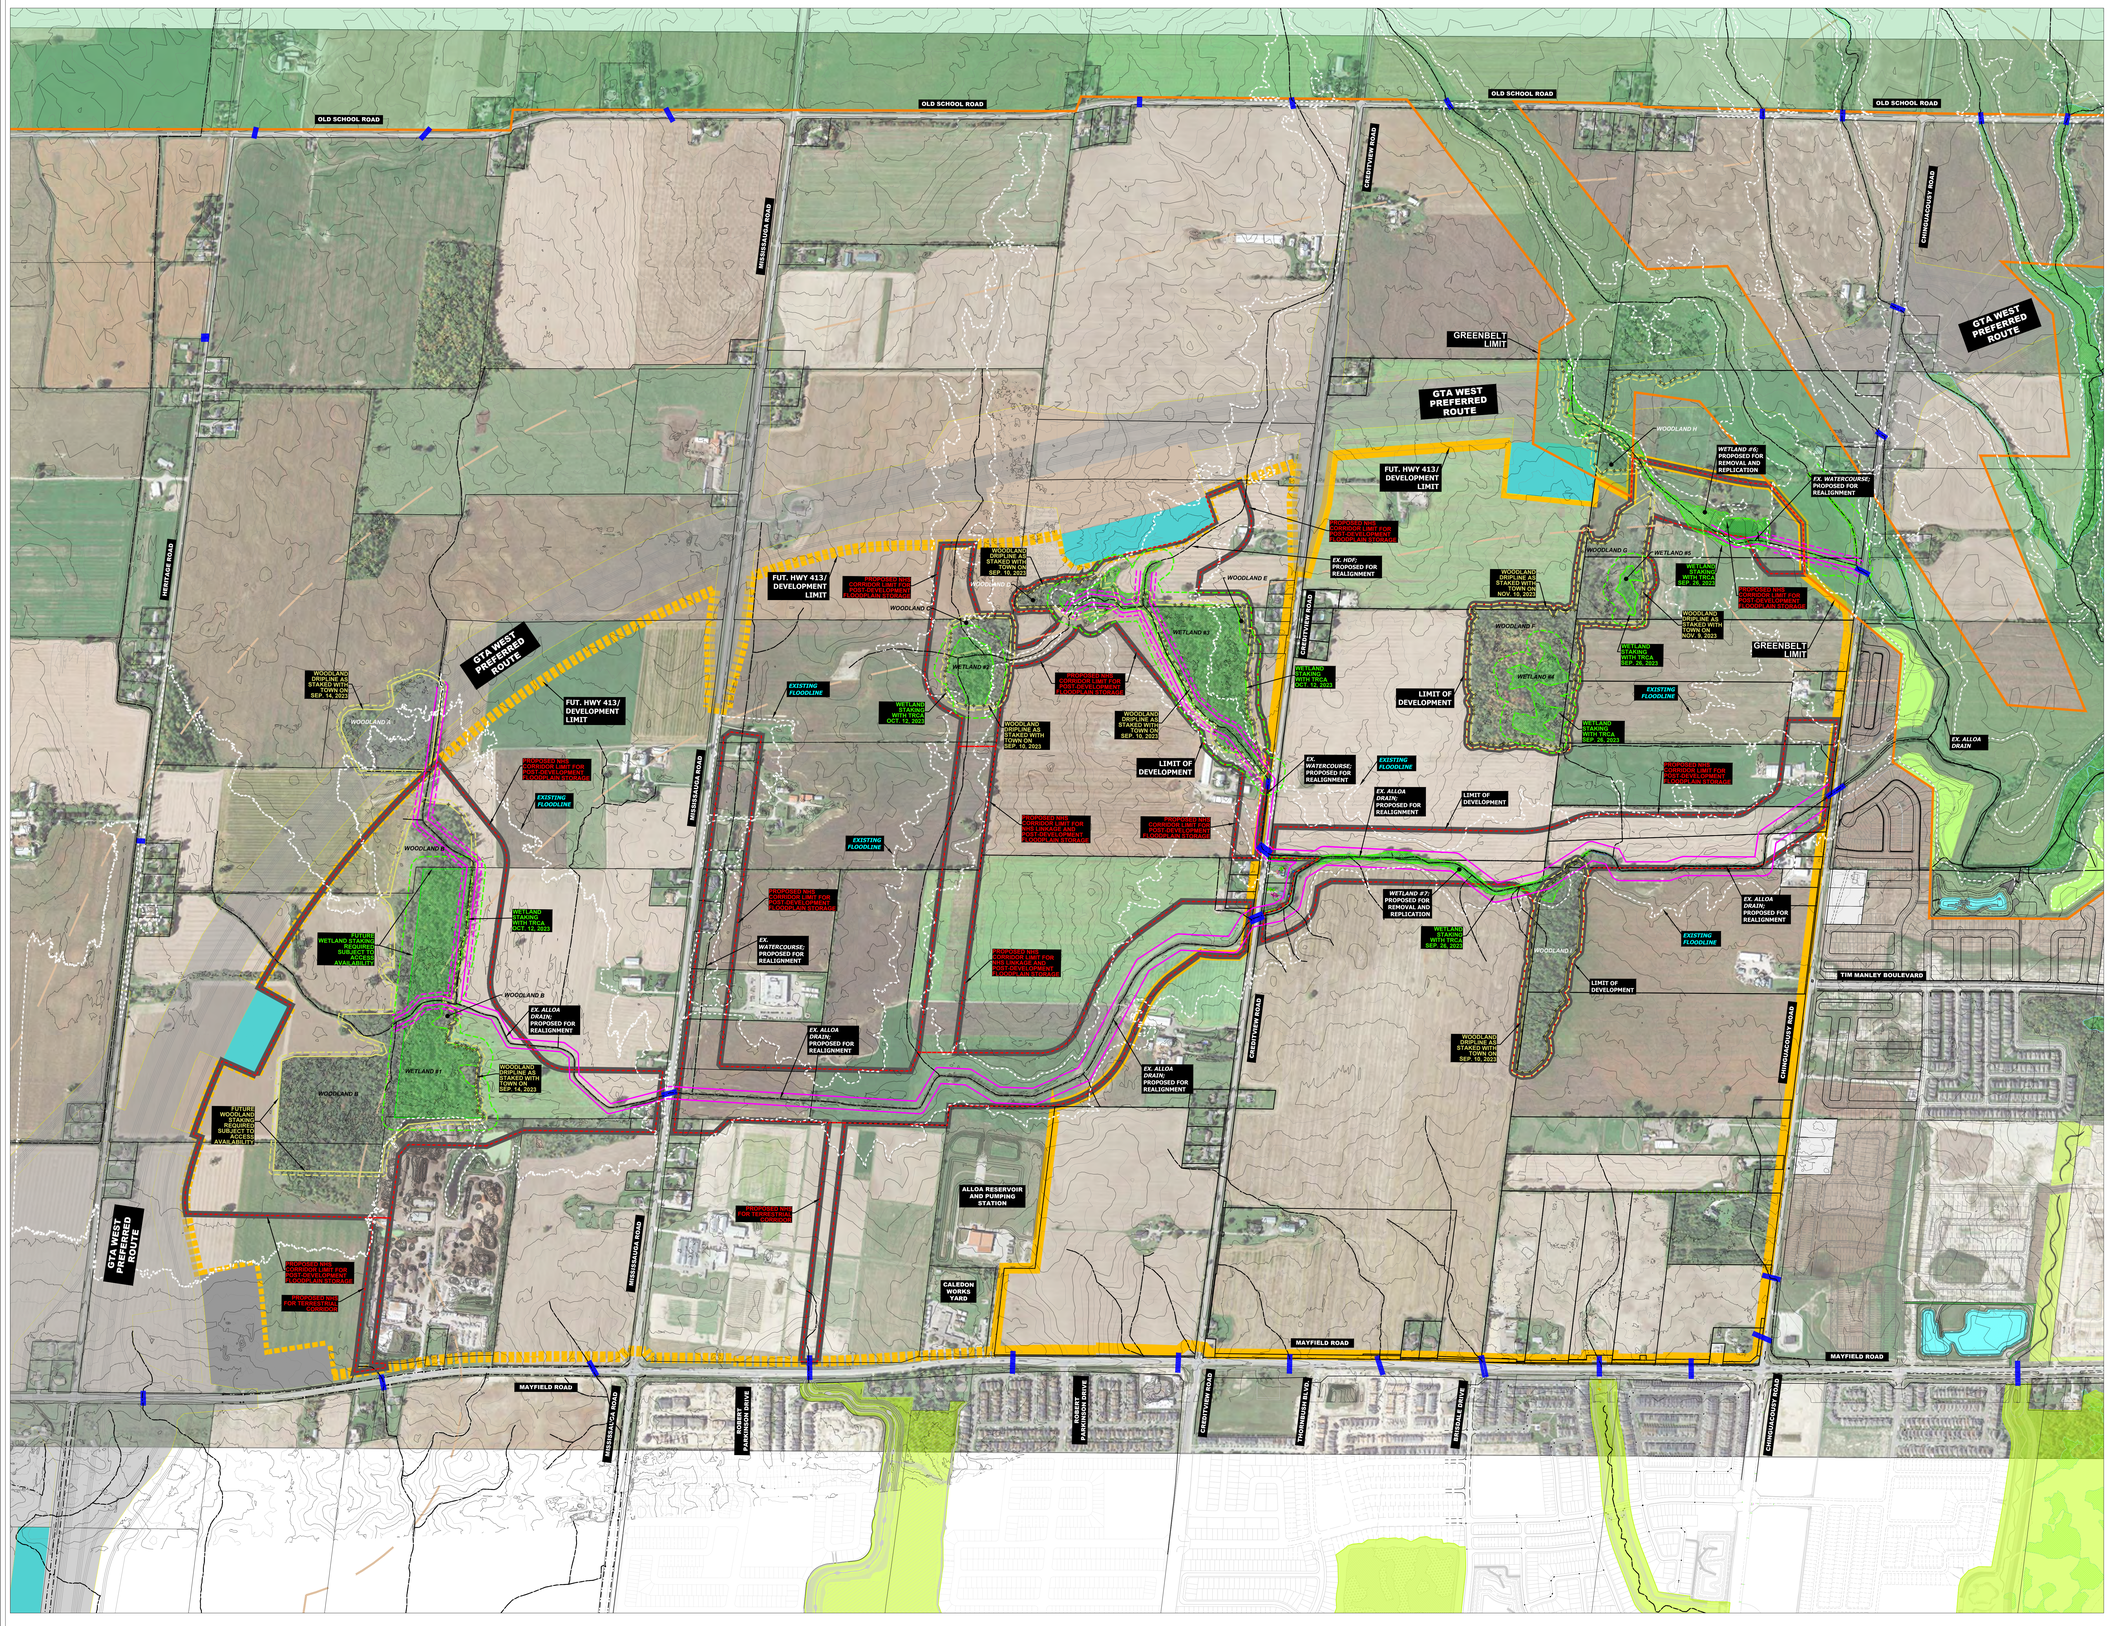

K-plan

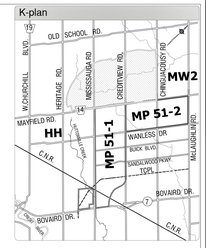

LEGENDA

- ALLOA PHASE 1 BOUNDARY
- ALLOA PHASE 2 BOUNDARY
- 244.00 EXISTING CONTOUR AND ELEVATION
- EXISTING ROAD CROSSING
- GREENBELT
- EXISTING WOODLOT
- EXISTING WETLAND
- EXISTING WATERCOURSE
- MEANDER BELT (BY GEOMORPHIX, 2024)
- 10.0m MEANDER BELT BUFFER
- SURVEYED WETLAND LIMIT
- 30.0m WETLAND BUFFER
- SURVEYED WOODLAND LIMIT
- 10.0m WOODLAND BUFFER
- EXISTING REGULATORY FLOODLINE (SEE DWG.2.2A)
- POST-DEVELOPMENT REGULATORY FLOODLINE (SEE DWG.4.2G)
- 10.0m POST-DEVELOPMENT FLOODLINE BUFFER
- PROPOSED NHS LIMIT
- NATURAL HERITAGE SYSTEM BOUNDARY

NOTESA

1. DEVELOPMENT LIMITS SHOWN ON THIS PLAN REFLECT A FULL BUILD OUT OF THE ALLOA COMMUNITY. INTERIM DEVELOPMENT OPTIONS TO BE INVESTIGATED AS PART OF INDIVIDUAL DRAFT PLAN APPLICATIONS BASED ON THE DEVELOPMENT STAGING.

2. DEVELOPMENT / NHS LIMITS SHOWN ON THIS PLAN ARE BASED ON THE APPLICABLE SETBACKS FROM THE REGULATED FEATURES STAKED IN THE FIELD WITH THE AGENCIES. WHERE THE EXISTING CREEK REALIGNMENT OR FEATURE RELOCATION HAVE BEEN PROPOSED TO ACCOMMODATE DEVELOPMENT, THE DEVELOPMENT LIMITS WILL BE GOVERNED BY THE PROPOSED NHS CORRIDORS CREATED FOR POST-DEVELOPMENT FLOODPLAIN MANAGEMENT.

3. FOLLOWING BUFFERS WERE ADDED TO EXISTING FEATURE LIMITS:
   a) 30m FROM EDGE OF STAKED PSW
   b) 10m FROM EDGE OF STAKED DRIPLINE

4. FOLLOWING BUFFERS ACCOUNTED FOR IN THE PROPOSED NHS CORRIDORS:
   c) 10m FROM PROPOSED REGIONAL FLOOD LINE
   d) 10m FROM PROPOSED TOP OF BANK

URBANTECH®
Urbantech© Consulting
A Division of Leighton-Zec Ltd.
3760 14th Avenue, Suite 301,
Markham, ON. L3R 3T7
TEL 905.946.9461 • urbantech.com

ALLOA SECONDARY PLAN
TOWN OF CALEDON
REGIONAL MUNICIPALITY OF PEEL
SERVICING STUDY

CONSTRAINTS MAPPING

PROJECT No.	DATE	SCALE	DWG No.
20-665	JULY 2024	1:5,000	2.1

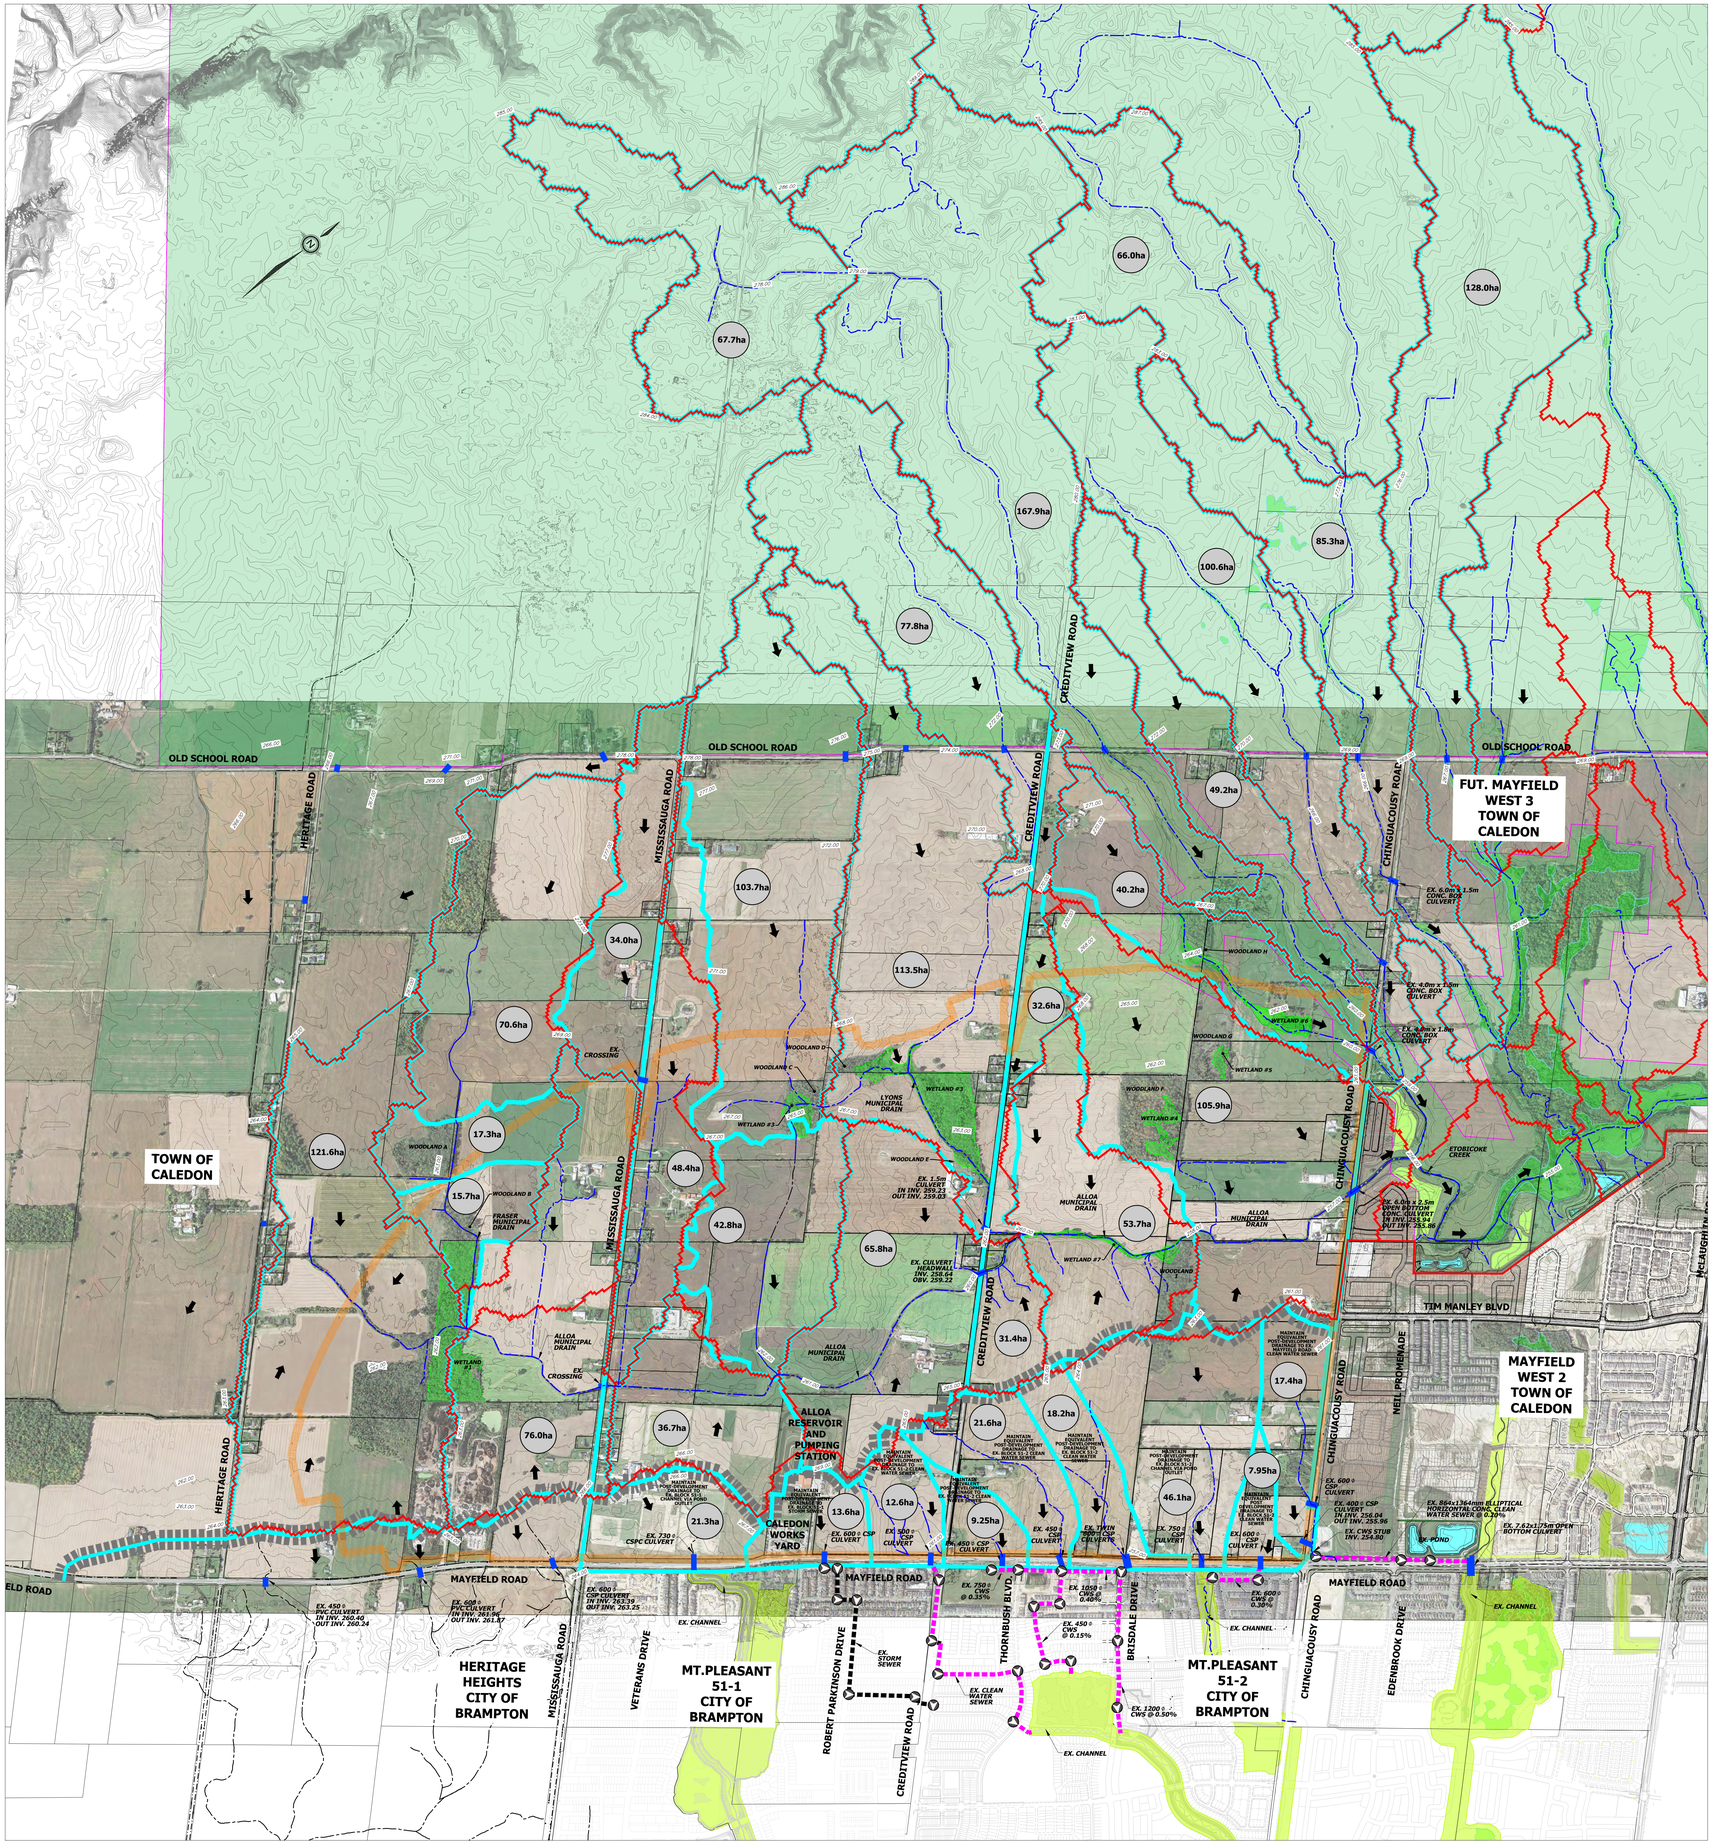
OLD SCHOOL ROAD
HERITAGE ROAD
MISSISSAUGA ROAD
CREDITVIEW ROAD
CHINGUACOUSY ROAD
MAYFIELD ROAD
FUT. MAYFIELD WEST 3 TOWN OF CALEDON
MAYFIELD WEST 2 TOWN OF CALEDON
TOWN OF CALEDON
HERITAGE HEIGHTS CITY OF BRAMPTON
MT.PLEASANT 51-1 CITY OF BRAMPTON
MT.PLEASANT 51-2 CITY OF BRAMPTON
ALLOA RESERVOIR AND PUMPING STATION
CALEDON WORKS YARD
TIM MANLEY BLVD
MELL PROMENADE
ETOBICOKE CREEK
LYONS MUNICIPAL DRAIN
FRASER MUNICIPAL DRAIN
ALLOA MUNICIPAL DRAIN
VETERANS DRIVE
ROBERT PARKINSON DRIVE
THORNBUSH BLVD.
BRISDALE DRIVE
EDENBROOK DRIVE
WOODLAND A
WOODLAND B
WOODLAND C
WOODLAND D
WOODLAND E
WOODLAND F
WOODLAND G
WOODLAND H
WETLAND #1
WETLAND #2
WETLAND #3
WETLAND #4
WETLAND #5
WETLAND #6
WETLAND #7
67.7ha
66.0ha
128.0ha
167.9ha
85.3ha
100.6ha
77.8ha
49.2ha
103.7ha
40.2ha
34.0ha
113.5ha
32.6ha
70.6ha
105.9ha
17.3ha
121.6ha
15.7ha
48.4ha
42.8ha
65.8ha
53.7ha
31.4ha
17.4ha
76.0ha
36.7ha
21.6ha
18.2ha
21.3ha
13.6ha
12.6ha
9.25ha
7.95ha
46.1ha
EX. 1.5m CULVERT IN INV. 259.23 OUT INV. 259.03
EX. CULVERT HEADWALL INV. 258.64 OBV. 259.22
EX. 6.0m x 1.5m CONC. BOX CULVERT
EX. 4.6m x 1.8m CONC. BOX CULVERT
EX. 4.6m x 1.8m CONC. BOX CULVERT
EX. 6.0m x 2.5m OPEN BOTTOM CONC. CULVERT IN INV. 253.54 OUT INV. 253.06
EX. 864x1264mm ELLIPTICAL HORIZONTAL CONC. CLEAN WATER SEWER @ 0.30%
EX. 7.62x1.75m OPEN BOTTOM CULVERT
EX. POND
EX. CWS STUB INV. 254.82
EX. 600 ø CSP CULVERT
EX. 600 ø CSP CULVERT IN INV. 256.04 OUT INV. 255.96
EX. 730 ø CSPC CULVERT
EX. 450 ø CSP CULVERT
EX. 600 ø CSP CULVERT
EX. 500 ø CSP CULVERT
EX. 450 ø CSP CULVERT
EX. TWIN 2800 ø CSP CULVERTS
EX. 750 ø CSP CULVERT
EX. 600 ø CSP CULVERT
EX. 450 ø PVC CULVERT IN INV. 260.40 OUT INV. 260.24
EX. 600 ø PVC CULVERT IN INV. 261.06 OUT INV. 261.47
EX. 600 ø CSP CULVERT IN INV. 262.39 OUT INV. 263.25
EX. 750 ø CWS @ 0.35%
EX. 1050 ø CWS @ 0.40%
EX. 450 ø CWS @ 0.15%
EX. 1200 ø CWS @ 0.50%
EX. 600 ø CWS @ 0.30%
EX. STORM SEWER
EX. CLEAN WATER SEWER
EX. CHANNEL
EX. CROSSING
MAINTAIN POST-DEVELOPMENT DRAINAGE TO EX. ALLOA MUNICIPAL DRAIN
MAINTAIN POST-DEVELOPMENT DRAINAGE TO EX. CLEAN WATER SEWER
MAINTAIN POST-DEVELOPMENT DRAINAGE TO EX. ROCKS SLOPES
MAINTAIN POST-DEVELOPMENT DRAINAGE TO EX. CLEAN WATER SEWER
MAINTAIN POST-DEVELOPMENT DRAINAGE TO EX. ALLOA MUNICIPAL DRAIN
MAINTAIN POST-DEVELOPMENT DRAINAGE TO MAYFIELD ROAD CLEAN WATER SEWER
MAINTAIN POST-DEVELOPMENT DRAINAGE TO EX. ALLOA MUNICIPAL DRAIN

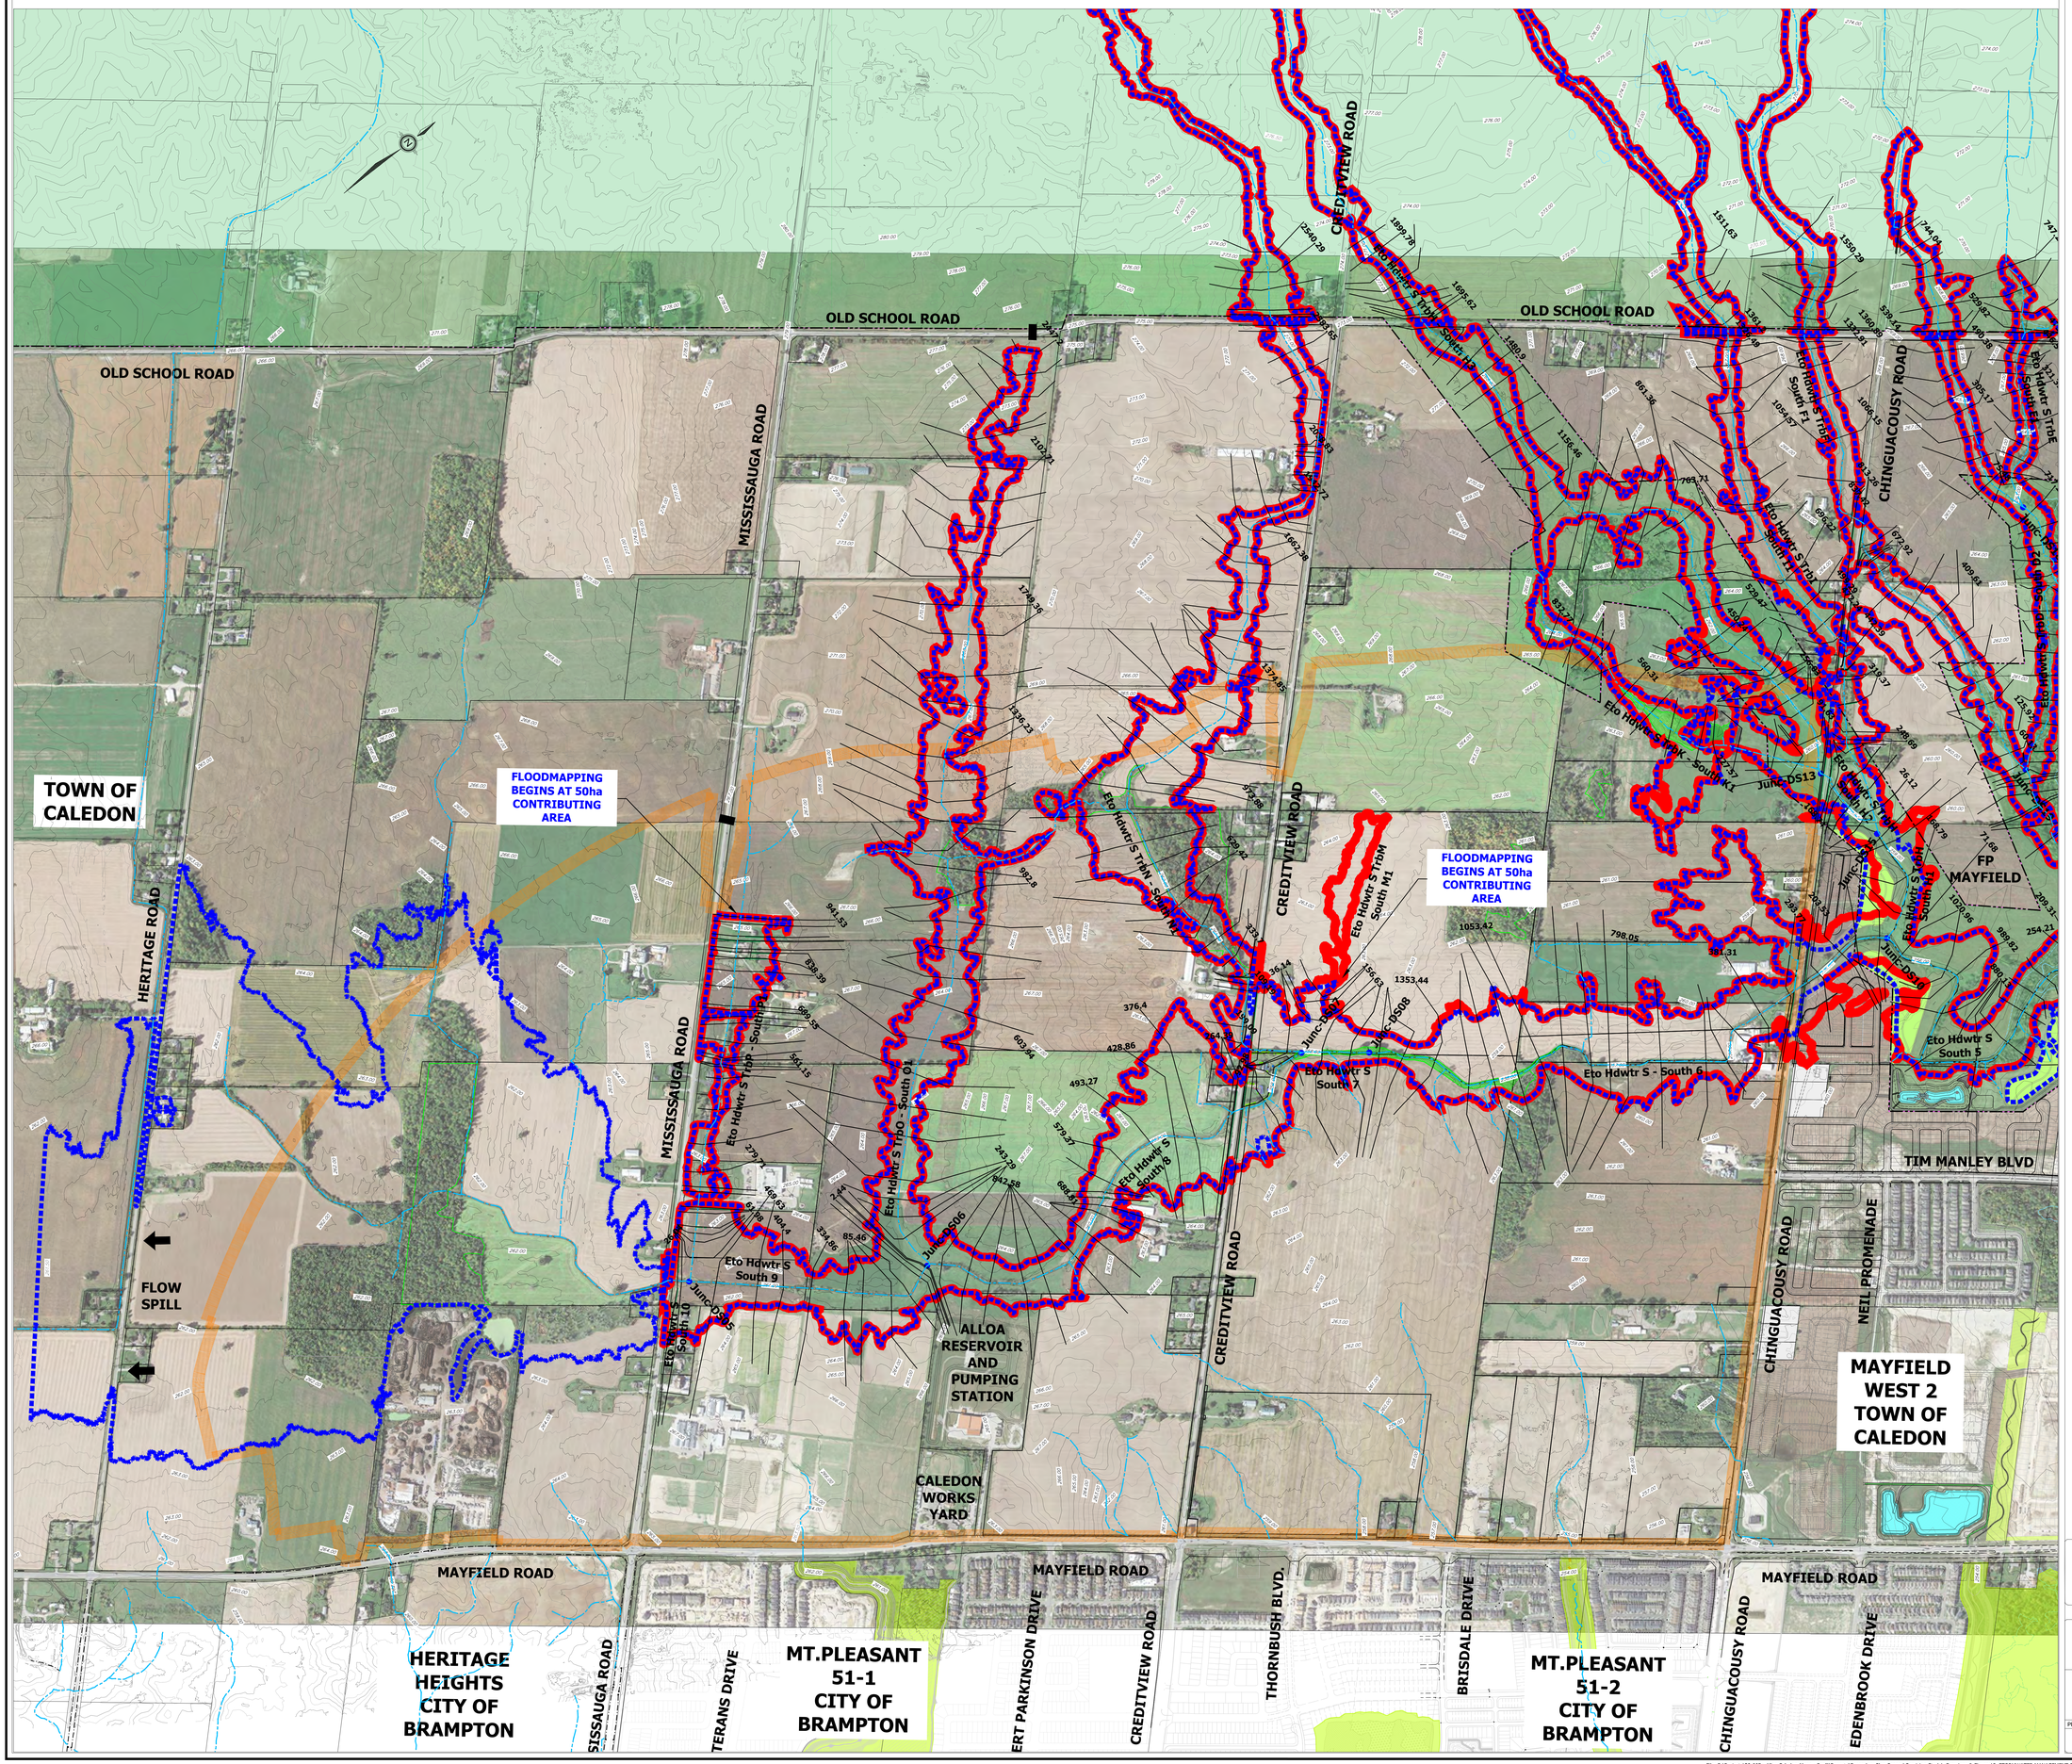
OLD SCHOOL ROAD
MISSISSAUGA ROAD
CREDITVIEW ROAD
CHINGUACOUSY ROAD
HERITAGE ROAD
MAYFIELD ROAD
TIM MANLEY BLVD
NEIL PROMENADE
TOWN OF CALEDON
FLOODMAPPING BEGINS AT 50ha CONTRIBUTING AREA
FLOODMAPPING BEGINS AT 50ha CONTRIBUTING AREA
FLOW SPILL
ALLOA RESERVOIR AND PUMPING STATION
CALEDON WORKS YARD
MAYFIELD WEST 2 TOWN OF CALEDON
FP MAYFIELD
HERITAGE HEIGHTS CITY OF BRAMPTON
MT.PLEASANT 51-1 CITY OF BRAMPTON
MT.PLEASANT 51-2 CITY OF BRAMPTON
THORNBUSH BLVD.
BRISDALE DRIVE
EDENBROOK DRIVE
Eto Hdwtr S South 1
Eto Hdwtr S South 2
Eto Hdwtr S South 3
Eto Hdwtr S South 4
Eto Hdwtr S South 5
Eto Hdwtr S South 6
Eto Hdwtr S South 7
Eto Hdwtr S South 8
Eto Hdwtr S South 9
Eto Hdwtr S South 10
Eto Hdwtr S TrtO - South 01
Eto Hdwtr S TrtP - South 02
Eto Hdwtr S TrtN - South 11
Eto Hdwtr S TrtM - South M1
Eto Hdwtr S TrtM - South K1
Eto Hdwtr S TrtM - South F1
Eto Hdwtr S TrtM - South F2
Eto Hdwtr S TrtM - South E1
Eto Hdwtr S TrtM - South E2
Eto Hdwtr S TrtM - South 12
Eto Hdwtr S TrtM - South 11
Junc-DS01
Junc-DS02
Junc-DS03
Junc-DS04
Junc-DS05
Junc-DS06
Junc-DS07
Junc-DS08
Junc-DS09
Junc-DS10
Junc-DS11
Junc-DS12
Junc-DS13
Junc-DS14
Junc-DS15
Junc-DS16
Junc-DS17
Junc-DS18
Junc-DS19
Junc-DS20
Junc-DS21
Junc-DS22
Junc-DS23
Junc-DS24
Junc-DS25
Junc-DS26
Junc-DS27
Junc-DS28
Junc-DS29
Junc-DS30
Junc-DS31
Junc-DS32
Junc-DS33
Junc-DS34
Junc-DS35
Junc-DS36
Junc-DS37
Junc-DS38
Junc-DS39
Junc-DS40

Sections	Eto Hdwtr STrbP-South P1		
	TRCA	Urbantech	Adding East of Chinguacousy Rd
941.53	265.65	265.65	265.65
926.11	265.65	265.65	265.65
893.27	265.65	265.65	265.65
882.29	265.65	265.65	265.65
4 ETO_13	0	0	0
861.48	265.64	265.64	265.64
852.98	265.62	265.62	265.62
1 ETO_13	0	0	0
838.39	265.62	265.62	265.62
805.07	265.62	265.62	265.62
763.87	265.61	265.61	265.61
716.7	265.61	265.61	265.61
706.63	265.61	265.61	265.61
8 ETO_13	0	0	0
689.55	265.28	265.28	265.28
672.11	265.26	265.26	265.26
627.23	265.23	265.23	265.23
584	265.11	265.11	265.11
579	265.02	265.02	265.02
573	264.88	264.88	264.88
561.15	264.69	264.69	264.69
531.15	264.57	264.57	264.57
449.78	264.08	264.08	264.08
350.14	263.49	263.49	263.49
279.71	263.29	263.29	263.29
242.08	263.24	263.24	263.24
230	263.22	263.22	263.22
ETO_125	0	0	0
190.99	263.13	263.13	263.13
176.94	263.12	263.12	263.12
141.09	263.11	263.11	263.11
124.82	263.11	263.11	263.11
103.99	263.11	263.11	263.11
61.98	263.11	263.11	263.11

Sections	Eto Hdwtr STrbO-South O1		
	TRCA	Urbantech	Adding East of Chinguacousy Rd
2447.2	274.28	274.28	274.28
2384.78	273.83	273.83	273.83
2329.03	273.45	273.45	273.45
2248.66	272.99	272.99	272.99
2178.75	272.64	272.64	272.64
2102.71	271.94	271.94	271.94
2019.6	271.41	271.41	271.41
1952.53	270.66	270.66	270.66
1883.39	270.36	270.36	270.36
1821.91	269.99	269.99	269.99
1749.36	269.25	269.25	269.25
1676.49	268.61	268.61	268.61
1567.49	267.96	267.96	267.96
1487.49	267.38	267.38	267.38
1413.44	266.83	266.83	266.83
1336.23	266.45	266.45	266.45
1277.86	266.12	266.12	266.12
1224.81	265.99	265.99	265.99
1175.98	265.85	265.85	265.85
1111.25	265.32	265.32	265.32
1058.36	265.17	265.17	265.17
982.8	265.05	265.05	265.05
914.41	264.87	264.87	264.87
843.05	264.7	264.7	264.7
770.03	264.4	264.4	264.4
695.28	264.28	264.28	264.28
603.94	264.19	264.19	264.19
511.3	264.07	264.07	264.07
427.12	263.79	263.79	263.79
352.14	263.35	263.35	263.35
243.29	263.02	263.02	263.02
193.64	262.96	262.96	262.96
149.08	262.93	262.93	262.93
92.61	262.92	262.92	262.92

Sections	Eto Hdwtr STrbN-South N1		
	TRCA	Urbantech	Adding East of Chinguacousy Rd
3728.34	280.19	280.19	280.19
3609.64	279.72	279.72	279.72
3445.67	279.29	279.29	279.29
3302.11	278.89	278.89	278.89
3226.38	278.69	278.69	278.69
3119.28	278.15	278.15	278.15
2997.41	276.94	276.94	276.94
2900.84	275.74	275.74	275.74
2811.8	274.59	274.59	274.59
2768.95	274.09	274.09	274.09
2704.77	273.34	273.34	273.34
2649.79	273	273	273
2591.9	272.49	272.49	272.49
2540.29	272.34	272.34	272.34
2497.83	272.32	272.32	272.32
2444.57	272.31	272.31	272.31
2431.98	272.31	272.31	272.31
2416 ETO_051	0	0	0
2400.66	271.48	271.48	271.48
2383.65	271.42	271.42	271.42
2325.46	271.15	271.15	271.15
2267.06	270.75	270.75	270.75
2190.18	270.34	270.34	270.34
2129.55	270.16	270.16	270.16
2075.6	270	270	270
2058.83	269.96	269.96	269.96
2052 ETO_124	0	0	0
2040.05	269.91	269.91	269.91
2029.31	269.89	269.89	269.89
1989.1	269.84	269.84	269.84
1981.56	269.84	269.84	269.84
1972 ETO_123	0	0	0
1956.49	269.27	269.27	269.27
1942.72	268.98	268.98	268.98
1849.95	268.14	268.14	268.14
1813.45	267.7	267.7	267.7
1749.43	267.32	267.32	267.32
1700.93	267.06	267.06	267.06
1662.38	266.87	266.87	266.87
1611.44	266.66	266.66	266.66
1533.75	266.19	266.19	266.19
1461.19	265.73	265.73	265.73
1412.53	265.59	265.59	265.59
1374.85	265.38	265.38	265.38
1278	264.89	264.89	264.89
1196.09	264.58	264.58	264.58
1136.23	264.21	264.21	264.21
1071.01	263.85	263.85	263.85
973.88	263.65	263.65	263.65
911.36	263.6	263.6	263.6
844.82	263.59	263.59	263.59
768.37	263.58	263.58	263.58
707.21	263.56	263.56	263.56
629.42	263.43	263.43	263.43
584.02	263.14	263.14	263.14
505.61	262.8	262.8	262.8
452.51	262.6	262.6	262.6
389.9	262.31	262.29	262.29
333.7	262.25	262.27	262.27
327.2	262.23	262.25	262.25
318 ETO_122	0	0	0
302.29	262.08	262.08	262.08
291.61	262.04	262.04	262.04
199.09	261.96	261.98	261.98
157.95	261.95	261.97	261.97
154.65	261.94	261.96	261.96
143 ETO_021	0	0	0
122.79	261.19	261.15	261.15
109.19	261.19	261.15	261.15
36.14	261.19	261.14	261.14

Sections	Eto Hdwtr STrbM-South M1		
	TRCA	Urbantech	Adding East of Chinguacousy Rd
704.15	263.59	263.55	263.55
614.68	262.92	262.89	262.89
502.85	262.51	262.46	262.46
428.79	262.13	262.08	262.08
369.01	261.96	261.89	261.89
337.1	261.9	261.82	261.82
304.12	261.53	261.59	261.59
246.8	261.26	261.25	261.25
211.67	261.24	261.2	261.2
156.63	261.23	261.19	261.19
125.24	261.17	261.13	261.13
53.23	261.07	261.03	261.03

Sections	Eto Hdwtr STrbK-South K1		
	TRCA	Urbantech	Adding East of Chinguacousy Rd
832.77	264.31	264.31	264.31
764.88	263.89	263.89	263.89
714.31	263.46	263.46	263.46
682.28	263.3	263.3	263.3
634.18	263.02	263.02	263.02
560.31	262.54	262.54	262.54
479.58	262.4	262.4	262.4
418.21	262.37	262.37	262.37
326.67	262.28	262.28	262.28
308.35	261.7	261.7	261.7
227.57	261.03	261.03	261.03
131.29	260.74	260.74	260.73
62.41	260.66	260.66	260.65

Sections	Eto Hdwtr STrbK-South 6 to 10		
	TRCA	Urbantech	Adding East of Chinguacousy Rd
26.04	263.11	263.11	263.11
15.81	263.11	263.11	263.11
573.62	263.1	263.1	263.1
469.63	263.08	263.08	263.08
404.4	263.06	263.06	263.06
334.86	263.01	263.01	263.01
247.19	262.94	262.94	262.94
204.14	262.92	262.92	262.92
132.32	262.89	262.89	262.89
85.46	262.88	262.88	262.88
32.93	262.86	262.86	262.86
19.21	262.86	262.86	262.86
4.52	262.85	262.85	262.85
2.44	262.85	262.85	262.85
1208.81	262.81	262.81	262.81
1137.3	262.74	262.74	262.74
1075.82	262.66	262.66	262.66
989.73	262.53	262.53	262.53
936.39	262.46	262.46	262.46
842.58	262.27	262.27	262.27
777.24	262.07	262.07	262.07
720.56	261.86	261.86	261.86
701.24	261.8	261.8	261.8
688.81	261.76	261.76	261.76
676 ETO_125	0	0	0
666.51	261.75	261.75	261.75
652.85	261.7	261.7	261.7
579.37	261.63	261.63	261.63
493.27	261.59	261.59	261.59
428.86	261.57	261.57	261.57
376.4	261.57	261.57	261.57
264.39	261.55	261.55	261.55
248.01	261.55	261.55	261.55
237 ETO_032	0	0	0
221.78	261.33	261.31	261.31
206.26	261.33	261.3	261.3
164.75	261.29	261.26	261.26
92.98	261.22	261.18	261.18
32.55	261.2	261.16	261.16
117.2	261.14	261.1	261.1
45.61	261.04	261.01	261.01
1499.07	260.88	260.83	260.83
1437.05	260.65	260.58	260.58
1353.44	260.41	260.33	260.33
1248.74	260.22	260.13	260.13
1183.99	260.07	260.02	260.02
1121.64	259.95	259.93	259.93
1053.42	259.86	259.84	259.84
985.29	259.75	259.75	259.75
890.44	259.69	259.68	259.68
843.98	259.66	259.63	259.63
798.05	259.62	259.6	259.59
713.2	259.55	259.53	259.53
599.67	259.42	259.42	259.42
546.27	259.39	259.39	259.38
460.91	259.26	259.26	259.25
381.31	259.18	259.18	259.17
293.77	259.1	259.1	259.1
280.55	259.1	259.1	259.06
267 ETO_036	0	0	0
248.06	259.08	259.08	258.94
203.53	259.06	259.06	258.91
127.12	258.98	258.98	258.65
128.12	-	-	258.75
Pedestrian Brid	-	-	-
127.12	-	-	258.65
78.4	-	-	258.55
77.4	258.91	258.91	258.57
17.65	258.84	258.84	258.58

K-plan

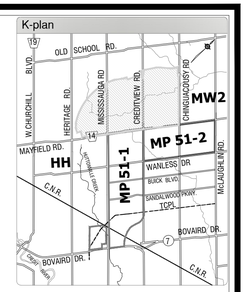

NOTE:

* REFER TO DRAWING 2.2B FOR HEC-RAS CROSS SECTION LOCATIONS AND EXISTING FLOODPLAIN.

URBANTECH®

Urbantech® Consulting
A Division of Leighton-Zec Ltd.
3760 14th Avenue, Suite 301,
Markham, ON. L3R 3T7

TEL 905.946.9461 • urbantech.com

ALLOA SECONDARY PLAN
TOWN OF CALEDON
REGIONAL MUNICIPALITY OF PEEL
SERVICING STUDY

HEC-RAS STATIONS AND PRE-DEVELOPMENT FLOOD ELEVATIONS

PROJECT No.	DATE	SCALE	DWG No.
20-665	JULY 2024	N.T.S.	2.2C

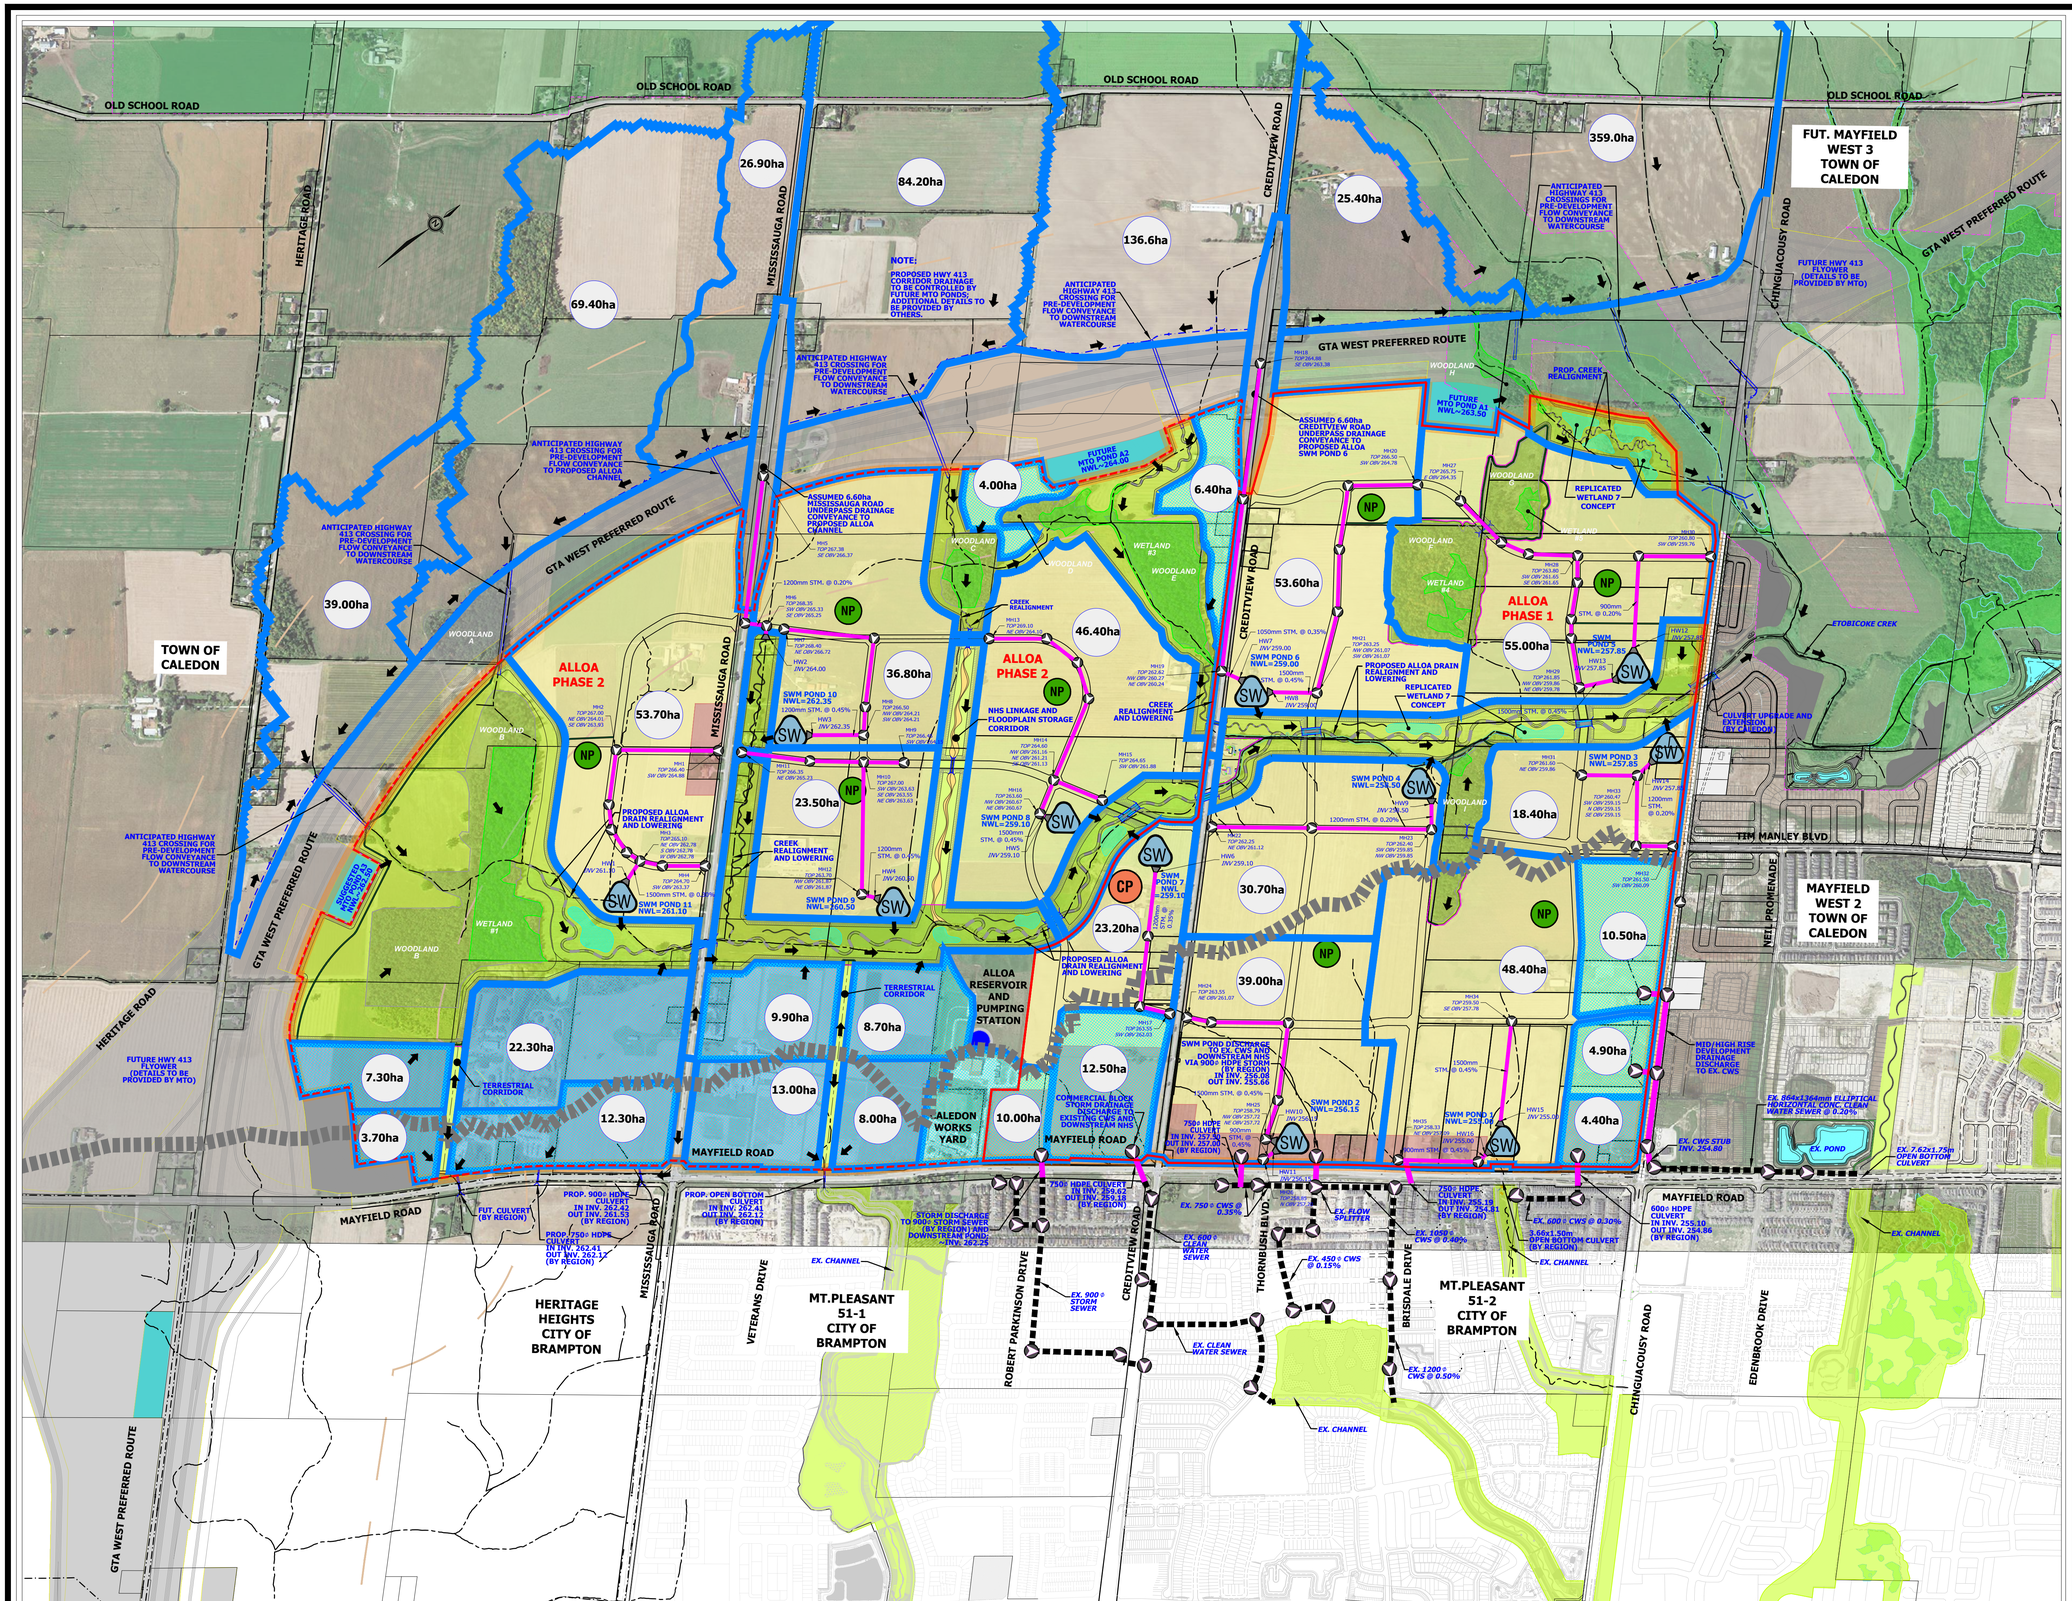

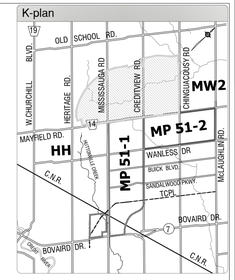

LEGEND:

- ALLOA BOUNDARY
- GREENBELT
- ALLOA PHASE 1 BOUNDARY
- ALLOA PHASE 2 BOUNDARY
- EXISTING WOODLOT
- EXISTING WETLAND
- EXISTING WATERCOURSE
- EXISTING WATERSHED DRAINAGE BOUNDARY
- NEIGHBORHOOD AREA
- MAJOR COMMERCIAL / MIXED USE AREA
- EMPLOYMENT LANDS
- NATURAL HERITAGE SYSTEM
- TERRESTRIAL CORRIDOR AND/OR FLOODPLAIN STORAGE
- PROPOSED ROAD CROSSING
- PROPOSED WATERCOURSE REALIGNMENT
- OVERLAND FLOW DIRECTION
- SW — PROPOSED SWM POND
- PROPOSED STORM DRAINAGE BOUNDARY TO SWM POND
- PRIVATE SWM FACILITY / LID
- 29.80ha — PROPOSED STORM DRAINAGE AREA TO SWM POND (IN HECTARES)
- EXISTING STORM SEWER / CLEAN WATER SEWER AND FLOW DIRECTION
- PROPOSED STORM SEWER
- MH2 — STORM MANHOLE ID
- TOP 267.00 — STORM MANHOLE TOP ELEVATION
- NE OBV 264.01 — STORM SEWER OBVERT ELEVATION

Urbantech® Consulting
A Division of Leighton-Zec Ltd.
3760 14th Avenue, Suite 301,
Markham, ON. L3R 3T7
TEL 905.946.9461 • urbantech.com

ALLOA SECONDARY PLAN
TOWN OF CALEDON
REGIONAL MUNICIPALITY OF PEEL
SERVICING STUDY

PRELIMINARY STORM SERVICING AND POND LOCATIONS

PROJECT No.	DATE	SCALE	DWG No.
20-665	JULY 2024	1:8000	2.4

File: P:\Projects\20-665 - Alloa Caledon (Argo - Peel)\Reports\Secondary Plan Scoped Servicing Study_Drawings & Figures\2_STORMWATER MANAGEMENT STRATEGY\DWG 2.4_Storm Servicing.dwg - Revised by <TLEVITT> - Mon, Jun 24 2024 - 1:50pm

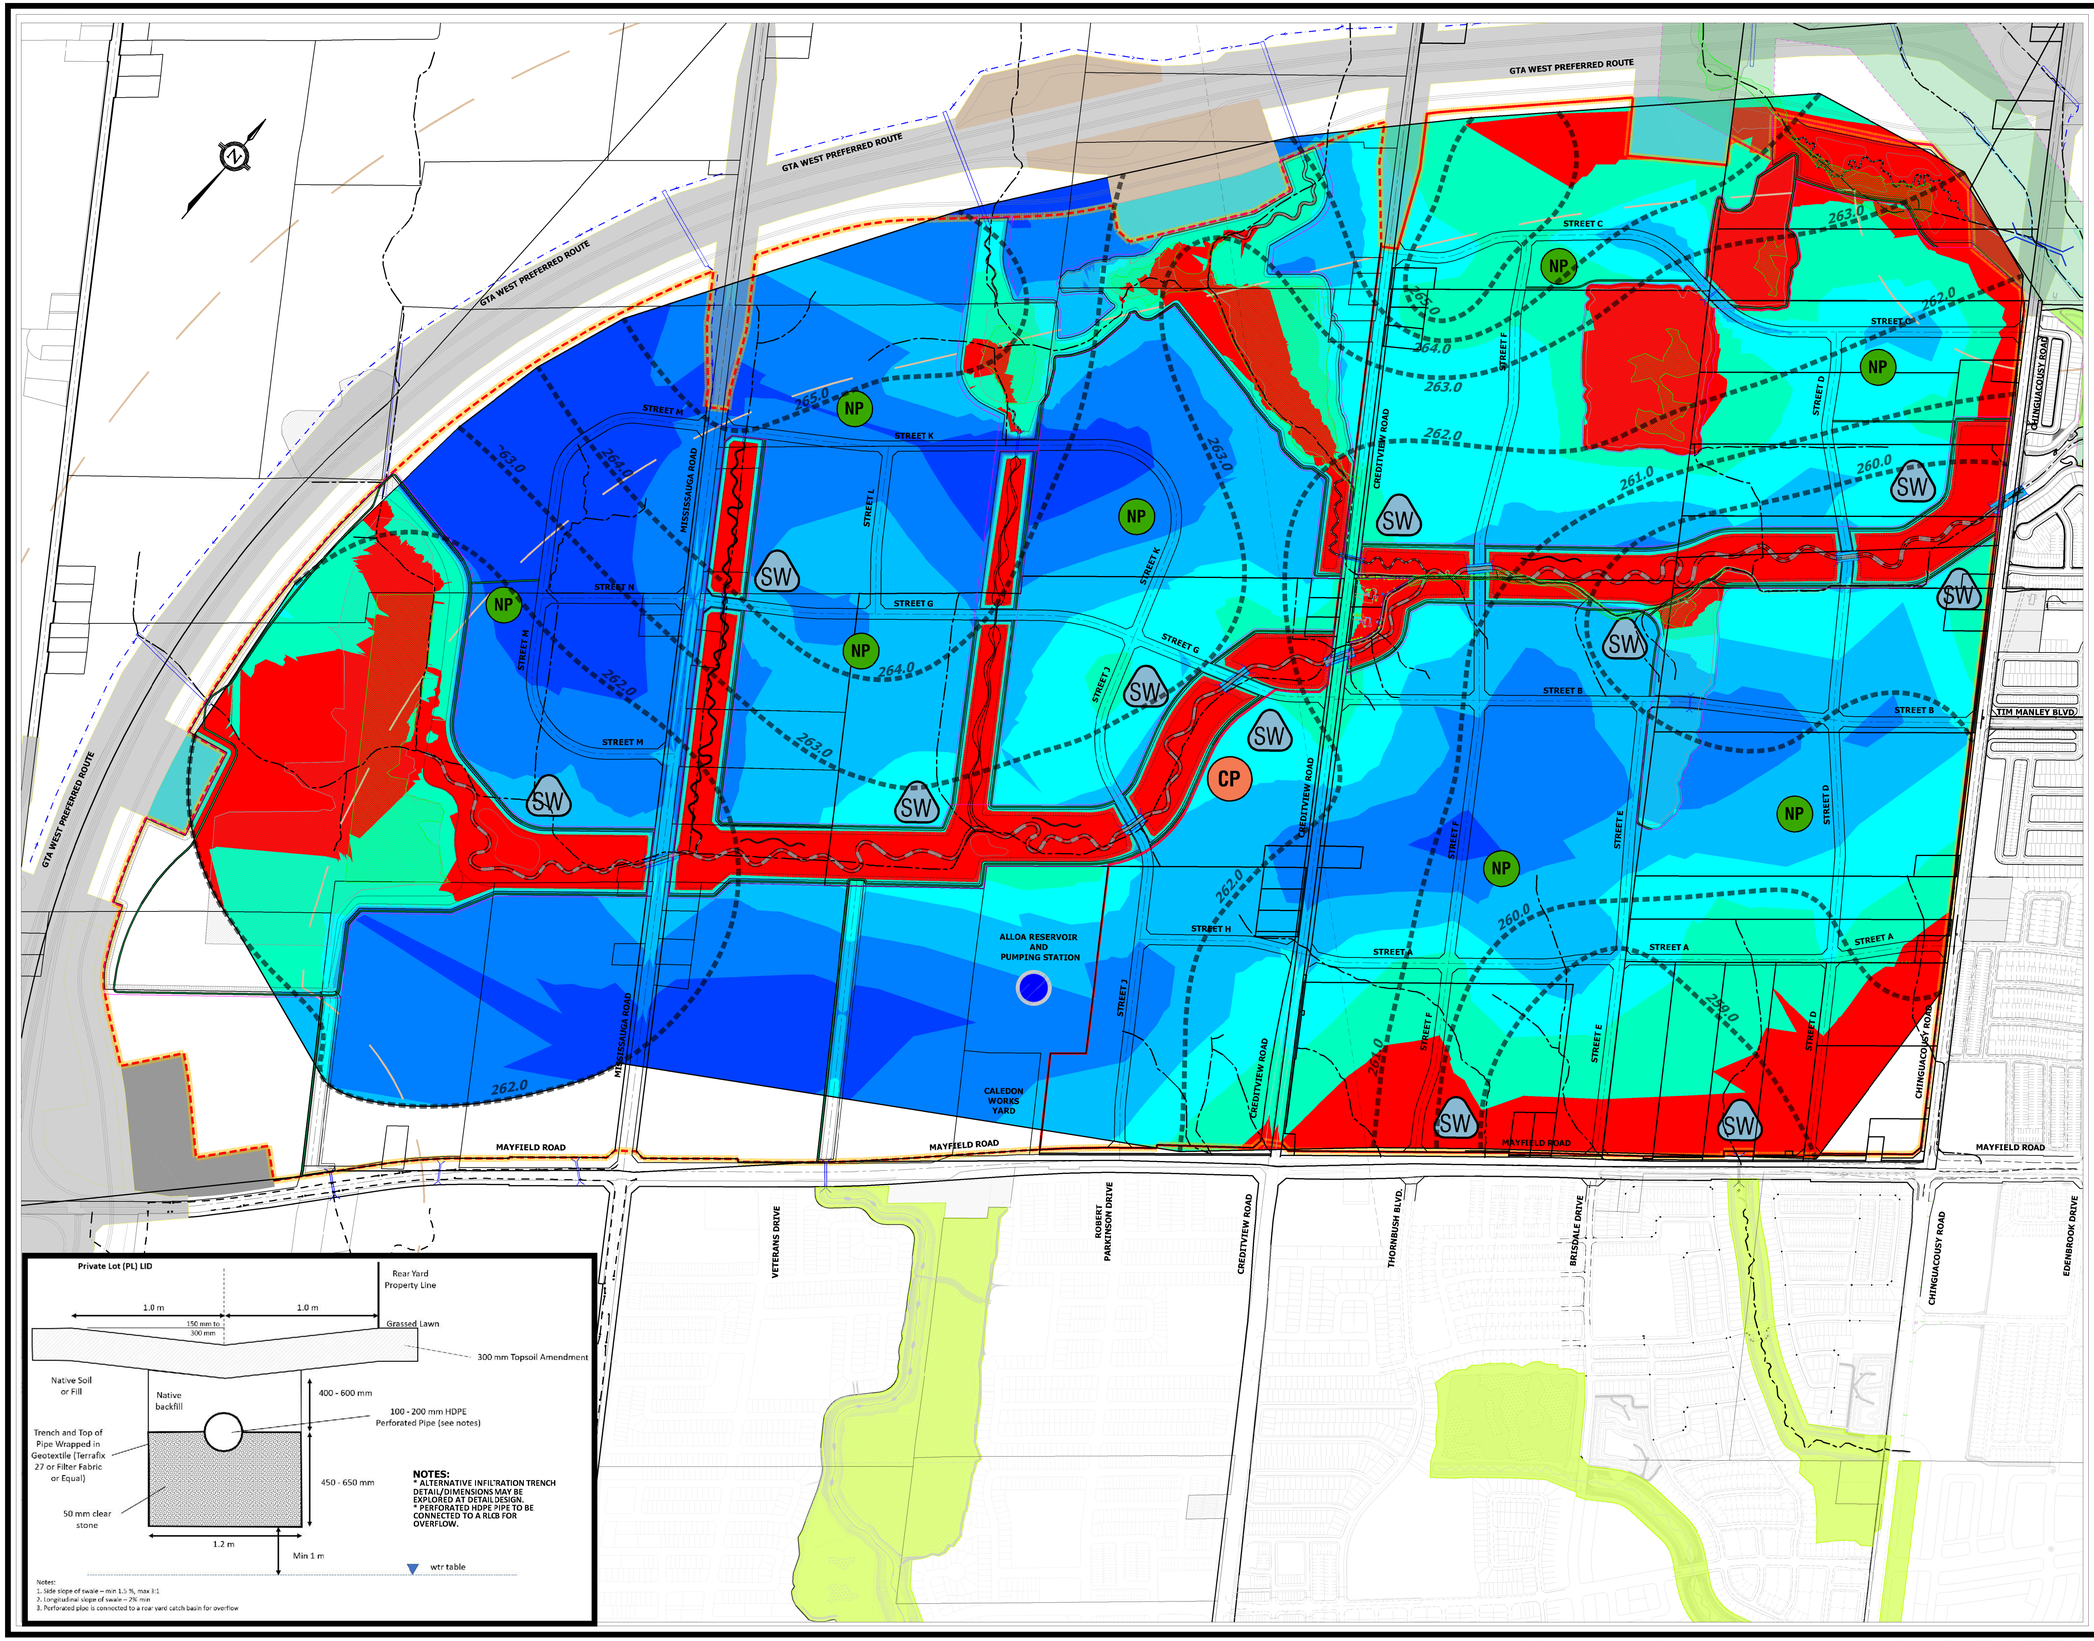

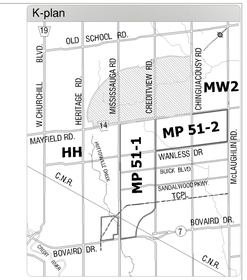

LEGEND:

- ALLOA BOUNDARY
- ALLOA PHASE 1 BOUNDARY
- ALLOA PHASE 2 BOUNDARY
- GREENBELT
- PROPOSED NHS
- 260.0 — INTERPRETED HIGH GROUNDWATER CONTOUR AND ELEVATION

INTERPOLATED DEPTH TO HIGH WATER TABLE FROM PROPOSED GRADE:

- ABOVE PROPOSED GRADE
- 0m to 1.0m BELOW PROP. GRADE
- 1.0m to 2.0m BELOW PROP. GRADE
- 2.0m to 3.0m BELOW PROP. GRADE
- 3.0m to 4.0m BELOW PROP. GRADE
- >4.0m BELOW PROP. GRADE

LID NOTE:

IF REQUIRED TO ACHIEVE WATER BALANCE, REAR-YARD INFILTRATION TRENCHES COULD BE IMPLEMENTED ON PRIVATE PROPERTIES, AND SHOULD BE GENERALLY LOCATED WHERE THE GROUNDWATER IS >2m BELOW PROPOSED GRADE TO ALLOW FOR MINIMUM 1m CLEARANCE FROM TRENCH BOTTOM TO WATER TABLE. REFER TO A TYPICAL INFILTRATION TRENCH DETAIL ON THIS DRAWING.

URBANTECH®
Urbantech® Consulting
A Division of Leighton-Zec Ltd.
3760 14th Avenue, Suite 301,
Markham, ON. L3R 3T7
TEL 905.946.9461 ◦ urbantech.com

ALLOA SECONDARY PLAN
TOWN OF CALEDON
REGIONAL MUNICIPALITY OF PEEL
SERVICING STUDY

INTERPOLATED DEPTH TO GROUNDWATER

PROJECT No.	DATE	SCALE	DWG No.
20-665	JULY 2024	1:6,000	2.5.2

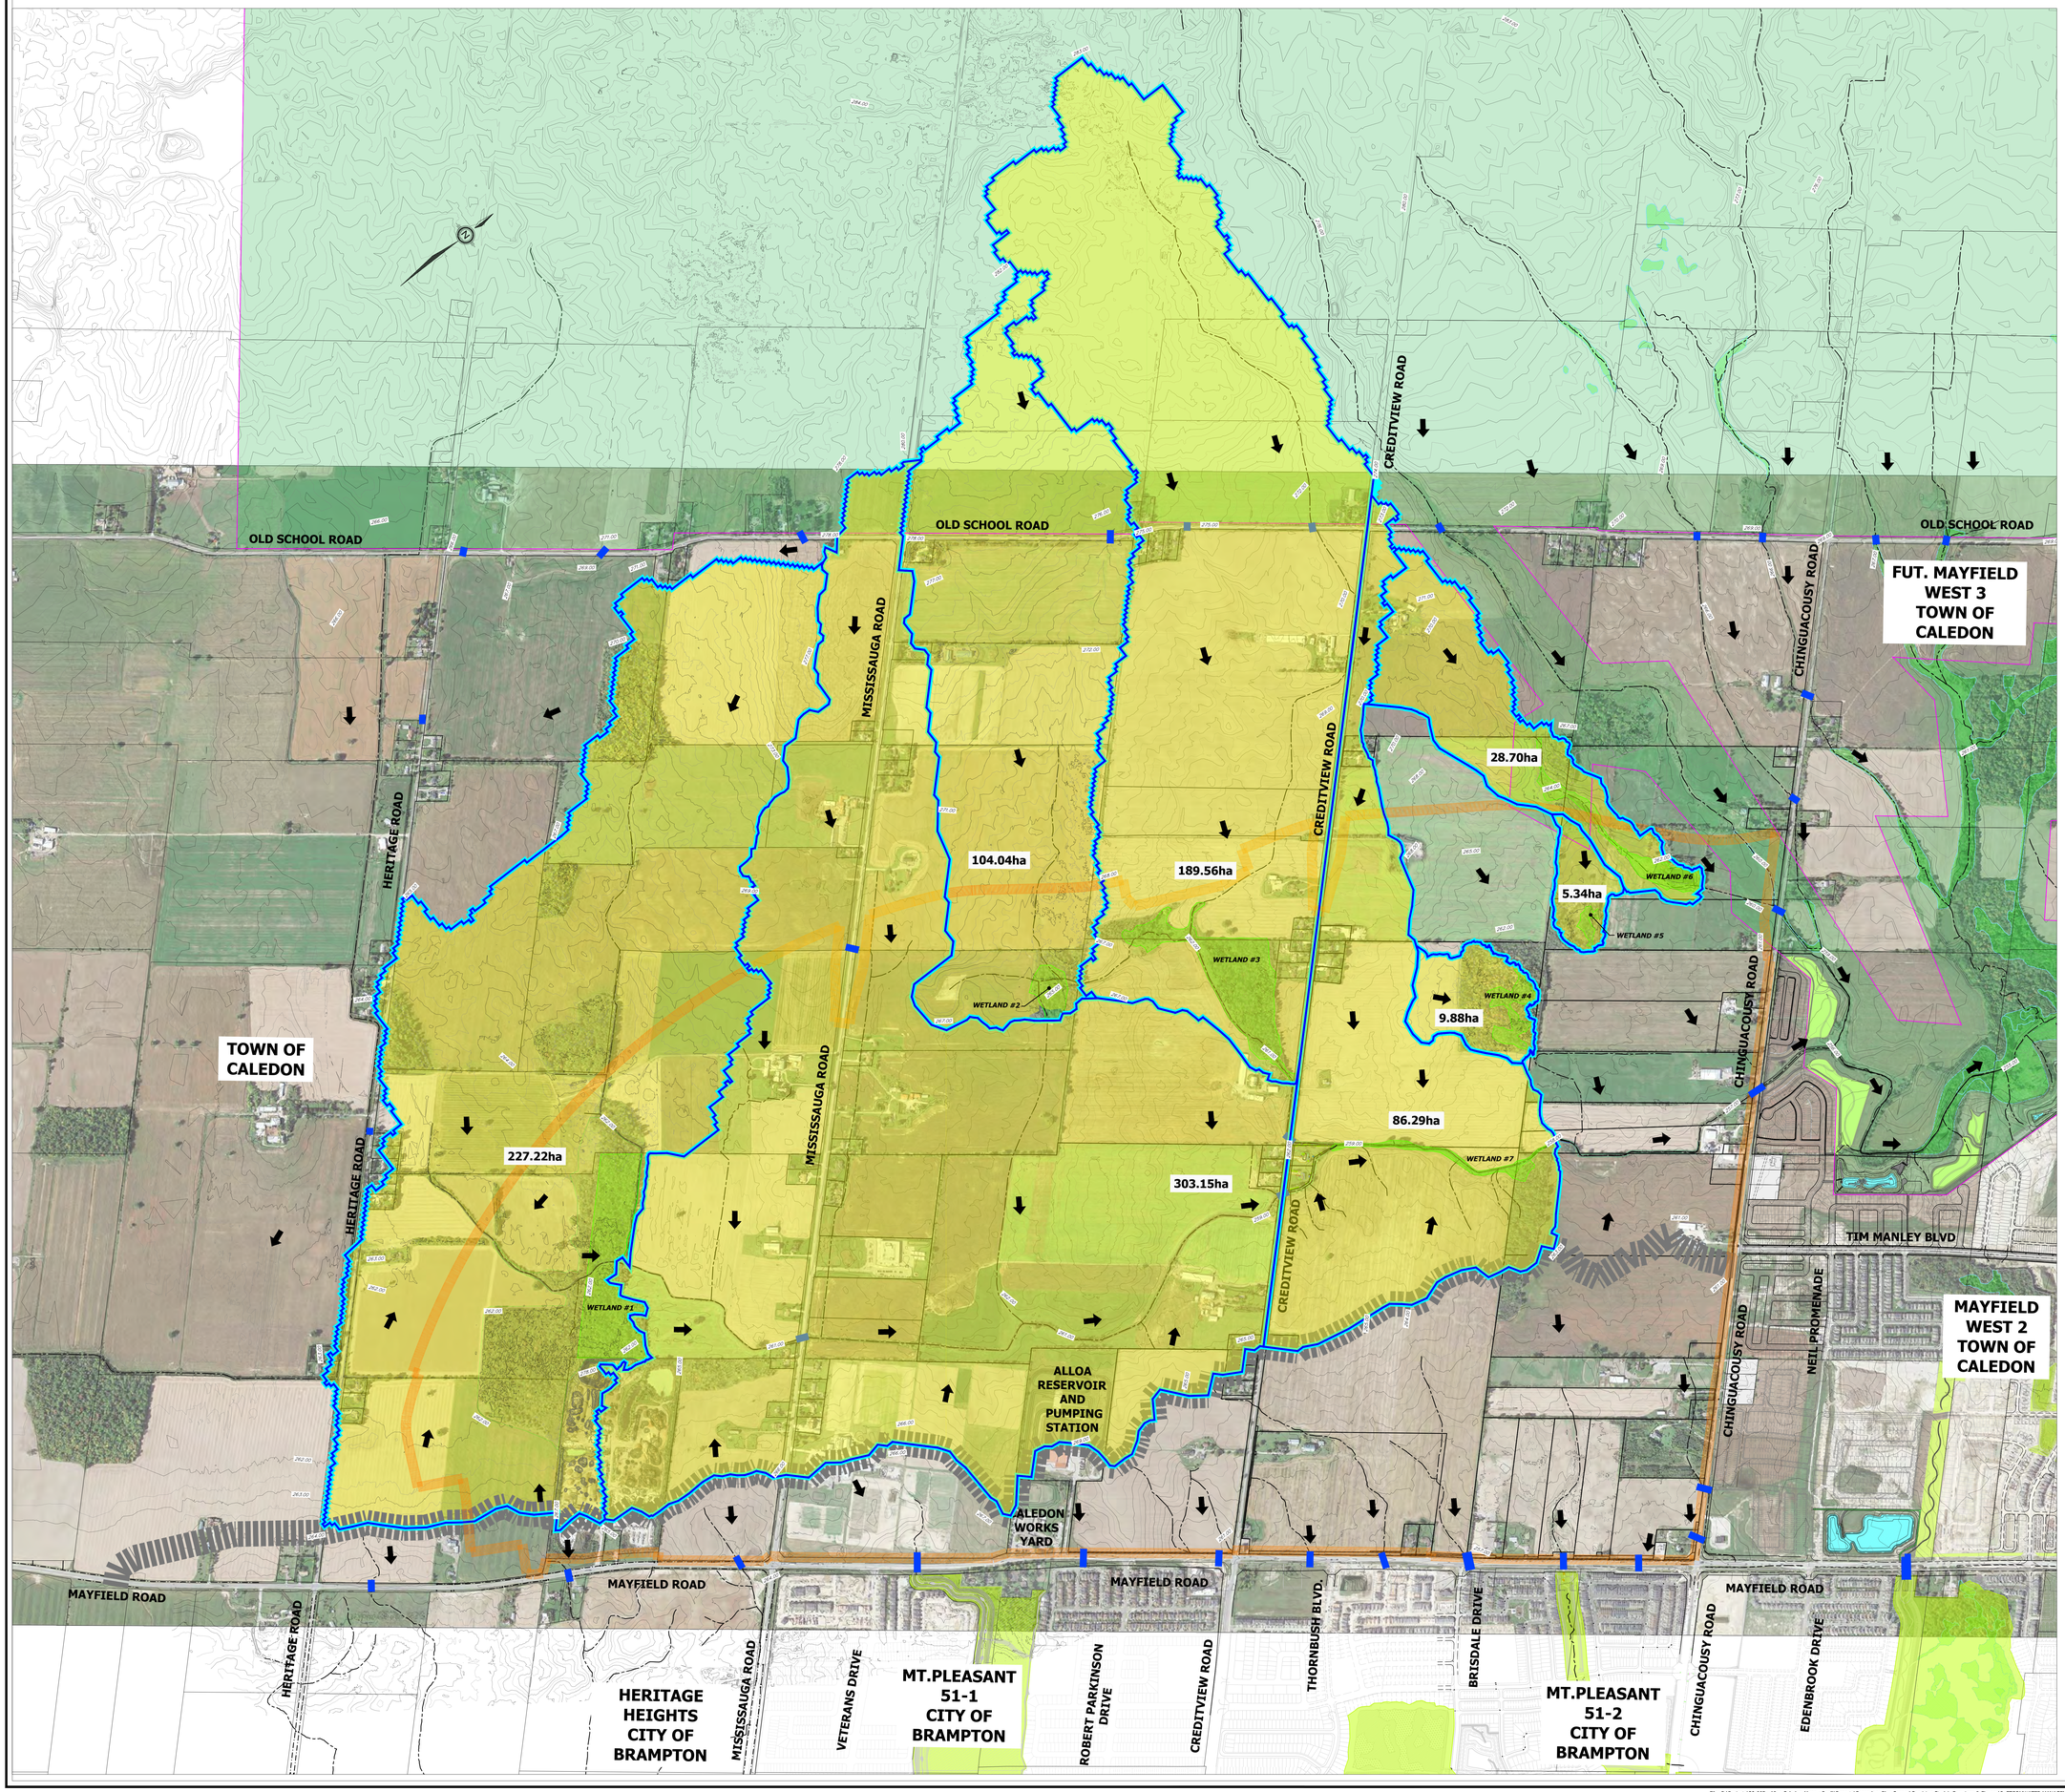

K-plan

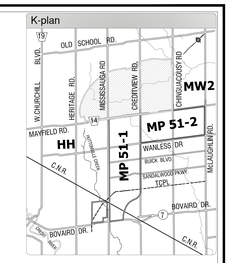

LEGEND:

- ALLOA BOUNDARY
- GREENBELT
- EXISTING WATERCOURSE
- 258.00 EXISTING CONTOUR AND ELEVATION
- PRE-DEVELOPMENT OVERLAND FLOW DIRECTION
- EXISTING ROAD CROSSING
- PRE-DEVELOPMENT DRAINAGE AREA BOUNDARY TO PSW
- **105.86ha** PRE-DEVELOPMENT DRAINAGE AREA TO EXISTING PSW IN HECTARES

NOTES:

1. PRE-DEVELOPMENT DRAINAGE AREA CONTRIBUTION TO EXISTING WETLANDS TO BE MAINTAINED AND/OR REPLICATED IN THE POST-DEVELOPMENT CONDITION. DETAILS OF THE FEATURE BASED WATER BALANCE MEASURES WILL BE PROVIDED IN RELEVANT EIR/FSR DOCUMENTS TO SUPPORT ALLOA DRAFT PLAN APPLICATIONS.

2. RELOCATION OF EXISTING WETLANDS 6 AND 7 WILL BE PROPOSED TO ACCOMMODATE FUTURE ALLOA SECONDARY PLAN. REFER TO 4 SERIES DRAWINGS FOR NHS DETAILS AND PROPOSED WETLAND 6 AND 6 COMPENSATION.

URBANTECH®
Urbantech® Consulting
A Division of Leighton-Zec Ltd.
3760 14th Avenue, Suite 301,
Markham, ON. L3R 3T7
TEL 905.946.9461 - urbantech.com

ALLOA SECONDARY PLAN
TOWN OF CALEDON
REGIONAL MUNICIPALITY OF PEEL
SERVICING STUDY

PRE-DEVELOPMENT DRAINAGE TO EXISTING WETLANDS

PROJECT No.	DATE	SCALE	DWG No.
20-665	JULY 2024	1:6,000	**2.5.3**

File: P:\Projects\20-665 - Alloa Caledon (Argo - Peel)\Reports\Secondary Plan Scoped Servicing Study_Drawings & Figures\2_STORMWATER MANAGEMENT STRATEGY\DWG 2.5.3_Pre-development Drainage to Wetlands.dwg - Revised by: <OZEC> : Sat, Jun 22 2024 - 12:46pm

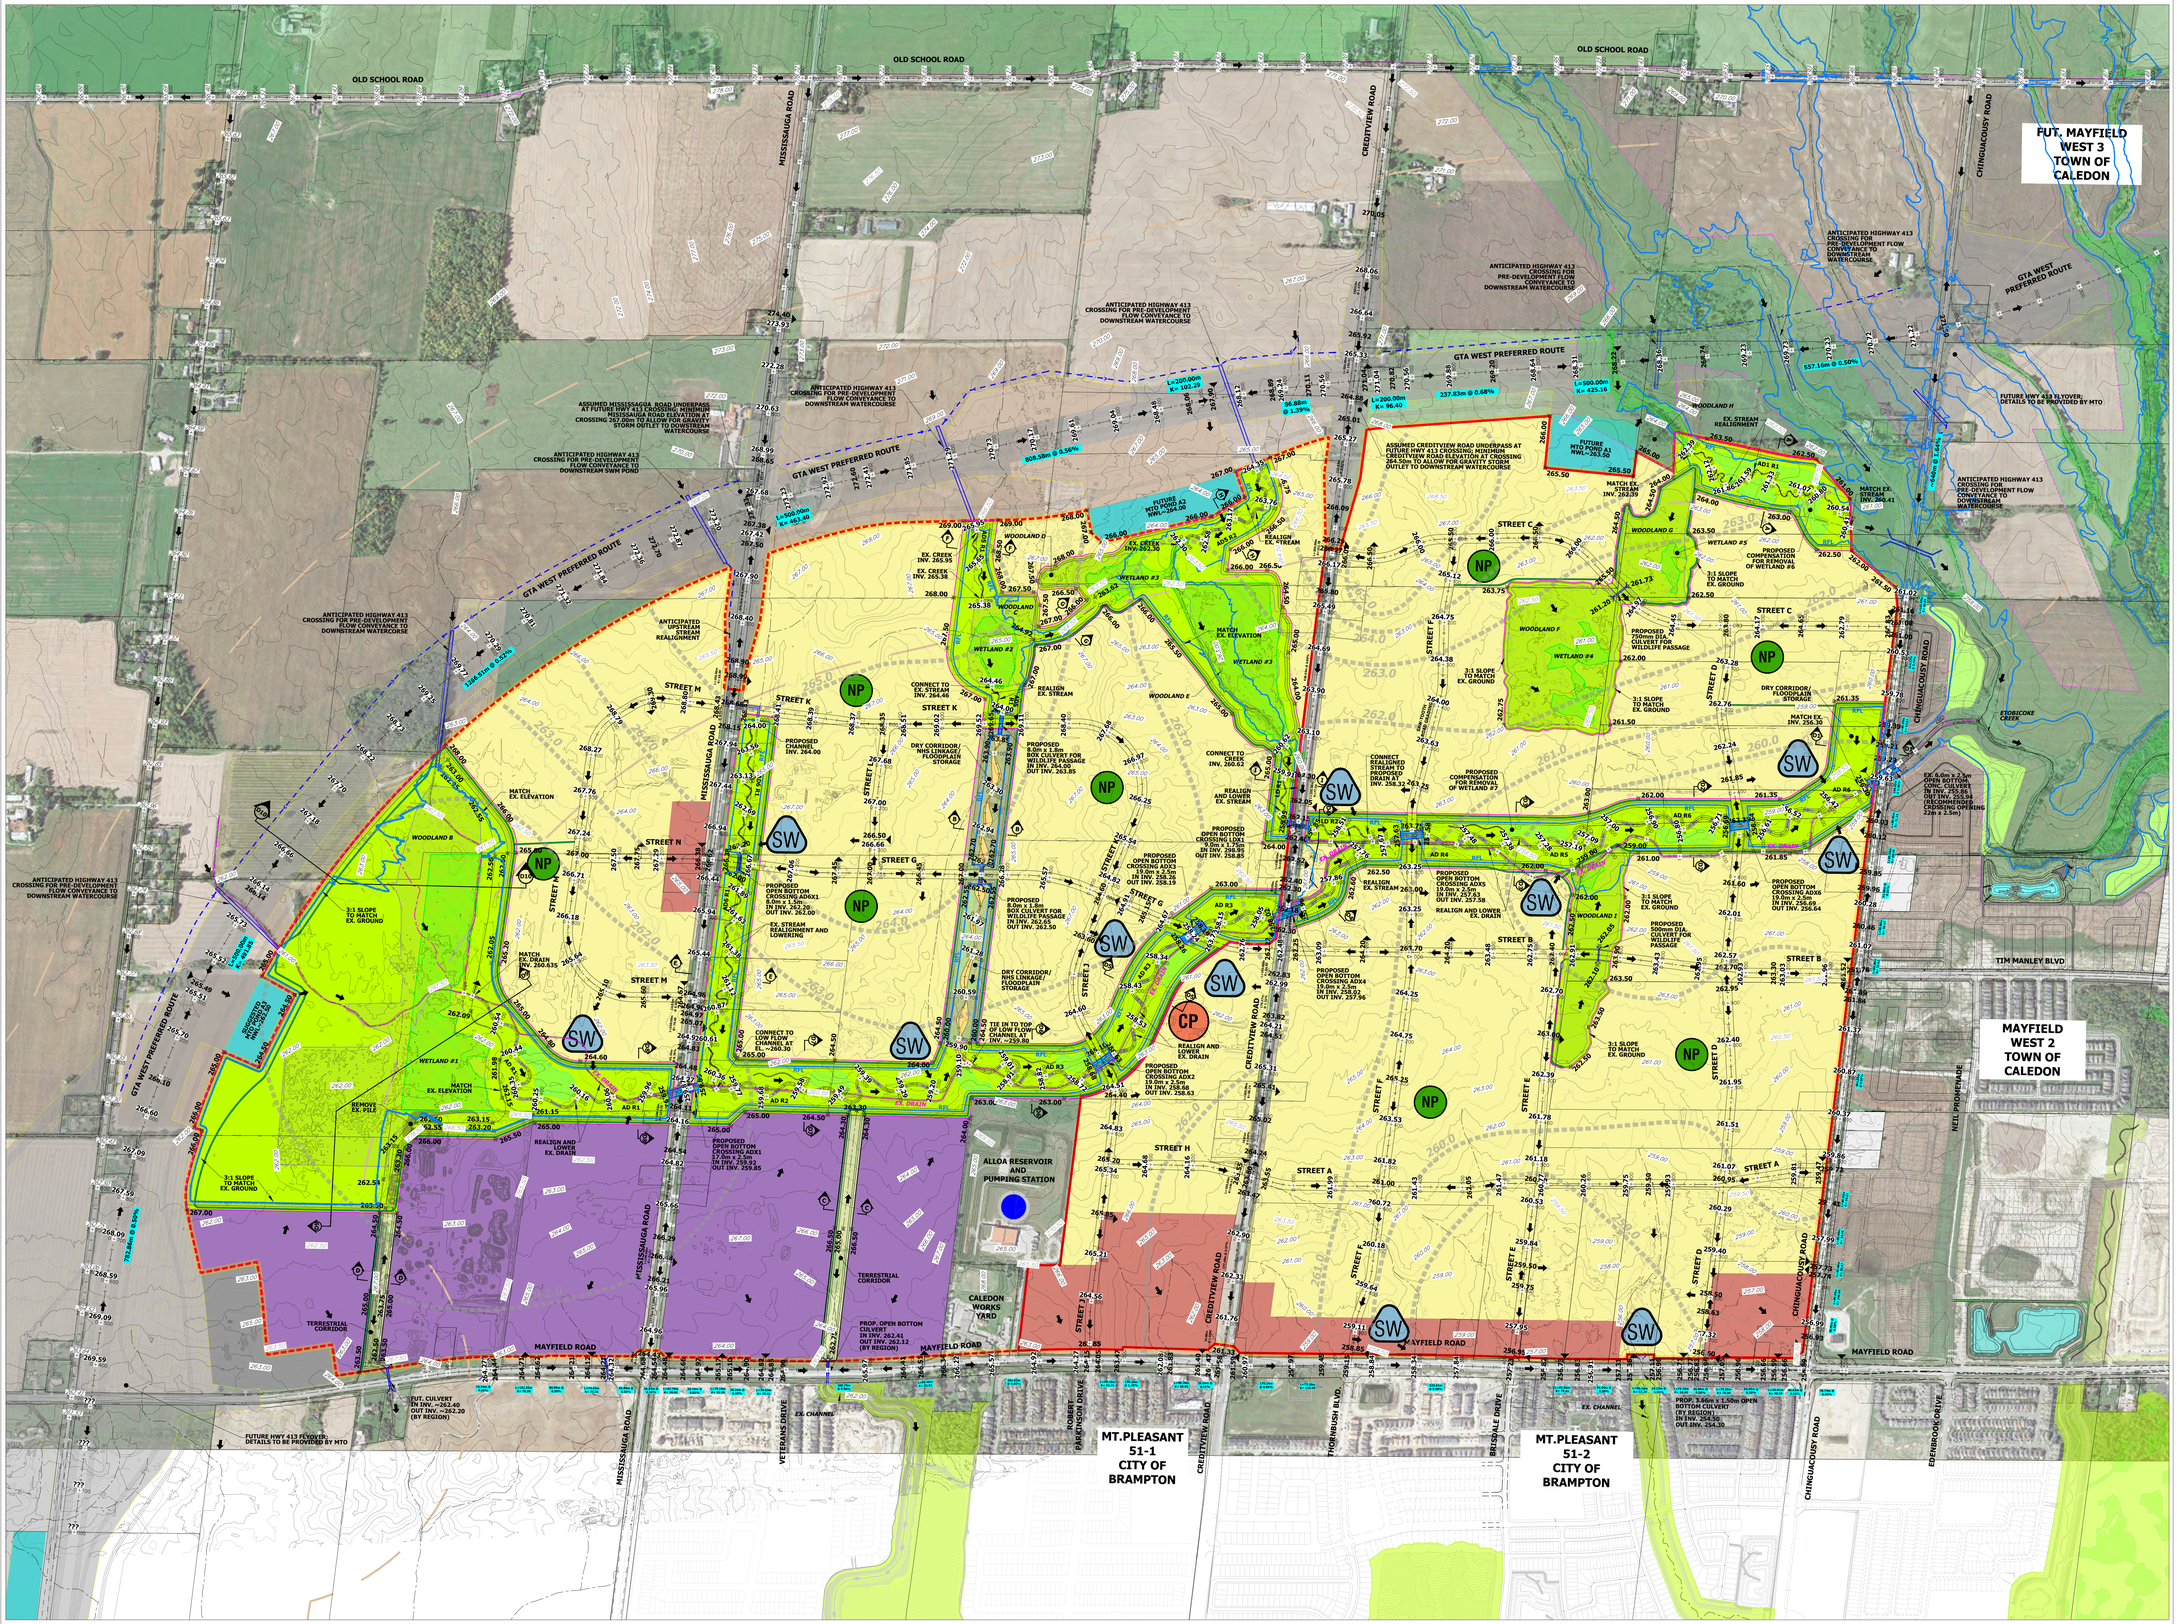

K-plan

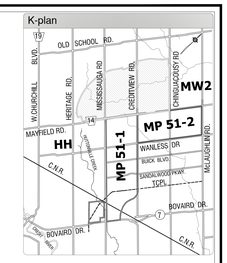

LEGEND:

- ALLOA BOUNDARY
- ALLOA PHASE 1 BOUNDARY
- ALLOA PHASE 2 BOUNDARY
- GREENBELT
- EXISTING WOODLOT
- EXISTING WETLAND
- EXISTING ALLOA DRAIN
- EXISTING WATERCOURSE
- EXISTING CONTOUR AND ELEVATION
- PROPOSED NEIGHBORHOOD AREA
- PROPOSED MAJOR COMMERCIAL / MIXED USE AREA
- PROPOSED EMPLOYMENT LANDS
- PROPOSED WATERCOURSE REALIGNMENT
- PROPOSED ROAD CROSSING
- PROPOSED NHS
- PROPOSED NHS LINKAGE / TERRESTRIAL CORRIDOR / FLOODPLAIN STORAGE
- OVERLAND FLOW DIRECTION
- PROPOSED SWM POND
- PROPOSED NEIGHBOURHOOD PARK
- PROPOSED COMMUNITY PARK
- INTERPRETED GROUND WATER CONTOUR AND ELEVATION
- PROPOSED REGIONAL FLOODLINE

NOTES:

* CHINGUACOUSY ROAD CENTERLINE GRADES SHOWN ON THIS PLAN ARE CONSISTENT WITH THE CURRENT EA INFORMATION PROVIDED BY TOWN OF CALEDON.
* MAYFIELD ROAD CENTERLINE GRADES SHOWN ON THIS PLAN ARE CONSISTENT WITH THE DETAILED DESIGN GRADES PROVIDED BY REGION OF PEEL.
* HWY 413 CENTERLINE GRADES SHOWN ON THIS PLAN ARE PRELIMINARY ONLY AND SUBJECT TO CONFIRMATION BY MTO. REFER TO DRAWINGS 3.3A-1 TO 3.3A-3 FOR A PRELIMINARY HWY 413 VERTICAL PROFILE.
* CREDITVIEW ROAD AND MISSISSAUGA ROAD GRADES SHOWN ON THIS PLAN ARE PRELIMINARY ONLY AND SUBJECT TO FUTURE COORDINATION WITH TOWN OF CALEDON AND REGION OF PEEL RESPECTIVELY. THE ROAD GRADES HAVE BEEN ESTABLISHED TO ACCOMMODATE FUTURE DEVELOPMENTS, ROAD CROSSINGS AND STORM OUTLETS TO EXISTING AND/OR REALIGNED WATERCOURSES. REFER TO DRAWINGS 3.3B to 3.3C FOR PRELIMINARY ROAD PROFILES.
* ROAD CROSSING SIZES ARE PRELIMINARY AND SUBJECT TO FURTHER DESIGN REFINEMENTS AND COORDINATION WITH AGENCIES. RECOMMENDED OPENNESS RATIO FOR ROAD CROSSING SHOULD BE BASED ON THE CRITERIA TO ACCOMMODATE MEDIUM-SIZED MAMMALS.
* REFER TO 4 SERIES DRAWINGS FOR POST-DEVELOPMENT FLOODMAPPING, PRELIMINARY NHS PROFILES AND TYPICAL NHS CROSS SECTIONS.

URBANTECH®

Urbantech® Consulting
A Division of Leighton-Zec Ltd.
3760 14th Avenue, Suite 301,
Markham, ON. L3R 3T7
TEL 905.946.9461 • urbantech.com

ALLOA SECONDARY PLAN
TOWN OF CALEDON
REGIONAL MUNICIPALITY OF PEEL
SERVICING STUDY

PRELIMINARY GRADING PLAN

PROJECT No.	DATE	SCALE	DWG No.
20-665	JULY 2024	1:5,000	3.1

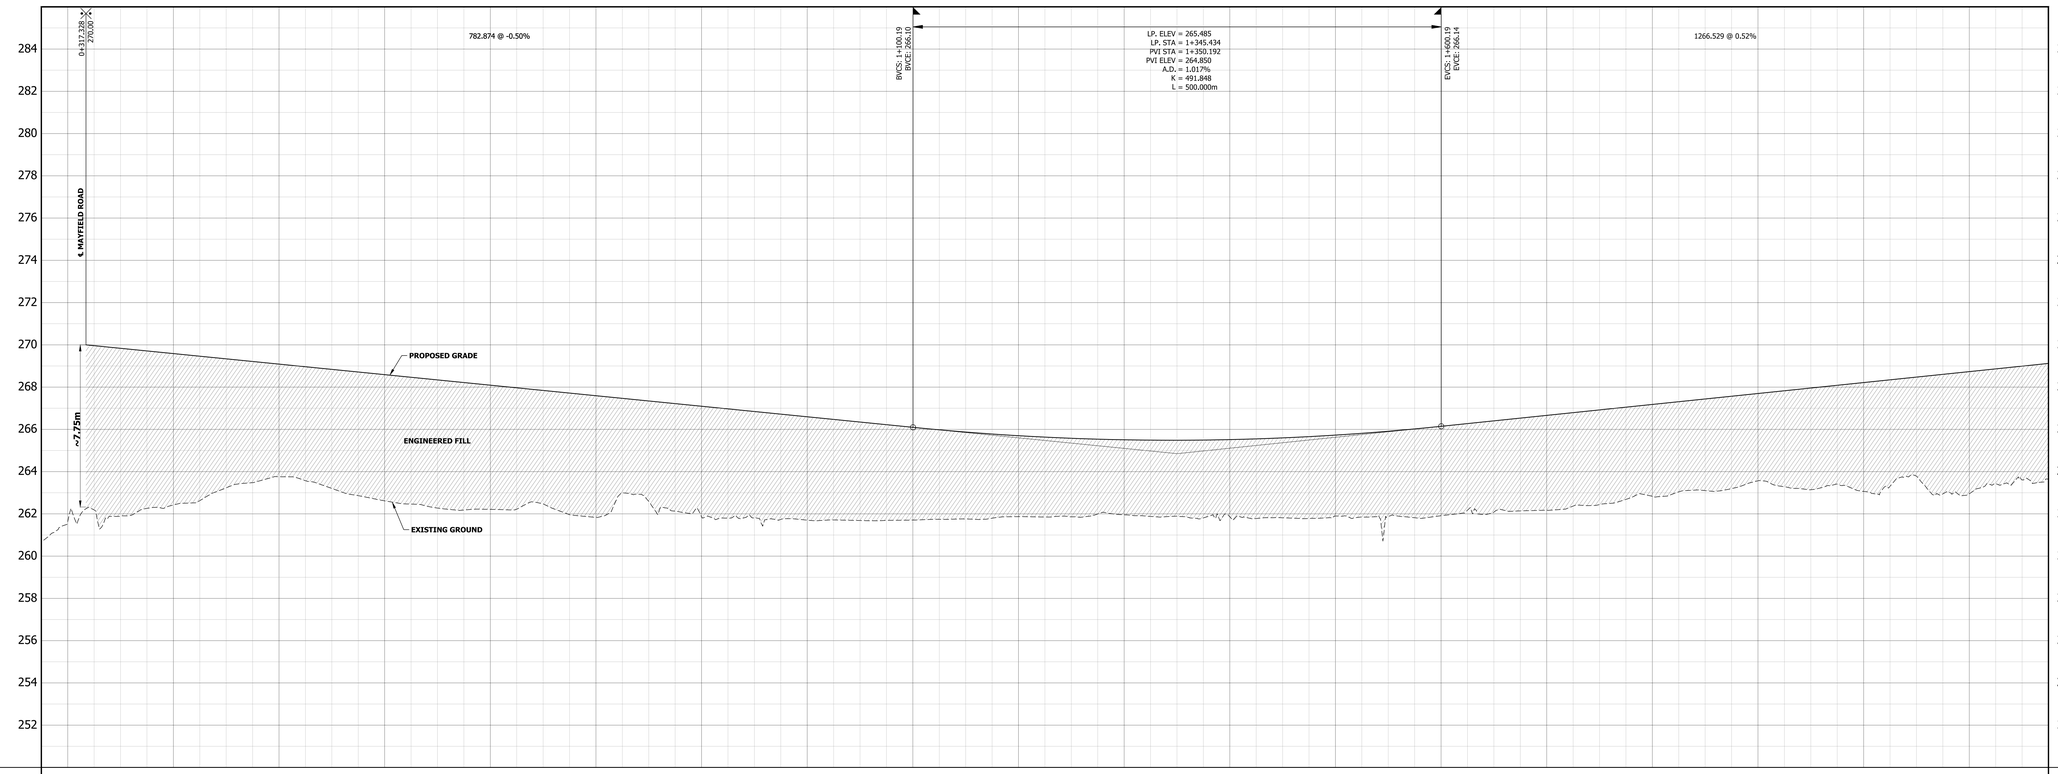

PROPOSED SANITARY SEWER INVERTS																				PROPOSED SANITARY SEWER INVERTS
PROPOSED STORM SEWER INVERTS																				PROPOSED STORM SEWER INVERTS
PROPOSED & EXISTING CENTRELINE ELEVATION	261.439	269.588 262.419	269.089 262.427	268.591 262.818	268.092 262.827	267.593 261.827	267.095 261.810	266.596 261.703	266.097 261.708	265.709 261.470	265.506 261.307	265.315 261.240	265.728 261.897	266.144 262.412	266.662 262.741	267.180 262.828	267.698 263.066	268.216 263.850	268.734 262.950	PROPOSED & EXISTING CENTRELINE ELEVATION
CENTRELINE CHAINAGE	0+300	0+400	0+500	0+600	0+700	0+800	0+900	1+000	1+100	1+200	1+300	1+400	1+500	1+600	1+700	1+800	1+900	2+000	2+100	CENTRELINE CHAINAGE

K-plan

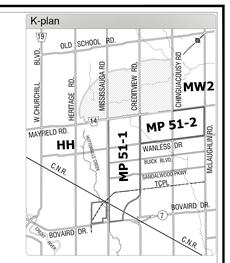

NOTES:

* REFER TO DRAWINGS 3.1 AND 2.4 FOR PRELIMINARY SITE GRADING AND PROPOSED STORM DRAINAGE.
* HWY 413 GRADING AND DRAINAGE DETAILS SHOWN ON THIS PLAN ARE PRELIMINARY ONLY AND SUBJECT TO FUTURE COORDINATION WITH MTO.

URBANTECH®

Urbantech® Consulting
A Division of Leighton-Zec Ltd.
3760 14th Avenue, Suite 301,
Markham, ON. L3R 3T7
TEL 905.946.9461 • urbantech.com

ALLOA SECONDARY PLAN
TOWN OF CALEDON
REGIONAL MUNICIPALITY OF PEEL
SERVICING STUDY

PRELIMINARY HIGHWAY 413 PLAN & PROFILE (PART 1)

PROJECT No.	DATE	SCALE	DWG No.
20-665	JULY 2024	H 1:2000 V 1:100	**3.3A-1**

File: P:\Projects\20-665 - Alloa Caledon\Argo - Pre\Dl\Reports\Secondary Plan Scoped Servicing Study_Drawings & Figures\3_SITE DRAWINGS\DWG 3.3A - Preliminary HWY 413 Plan & Profile.dwg | Revised by: rTyDOTSH - Fri, Jun 21 2024 - 4:39pm

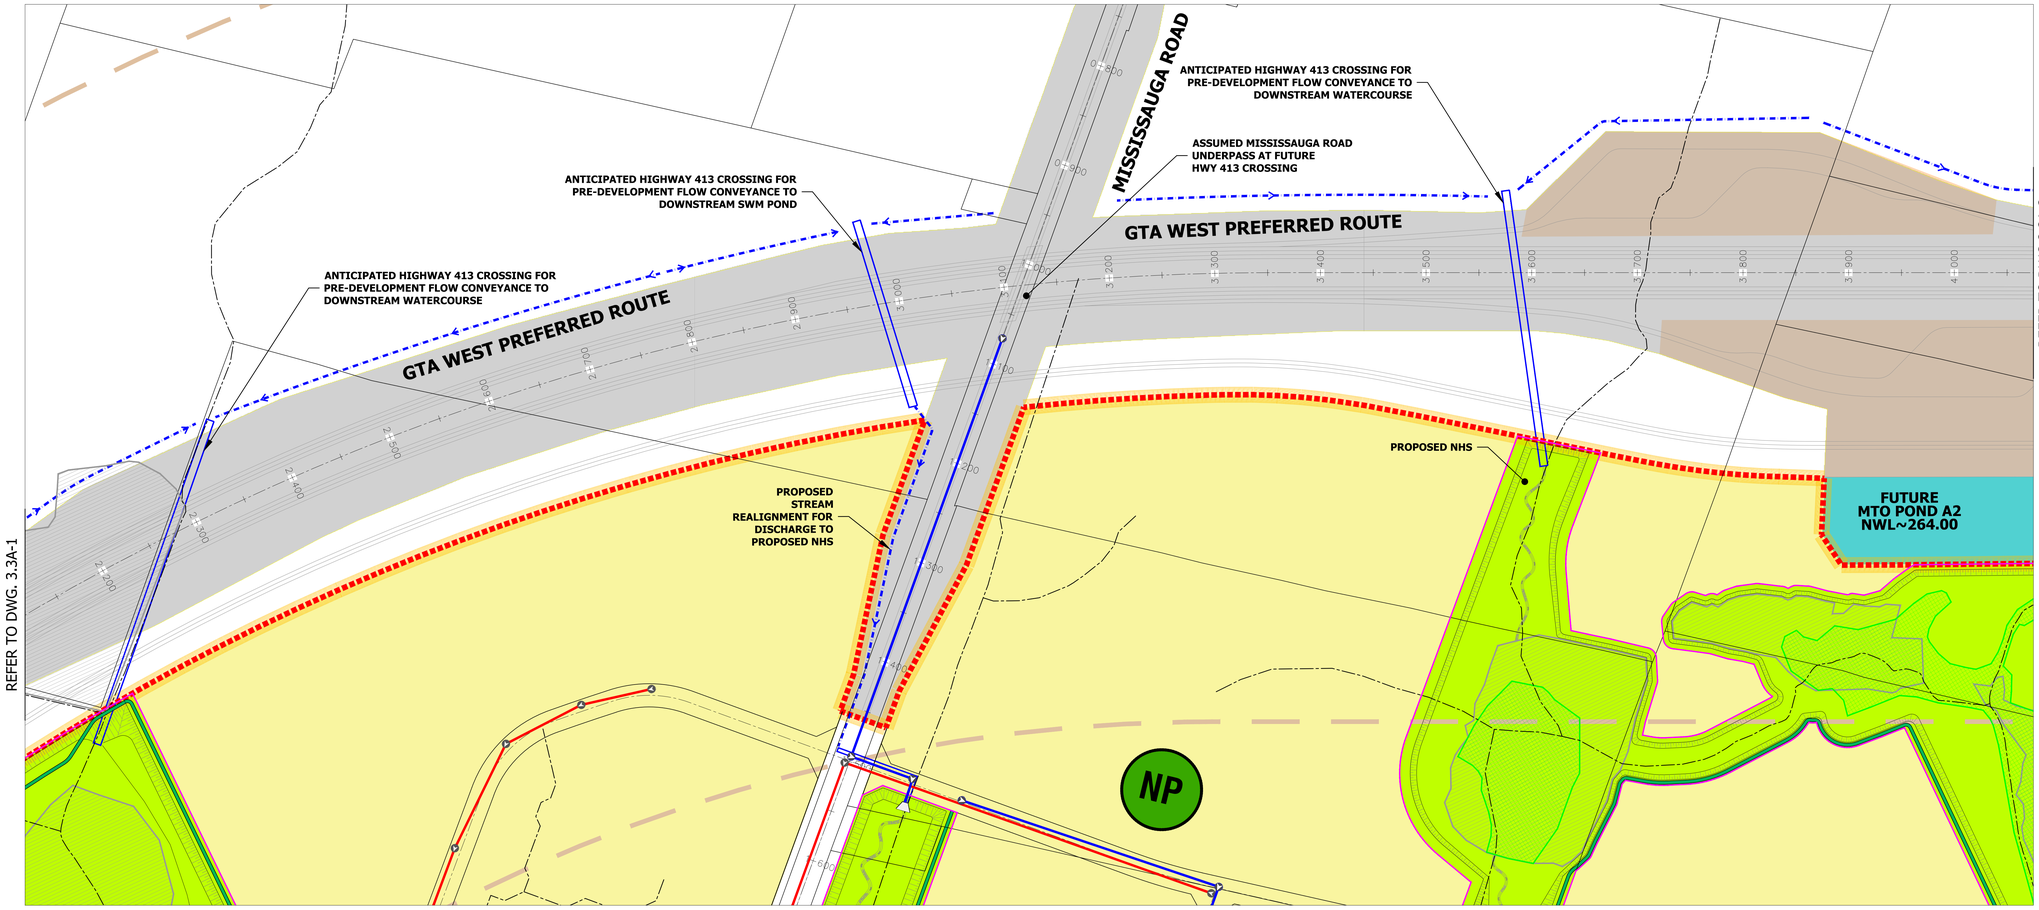

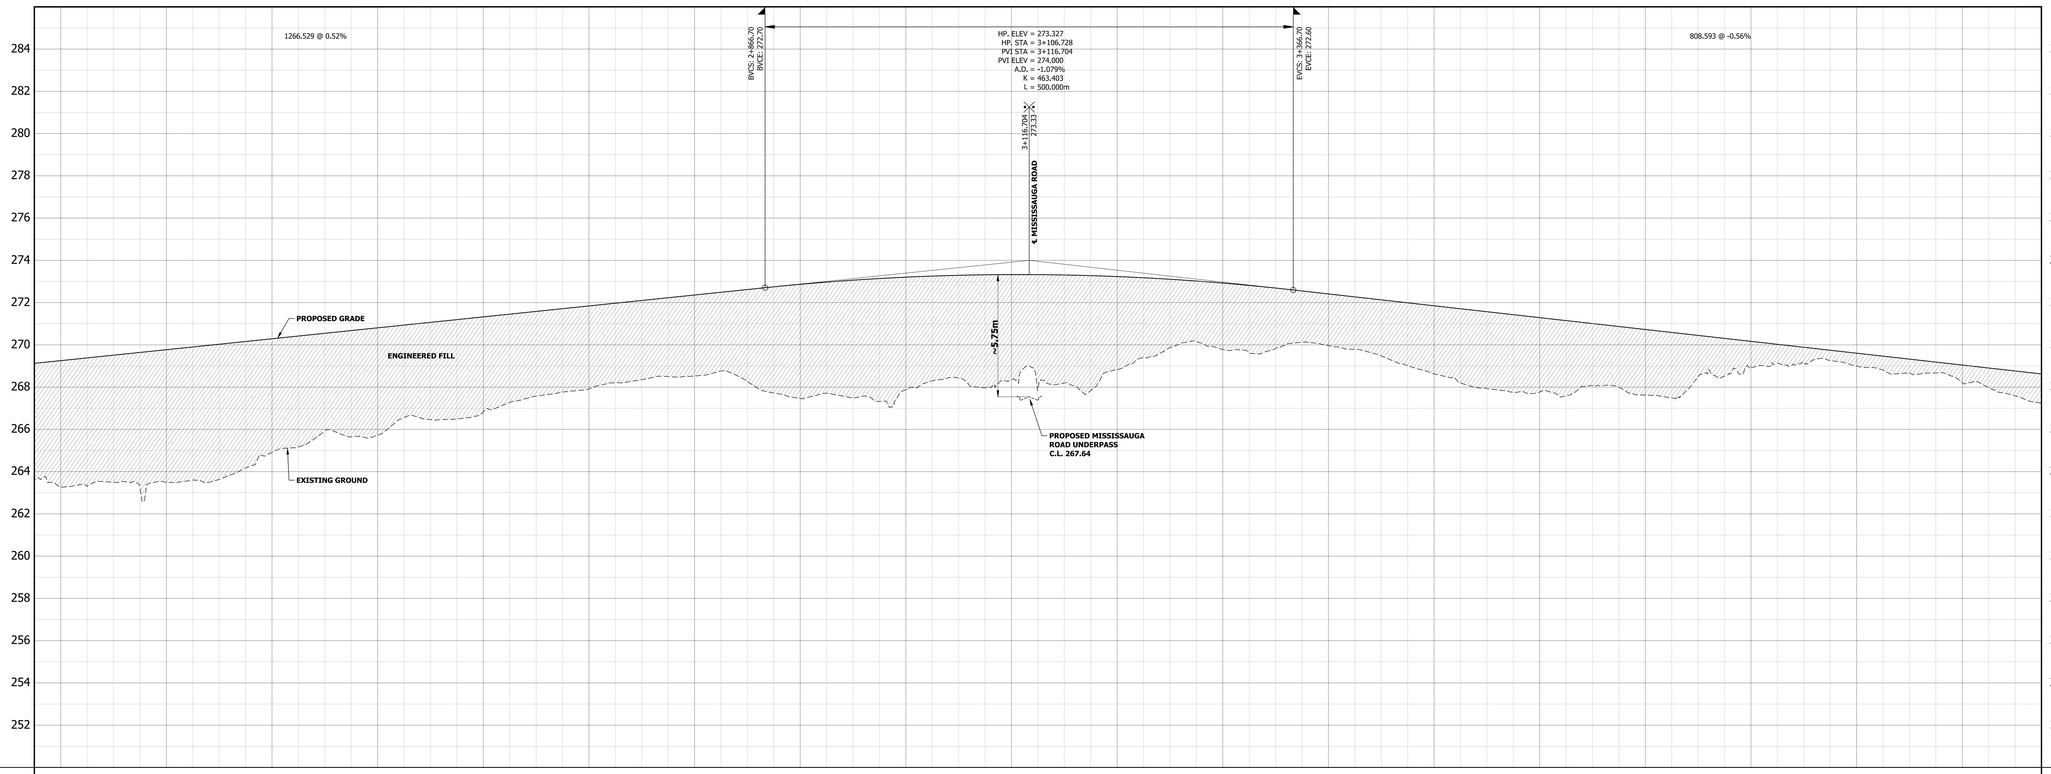

PROPOSED SANITARY SEWER INVERTS																						PROPOSED SANITARY SEWER INVERTS
PROPOSED STORM SEWER INVERTS																						PROPOSED STORM SEWER INVERTS
PROPOSED & EXISTING CENTRELINE ELEVATION	269.757 269.757	269.770 267.640	270.288 267.641	270.806 267.574	271.324 266.820	271.841 267.914	272.359 268.025	272.865 267.460	273.204 267.973	273.326 268.343	273.233 268.848	272.923 269.354	272.410 269.864	271.849 270.400	271.288 267.770	270.727 267.430	270.166 268.944	269.605 268.950	269.044 268.206	PROPOSED & EXISTING CENTRELINE ELEVATION
CENTRELINE CHAINAGE	2+200	2+300	2+400	2+500	2+600	2+700	2+800	2+900	3+000	3+100	3+200	3+300	3+400	3+500	3+600	3+700	3+800	3+900	4+000	CENTRELINE CHAINAGE

K-plan

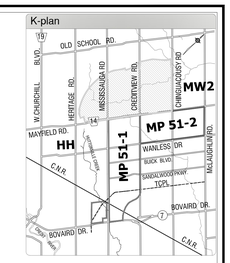

NOTES:

* REFER TO DRAWINGS 3.1 AND 2.4 FOR PRELIMINARY SITE GRADING AND PROPOSED STORM DRAINAGE.
* HWY 413 GRADING AND DRAINAGE DETAILS SHOWN ON THIS PLAN ARE PRELIMINARY ONLY AND SUBJECT TO FUTURE COORDINATION WITH MTO.
* REFER TO DRAWING 3.3C-1 FOR PRELIMINARY MISSISSAUGA ROAD PROFILE.

URBANTECH®

Urbantech® Consulting
A Division of Leighton-Zec Ltd.
3760 14th Avenue, Suite 301,
Markham, ON. L3R 3T7
TEL 905.946.9461 • urbantech.com

ALLOA SECONDARY PLAN
TOWN OF CALEDON
REGIONAL MUNICIPALITY OF PEEL
SERVICING STUDY

PRELIMINARY HIGHWAY 413 PLAN & PROFILE (PART 2)

PROJECT No.	DATE	SCALE	DWG No.
20-665	JULY 2024	H 1:2000 V 1:100	**3.3A-2**

File: P:\Projects\20-665 - Alloa Caledon Jrgn - Pre\Deliverable\Secondary Plan Scoped Servicing Study_Drawings & Figures\3_SITE DRAWINGS\DWG 3.3A - Preliminary HWY 413 Plan & Profile.dwg | Revised by: rTuDOTSH - Fri, Jun 21 2024 - 4:39pm

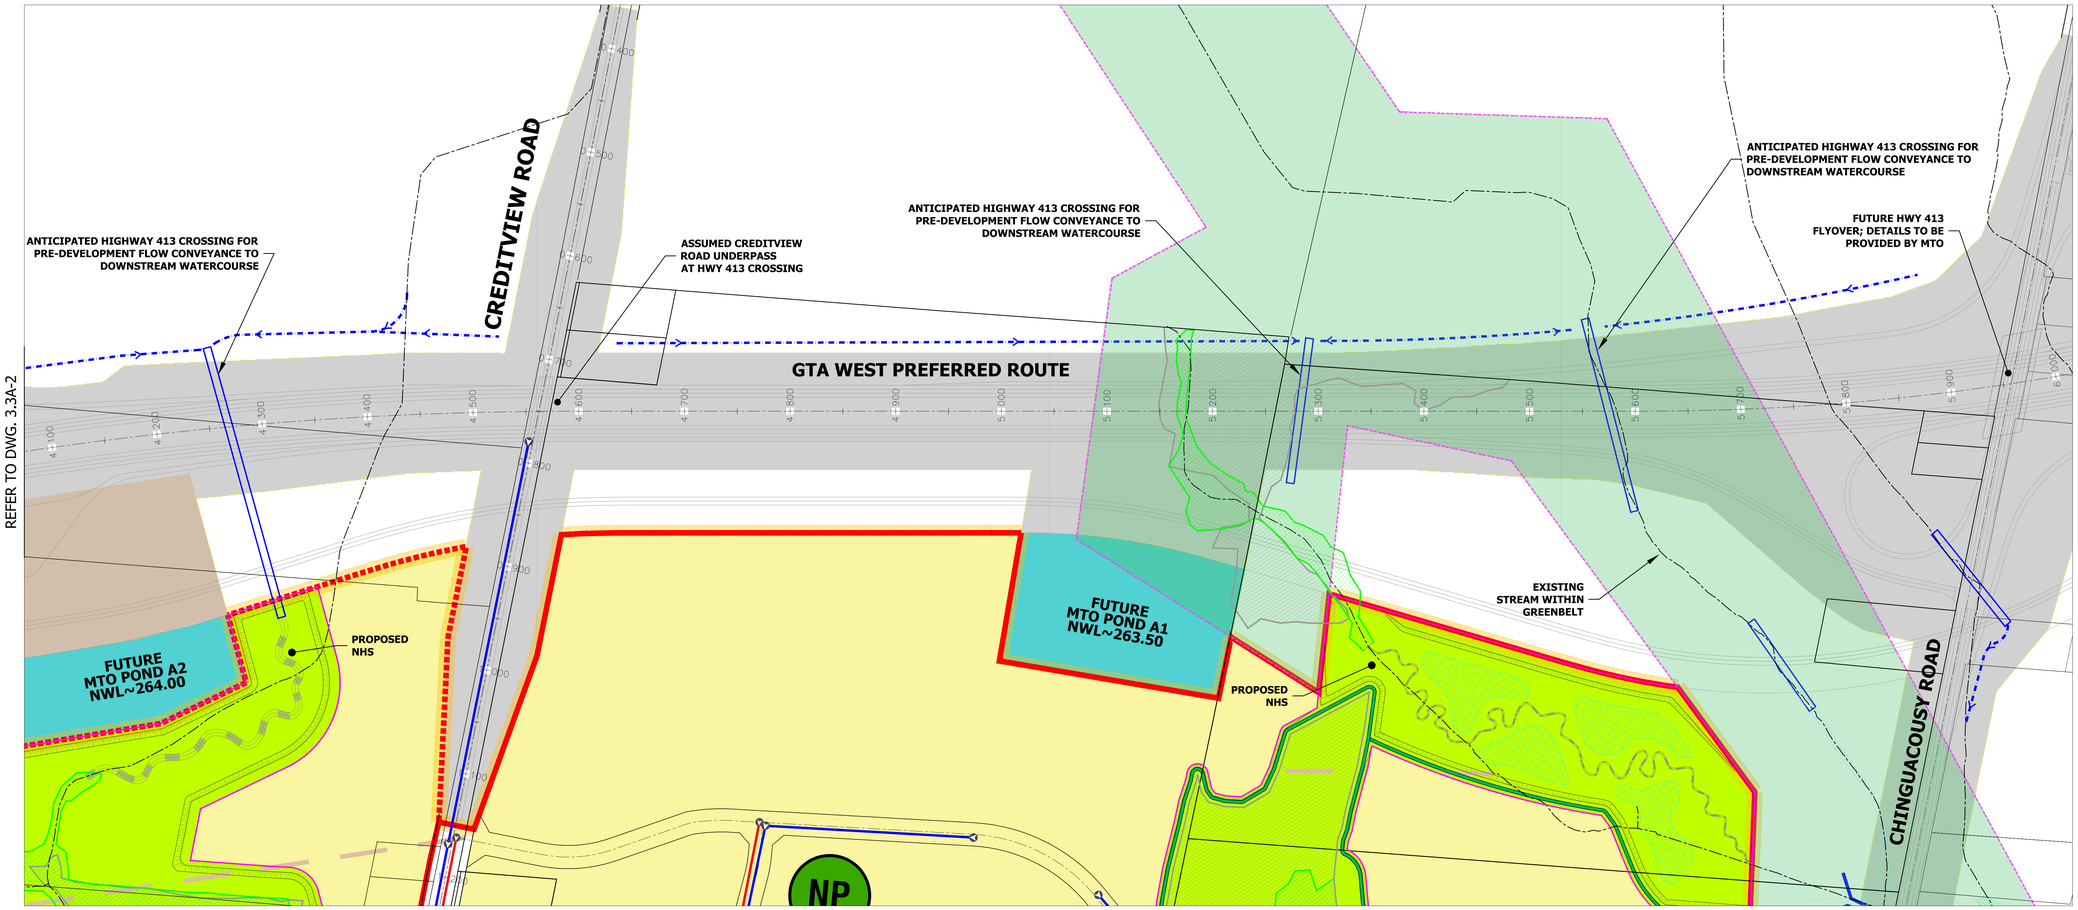

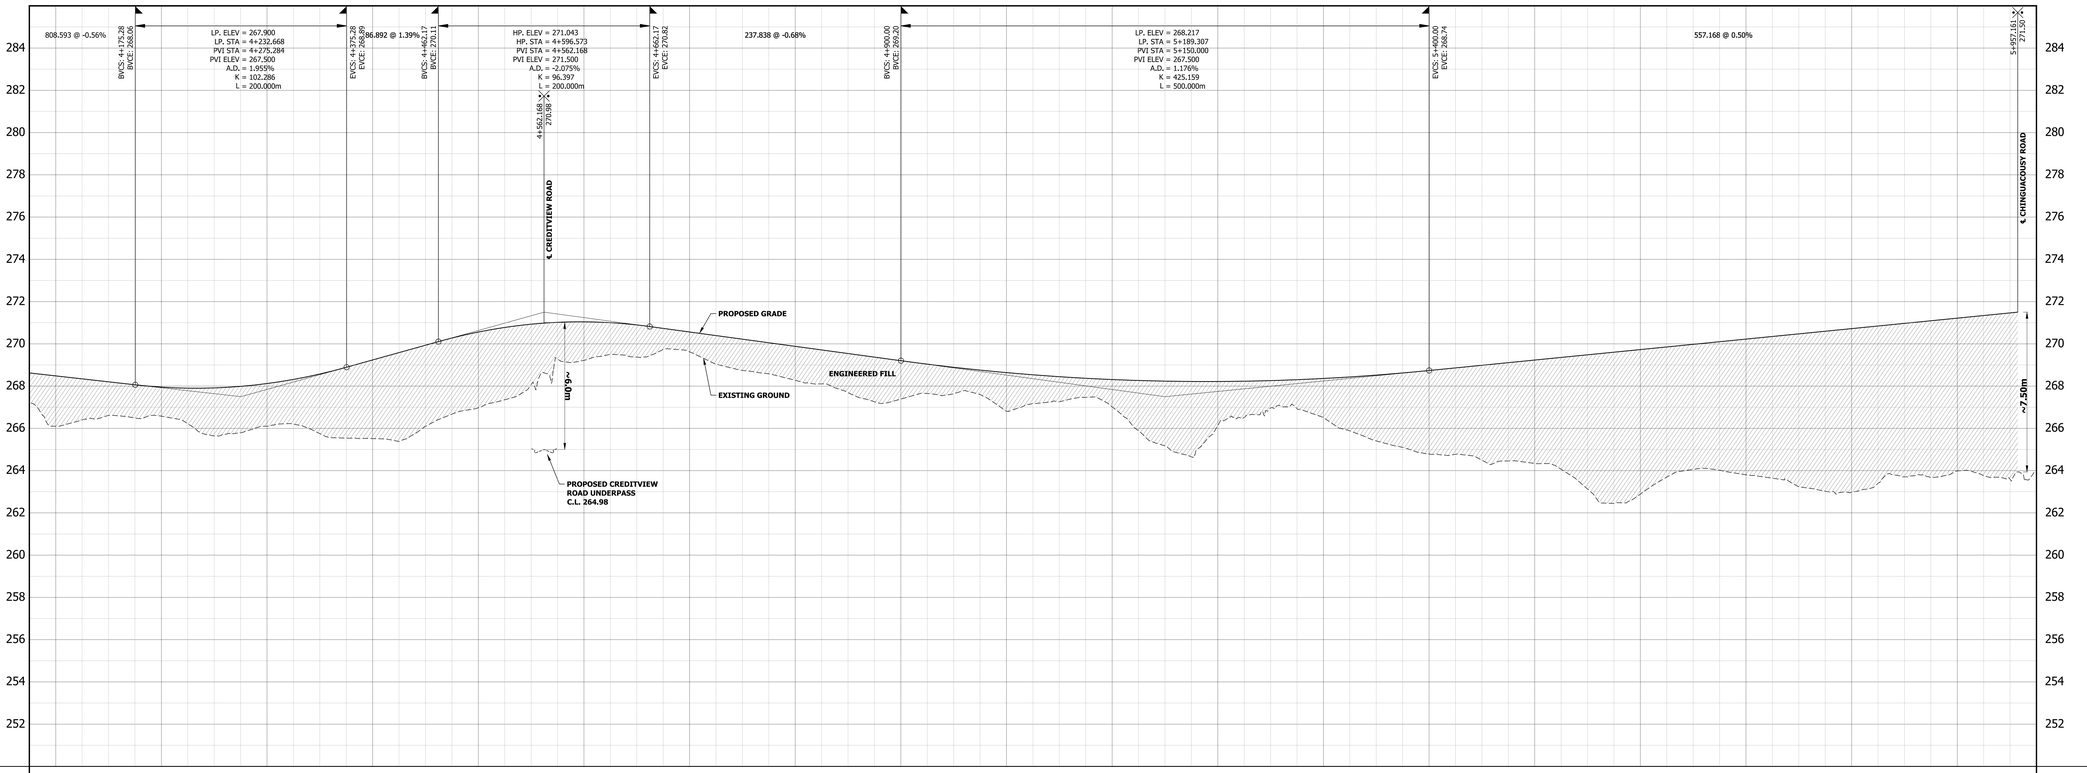

PROPOSED SANITARY SEWER INVERTS																			
PROPOSED STORM SEWER INVERTS																			
PROPOSED & EXISTING CENTRELINE ELEVATION	268.483 268.483	267.952 268.579	268.122 268.310	269.239 268.534	270.559 268.450	271.042 268.378	270.562 268.426	269.882 268.573	269.201 268.389	268.638 268.633	268.311 267.022	268.118 268.748	268.361 268.307	268.739 268.766	269.234 268.197	269.730 268.490	270.226 267.890	270.721 268.887	271.217 267.887
CENTRELINE CHAINAGE	4+100	4+200	4+300	4+400	4+500	4+600	4+700	4+800	4+900	5+000	5+100	5+200	5+300	5+400	5+500	5+600	5+700	5+800	5+900

K-plan

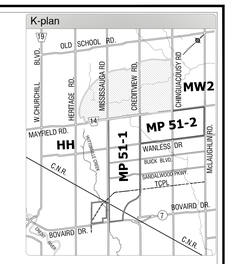

NOTES:

* REFER TO DRAWINGS 3.1 AND 2.4 FOR PRELIMINARY SITE GRADING AND PROPOSED STORM DRAINAGE.
* HWY 413 GRADING AND DRAINAGE DETAILS SHOWN ON THIS PLAN ARE PRELIMINARY ONLY AND SUBJECT TO FUTURE COORDINATION WITH MTO.
* REFER TO DRAWING 3.3B-1 FOR PRELIMINARY CREDITVIEW ROAD PROFILE.

URBANTECH®

Urbantech® Consulting
A Division of Leighton-Zec Ltd.
3760 14th Avenue, Suite 301,
Markham, ON. L3R 3T7
TEL 905.946.9461 • urbantech.com

ALLOA SECONDARY PLAN
TOWN OF CALEDON
REGIONAL MUNICIPALITY OF PEEL
SERVICING STUDY

PRELIMINARY HIGHWAY 413 PLAN & PROFILE (PART 3)

PROJECT No.	DATE	SCALE	DWG No.
20-665	JULY 2024	H 1:2000 V 1:100	**3.3A-3**

File: P:\Projects\20-665 - Alloa Caledon (Argo - Peel)\Reports\Secondary Plan Scoped Servicing Study_Drawings & Figures\3_SITE GRADING\DWG 3.3A - Preliminary HWY 413 Plan & Profile.dwg - Revised by <TLEVITON> - Fri, Jun 21 2024 - 4:39pm

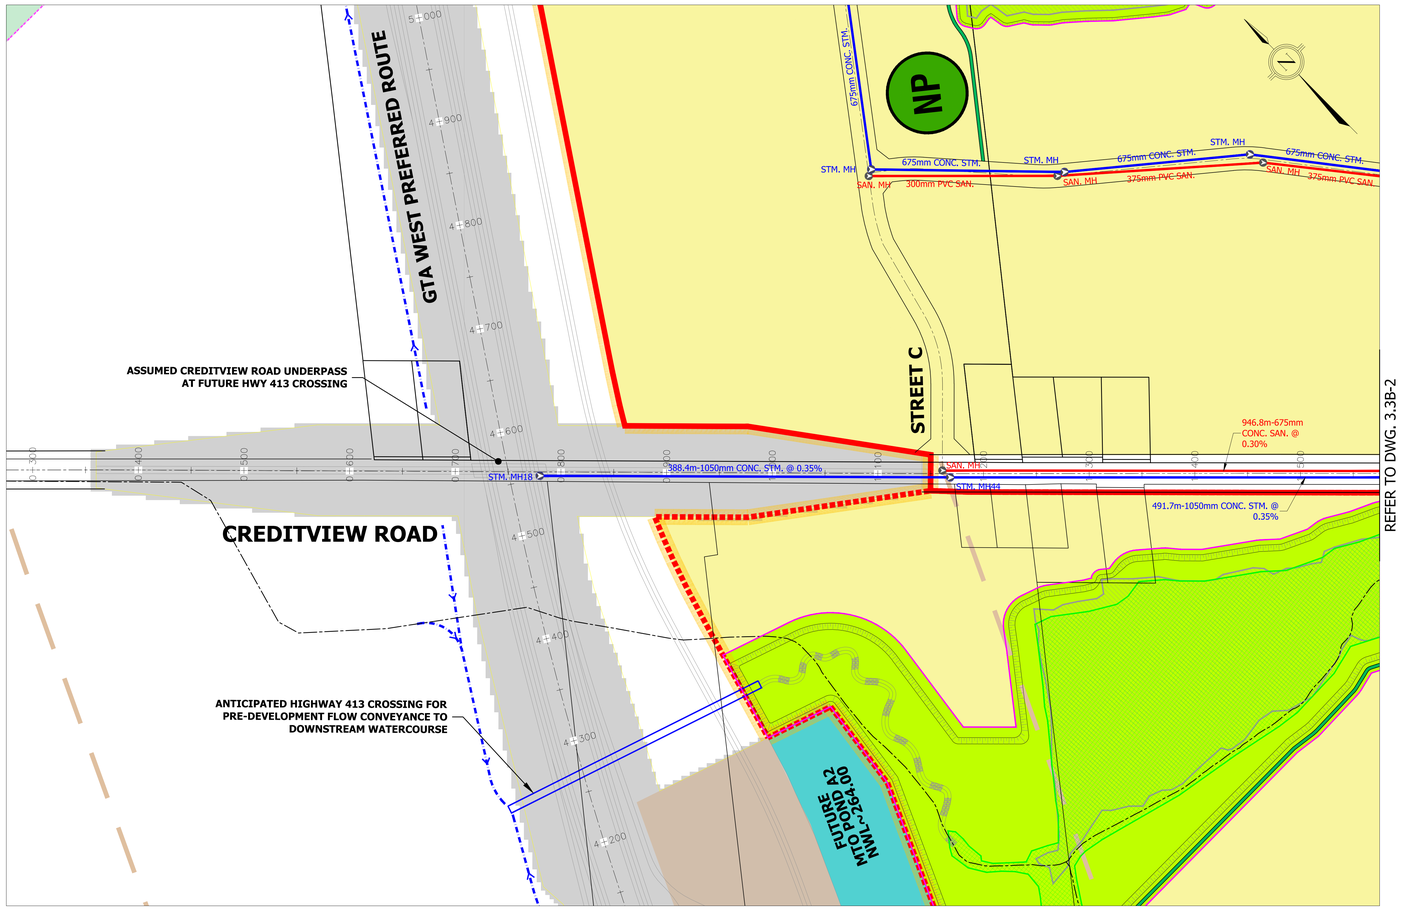

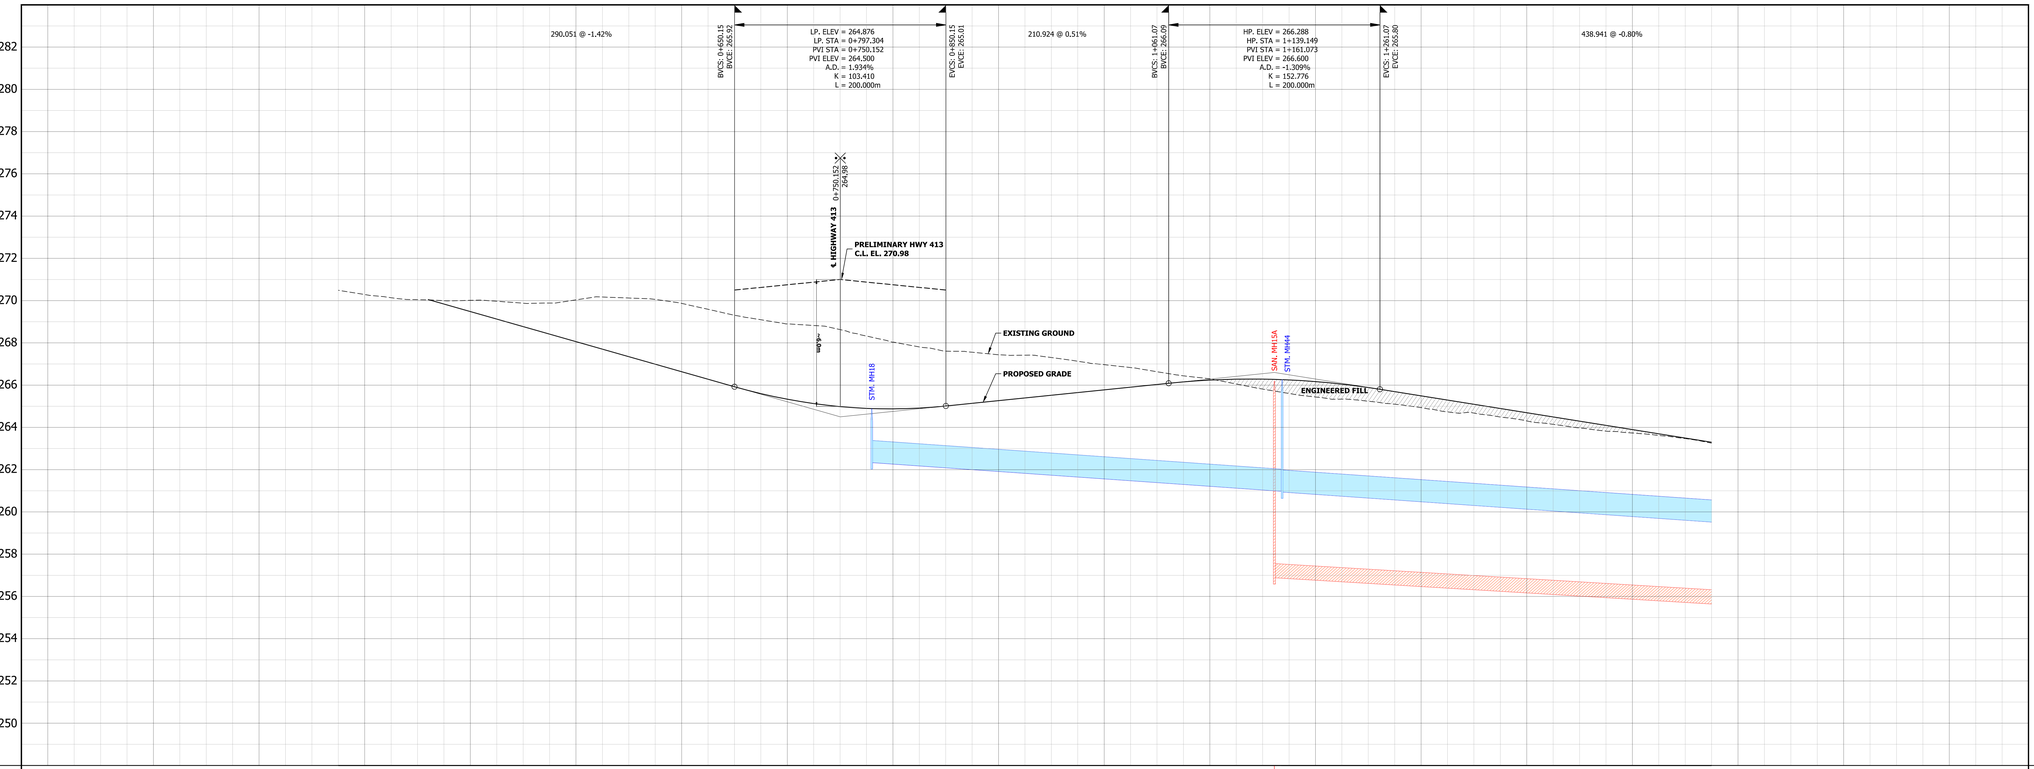

PROPOSED SANITARY SEWER INVERTS										SE256.883	946.8m-675mm CONC. SAN. @ 0.30%			PROPOSED SANITARY SEWER INVERTS
PROPOSED STORM SEWER INVERTS						SE263.250	388.4m-1050mm CONC. STM. @ 0.35%			NW260.000 CW260.000	491.7m-1050mm CONC. STM. @ 0.35%			PROPOSED STORM SEWER INVERTS
PROPOSED & EXISTING CENTRELINE ELEVATION	270.297	269.483 270.022	268.990 270.074	266.637 269.668	265.334 268.897	264.876 268.035	265.366 267.438	265.777 266.969	266.228 266.269	266.167 265.438	265.491 264.918	264.693 264.396	263.895 263.952	PROPOSED & EXISTING CENTRELINE ELEVATION
CENTRELINE CHAINAGE	0+300	0+400	0+500	0+600	0+700	0+800	0+900	1+000	1+100	1+200	1+300	1+400	1+500	CENTRELINE CHAINAGE

K-plan

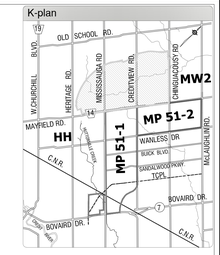

NOTES:

* REFER TO DRAWINGS 3.1 AND 2.4 FOR PRELIMINARY SITE GRADING AND PROPOSED STORM DRAINAGE.
* PROPOSED CREDITVIEW ROAD GRADES TO BE COORDINATED WITH THE TOWN AND MTO WITH RESPECT TO THE HWY 413 CROSSING. SEE DRAWING 3.3A-3 FOR PRELIMINARY HWY 413 PROFILE.

URBANTECH®

Urbantech® Consulting
A Division of Leighton-Zec Ltd.
3760 14th Avenue, Suite 301,
Markham, ON. L3R 3T7
TEL 905.946.9461 ◦ urbantech.com

ALLOA SECONDARY PLAN
TOWN OF CALEDON
REGIONAL MUNICIPALITY OF PEEL
SERVICING STUDY

PRELIMINARY CREDITVIEW ROAD PLAN & PROFILE (PART 1)

PROJECT No.	DATE	SCALE	DWG No.
20-665	JULY 2024	H 1:2000 V 1:100	**3.3B-1**

File: P:\Projects\20-665 - Alloa Caledon\Argo - Mod\Reports\Secondary Plan Scoped Servicing Study\1_Drawings & Figures\2_SITE GRADING\DWG 3.3B\2_Preliminary Creditview Road Plan & Profile.dwg - Revised by <EDIC> - Thu, Jul 27 2024 - 9:37am

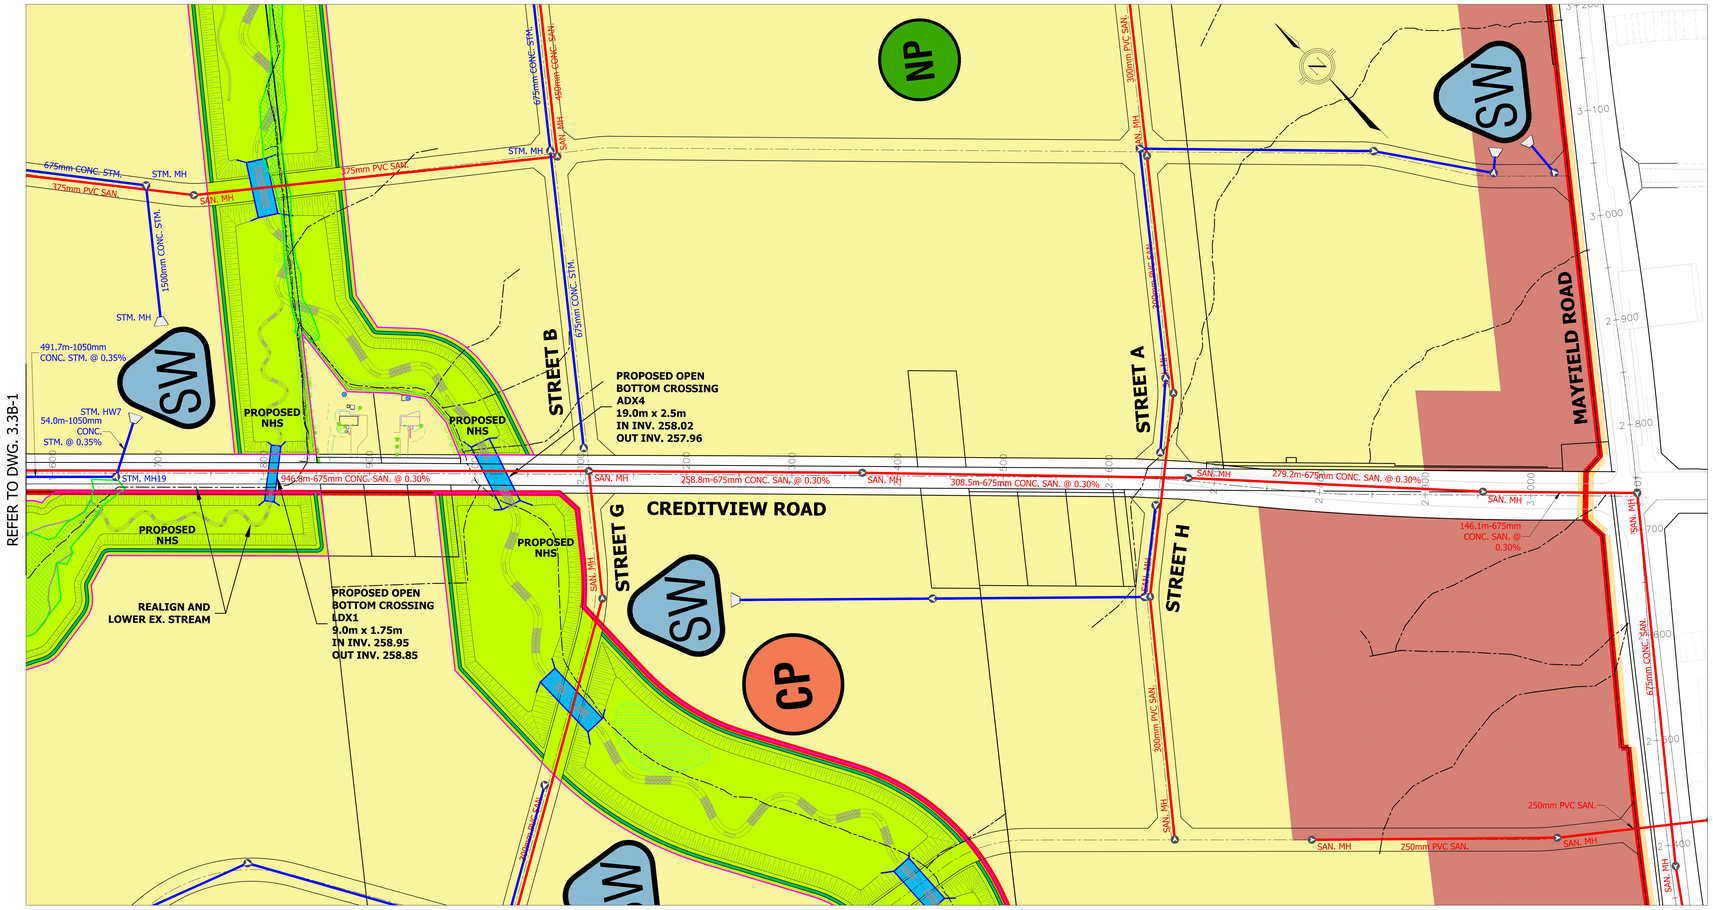

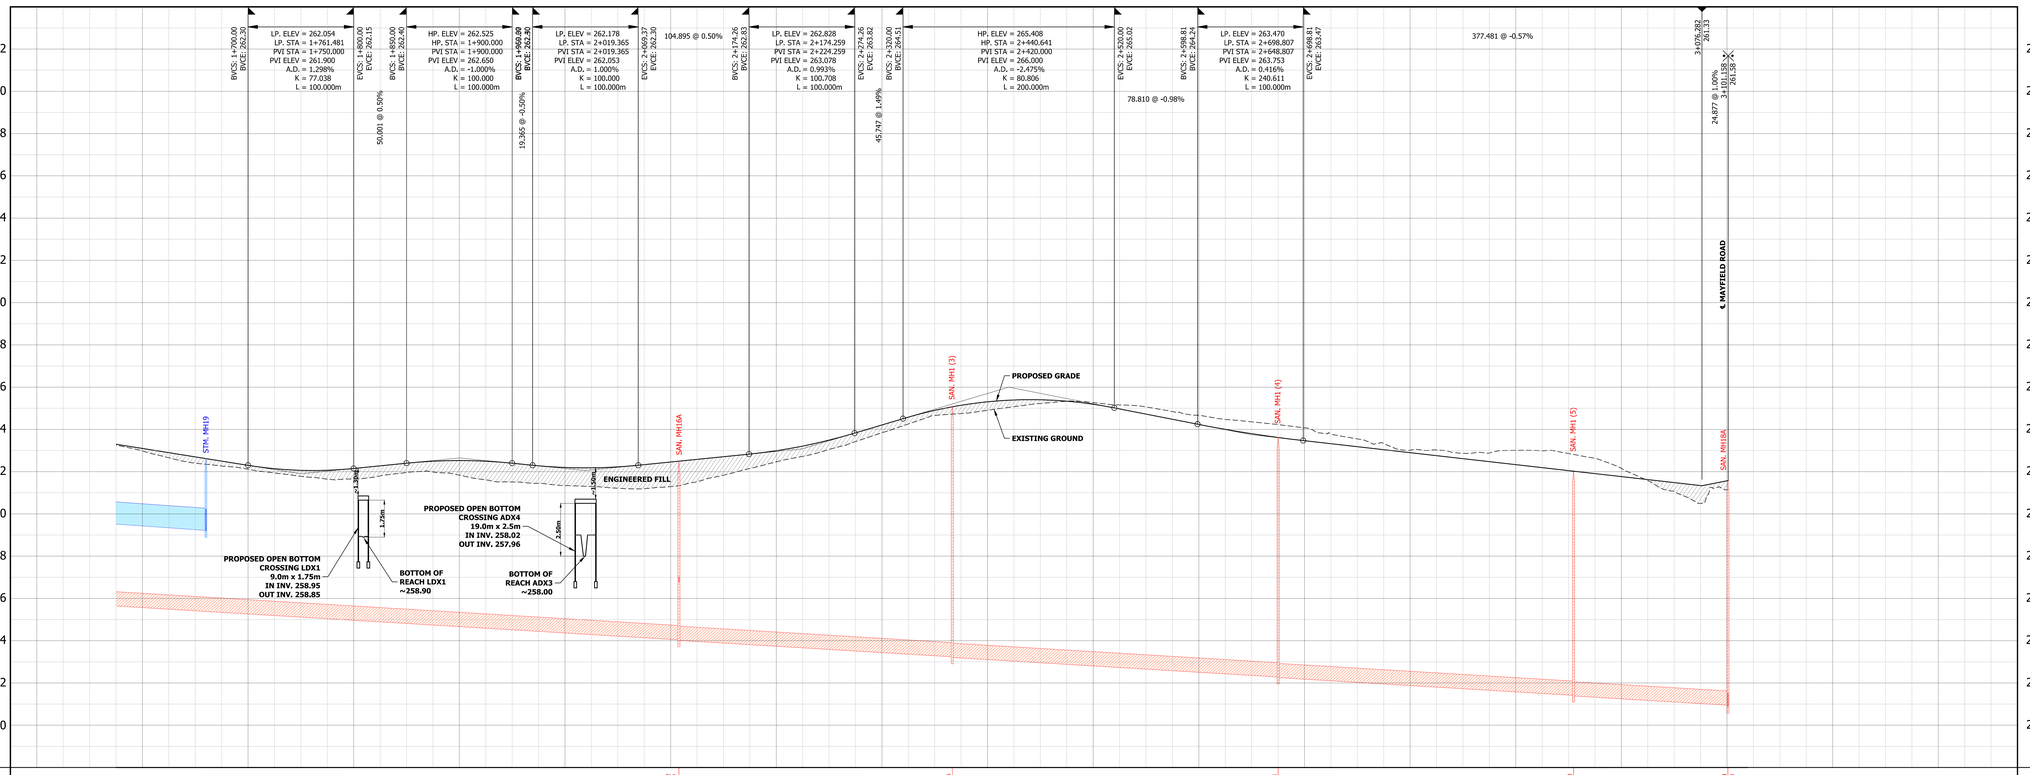

K-plan

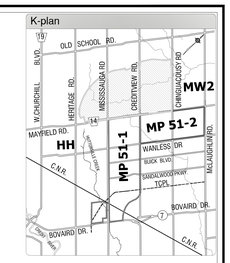

NOTES:

* REFER TO DRAWINGS 3.1 AND 2.4 FOR PRELIMINARY SITE GRADING AND PROPOSED STORM DRAINAGE.
* PROPOSED CREDITVIEW ROAD GRADES TO BE COORDINATED WITH THE TOWN AND MTO WITH RESPECT TO THE HWY 413 CROSSING.

URBANTECH®

Urbantech® Consulting
A Division of Leighton-Zec Ltd.
3760 14th Avenue, Suite 301,
Markham, ON. L3R 3T7
TEL 905.946.9461 + urbantech.com

ALLOA SECONDARY PLAN
TOWN OF CALEDON
REGIONAL MUNICIPALITY OF PEEL
SERVICING STUDY

PRELIMINARY CREDITVIEW ROAD PLAN & PROFILE (PART 2)

PROJECT No.	DATE	SCALE	DWG No.
20-665	JULY 2024	H 1:2000 V 1:100	**3.3B-2**

File: P:\Projects\20-665 - Alloa Caledon (Argo - Pre0\Reports\Secondary Plan Scoped Servicing Study_Drawings & Figures\2_SITE GRADING\DWG 3.3B\3.2_Preliminary Creditview Road Plan & Profile.dwg - Revised by - rSIDEr - Thu, Jun 27 2024 - 9:37am

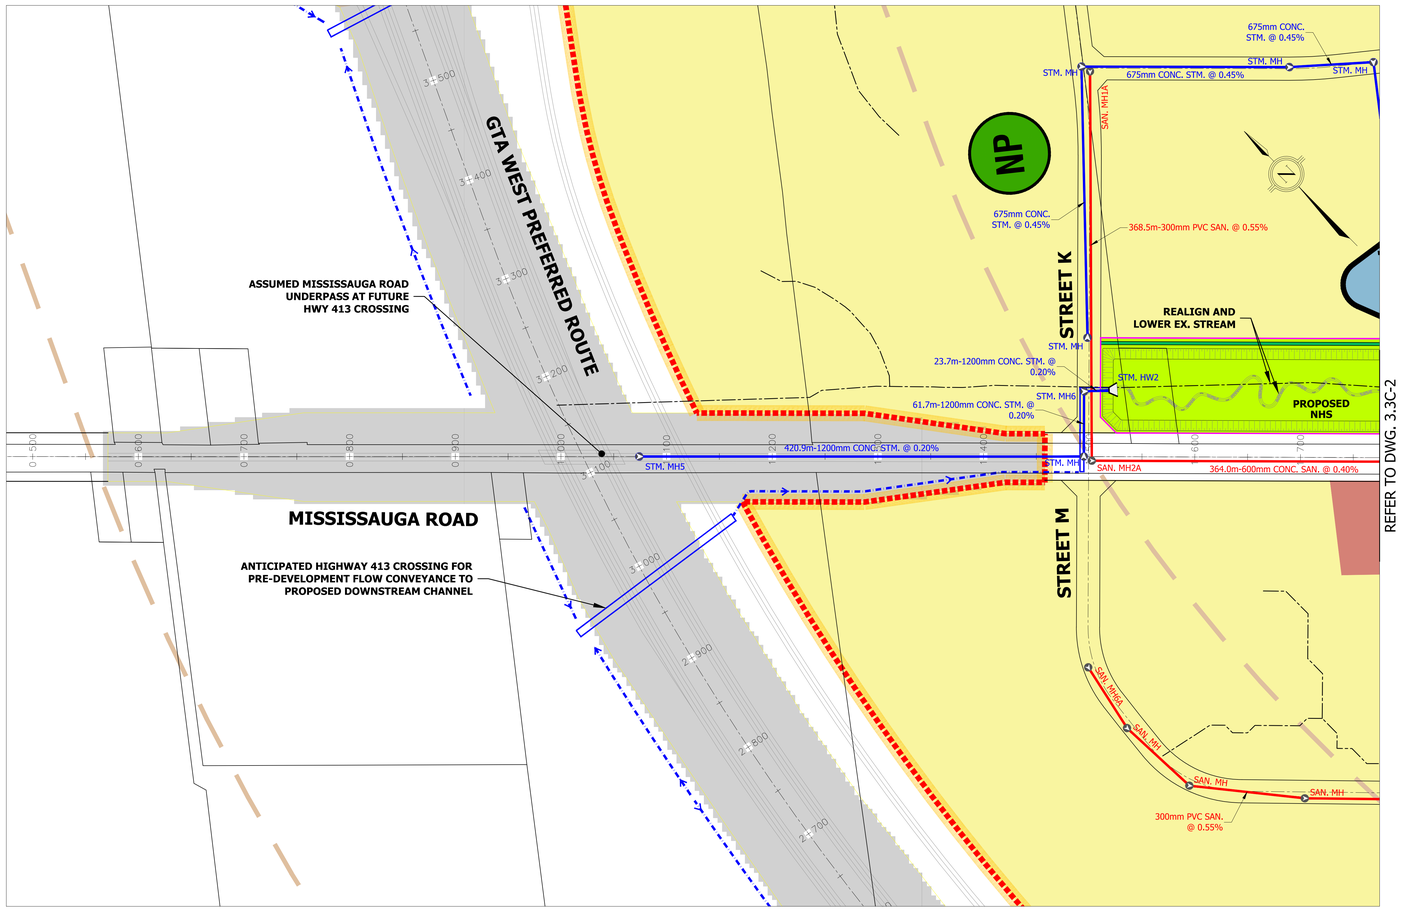
GTA WEST PREFERRED ROUTE
MISSISSAUGA ROAD
ASSUMED MISSISSAUGA ROAD UNDERPASS AT FUTURE HWY 413 CROSSING
ANTICIPATED HIGHWAY 413 CROSSING FOR PRE-DEVELOPMENT FLOW CONVEYANCE TO PROPOSED DOWNSTREAM CHANNEL
NP
STREET K
STREET M
675mm CONC. STM. @ 0.45%
STM. MH
STM. MH12
SAN. MH12A
368.5m-300mm PVC SAN. @ 0.55%
REALIGN AND LOWER EX. STREAM
PROPOSED NHS
23.7m-1200mm CONC. STM. @ 0.20%
STM. HW2
STM. MH6
61.7m-1200mm CONC. STM. @ 0.20%
420.9m-1200mm CONC. STM. @ 0.20%
STM. MH5
SAN. MH2A
364.0m-600mm CONC. SAN. @ 0.40%
SAN. MH6A
SAN. MH7
SAN. MH
300mm PVC SAN. @ 0.55%
REFER TO DWG. 3.3C-2

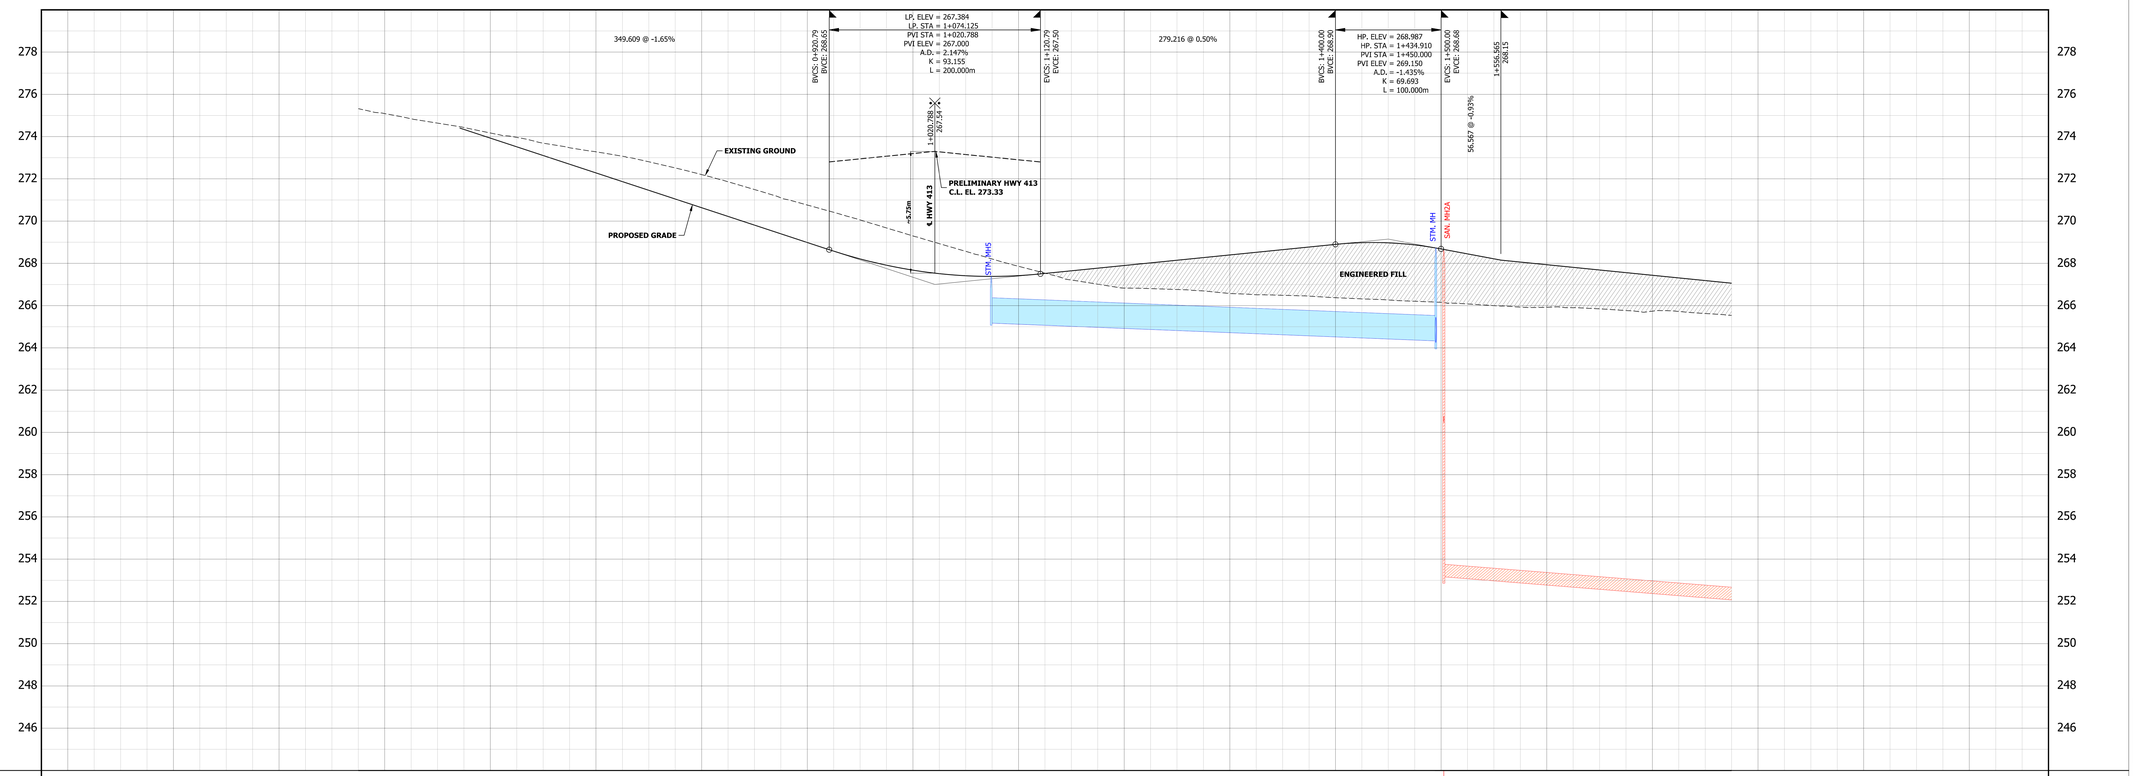
349.609 @ -1.65%
279.216 @ 0.50%
56.567 @ -0.93%
BVCS: 0+920.79
BVCE: 268.65
LP, ELEV = 267.384
LP, STA = 1+074.125
PVI STA = 1+020.788
PVI ELEV = 267.000
A.D. = 2.147%
K = 93.155
L = 200.000m
EVCS: 1+120.79
EVCE: 267.50
BVCS: 1+400.00
BVCE: 268.90
HP, ELEV = 268.987
HP, STA = 1+434.910
PVI STA = 1+450.000
PVI ELEV = 269.150
A.D. = -1.435%
K = 69.693
L = 100.000m
EVCS: 1+500.00
EVCE: 268.68
1+556.665
268.115
1+020.788
267.154
EXISTING GROUND
PRELIMINARY HWY 413
C.L. EL. 273.33
PROPOSED GRADE
~5.75m
℄ HWY 413
STM. MH5
STM. MH
SAN. MH2A
ENGINEERED FILL

| | | |

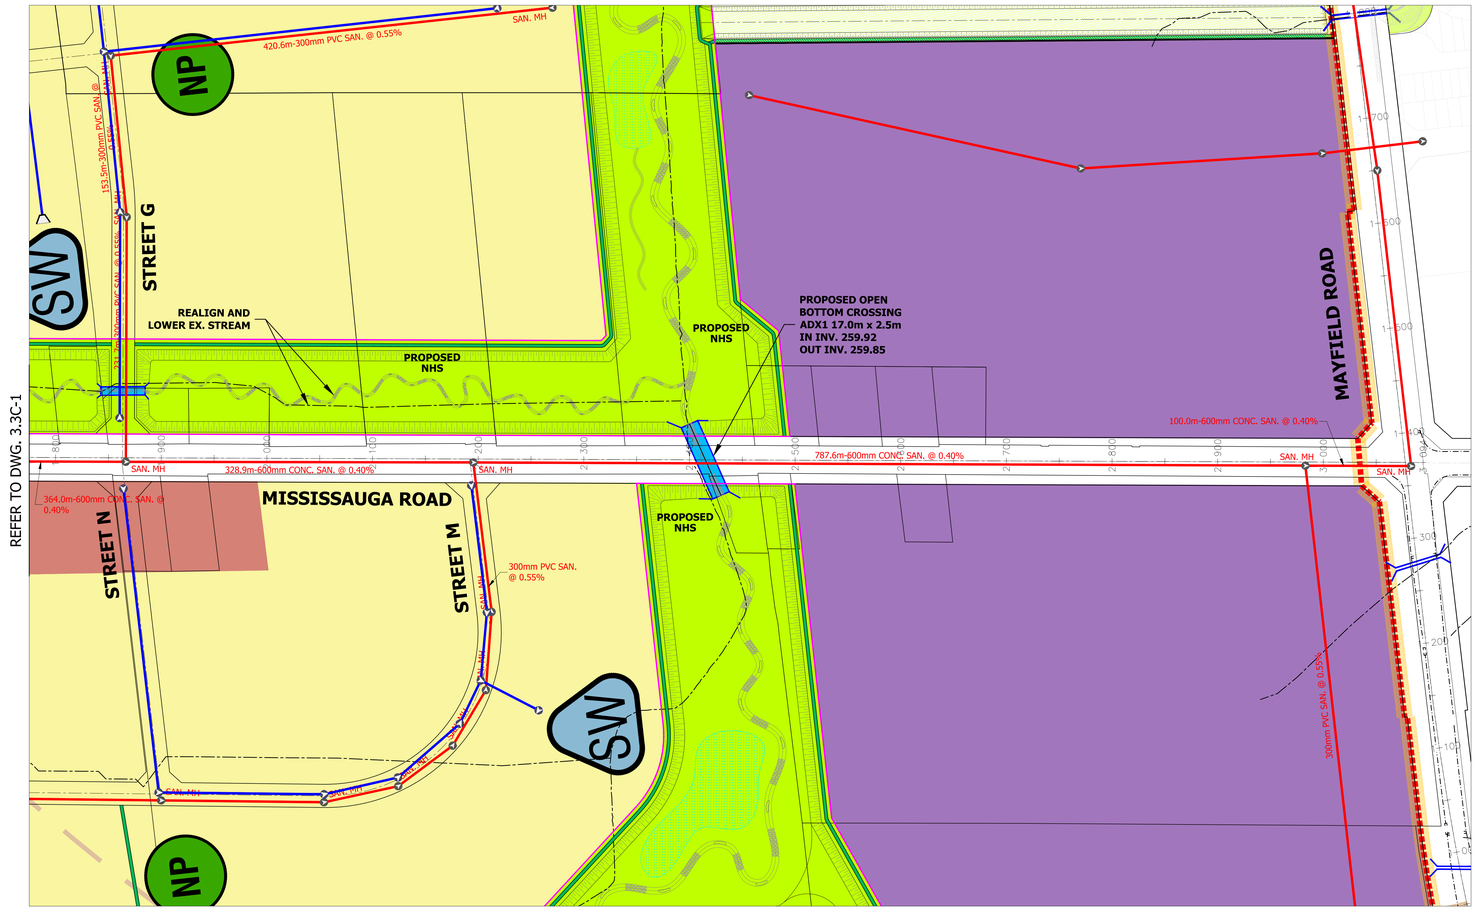
NP
SW
STREET G
REALIGN AND
LOWER EX. STREAM
PROPOSED
NHS
PROPOSED OPEN
BOTTOM CROSSING
ADX1 17.0m x 2.5m
IN INV. 259.92
OUT INV. 259.85
MAYFIELD ROAD
420.6m-300mm PVC SAN. @ 0.55%
153.5m-300mm PVC SAN. @ 0.55%
100.0m-600mm CONC. SAN. @ 0.40%
787.6m-600mm CONC. SAN. @ 0.40%
328.9m-600mm CONC. SAN. @ 0.40%
364.0m-600mm CONC. SAN. @ 0.40%
SAN. MH
MISSISSAUGA ROAD
STREET N
STREET M
300mm PVC SAN.
@ 0.55%
300mm PVC SAN. @ 0.55%
REFER TO DWG. 3.3C-1

650.956 @ -0.50%
14.820 @ 0.50%
HP, ELEV = 265.072
HP, STA = 2+261.359
PVI STA = 2+272.333
PVI ELEV = 265.224
A.D. = -1.281%
K = 78.052
L = 100.000m
45.497 @ -0.78%
LP, ELEV = 264.105
LP, STA = 2+463.717
PVI STA = 2+467.429
PVI ELEV = 263.700
A.D. = 1.623%
K = 123.259
L = 200.000m
207.579 @ 0.84%
HP, ELEV = 266.480
HP, STA = 2+820.694
PVI STA = 2+825.000
PVI ELEV = 266.709
A.D. = -1.841%
K = 54.306
L = 100.000m
177.754 @ -1.00%
24.877 @ 1.00%
℄ MAYFIELD ROAD
SAN. MH10A
SAN. MH9A
SAN. MH8A
SAN. MH7A
PROPOSED GRADE
ENGINEERED FILL
EXISTING GROUND
1.00m
2.50m
PROPOSED OPEN BOTTOM
CROSSING ADX1
17.0m x 2.5m
IN INV. 259.92
OUT INV. 259.85
BOTTOM OF
REACH ADX1
~259.90
328.9m-600mm CONC. SAN. @ 0.40%
787.6m-600mm CONC. SAN. @ 0.40%
100.0m-600mm
CONC. SAN. @ 0.40%

| | | |