1 A-01 SOUTH ELEVATION
3/16" = 1'-0"

2 A-01 EAST ELEVATION
3/16" = 1'-0"

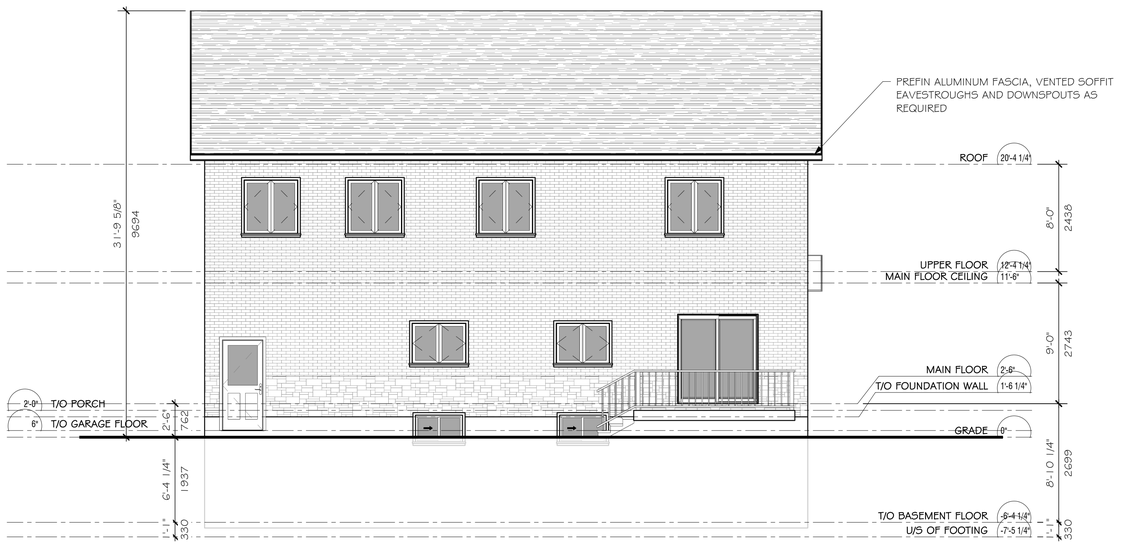

3 A-01 NORTH ELEVATION
3/16" = 1'-0"

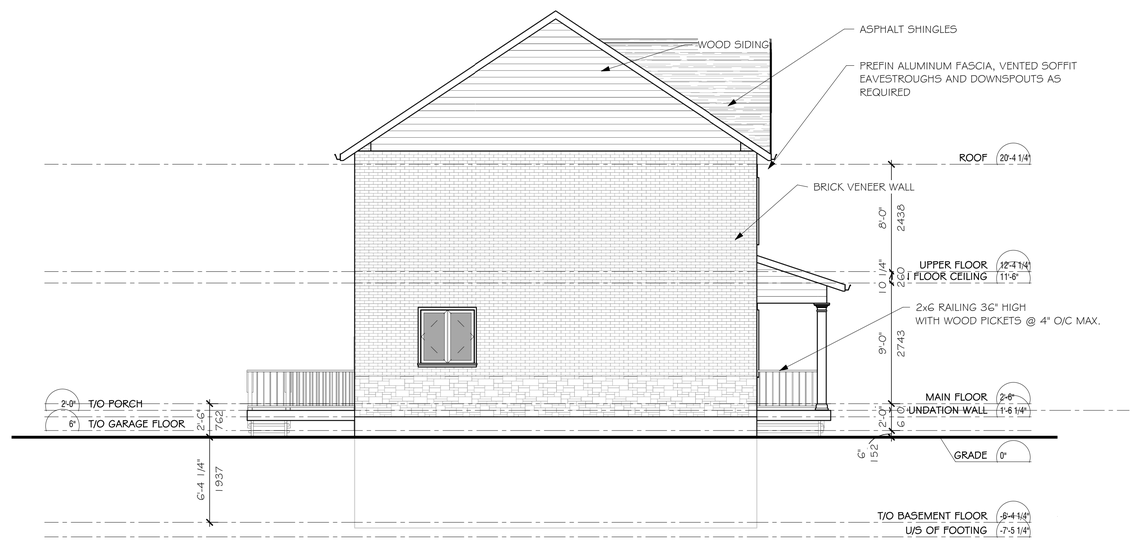

4 A-01 WEST ELEVATION
3/16" = 1'-0"

The undersigned has reviewed and takes responsibility for this design and has the qualifications and meets the requirements set out in the Ontario Building Code to be a Designer.
QUALIFICATION INFORMATION
Required unless design is exempt under 3.2.4.1 of Div. C
J. PINHAY 35223
NAME SIGNATURE BCIN
REGISTRATION INFORMATION
Required unless design is exempt under 3.2.4.1 of Div. C
EXCALIBUR CAD DESIGNS 44726
FIRM NAME BCIN

EXCALIBUR CAD DESIGNS
97 EDELWILD DRIVE, ORANGEVILLE, ONTARIO L9W 2Y4
PHONE: 519-940-3763
FAX: 519-940-3763
EMAIL: XDESIGNS@ROGERS.COM

PROJECT: GRANT RESIDENCE
LOT 2 VICTORIA STREET
ALTON, ONTARIO

DRAWING TITLE: PROPOSED CUSTOM RESIDENCE
EXTERIOR ELEVATIONS

DRAWN BY: J PINHAY	JOB No.: 1902
DATE: AUG 1 2019	REVISED:
SCALE: 3/16" = 1'-0"	DRAWING No.: A-04
J PINHAY	