TOWN OF CALEDON
PLANNING
RECEIVED

October 31, 2023

SECTION D–D

SCALE: H:500
V: 100

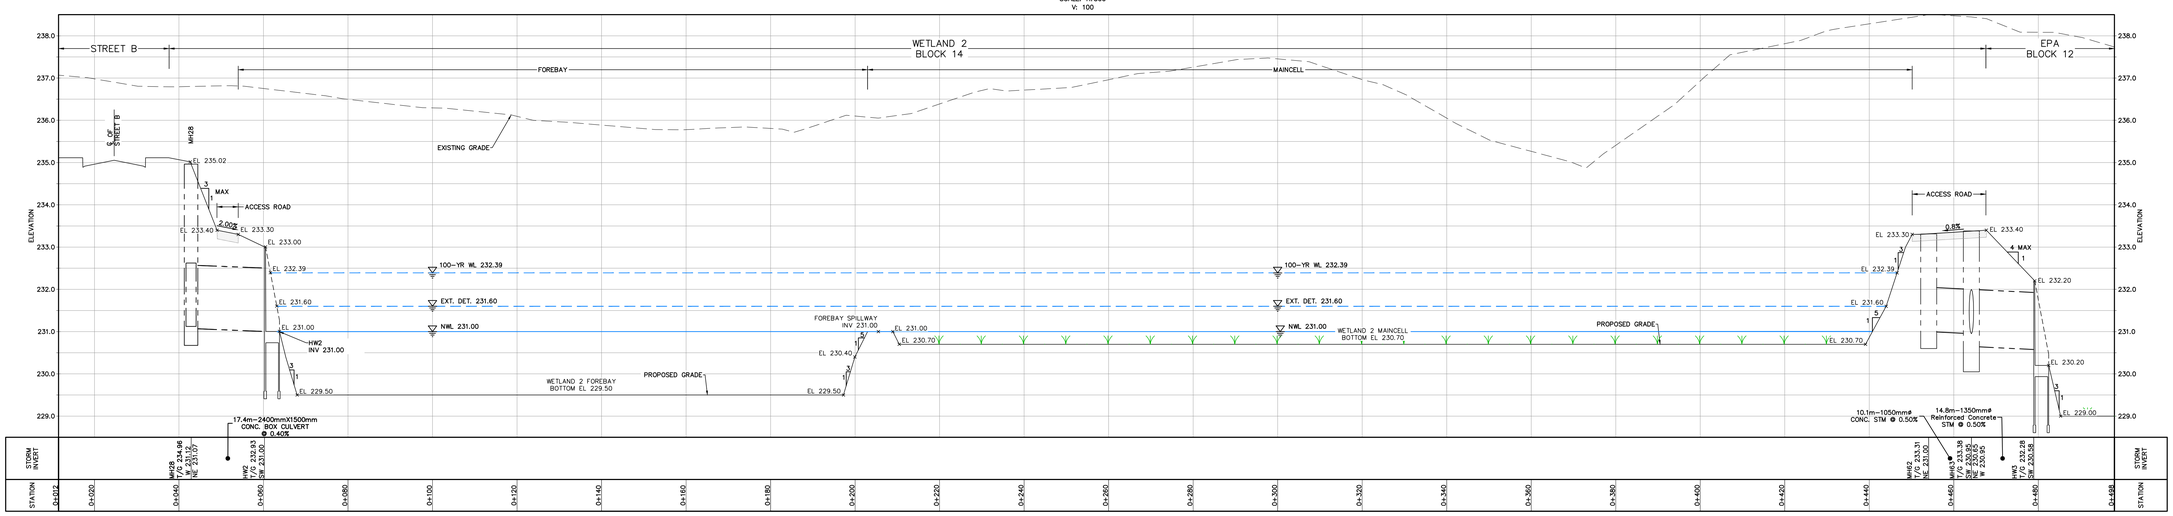

SECTION E–E

SCALE: H:500
V: 100

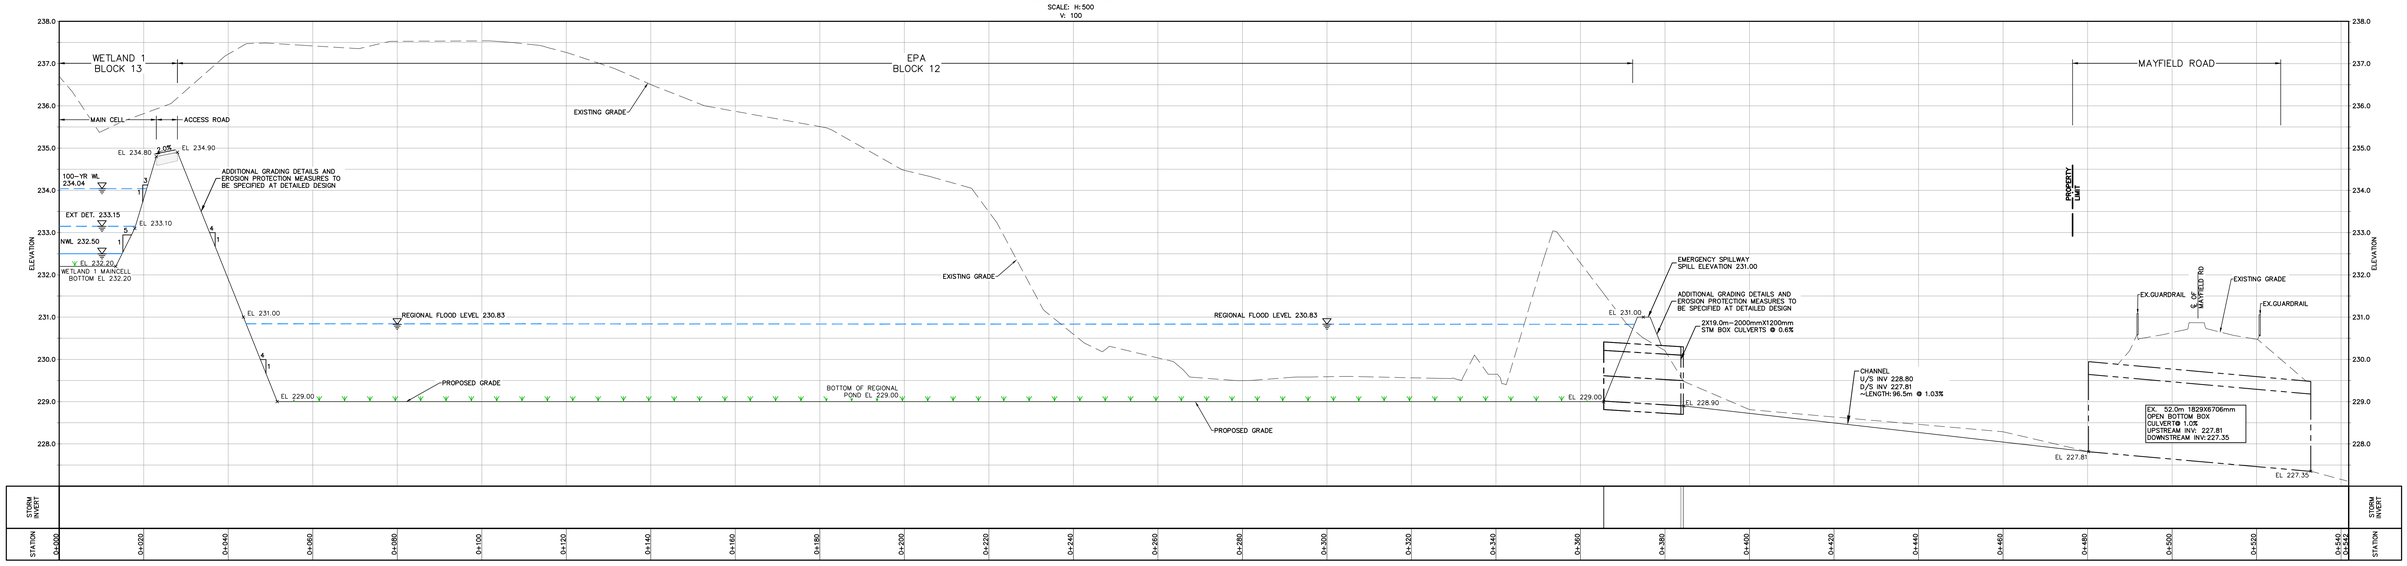

SECTION F–F

SCALE: H:500
V: 100

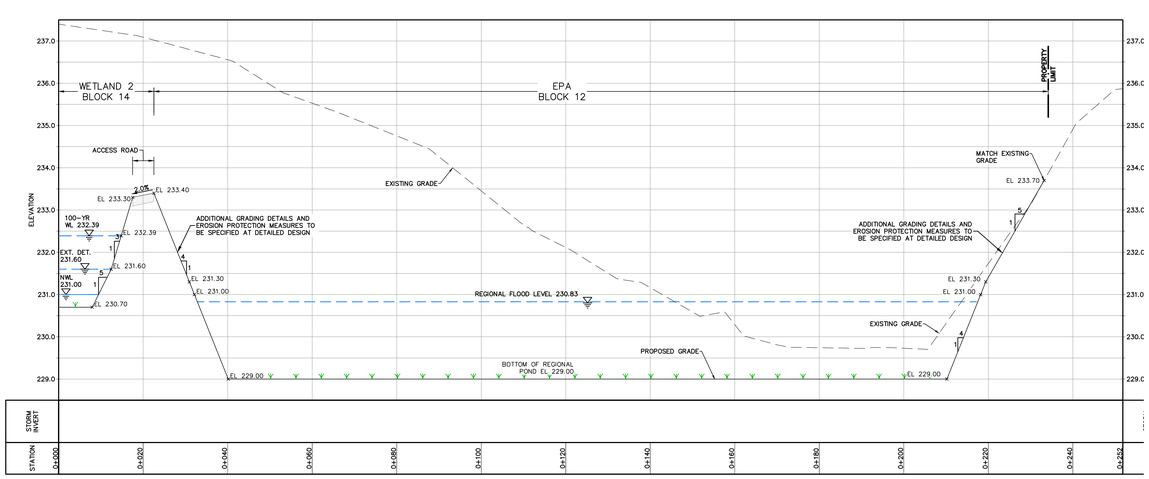

NOTE:
IF REQUIRED, WETLANDS CLAY LINER THICKNESS TO BE SPECIFIED BY GEOTECHNICAL ENGINEERS AT DETAILED DESIGN.

KEYBASE

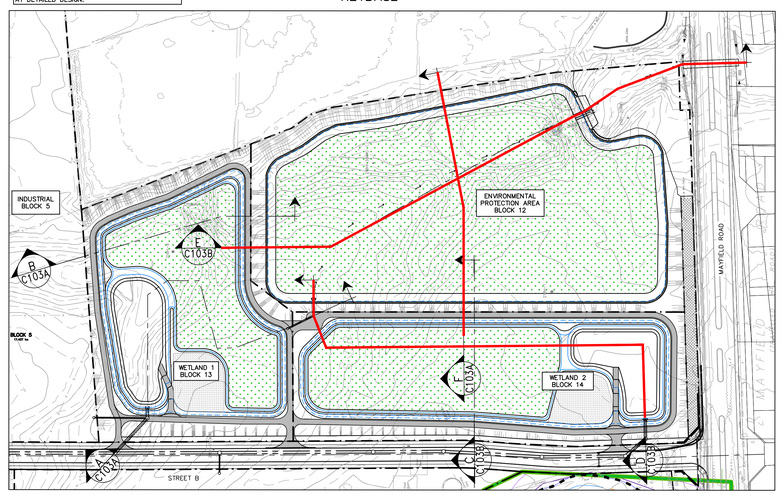

No.	ISSUE / REVISION	YYYY/MMM/DD
2	RE-ISSUED FOR DPOS & OPA	2023/OCT/30
1	RE-ISSUED FOR DPOS & OPA	2023/APR/06
0	ISSUED FOR DPOS, OPA & ZBA	2021/JUN/29

Stamp: LICENSED PROFESSIONAL ENGINEER — A. V. SALTER — 100514324 — 2023/10/30 — PROVINCE OF ONTARIO

Stamp: LICENSED PROFESSIONAL ENGINEER — R.S. ARCHER — 100120701 — PROVINCE OF ONTARIO

BEARING NOTE:

BEARINGS ARE UTM GRID, DERIVED FROM GPS OBSERVATION USING THE "TOPNET" GPS NETWORK OBSERVATIONS, UTM ZONE 17, NAD83 (CSRS) (2010.0) & (1997.0).

SURVEY COMPLETED BY YOUNG & YOUNG SURVEYING INC. & J.D.BARNES LIMITED DATED 2021/OCT/07, 2021/OCT/14 & 2018/NOV/28, PROJECT Nos. 21-B7601-4, 21-B7601-5 & 18-30-308-00-A.

EXISTING GROUND CONTOURS OUTSIDE OF SITE LIMITS AND INSIDE EXISTING FLOOD PLAIN BASED ON LIDAR SURVEY FROM EQUATORSTUDIOS.

ELEVATION NOTE:

ELEVATIONS HEREON ARE GEODETIC IN ORGIN AND WERE DERIVED FROM GPS OBSERVATIONS USING THE "TOPNET" GPS NETWORK AND ARE REFERRED TO THE COVD-1928: 1978 DATUM.

ELEVATION HEREON ARE GEODETIC IN ORGIN AND WERE DERIVED FROM CITY OF BRAMPTON MONUMENT No. 042200365 (NAD ADJUSTMENT) HAVING A PUBLISHED ELEVATION OF 242.135m.

SITE BENCHMARK:

A NAIL HAVING ELEVATION 241.24m WAS SET 12.12m EAST OF THE SOUTHEAST CORNER OF THE PROPERTY ALONG AIRPORT ROAD.

A CUT CROSS HAVING ELEVATION 242.51m WAS SET ON THE NORTHEAST CORNER OF THE INTERSECTION BETWEEN MAYFIELD ROAD AND TORBRAM ROAD

DRAFT PLAN NOTES:

DESIGN ELEMENTS ARE BASED ON DRAFT PLAN BY WESTON CONSULTING INC.
DRAWING No.: D3
FILE No.: 10208

DRAWING NOTES:

THIS DRAWING IS THE EXCLUSIVE PROPERTY OF C.F. CROZIER & ASSOCIATES INC. AND THE REPRODUCTION OF ANY PART OF IT WITHOUT PRIOR WRITTEN CONSENT OF THIS OFFICE IS STRICTLY PROHIBITED.

THE CONTRACTOR SHALL VERIFY ALL DIMENSIONS, LEVELS, AND DATUMS ON SITE AND REPORT ANY DISCREPANCIES OR OMISSIONS TO THIS OFFICE PRIOR TO CONSTRUCTION.

THIS DRAWING IS TO BE READ AND UNDERSTOOD IN CONJUNCTION WITH ALL OTHER PLANS AND DOCUMENTS APPLICABLE TO THIS PROJECT. DO NOT SCALE THIS DRAWING.

ALL EXISTING UNDERGROUND UTILITIES TO BE VERIFIED IN THE FIELD BY THE CONTRACTOR PRIOR TO CONSTRUCTION.

Project:
TULLAMORE LANDS
TOWN OF CALEDON

Drawing:
STORMWATER MANAGEMENT
FACILITY & ENVIRONMENTAL
PROTECTION AREA SECTIONS

CROZIER CONSULTING ENGINEERS
2800 High Point Drive
Suite 100
Milton, ON L9T 6P4
905-875-0026 T
905-875-4915 F
www.cfcrozier.ca

Drawn	Design	Project No.
A.V.S.	A.V.S./A.D.F.	2022-5842
Check	Check	Scale
J.S./R.S.A.	D.L./R.S.A.	AS SHOWN

Dwg: C103B