TOWN OF CALEDON
PLANNING
RECEIVED
Feb 26, 2021

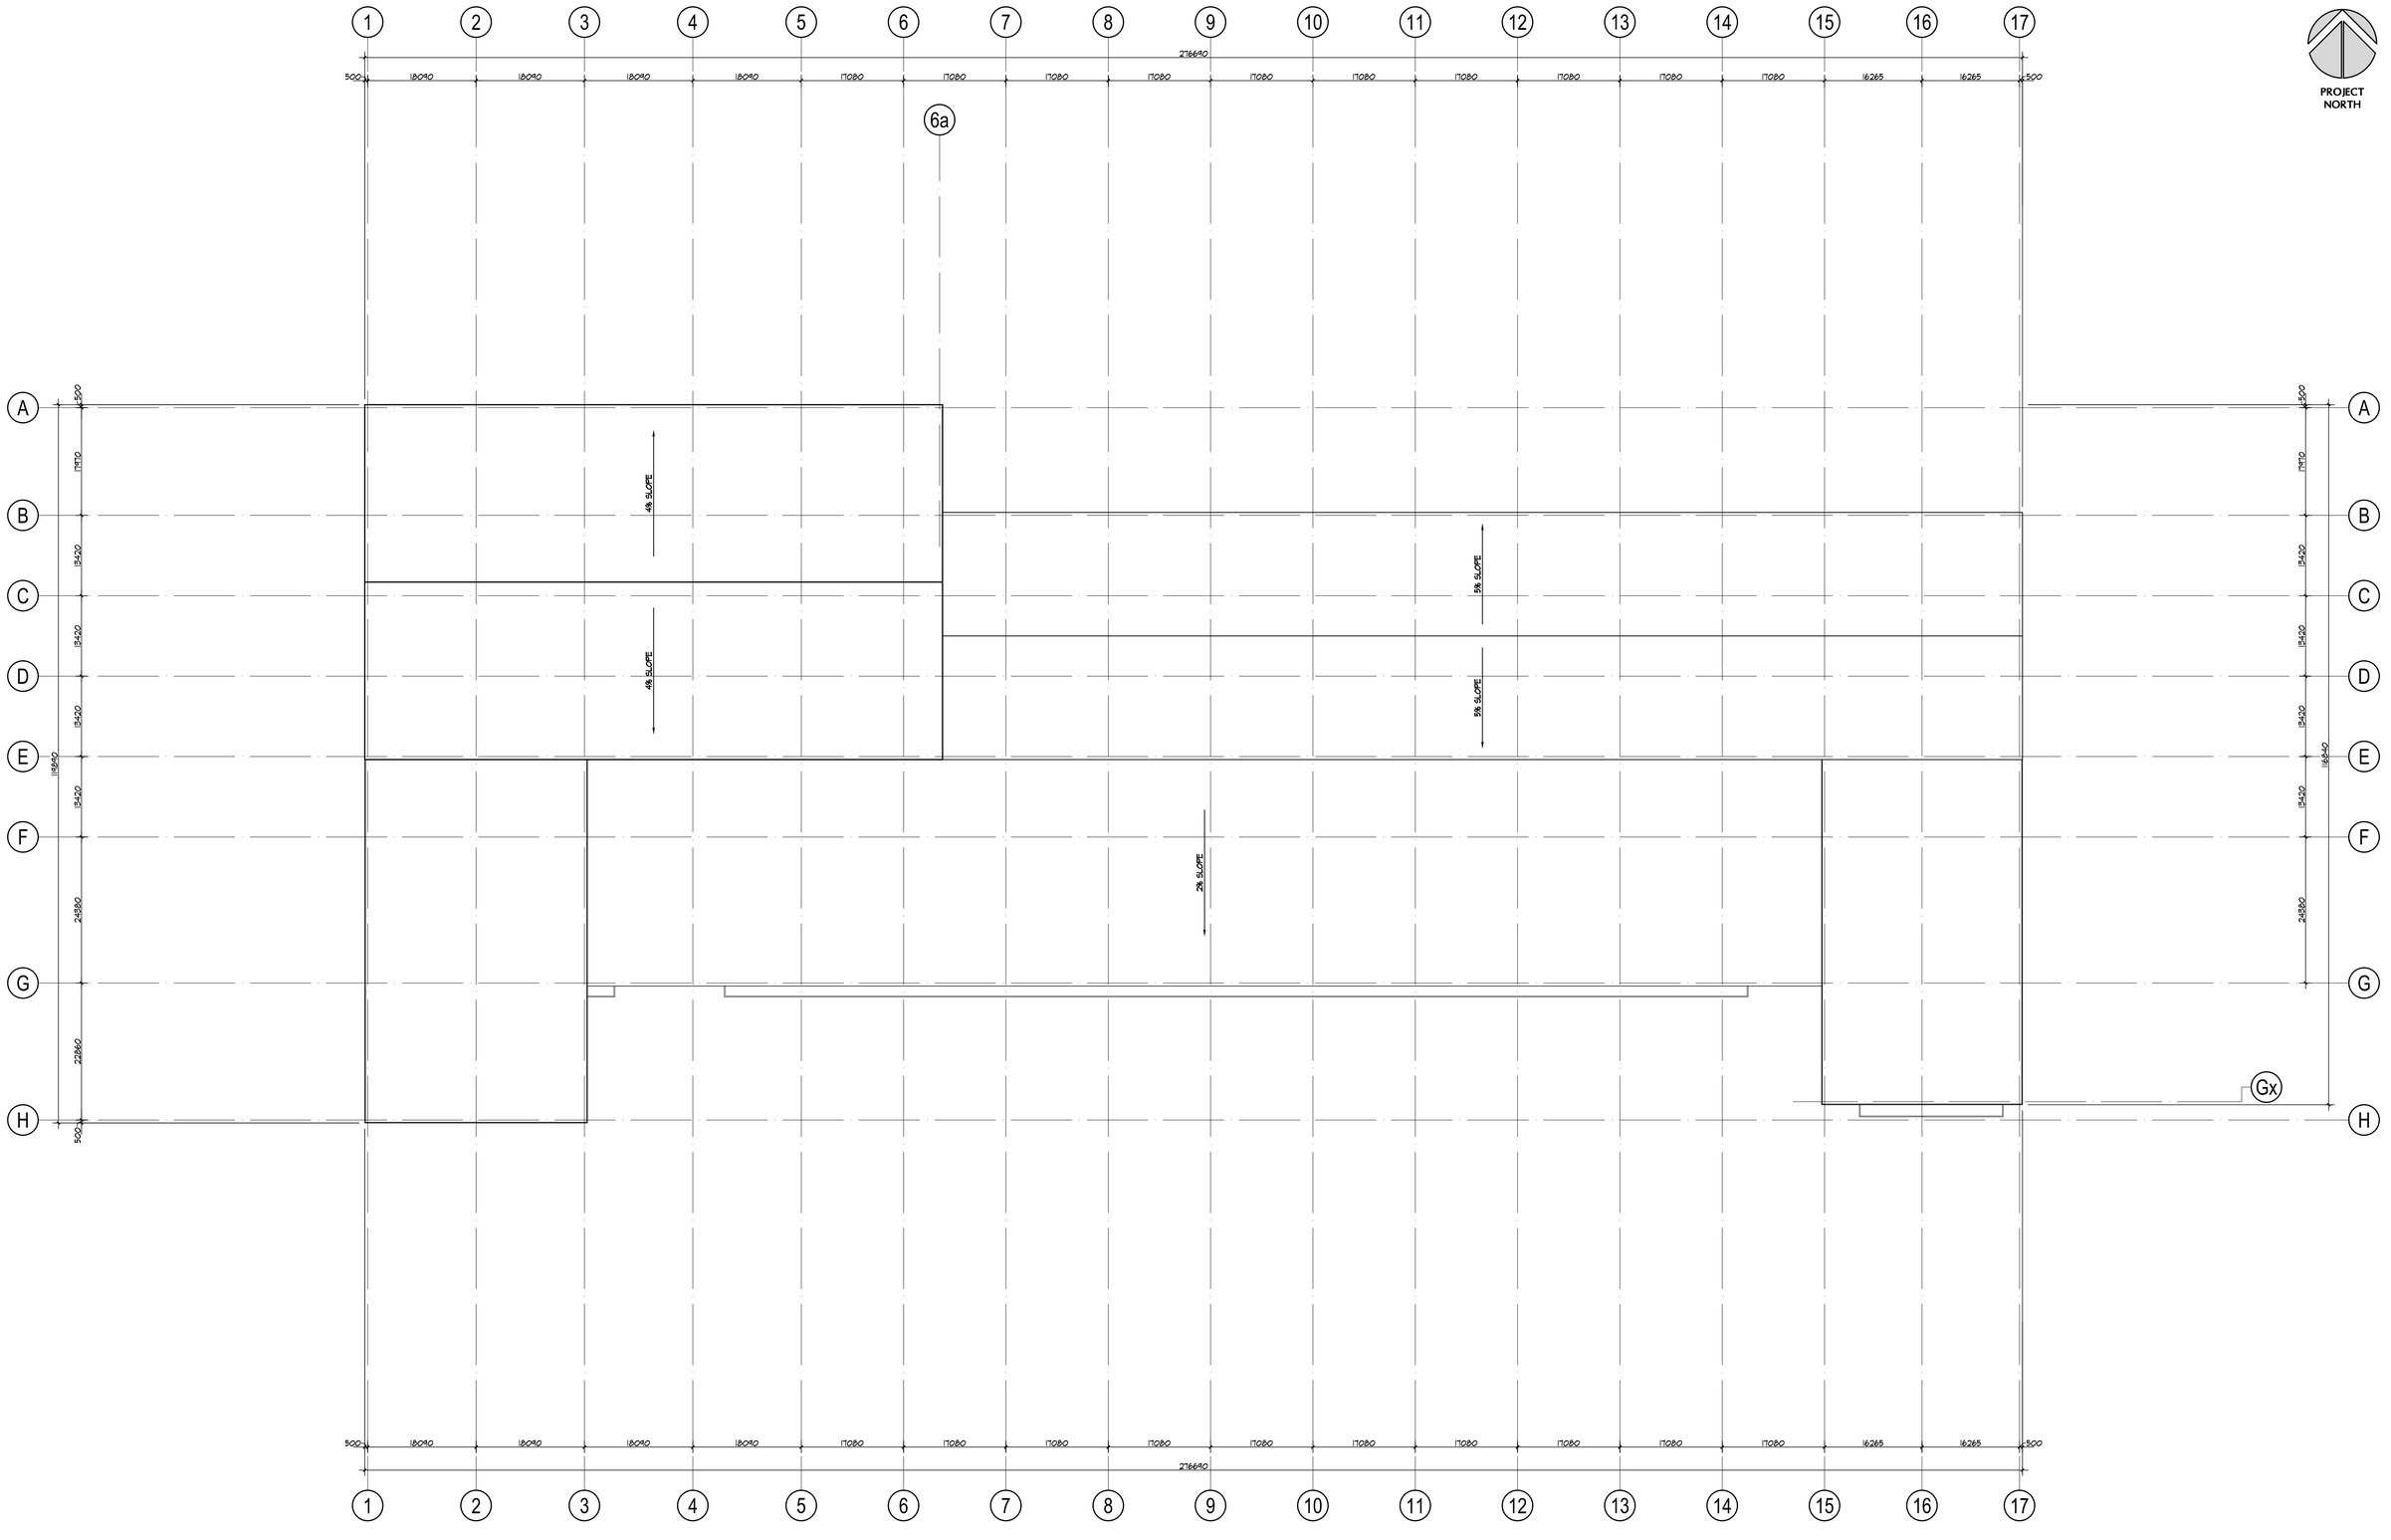

PROJECT NORTH

P:\P-20177 - Tribal @ Old School Road and Dixie Road Masterplan\Drawings\Ly\Ch Current Drawings\Bldg D\P-20177 D A2.1.D.dwg

No.	ISSUED	DATE
1	ISSUED FOR SPA	FEB. 24, 2021

No.	REVISION	DATE

BALDASSARRA
Architects Inc.
30 Great Gulf Drive, Unit 20 | Concord ON | L4K 0K7
T. 905.660.0722 | www.baldassarra.ca

OWNERS INFORMATION:
Tribal Partners
201-2700 Steeles Ave. W
Vaughan, ON L4K 3C8
905-567-0808

Tribal

ONTARIO ASSOCIATION OF ARCHITECTS
BALDASSARRA
LICENSE
3654

12892 Dixie Road

Town of Caledon, Ontario

ROOF PLAN
BUILDING 'D'

POPA 2021-0004 RZ 2021-0006 SPA 2021-0012

DATE:	DRAWN BY:	CHECKED:	SCALE:
FEB. 2021	LY		1:400

PROJECT No.: P-20177

DRAWING No.: A-2.1D