TOWN OF CALEDON
PLANNING
RECEIVED
Feb 26, 2021

LEGEND

- 1a VERTICAL INSULATED METAL PANELS (COLOUR: LIGHT GREY)
- 1b VERTICAL INSULATED METAL PANELS (COLOUR: CHARCOAL)
- 2 INSULATED PRECAST PANELS (COLOUR: GREY)
- 3 CANOPY CLAD IN ALUMINUM COMPOSITE PANELS (COLOUR: CHARCOAL)
- 4 THERMAL DOUBLE GLAZING (GREY TINT) IN PREFINISHED ALUMINUM CURTAIN WALL FRAMES. COLOUR OF CURTAIN WALL CAPS: CHARCOAL ANODIZED ALUMINUM, C/W BIRD-FRIENDLY VISUAL MARKERS
- 5 SPANDREL GLAZING IN PREFINISHED ALUMINUM CURTAIN WALL FRAMES. COLOUR OF SPANDREL: DARY GREY TINT; COLOUR OF CURTAIN WALL CAPS: CHARCOAL ANODIZED ALUMINUM
- 6 CLEAR TEMPERED THERMAL GLASS AND ALUMINUM DOOR(S). COLOUR OF ALUMINUM TO MATCH CURTAIN WALL CAPS.
- 7 INSULATED HOLLOW METAL MAN DOOR IN THERMAL PRESSED STEEL FRAME. DOOR AND FRAME PAINTED TO MATCH ADJACENT INSULATED PRECAST.
- 8 INSULATED HOLLOW METAL SECTIONAL OVERHEAD DOOR C/W 305mm x 200mm (WxH) LEXAN INSERT. 4270mm x 4880mm (WxH). COLOUR TO BE FUTURE SELECTION.
- 9 INSULATED HOLLOW METAL SECTIONAL OVERHEAD DOOR C/W DOCK SEAL, DOCK LEVELLER, DOCK BUMPERS AND 305mm x 200mm (WxH) LEXAN INSERT. 3050mm (W) X 3355mm (H). COLOUR TO BE WHITE.
- 10 PREFINISHED METAL CAP FLASHING. COLOUR TO MATCH PRECAST BELOW.
- 11 STEEL GRATE EXTERIOR STAIR. PRIMED & MARINE OIL BASE PAINTED GREY.

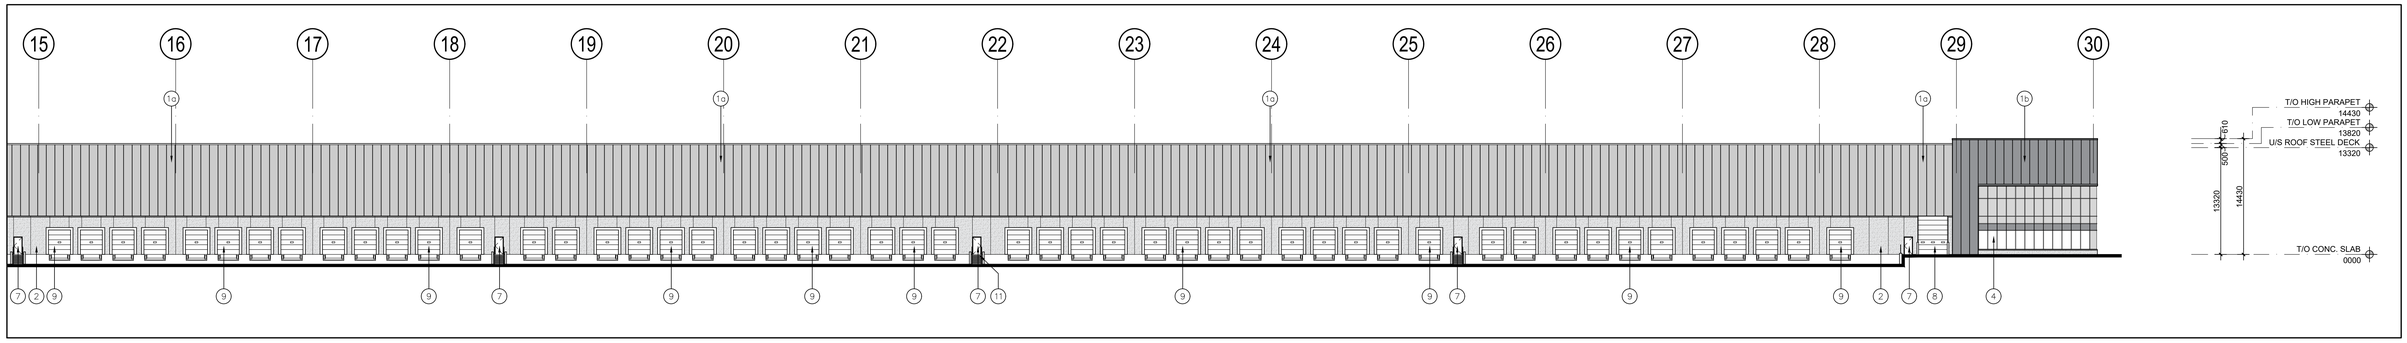

3 A-3.0 Partial South Elevation
Scale = 1:300

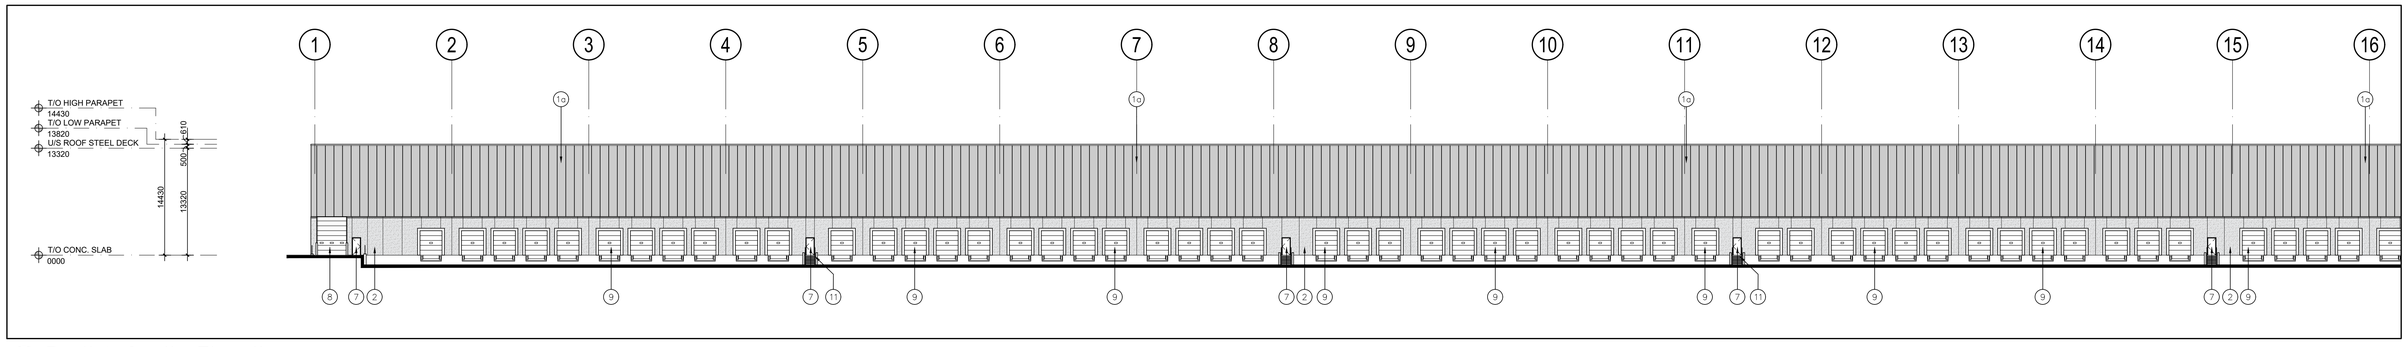

2 A-3.0 Partial South Elevation
Scale = 1:300

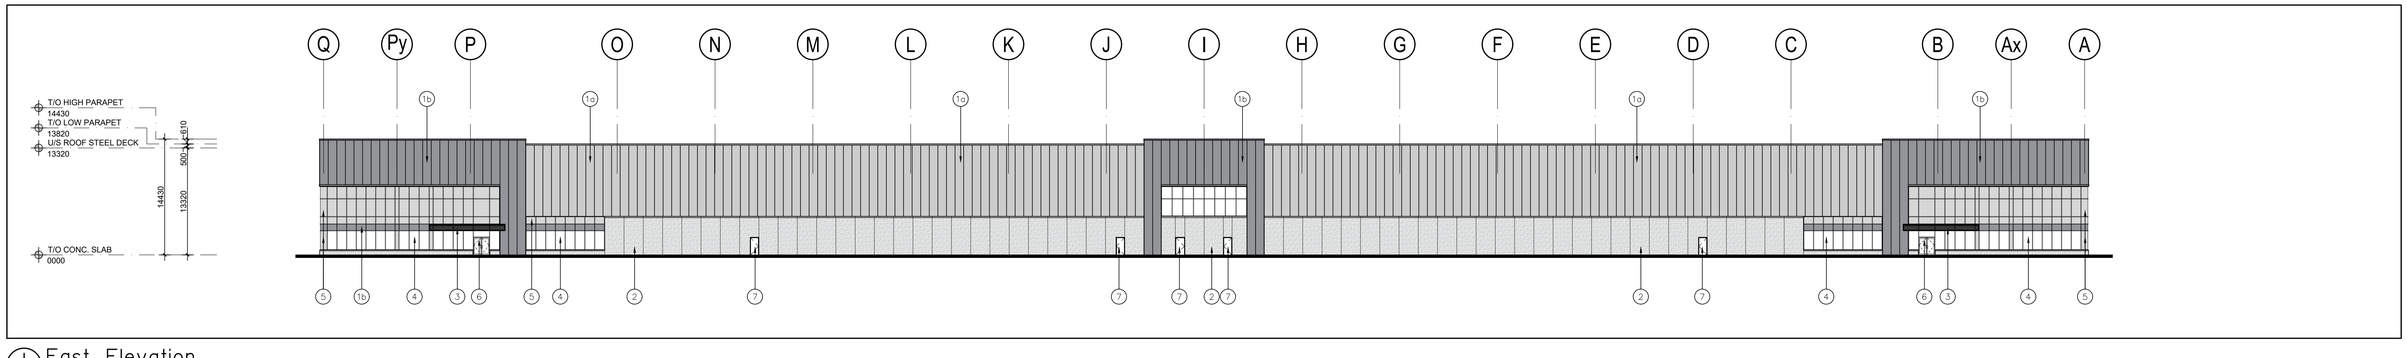

1 A-3.0 East Elevation
Scale = 1:300

No.	ISSUED	DATE
1	ISSUED FOR SPA	FEB. 24, 2021

No.	REVISION	DATE

BALDASSARRA
Architects Inc.
30 Great Gulf Drive, Unit 20 | Concord ON | L4K 0K7
T. 905.660.0722 | www.baldassarra.ca

OWNERS INFORMATION:
Tribal Partners
201-2700 Steeles Ave W
Vaughan, ON L4K 3C8
905-567-0808

Tribal

ONTARIO ASSOCIATION OF ARCHITECTS
BALDASSARRA
LICENSE
3654

12892 Dixie Road

Town of Caledon, Ontario

ELEVATIONS
BUILDING 'B'

POPA 2021-0004 RZ 2021-0006 SPA 2021-0012

DATE:	DRAWN BY:	CHECKED:	SCALE:
FEB. 2021	LY		AS NOTED

PROJECT No. P-20177
DRAWING No. A-3.0B

P-20177 - Tribal & Old School Road and Dixie Road Mississauga\Drawings\06. Current Drawings\Bldg. B\P-20177 B A-3.0.dwg