
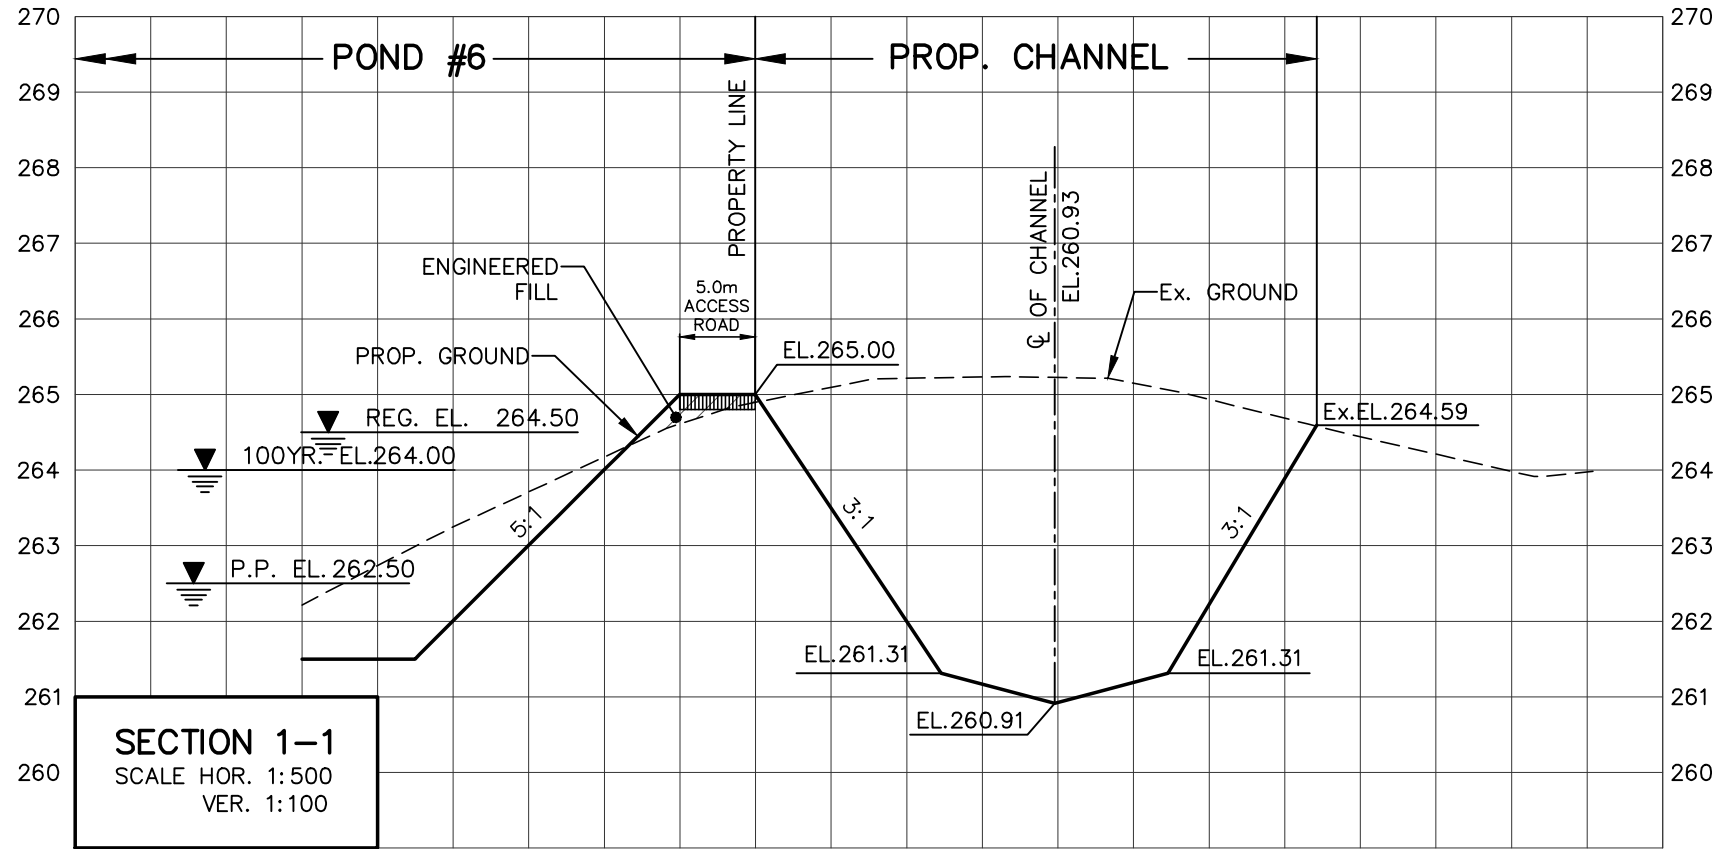


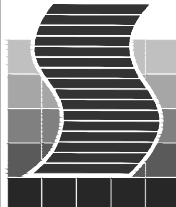

NO.	DATE	ISSUED FOR
BENCH MARK: ELEVATIONS ARE GEODETIC AND ARE REFERRED TO ONTARIO MINISTRY OF NATURAL RESOURCES AND FORESTRY CONTROL No. 00819758060 HAVING A PUBLISHED ELEVATION OF 269.667 METRES (CGVD28: 78).		
FUNCTIONAL SERVICING REPORT AND DESIGN FOR OAKBANK ESTATES SUBDIVISION		
 SCHAEFFERS CONSULTING ENGINEERS SCHAEFFER & ASSOCIATES LTD. 6 Ronrose Drive, Concord, Ontario L4K 4R3 Tel: (905) 738-6100 Fax: (905) 738-6875 E-mail: design@schaeffers.com		
 		
STORMWATER MANAGEMENT SECTIONS		
SCALE:	HOR. 1:500 VER. 1:100	PROJECT No. 2026-5635
DESIGNED BY:	A.C. DRAWN BY: V.B.	DRAWING No. SEC-1
CHECKED BY:	N.L. DATE: MAY 2026	