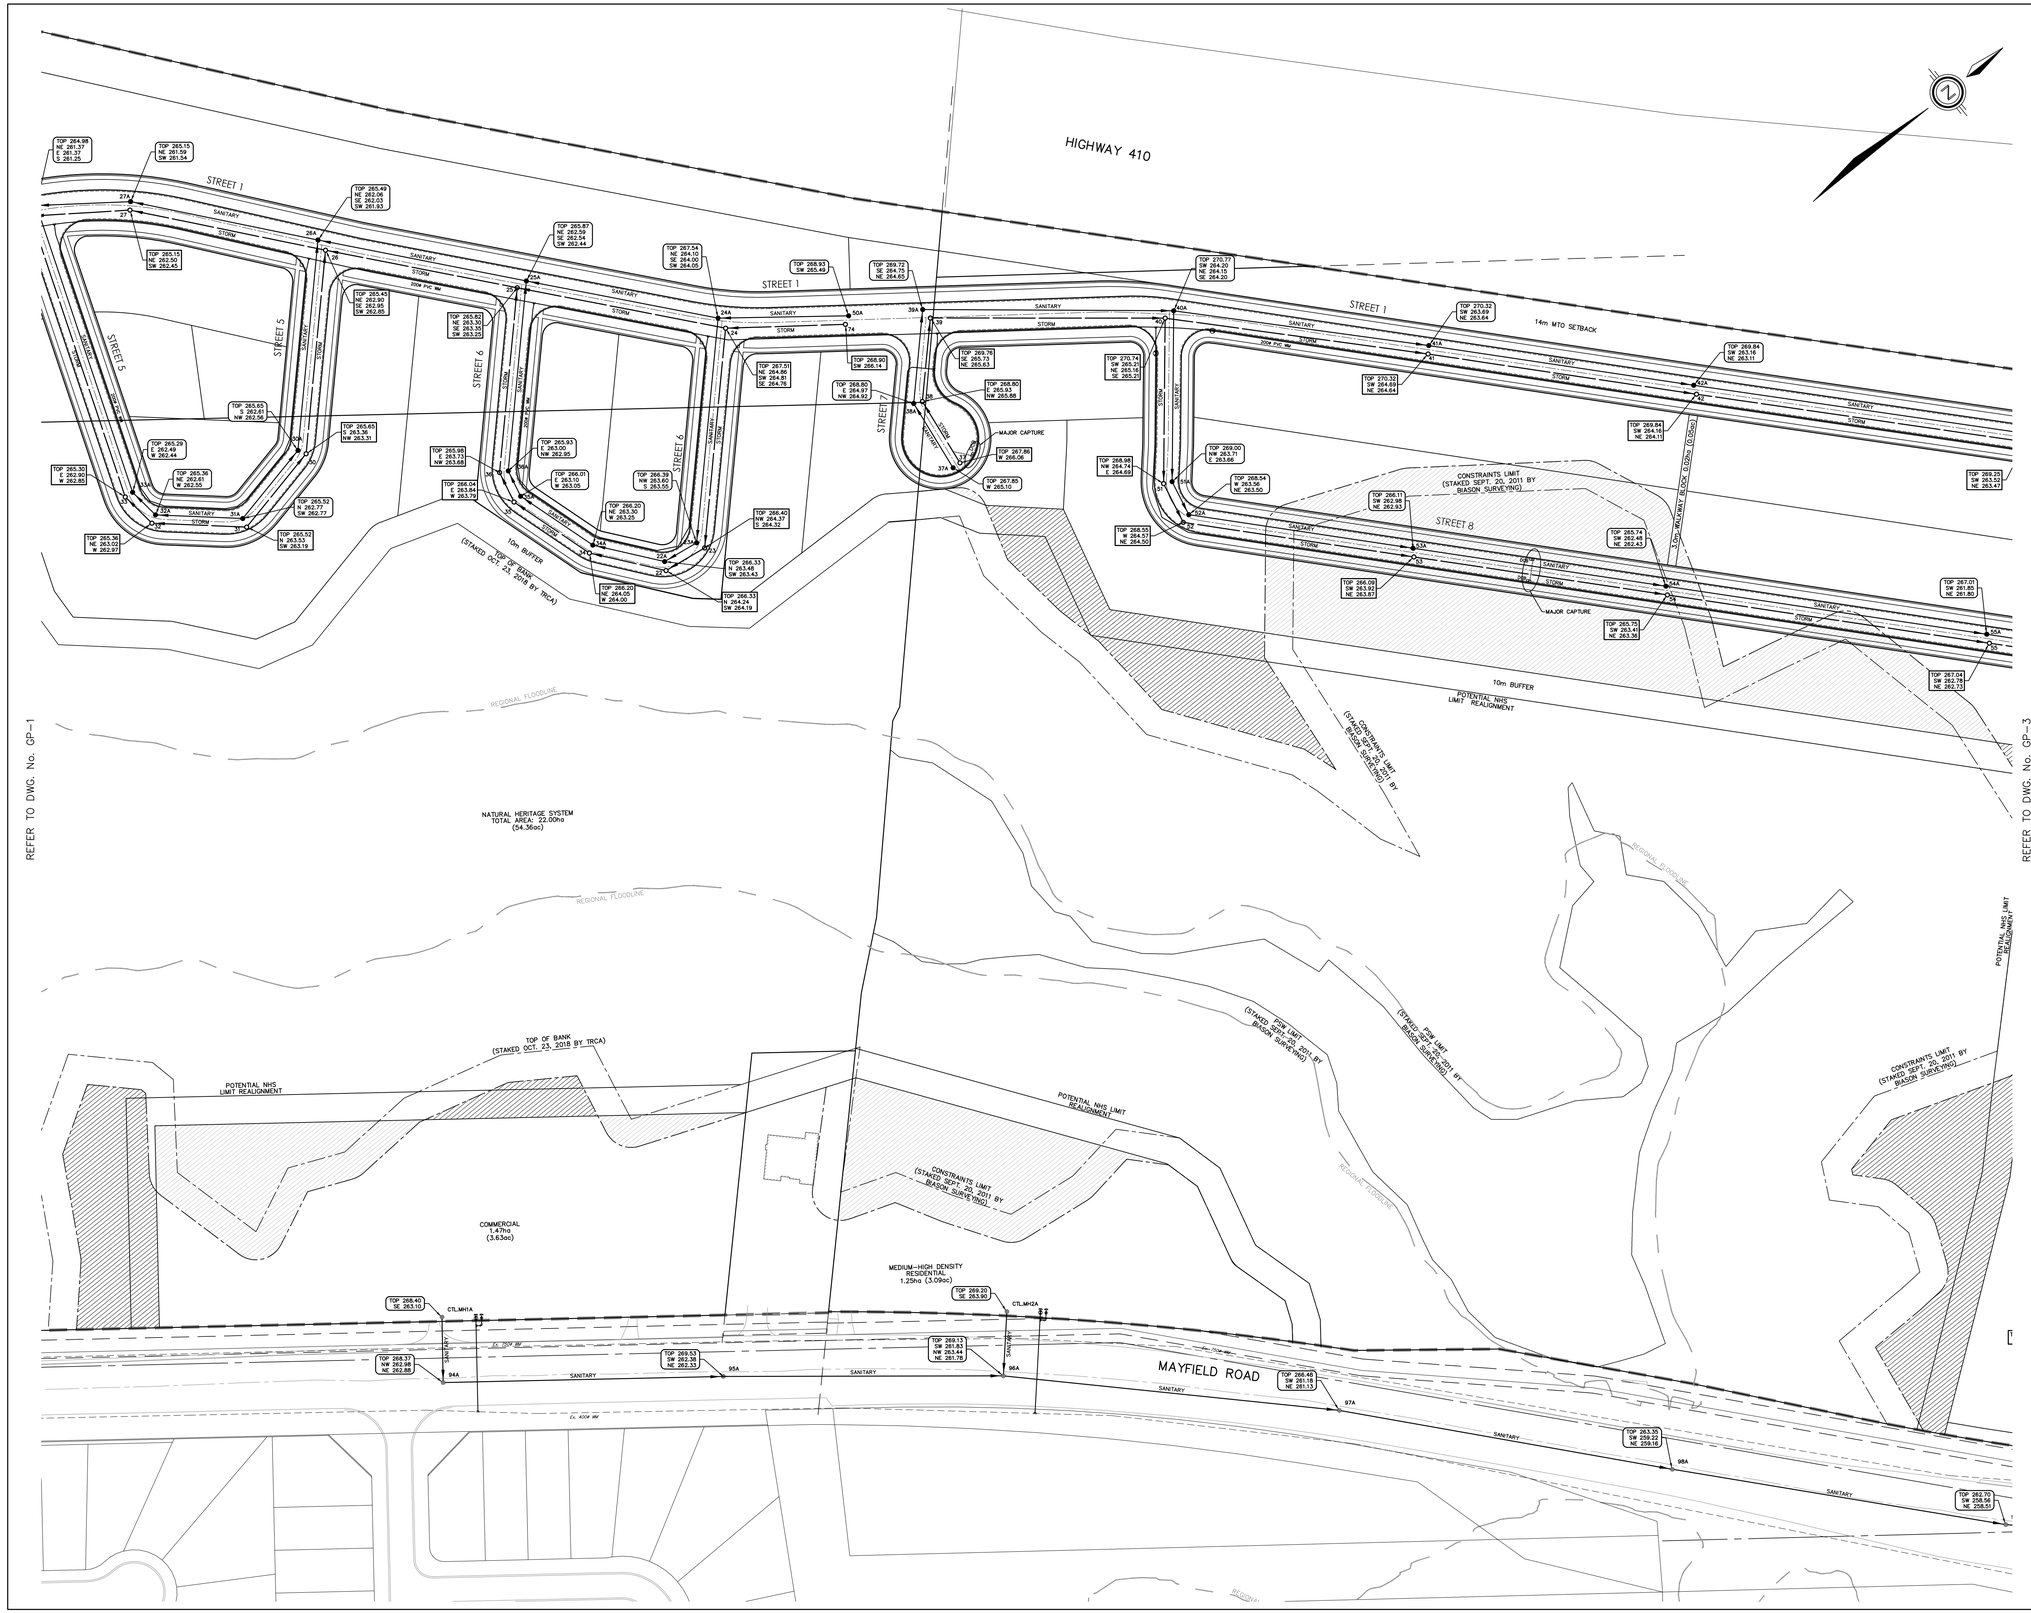

KEY PLAN

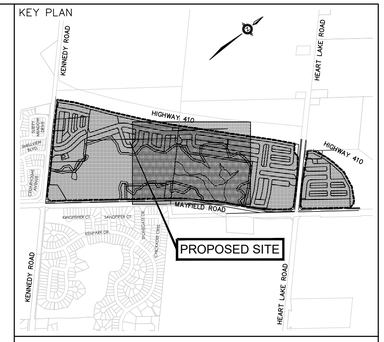

LEGEND

- DENOTES VALVE AND CHAMBER
- DENOTES HYDRANTS
- DENOTES SINGLE CATCHBASIN
- DENOTES DOUBLE CATCHBASIN
- DENOTES SANITARY MANHOLE
- DENOTES STORM MANHOLE
- DENOTES PROPOSED SANITARY SEWER
- DENOTES PROPOSED STORM SEWER
- DENOTES EXISTING SANITARY SEWER
- DENOTES EXISTING STORM SEWER
- DENOTES LIMIT OF DEVELOPMENT
- DENOTES REGIONAL FLOOD LINE

TOWN OF CALEDON
PLANNING
RECEIVED
Sept. 17, 2021

NO.	BY	DATE	REVISION	CONCL. CHECKED	TOWN APPR'D
1.	FT	XX/XX/XX	ISSUED FOR 1st SUBMISSION TO TOWN OF CALEDON.		

BENCH MARK:

SNELL'S HOLLOW DEVELOPMENT
MAYFIELD ROAD

SCHAEFFERS
CONSULTING ENGINEERS
SCHAEFFER & ASSOCIATES LTD.
6 Ronrose Drive, Concord, Ontario L4K 4B3
Tel: (905) 738-6100
Fax: (905) 738-6875
E-mail: design@schaeffers.com

Region of Peel
Working for you

TOWN OF CALEDON

GENERAL PLAN
PART 2

CITY FILE:

SCALE: 1:1000		PROJECT No.	2019-4851
DESIGNED BY: F.T.	DRAWN BY: A.M.	DRAWING No.	GP-2
CHECKED BY: P.S.	DATE: FEB. 2021		