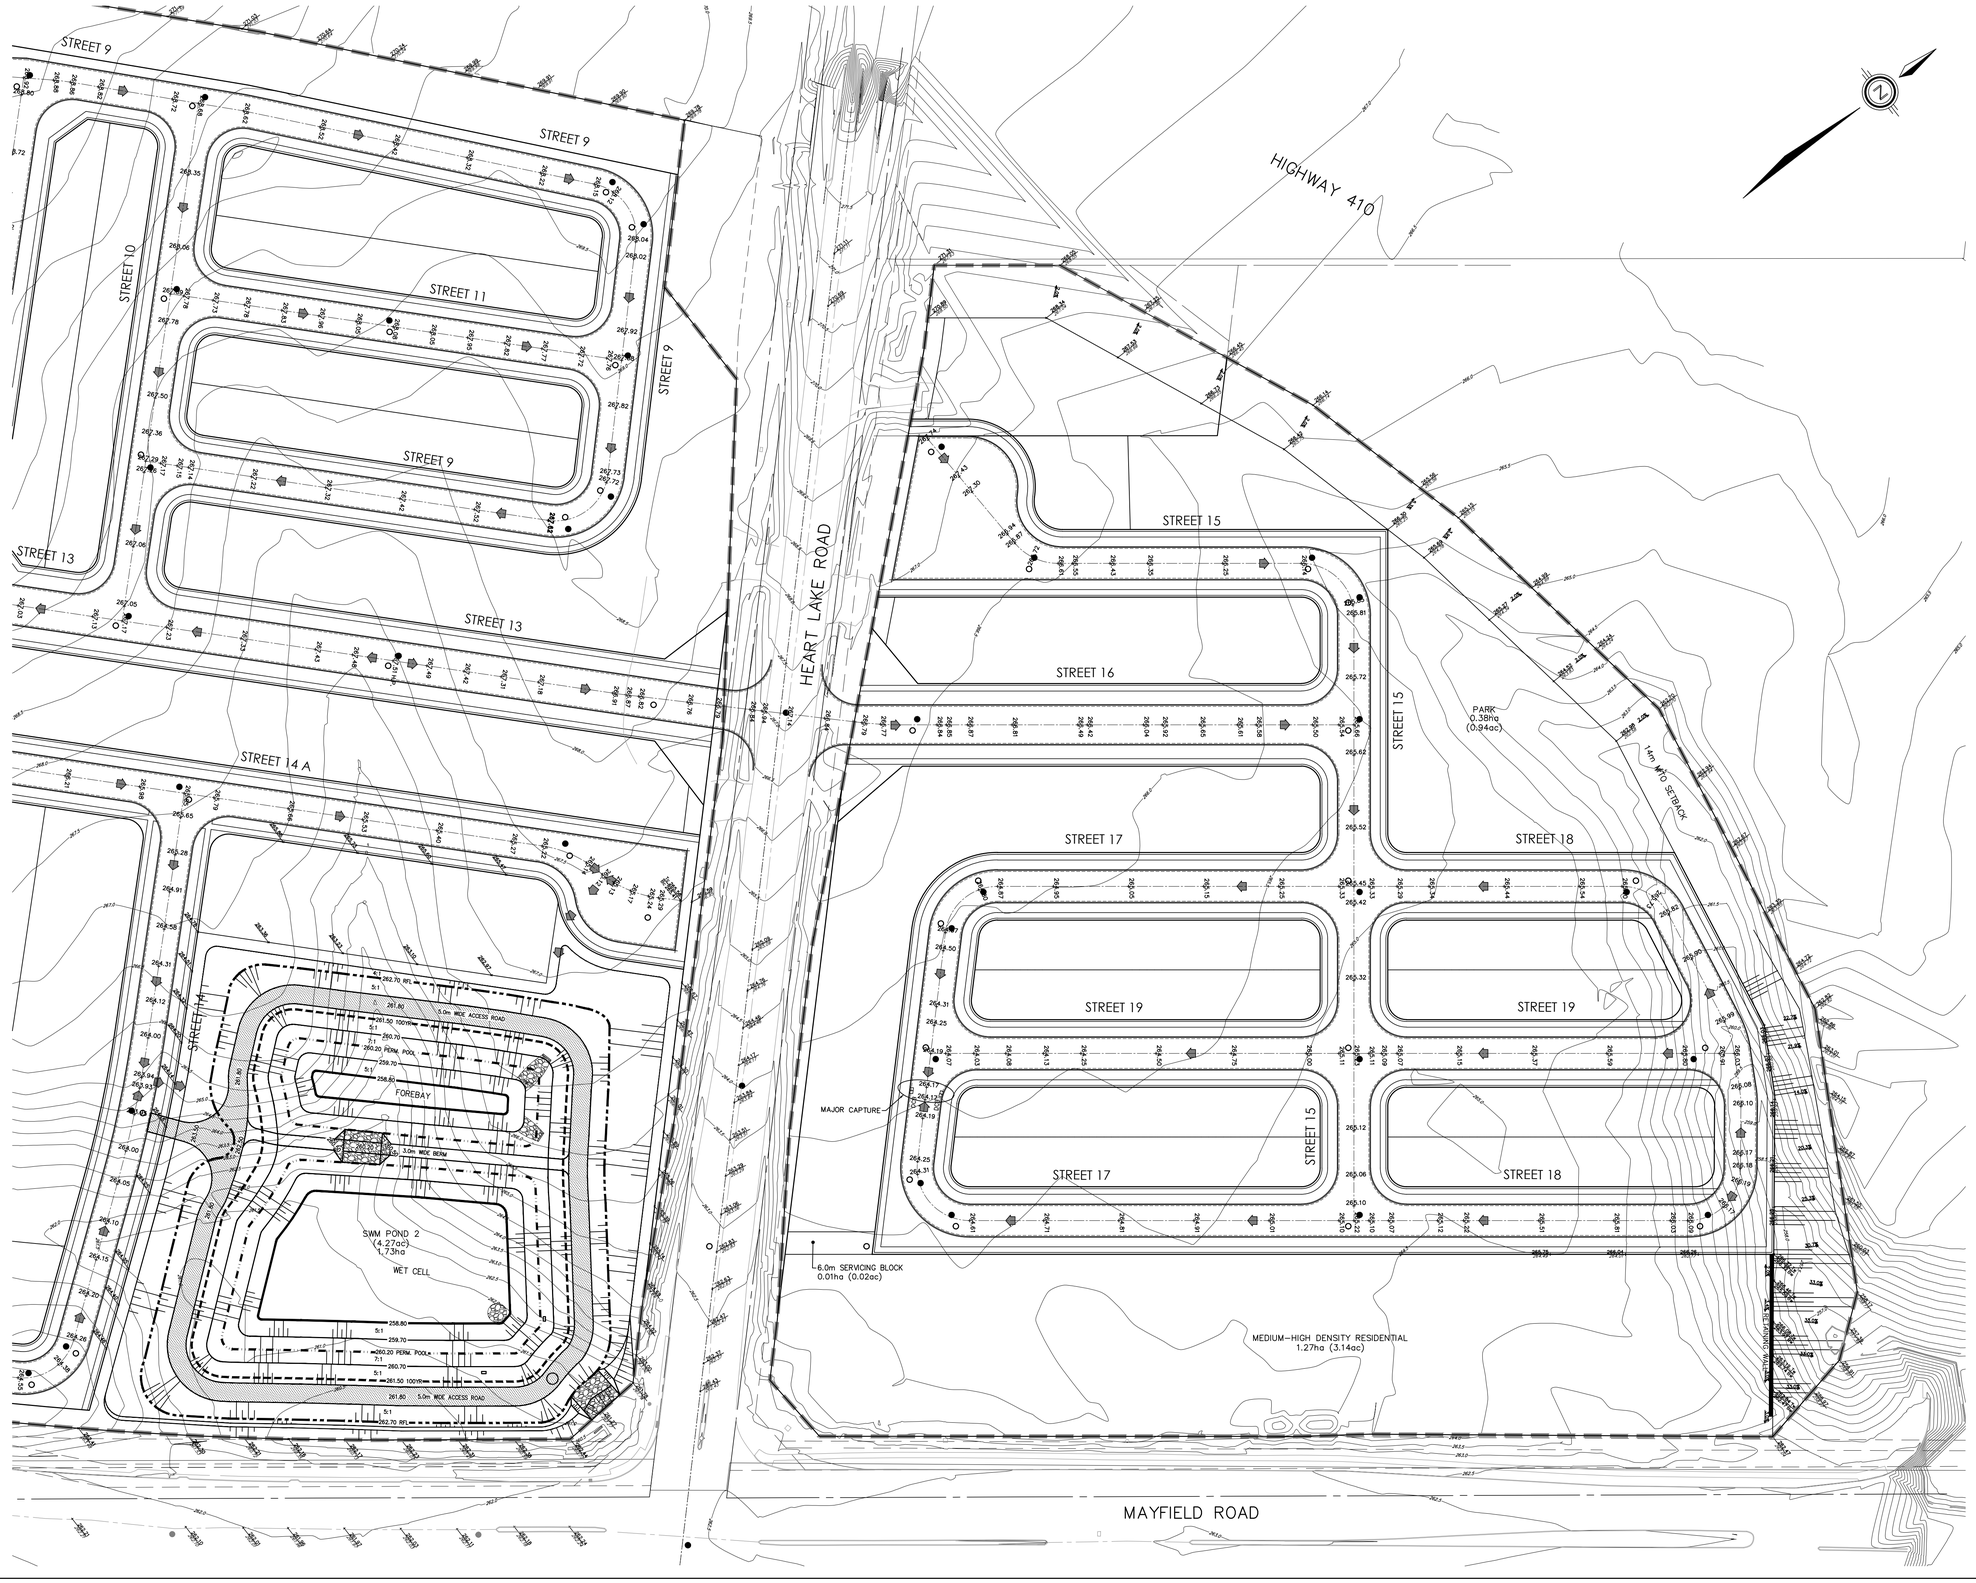

KEY PLAN

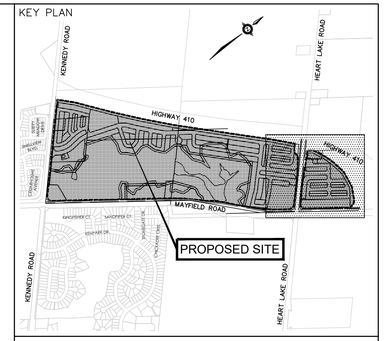

LEGEND

+279.21	DENOTES PROPOSED ELEVATION
279.41	DENOTES EXISTING ELEVATION
190.0	DENOTES Ex CONTOUR ELEVATION
	DENOTES VALVE AND CHAMBER
	DENOTES HYDRANTS
	DENOTES SINGLE CATCHBASIN
	DENOTES DOUBLE CATCHBASIN
	DENOTES SANITARY MANHOLE
	DENOTES STORM MANHOLE
	DENOTES LIMIT OF DEVELOPMENT
	DENOTES REGIONAL FLOOD LINE
	DENOTES OVERLAND FLOW ROUTE

TOWN OF CALEDON
PLANNING
RECEIVED
Sept. 17, 2021

NO.	BY	DATE	REVISION	CONCL. CHECKED	TOWN APPR'D
1.	FT	XX/XX/XX	ISSUED FOR 1st SUBMISSION TO TOWN OF CALEDON.		

BENCH MARK:

SNELL'S HOLLOW DEVELOPMENT
MAYFIELD ROAD

SCHAEFFERS
CONSULTING ENGINEERS
SCHAEFFER & ASSOCIATES LTD.
6 Ronrose Drive, Concord, Ontario L4K 4B3
Tel: (905) 738-6100
Fax: (905) 738-6875
E-mail: design@schaeffers.com

Region of Peel
Working for you

TOWN OF CALEDON

GRADING PLAN
PART 4

CITY FILE:

SCALE: 1: 750		PROJECT No.	2019-4851
DESIGNED BY: F.T.	DRAWN BY: I.V.	DRAWING No.	GR-4
CHECKED BY: P.S.	DATE: FEB. 2021		