TOWN OF CALEDON
PLANNING
RECEIVED

July 30, 2020

DRAFT

FOR DISCUSSION
PURPOSES ONLY

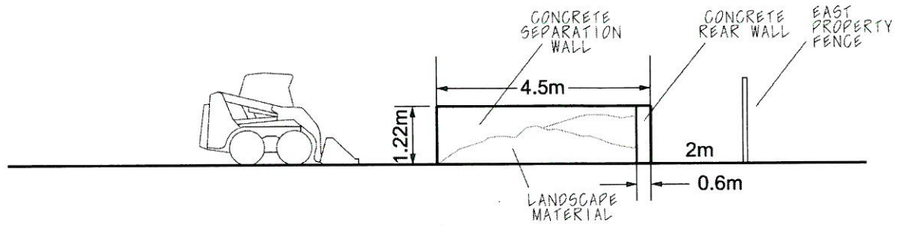

South Elevation

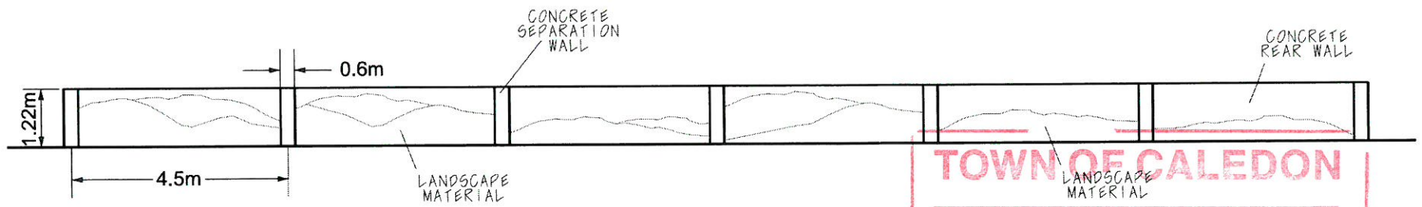

West Elevation

TOWN OF CALEDON
Site Plan Approved
As of: Feb. 6/18
FILE No. SPA 15-30
Melissa Mohr
Lead Planner

0 4
SCALE METRES

ELEVATION
LANDSCAPE MATERIAL CORRALS

7904 MAYFIELD ROAD
PART OF LOT 1
CONCESSION 4
TOWN OF CALEDON
REGIONAL MUNICIPALITY OF PEEL
Town of Caledon file # SPA 15-30

WESTON CONSULTING
planning + urban design

KEY PLAN
NOT TO SCALE

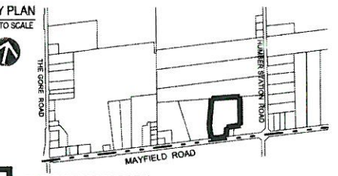

SUBJECT PROPERTY

OWNER:
Tarpa Construction c/o Armando Rosano
54 Shaft Road
Etobicoke ON
M9W 4M2
Tel. 416-247-6601
Fax. 416-247-3010

APPLICANT:
Weston Consulting c/o David Capper
1660 North Service Road East
Oakville, ON
L6H 7G3
Tel. 905-844-8749
Fax. 905-738-6637
email: dcapper@westonconsulting.com

RECEIVED
AUG 30 2017
PLANNING DEPARTMENT

WESTON CONSULTING
planning + urban design
1-800.363.3558 westonconsulting.com

Vaughan: 201 Millway Ave, Suite 19
Vaughan, Ontario L4K 5K8
T. 905.738.8080 F. 905.738.6637

Oakville: 1660 North Service Rd. E, Suite 114
Oakville, Ontario L6H 7G3
T. 905.844.8749 F. 905.738.6637

Toronto: 127 Berkeley St.
Toronto, Ontario M5A 2X1
T. 416.640.9917 F. 905.738.6637

DRAWN / REVISED

03 NOV 2016	First Draft

File Number:	5576
Drawn By:	SM
Planner:	ME
Scale:	1: 75
CAD:	5576/elevations/E2 Material Corrals elevations.dgn

Drawing Number:
E2