



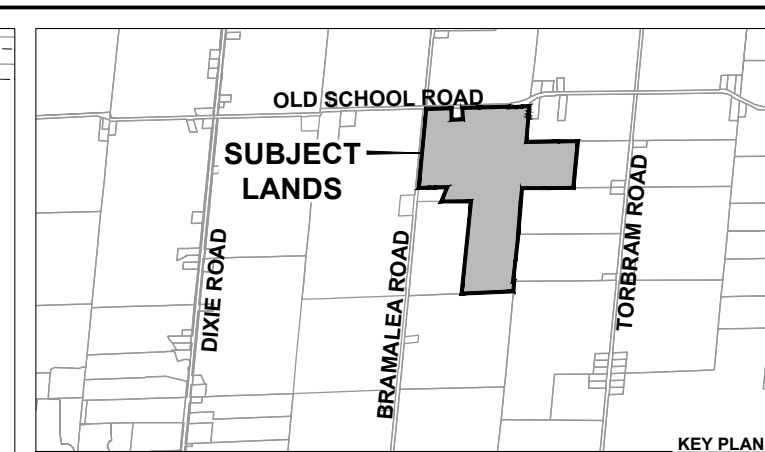

WASTE COLLECTION PLAN
TACC DEVELOPMENTS (ARMSTRONG) INC.
FILE # 21T-

- ## NOTES
- LANEWAY TO LOCAL - 3.0m x 3.0m
 - LANE TO LANE RADII - 9.0m
 - LOCAL TO LOCAL RADII - 5.0m
 - LOCAL TO SPINE ROAD TRIANGLE - 7.5m x 7.5m
 - COLLECTOR TO SPINE ROAD TRIANGLE - 10m x 10m
 - PAVEMENT ILLUSTRATION IS DIAGRAMMATIC
 - ALL LANEWAYS ARE TWO WAY TRAFFIC

TOWN OF CALEDON
PLANNING
RECEIVED
June 16, 2026

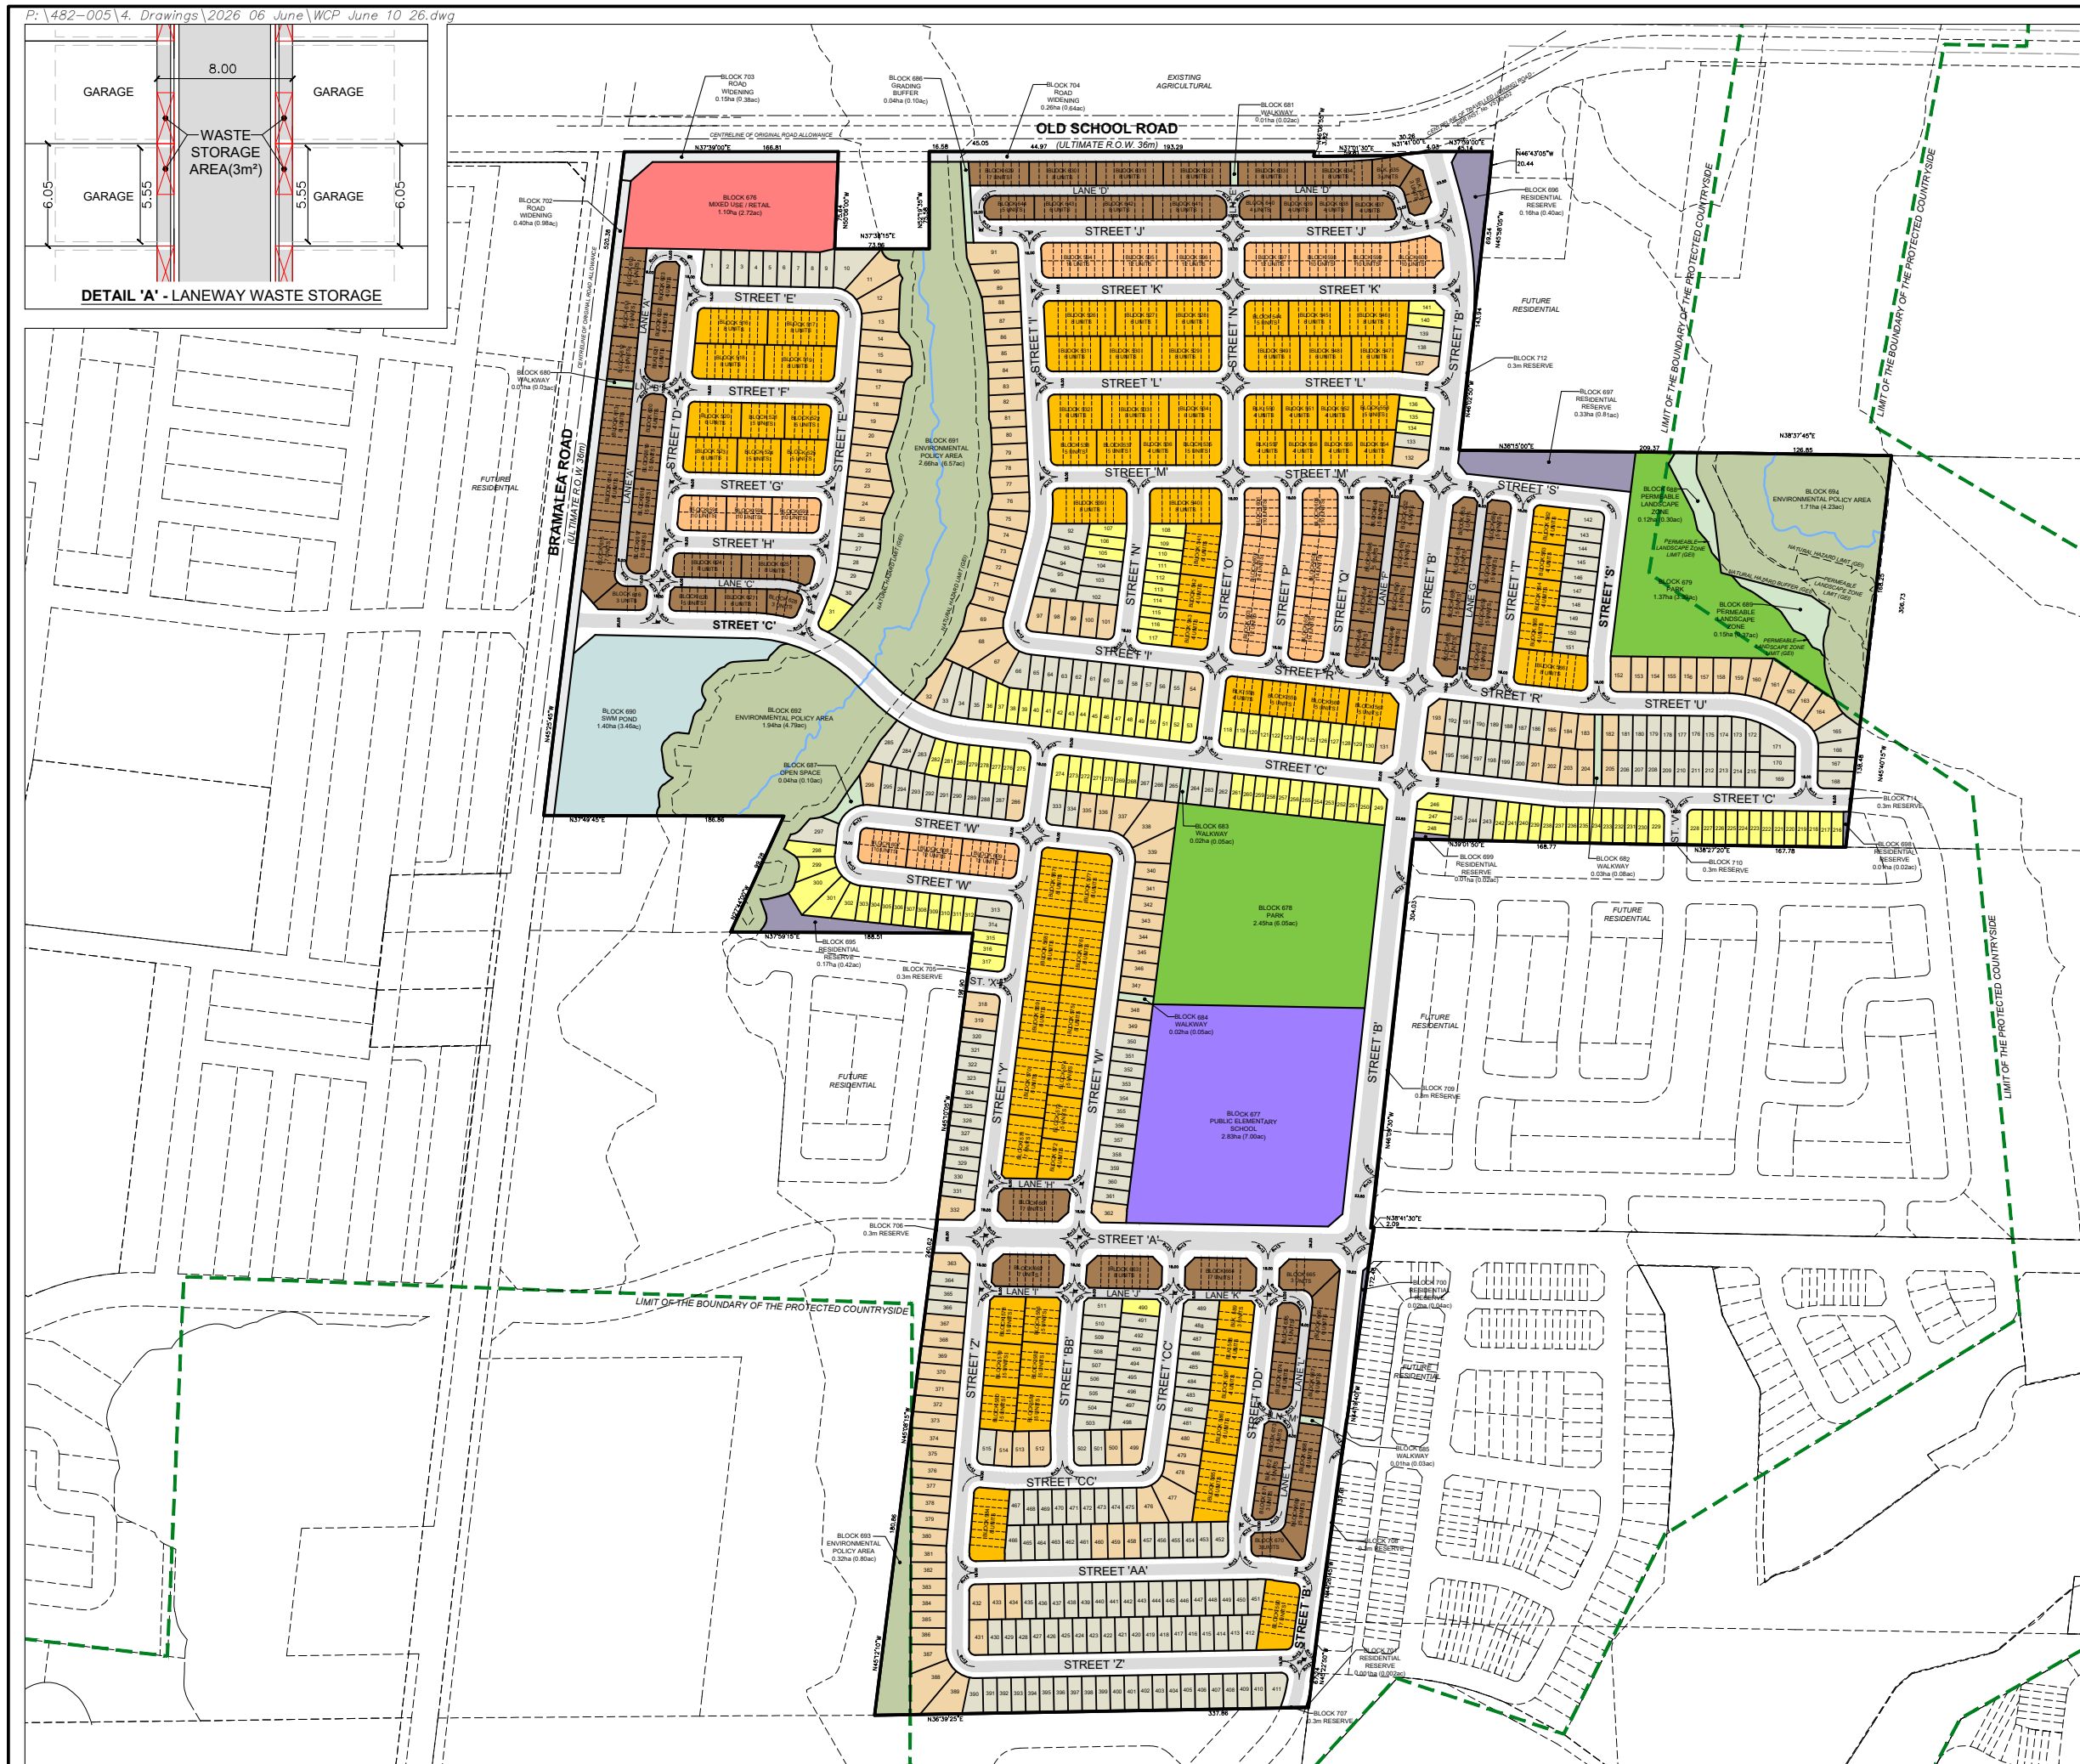

SCALE: 1:5,000
(11 x 17)
JUNE 10, 2026


GSAI
 Glen Schnarr & Associates Inc.