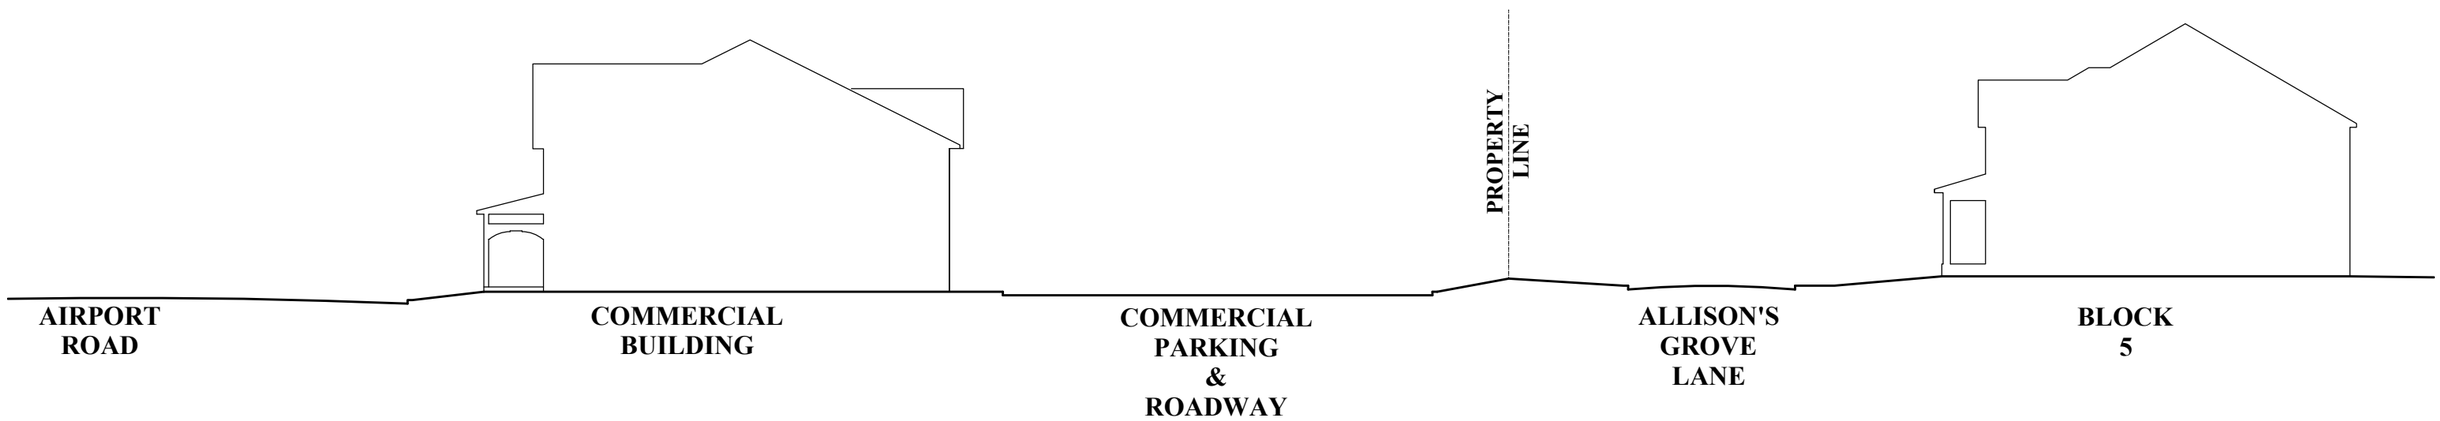

DATE	REF.	DESCRIPTION

Engineered truss drawings to be submitted to the architect for co-ordination of structure.
The architect has not been retained to carry out general review of the work and assumes no responsibility for the failure of the contractor or sub-contrctor to carry out the work in accordance with the documents.
Single pages of the contract documents are not to be read independently of all pages of the contract documents.
The contractor shall verify all dimensions on the contract documents. Any discrepancies are to be reported to the architect prior to the commencement of the work.
Under no circumstances shall the contractor or sub-contractors proceed in uncertainty.
Digital & Hard Copies are issued to the client on the under-standing that no changes are to be made to the contract documents without written consent of the architect.

FPB Architect Inc. retains the copyright in all drawings, plans, sketches, and all digital information. They may not be used for any other projects or purposes without the written consent of FBP Architects Inc. Failure to do so will result in legal action.

DO NOT SCALE DRAWING.

SECTION THROUGH BLOCK 5 & COMMERCIAL BUILDING

architects inc.
70 silton road, unit # 01, woodbridge, ontario, l4l 8b9, (905) 265-2688

SHACCA CALEDON HOLDINGS / GLEN SCHNARR

16114 AIRPORT ROAD, CALEDON, ON.

Date SEPT 2019 Checked By

Job No 16-1338 Drawn By MS

Scale 1:250

Sheet No SECTION

DATE	REF.	DESCRIPTION

Engineered truss drawings to be submitted to the architect for co-ordination of structure.
The architect has not been retained to carry out general review of the work and assumes no responsibility for the failure of the contractor or sub-contrctor to carry out the work in accordance with the documents.
Single pages of the contract documents are not to be read independently of all pages of the contract documents.
The contractor shall verify all dimensions on the contract documents. Any discrepancies are to be reported to the architect prior to the commencement of the work.
Under no circumstances shall the contractor or sub-contractors proceed in uncertainty.
Digital & Hard Copies are issued to the client on the under-standing that no changes are to be made to the contract documents without written consent of the architect.

FPB Architect Inc. retains the copyright in all drawings, plans, sketches, and all digital information. They may not be used for any other projects or purposes without the written consent of FBP Architects Inc. Failure to do so will result in legal action.

DO NOT SCALE DRAWING.

SECTION THROUGH BLOCK 5 & EXISTING DWELLING

architects inc.
70 silton road, unit # 01, woodbridge, ontario, l4l 8b9, (905) 265-2688

SHACCA CALEDON HOLDINGS / GLEN SCHNARR

16114 AIRPORT ROAD, CALEDON, ON.

Date SEPT 2019 Checked By

Job No 16-1338 Drawn By MS

Scale 1:150

Sheet No BLOCK 1 -A1