

P:\265-043\7. Drawings\7.1 GSAI\2026 05 May\Circulation Plan May 20 26.dwg

TOWN OF CALEDON
PLANNING
RECEIVED

September 3, 2026

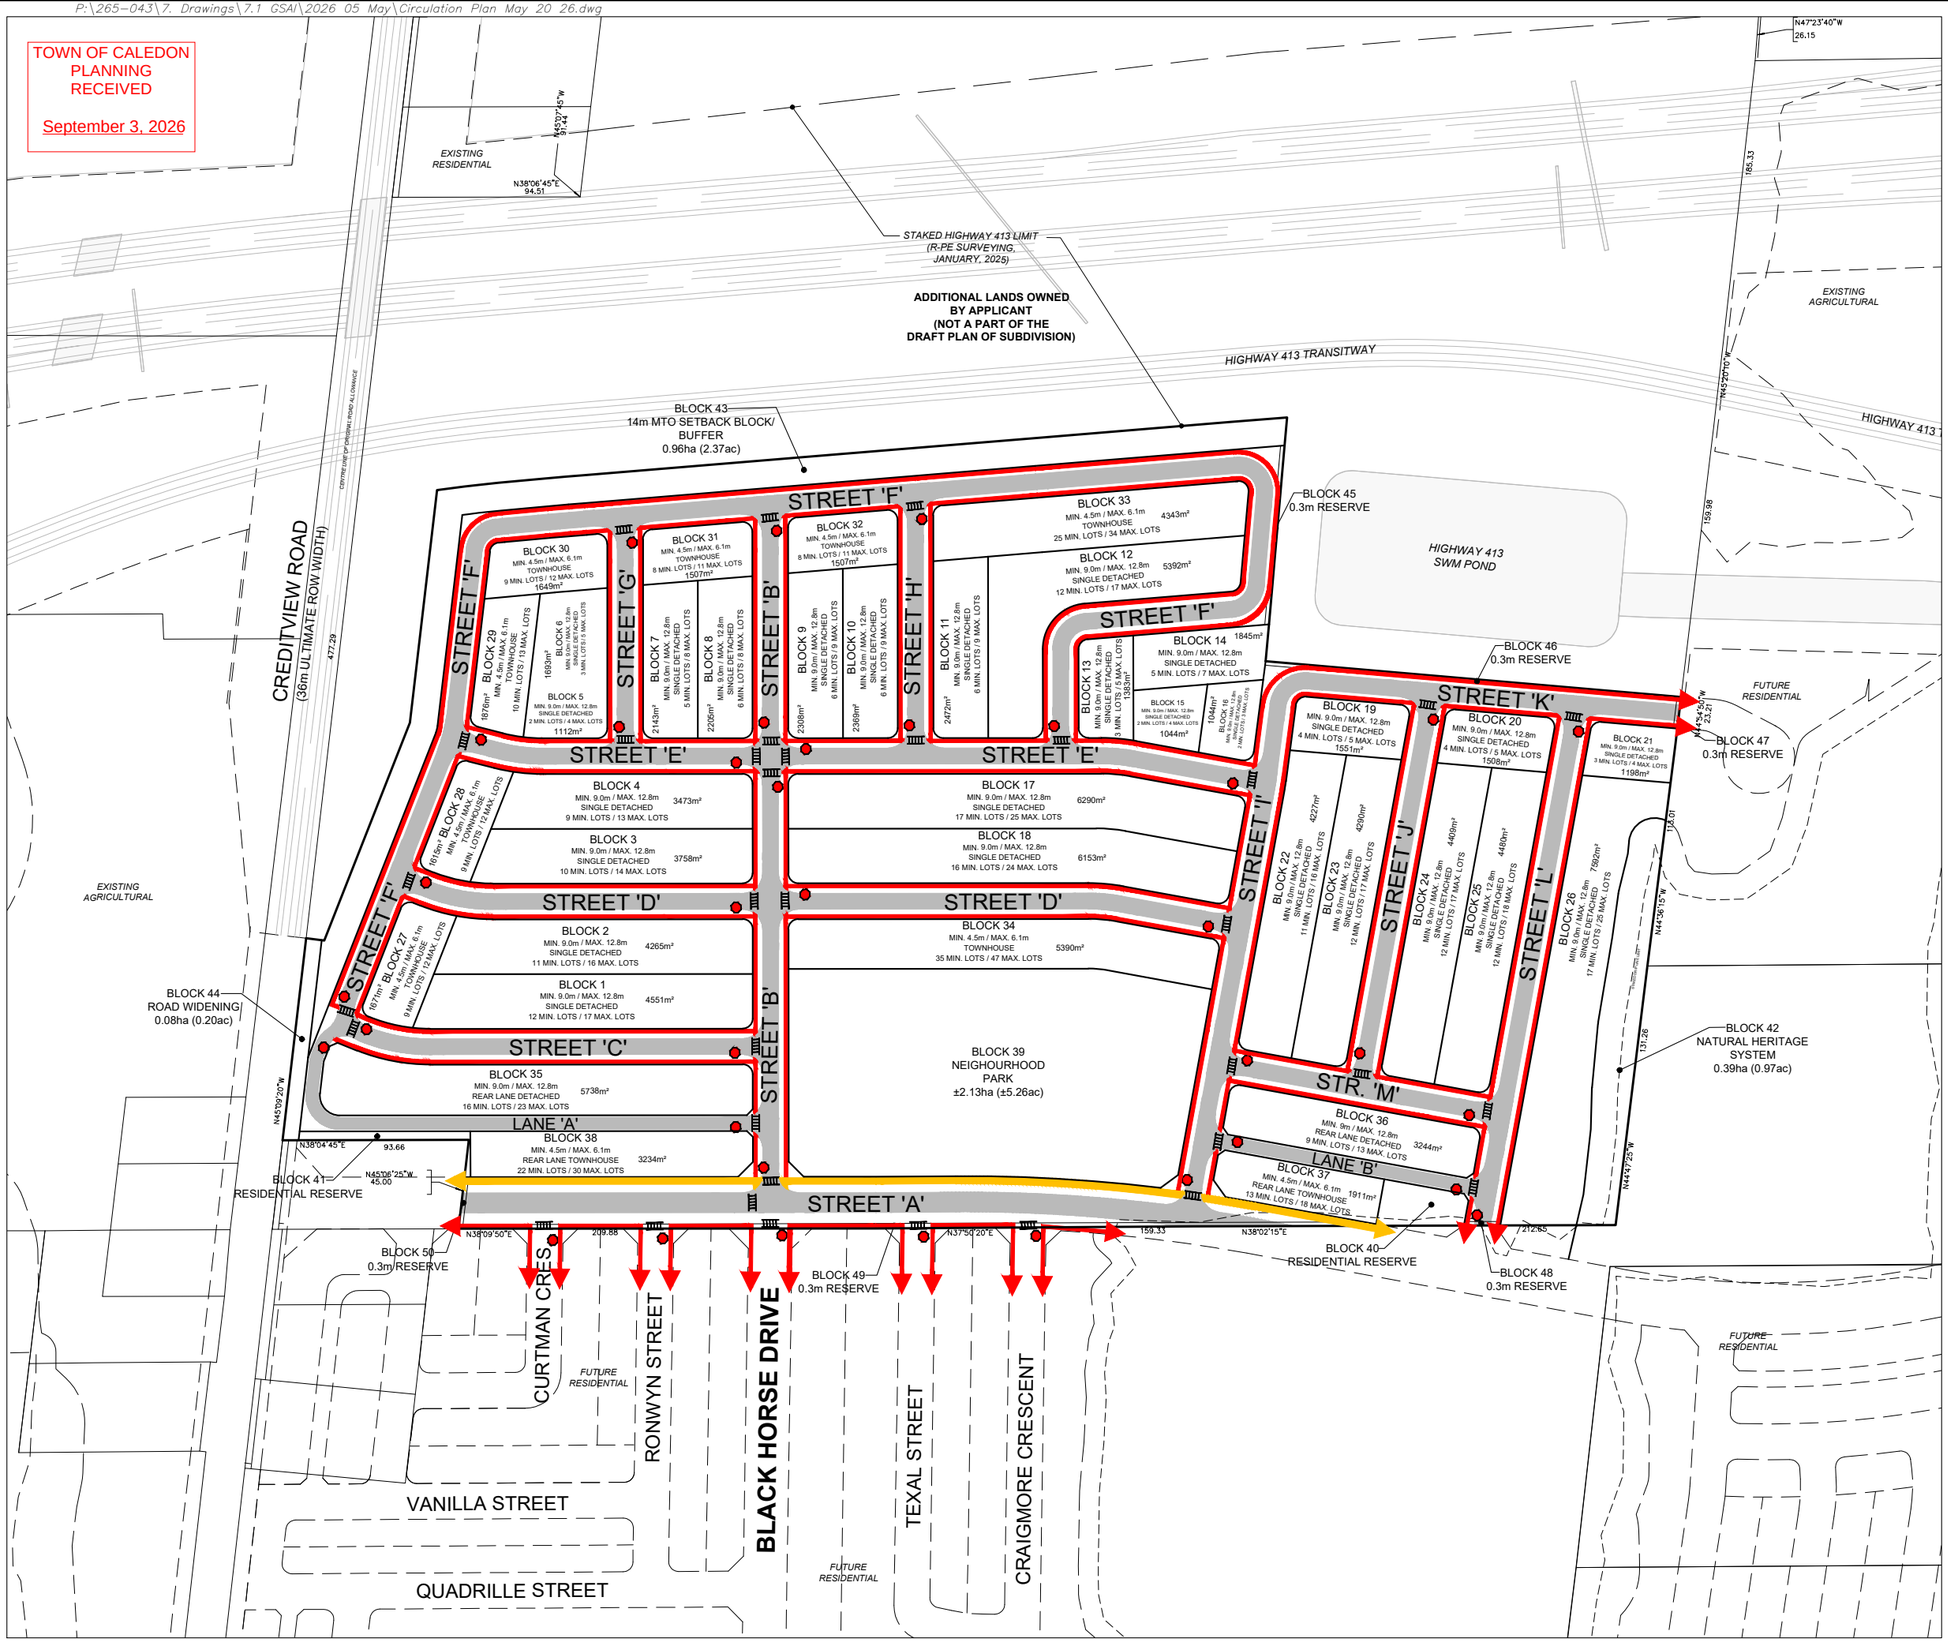

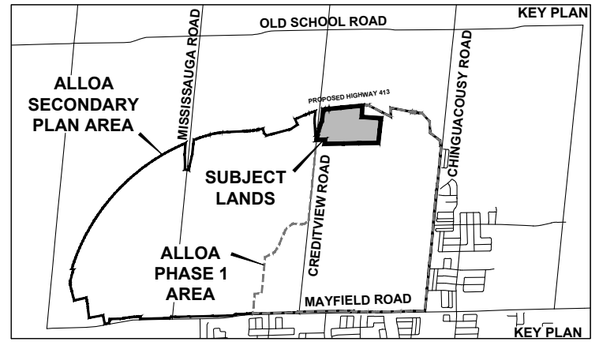

PEDESTRIAN CIRCULATION PLAN
12697 CREDITVIEW DEVELOPMENTS LIMITED

12697 CREDITVIEW ROAD
PART OF LOT 21, CONCESSION 3,
WEST OF HURONTARIO STREET
(GEOGRAPHIC TOWNSHIP OF CHINGUACOUSY)
TOWN OF CALEDON
REGIONAL MUNICIPALITY OF PEEL

LEGEND

- POTENTIAL 1.8m SIDEWALK LOCATIONS (TO BE CONFIRMED AT DETAILED DESIGN)
- 3.0m MULTI-USE PATH
- CONCEPTUAL PAVEMENT
- PROPOSED STOP SIGN LOCATION
- PROPOSED CROSSWALK LOCATION

SCALE: 1:3,000
(11 x 17)
MAY 20, 2026

GSAI
Glen Schnarr & Associates Inc.