TOWN OF CALEDON
PLANNING
RECEIVED
May 04, 2020

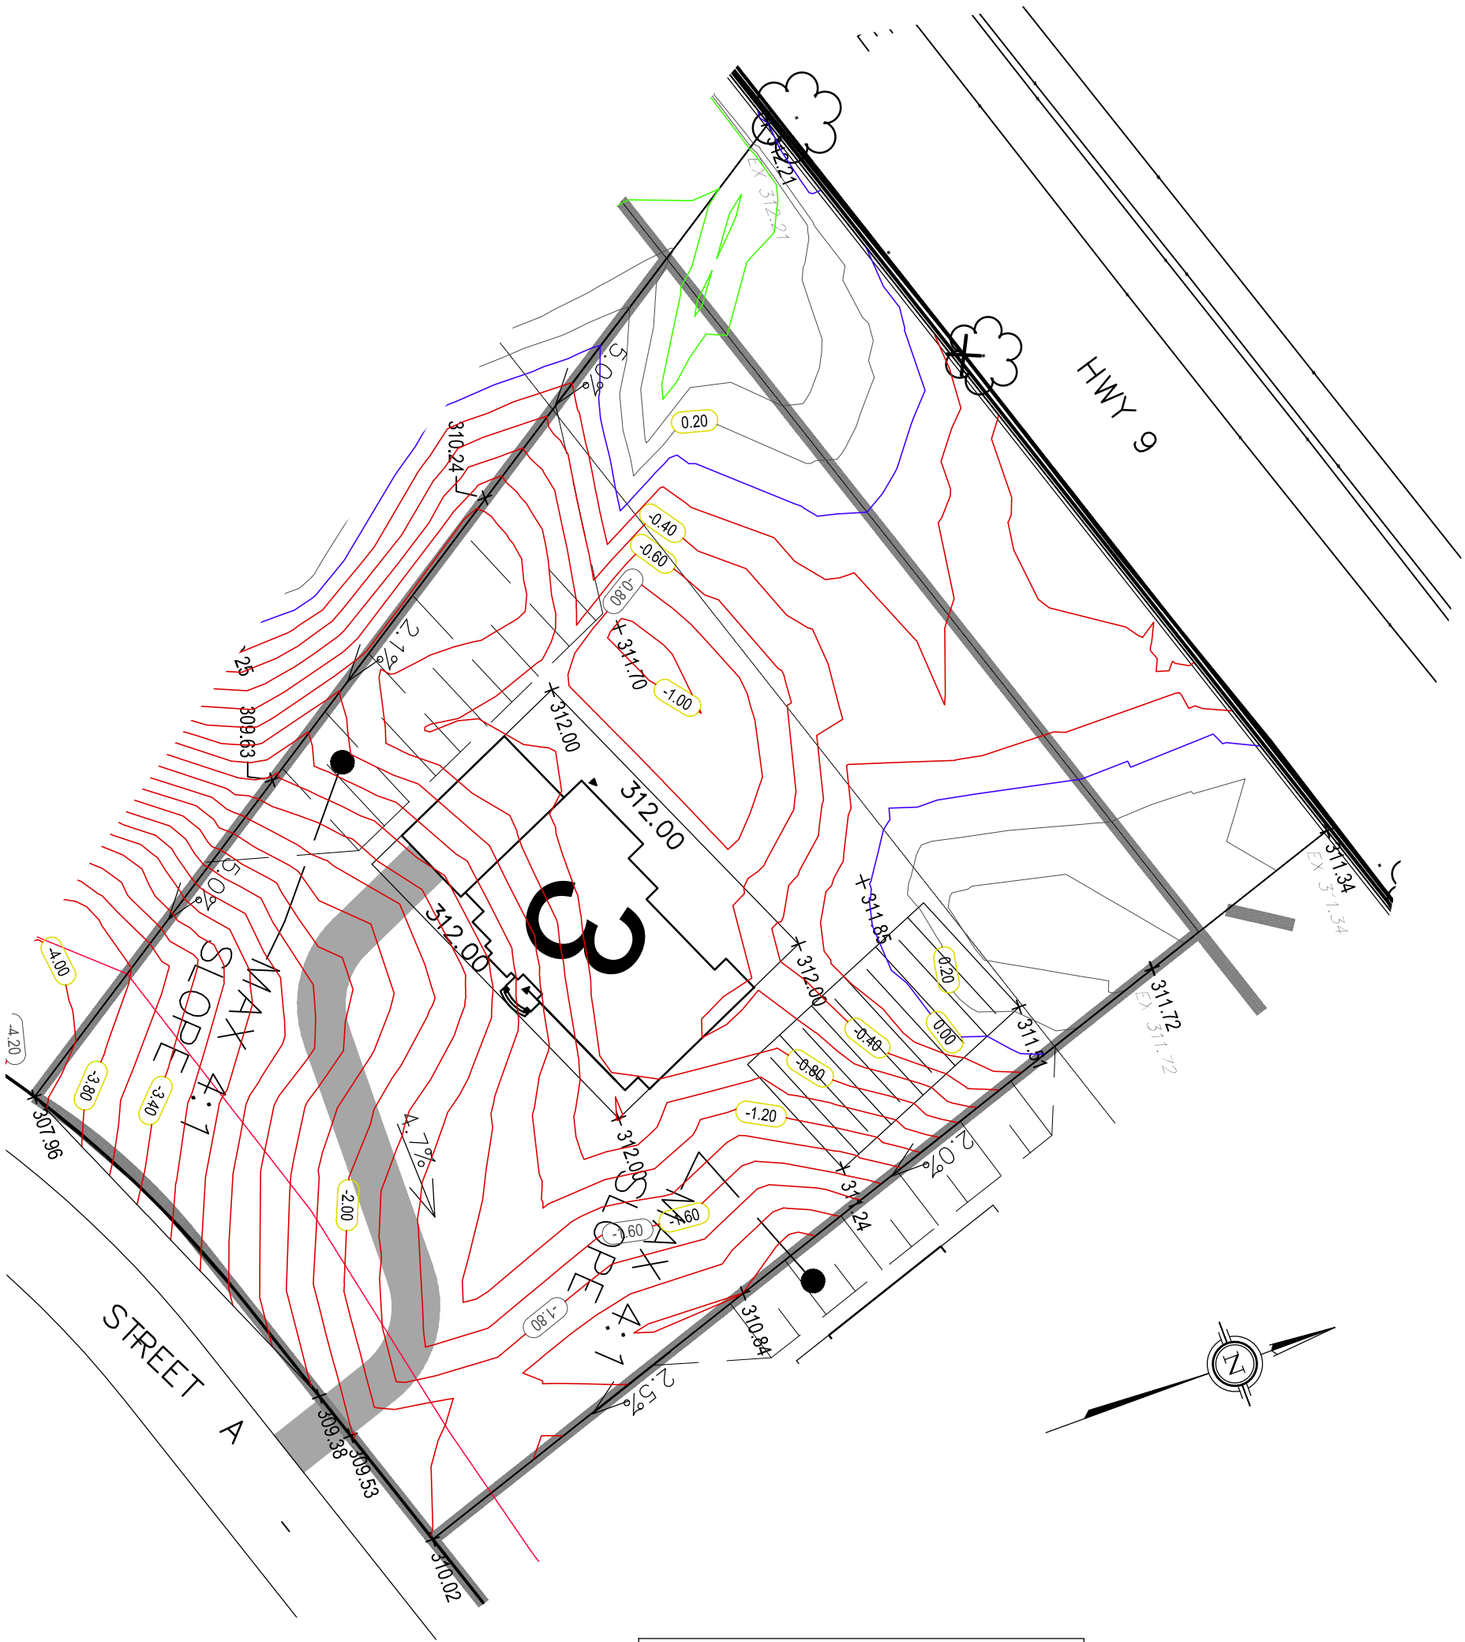

Volume
Cut Volume : 6057 Cu. M.
Fill Volume : 342 Cu. M.
Total Volume: 5715 Cu. M. <Cut>

Legend

308.50 CUT CONTOUR

308.50 FILL CONTOUR

CONSULTANT

GHD

The Sernas Group Inc. (A GHD Company)
6705 Millcreek Drive, Unit 1
Mississauga Ontario L5N 5M4
T 1 416 213 7121 F 1 416 890 8499
E ytomail@ghd.com W www.ghd.com

GRAHAM PROPERTY
ESTATE DEVELOPMENT

CUT–FILL PLAN
LOT 3

DESIGN	.	DRAWN	CAD	CHECKED	.	CONTRACT No. 06131
SCALE:	1:500			DRAWING NUMBER		CF–3
DATE:	FEB. 2020					