TOWN OF CALEDON
PLANNING
RECEIVED
Feb 26, 2021

WOODLOT BUFFER REFERENCE PLANT LIST

KEY	COMMON NAME	KEY	COMMON NAME
	DECIDUOUS TREES		CONIFEROUS TREES
A	RED MAPLE	M	WHITE SPRUCE
AI	RED MAPLE	MI	WHITE SPRUCE
B	SILVER MAPLE	P	EASTERN WHITE PINE
C	SUGAR MAPLE	PI	EASTERN WHITE PINE
CI	SUGAR MAPLE		DECIDUOUS SHRUBS
D	SHAGBARK HICKORY	aa	SMOOTH SERVICEBERRY
DI	SHAGBARK HICKORY	cc	RED OSIER DOGWOOD
E	BALSAM POPLAR	dd	BUSH HONEYSUCKLE
EI	BALSAM POPLAR	ee	STAGHORN SUMAC
G	BUR OAK	ff	MEADOW ROSE
GI	BUR OAK	gg	COMMON ELDERBERRY
H	RED OAK		
HI	RED OAK		
J	PEACH-LEAVED WILLOW		
JI	PEACH-LEAVED WILLOW		

SEE SHEET B-5 FOR MASTER PLANT LIST

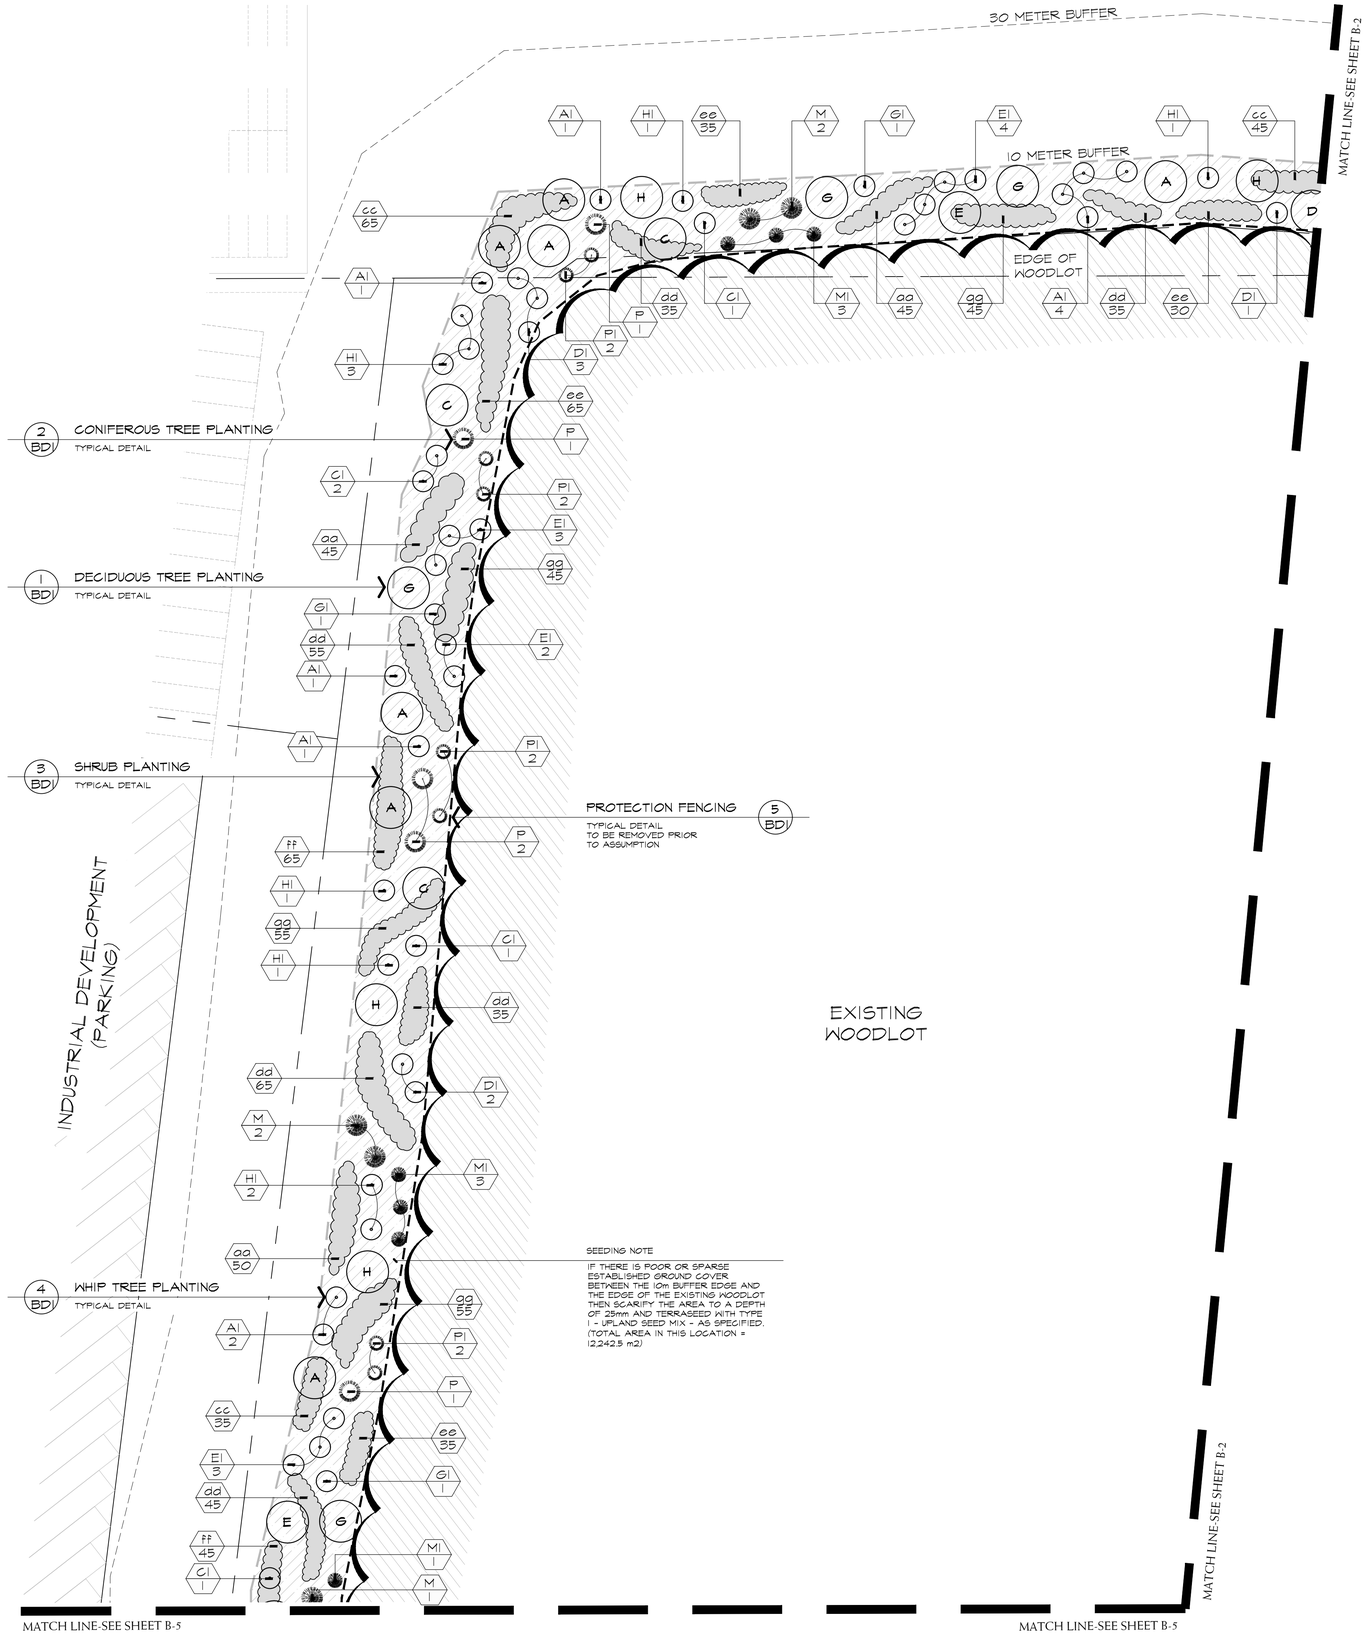

REFERENCE PLAN

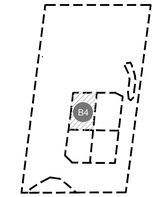

LEGEND

- DECIDUOUS TREE
- DECIDUOUS TREE WHIP
- CONIFEROUS TREES
- SHRUB PLANTING
- 10m BUFFER LIMIT
- SILT FENCE
- TYPE 1 SEED MIX

BASE INFORMATION OBTAINED ELECTRONICALLY FROM BALDASSARRA ARCHITECTS INC.(TEL.905-660-0722)

no.	date	version	by
V1.	FEB 24 2021	ISSUED FOR FIRST SUBMISSION	KM/ DN

All information hereon to be checked and verified at the site and any discrepancies must be reported to and clarified by the landscape architect before commencing work. All drawings, specifications, details, digital information, etc., prepared by the landscape architect are instruments of service and as such are his property and must be returned at his request.

ONTARIO ASSOCIATION OF LANDSCAPE ARCHITECTS
LESLIE KIELA
OALA
MEMBER

ALEXANDER BUDREVICS
& ASSOCIATES LIMITED
LANDSCAPE ARCHITECTS
895 Don Mills Road, Second Tower, Suite 212
Toronto, Ontario, Canada, M3C 1W3
416.444.5201
416.444.5208
www.budrevics.com

project SP No. PRE-20-0096

PROPOSED INDUSTRIAL DEVELOPMENT

12862 DIXIE ROAD
CALEDON, ONTARIO

TRIBAL PARTNERS CANADA INC.

drawing

WOODLOT BUFFER LANDSCAPE PLAN

date	FEBRUARY 11 , 2021	drawn	KM
scale*	1:400	file	3415 B4 V1-210224
direction		project no.	3415
		sheet no.	B-4

*NOTED SCALE IS APPLICABLE ONLY WHEN PRINTED ON ARCH D (24"x36") SIZE SHEET