METRIC: DISTANCES AND ELEVATIONS SHOWN ON THIS PLAN ARE IN METRES AND CAN BE CONVERTED TO FEET BY DIVIDING BY 0.3048.

TOWN OF CALEDON
PLANNING
RECEIVED
February 13, 2026

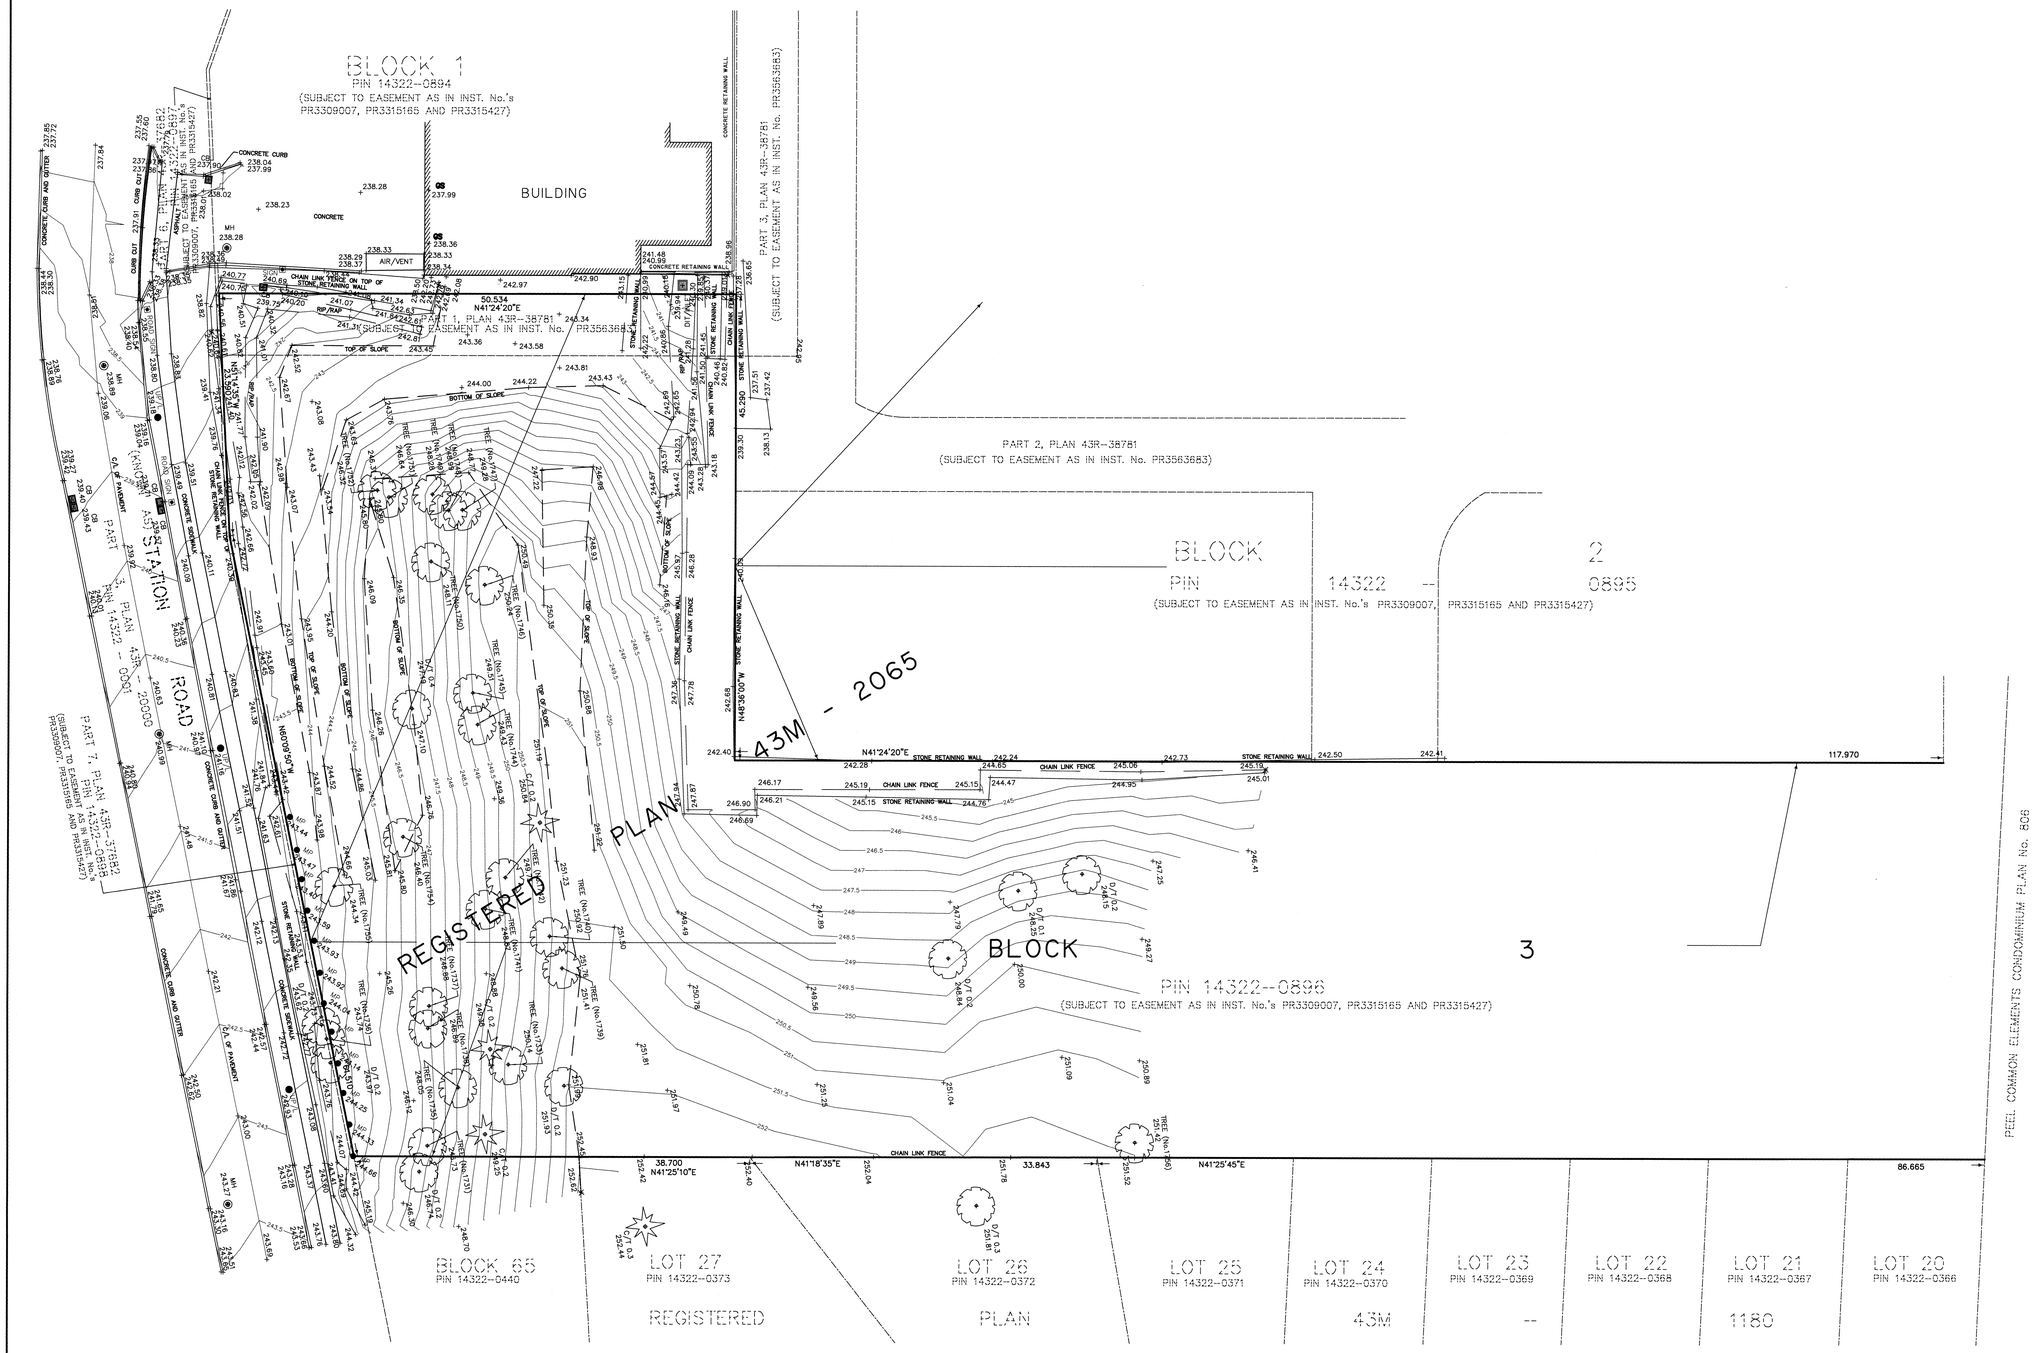

TOPOGRAPHIC PLAN OF
PART OF BLOCK 3
REGISTERED PLAN 43M-2065
TOWN OF CALEDON
REGIONAL MUNICIPALITY OF PEEL
SCALE 1:250

5 2.5 0 5 10 15 20 25 METRES

© COPYRIGHT SCHAEFFER DZALDOV PURCELL LTD.

BENCHMARK
ELEVATIONS SHOWN HEREON ARE GEODETIC AND ARE REFERRED TO ONTARIO MINISTRY OF NATURAL RESOURCES AND FORESTRY CONTROL No. 00819758057 HAVING A PUBLISHED ELEVATION OF 251.929 METRES (CGVD28:78)

CAUTION
THIS IS NOT A PLAN OF SURVEY OF THE BOUNDARY AND SHALL NOT BE USED EXCEPT FOR THE PURPOSE INDICATED IN THE TITLE BLOCK.

ALL BOUNDARY AND PLAN INFORMATION SHOWN ON THIS TOPOGRAPHIC PLAN HAS BEEN COMPILED FROM THE REGISTRY OFFICE RECORDS.

EXTENT OF TOPOGRAPHIC DATA IS AS PER CONTRACT AND NOT MEANT TO BE COMPLETE PROPERTY

SURVEYOR'S CERTIFICATE
I CERTIFY THAT:

THE FIELD SURVEY REPRESENTED ON THIS TOPOGRAPHIC PLAN WAS COMPLETED ON THE 16TH DAY OF OCTOBER, 2023.

DATE: NOVEMBER 21, 2023.

DAN DZALDOV
ONTARIO LAND SURVEYOR

SCHAEFFER DZALDOV PURCELL LTD.
ONTARIO LAND SURVEYORS
64 JARDIN DRIVE CONCORD, ONTARIO L4K 3P3 TEL (416)987-0101

DRAWN: SAM/LW	CHECKED :	SCALE 1:250	JOB No. 19-221-06

PLOT SIZE: 24X40 NOVEMBER 21, 2023