TOWN OF CALEDON
PLANNING
RECEIVED

Jul 29, 2021

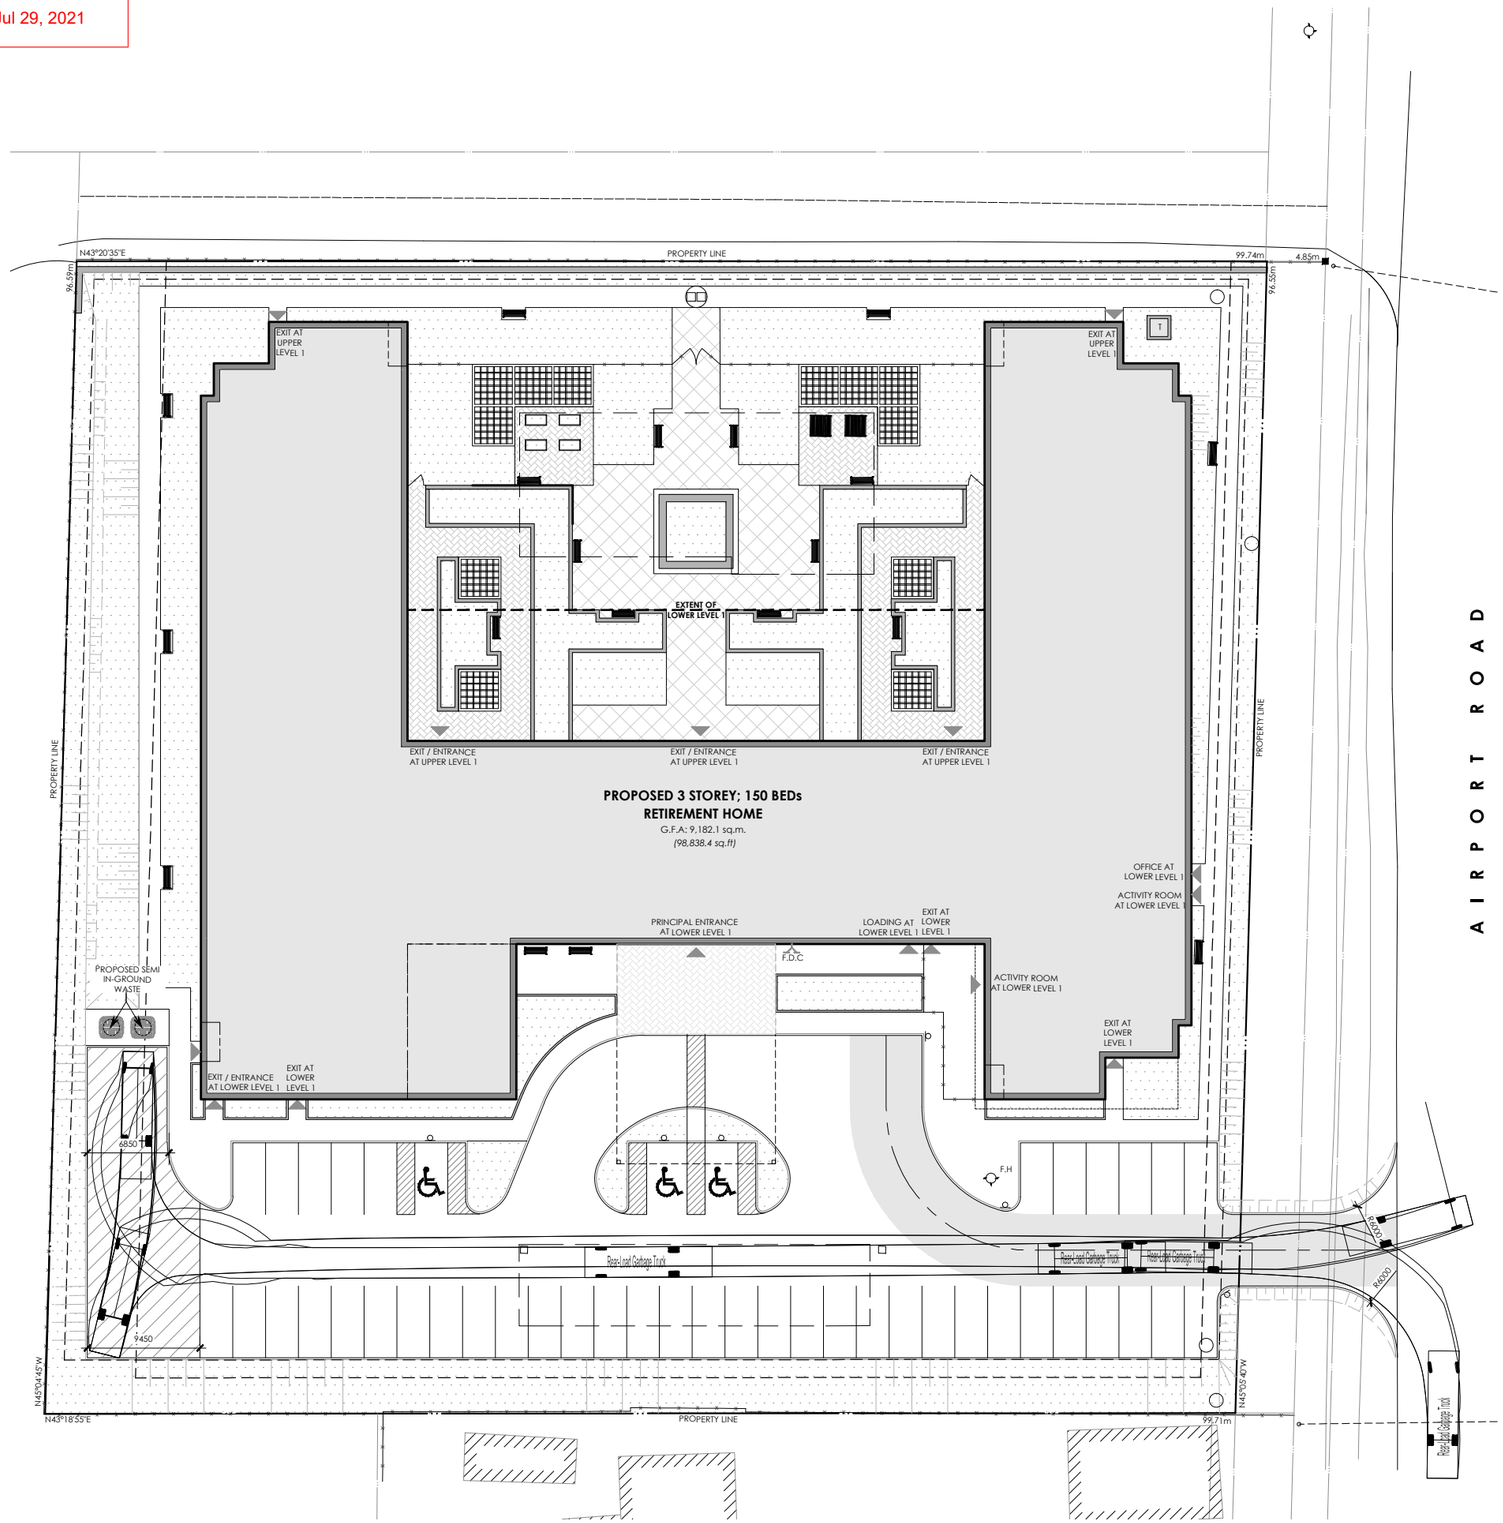


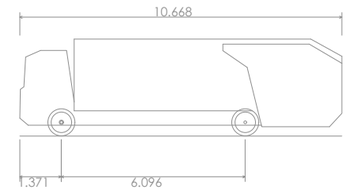


| Rear-Load Garbage Truck | |
|---|---|
| Overall Length | 10.668m |
| Overall Width | 2.553m |
| Overall Body Height | 3.215m |
| Min Body Ground Clearance | 0.305m |
| Track Width | 2.553m |
| Lock-to-lock time | 6.00s |
| Curb to Curb Turning Radius | 8.931m |

PROJECT NO. 2018-127

WYNDHAM RESIDENCE

# TRUCK MOVEMENT PLAN

1:500
2021.06.15

0m 5 10 25 50

1.2