TOWN OF CALEDON
PLANNING
RECEIVED

Feb 11, 2021

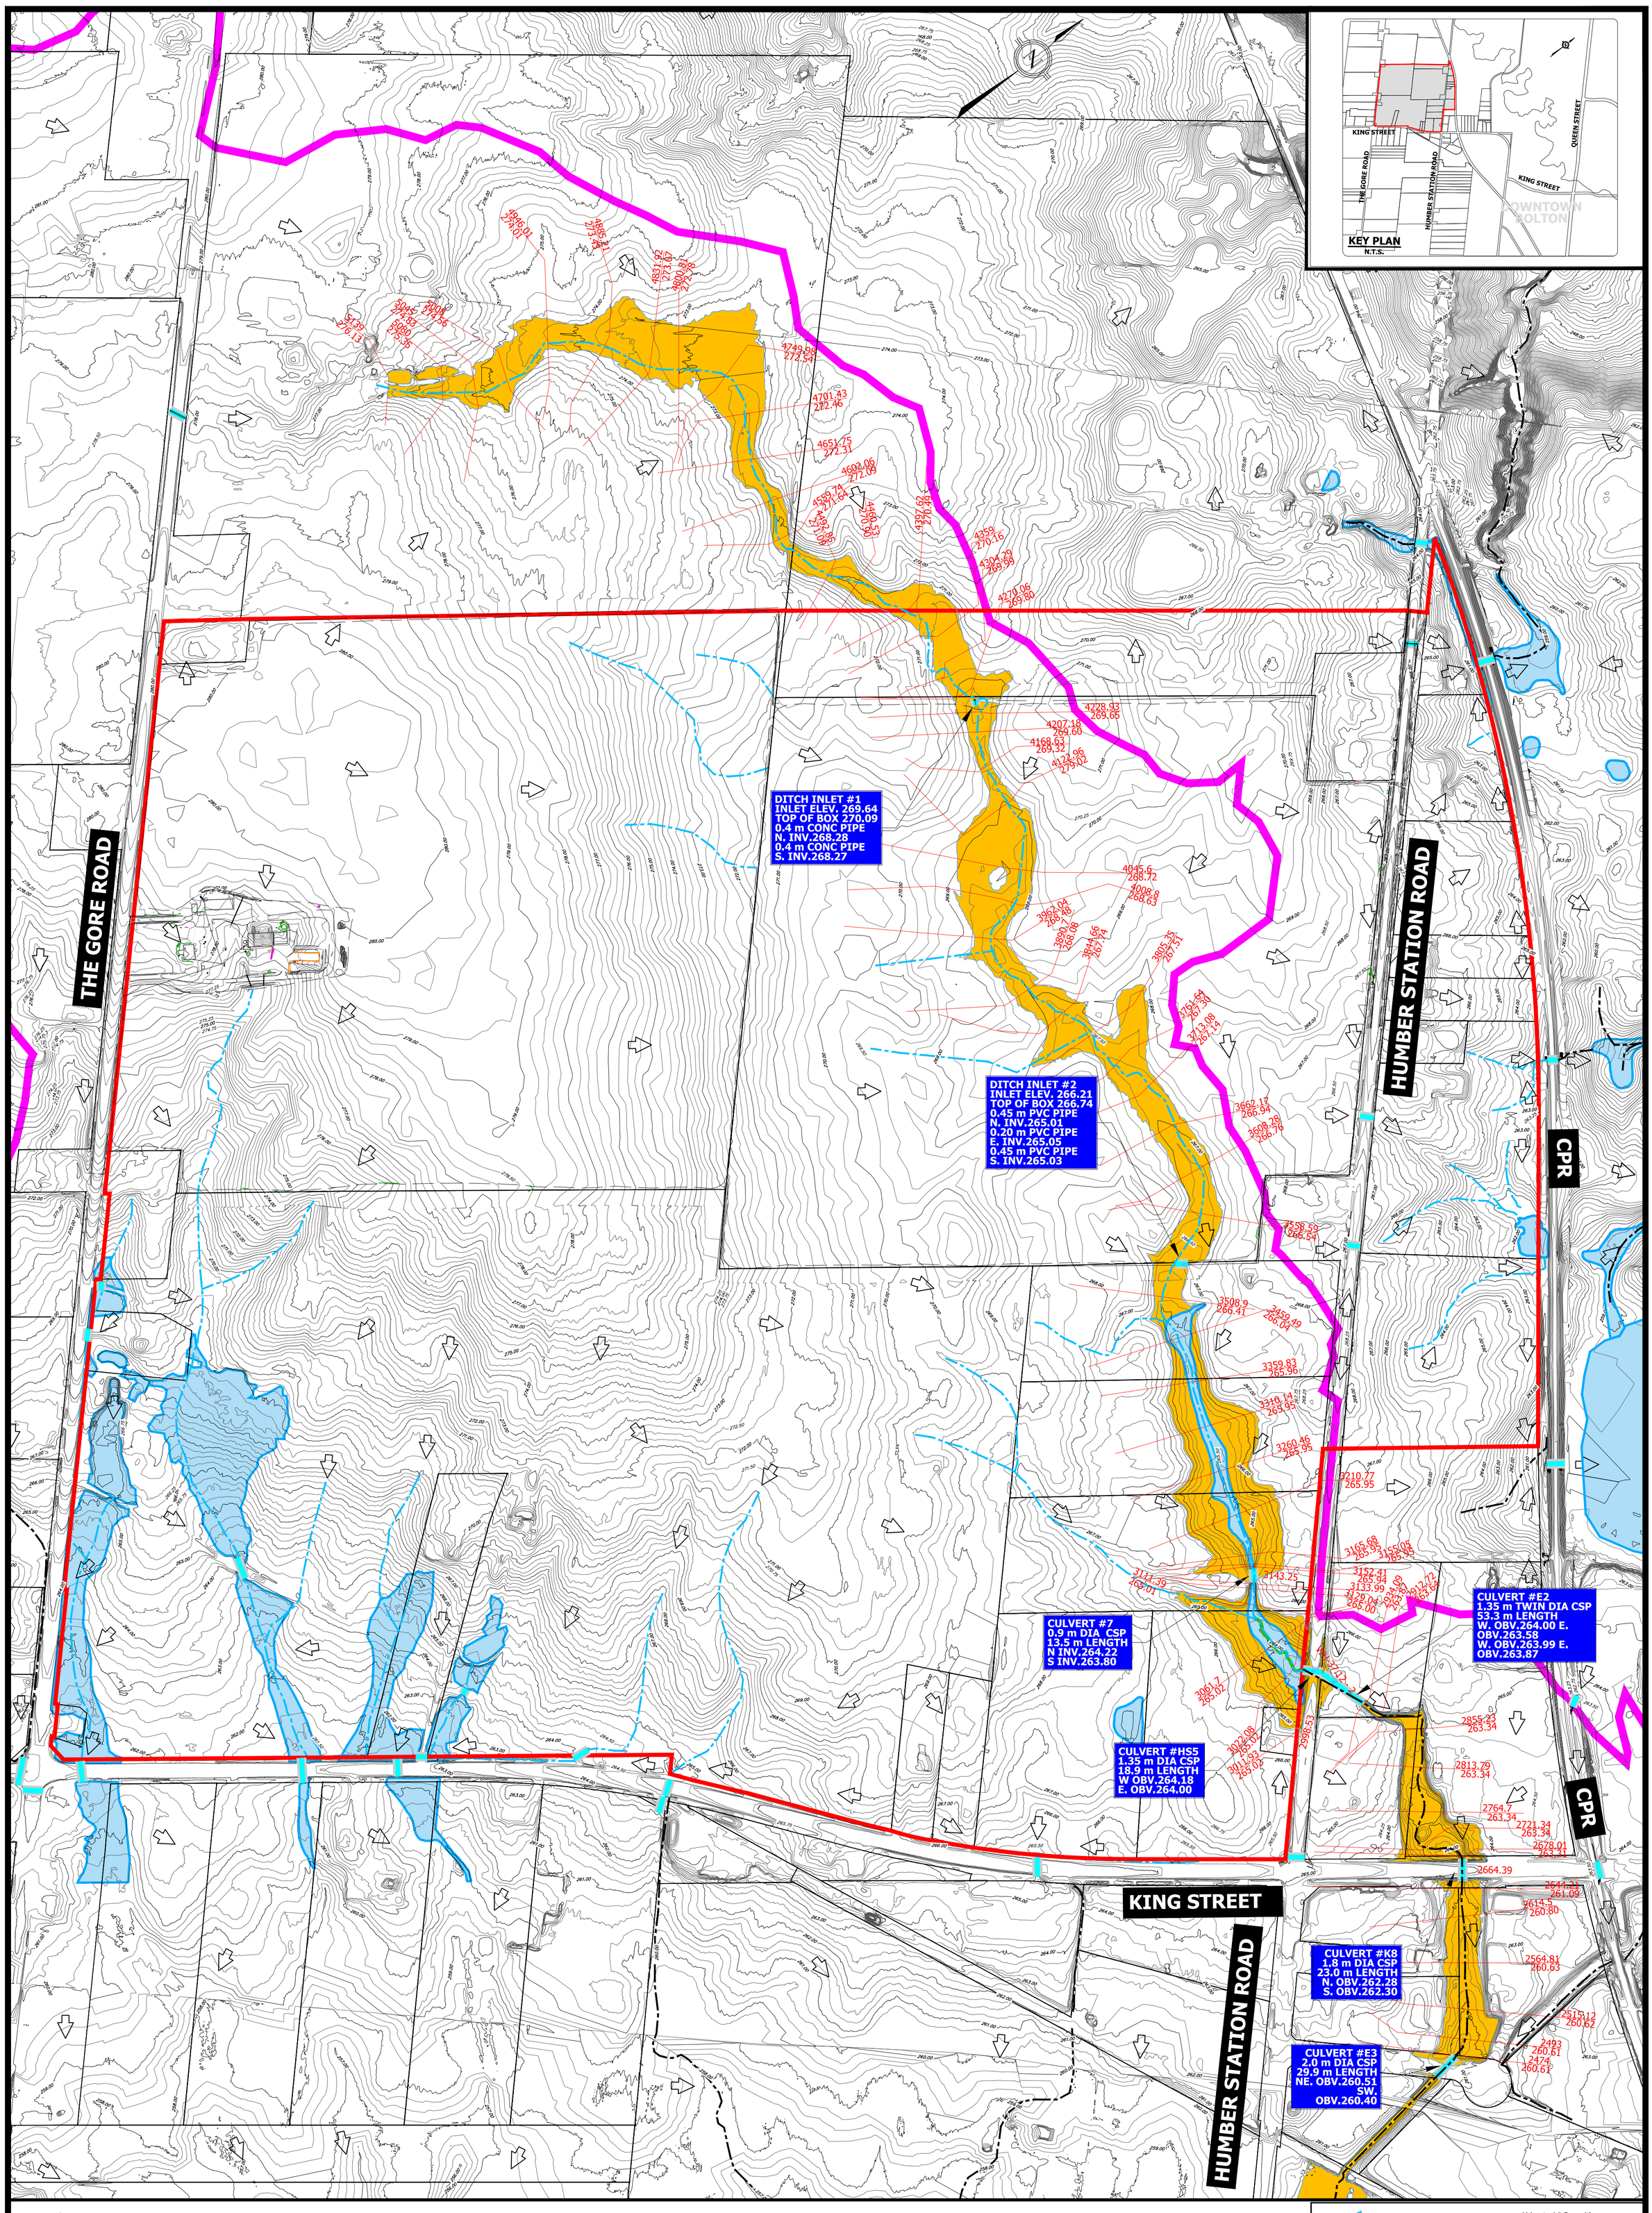

LEGEND:

- MACVILLE STUDY AREA LIMIT (BRES OPTION 3)
- 253.00 EXISTING CONTOURS
- EXISTING CULVERT LOCATION
- CULVERT #K3 0.9 m WIDTH BOX CONC. 16.2 m LENGTH N INV.260.70 S INV.260.71 — EXISTING CULVERT DESCRIPTION
- EXISTING OVERLAND FLOW DRAINAGE PATH
- WETLAND
- WEST HUMBER WATERSHED BOUNDARY BASED ON UPDATED TOPOGRAPHY (URBANTECH);
- CEISMP HEADWATER DRAINAGE FEATURES (BEACON)
- UNEVALUATED CEISMP HEADWATER DRAINAGE FEATURES (BEACON)
- 5139 / 278.68 — HEC-RAS STATION / EXISTING FLOODLINE ELEVATION
- EXISTING WEST HUMBER (WHT6) FLOODPLANE

URBANTECH®
Urbantech® Consulting
A Division of Leighton-Zec Ltd.
3760 14th Avenue, Suite 301,
Markham, ON. L3R 3T7
TEL 905.946.9461 • urbantech.com

TOWN OF CALEDON
REGIONAL MUNICIPALITY OF PEEL
MACVILLE SECONDARY PLAN
(BRES OPTION 3 LANDS)

EXISTING FLOODPLAIN MAPPING
WEST HUMBER RIVER TRIBUTARY 6 (WHT6)

SURVEYED BY:	J.D.B.	DATE:	2020	JOB NO.	15-458
DRAWN BY:	V.P.	CHECKED BY:	D.Z.	DRAWING NO.	SHEET NO.
DESIGNED BY:	B.K.	CHECKED BY:	B.K.	202-A	
SCALE:	1:3000	DATE:	JAN. 2021		

File: P:\Projects\15-458\Reports\FSR\Drawings and Figures\02 - EXISTING CONDITIONS\202-A-B_EXISTING FLOODPLAIN MAPPING.dwg - Revised by <VPAVLOVIC> : Tue, Feb 02 2021 - 1:59pm