TOWN OF CALEDON
PLANNING
RECEIVED

Feb 11, 2021

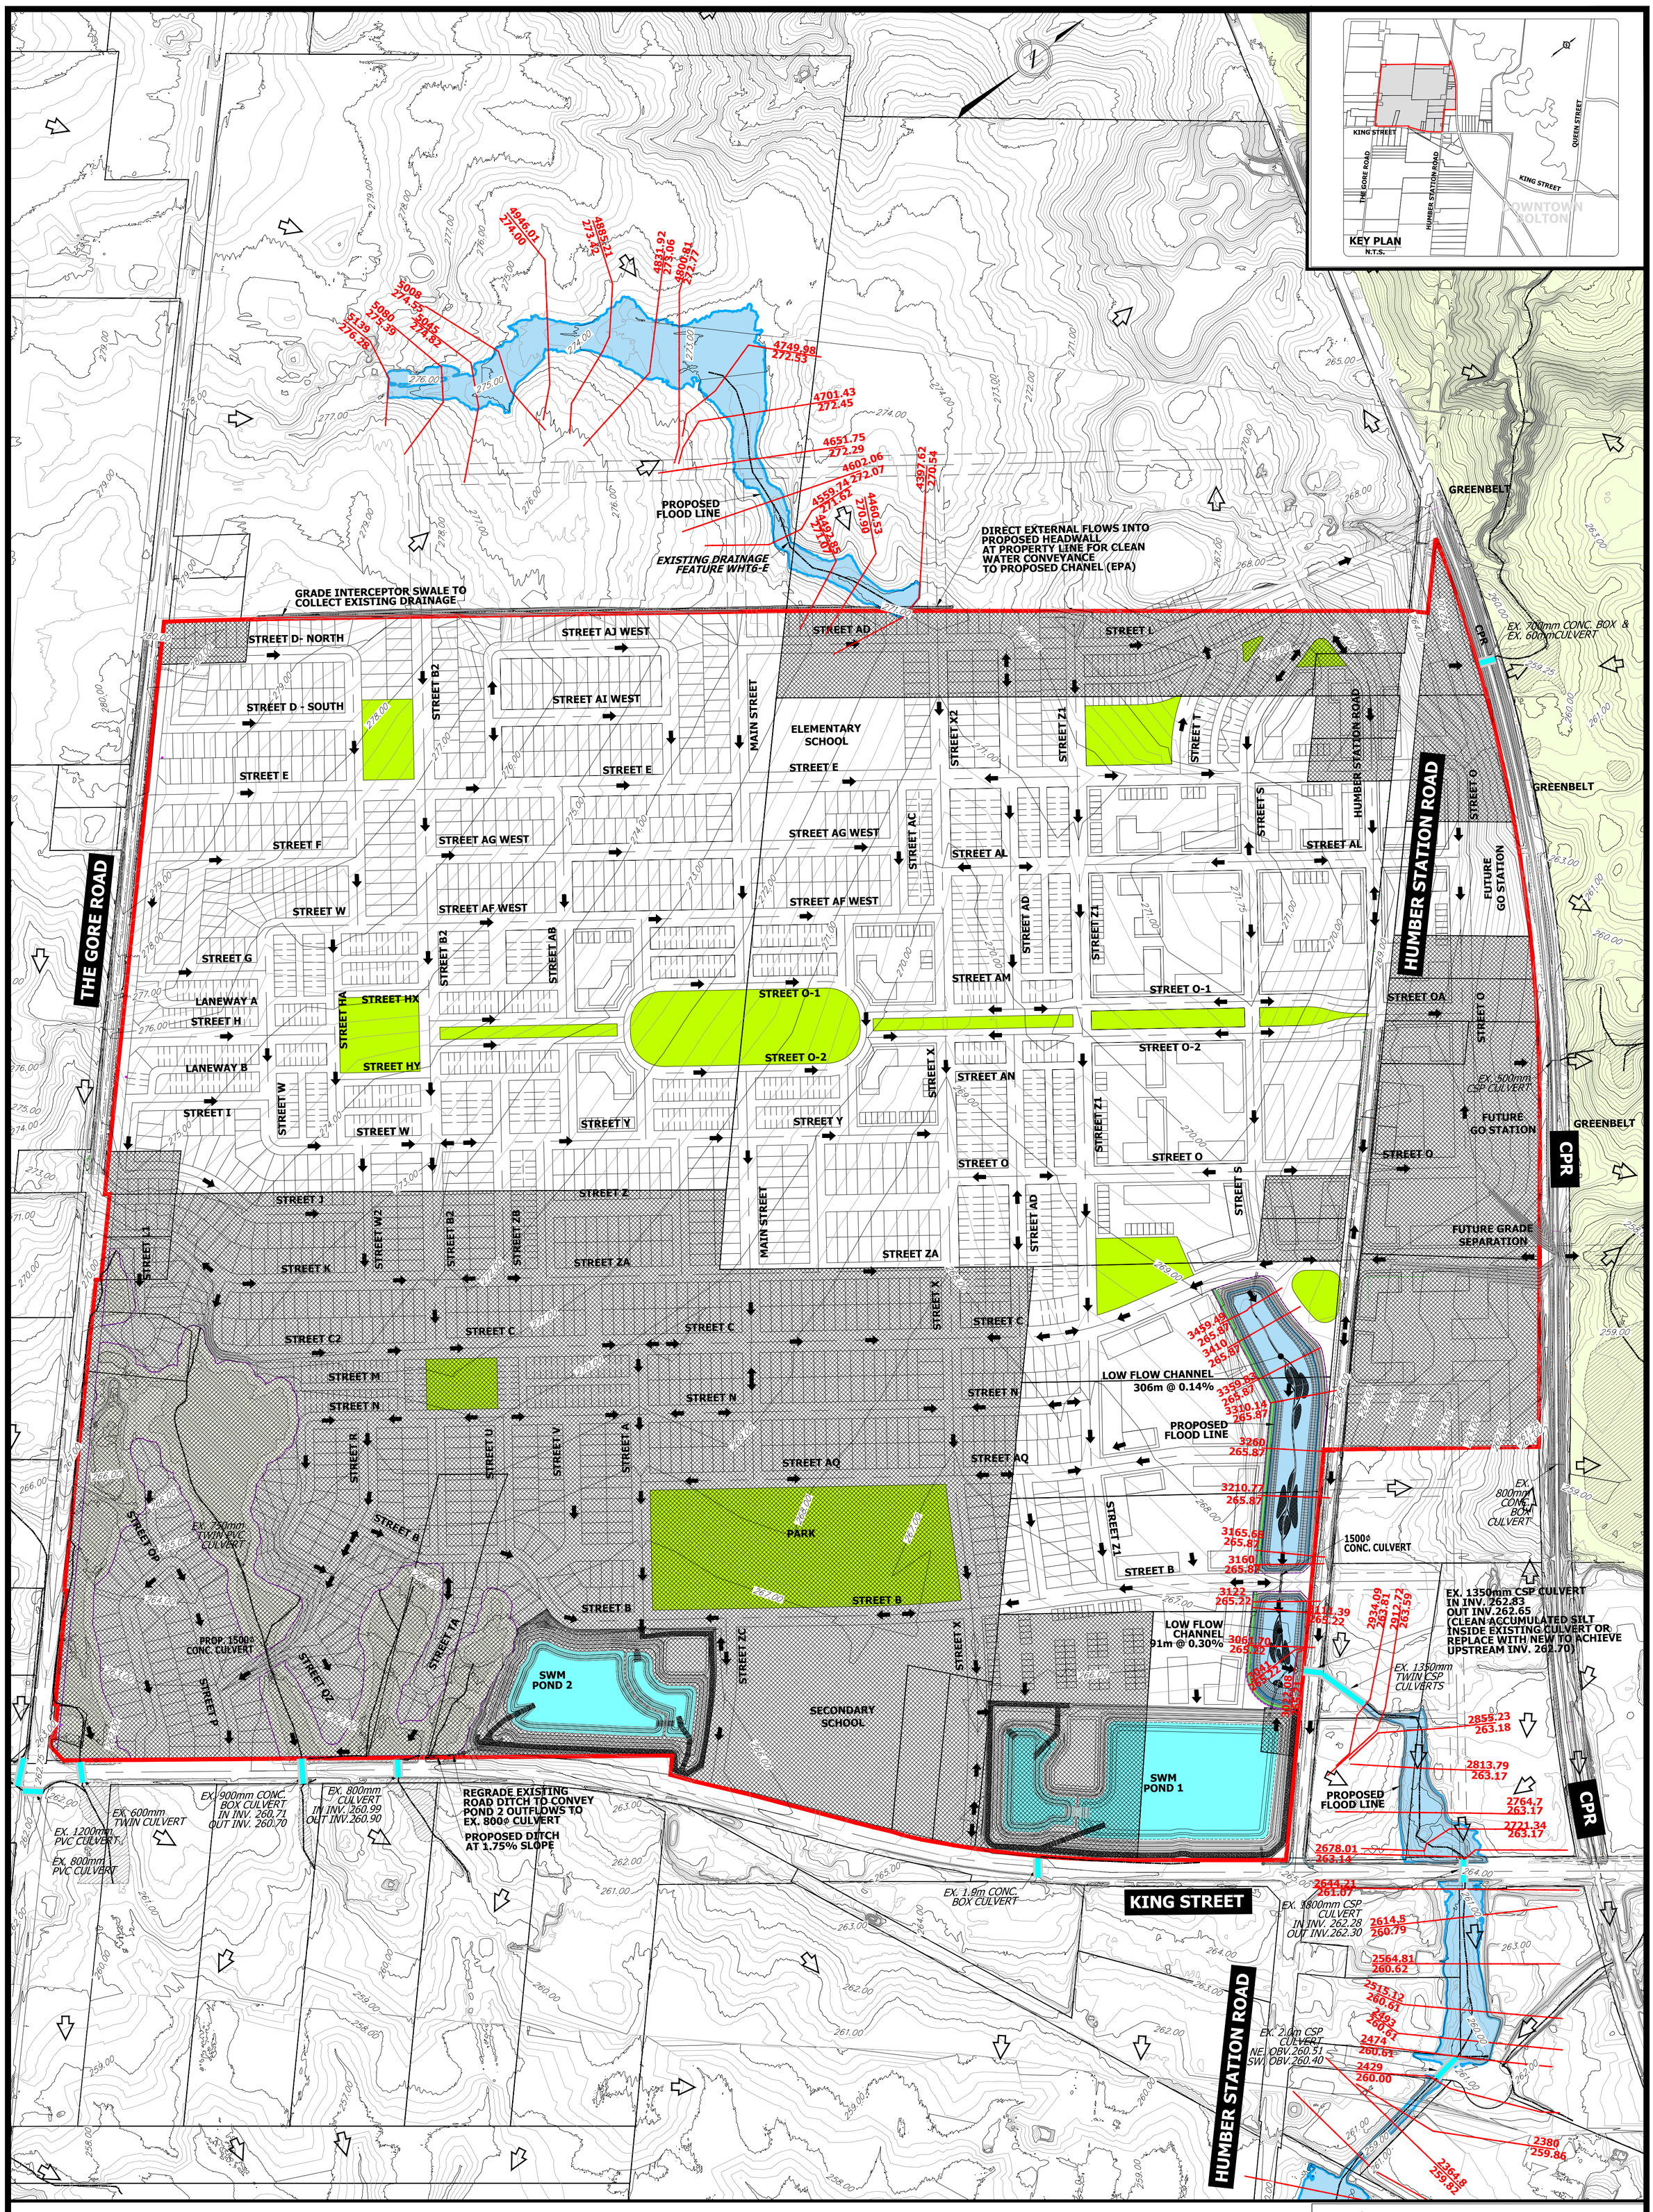

LEGEND:

- MACVILLE STUDY AREA LIMIT (BRES OPTION 3)
- 253.00 — CONTOURS
- EXISTING CULVERT LOCATION
- EX. 900mm CONC. BOX CULVERT IN INV. 260.71 OUT INV. 260.70 — EXISTING CULVERT DESCRIPTION
- EXISTING OVERLAND FLOW DRAINAGE PATH
- PROPOSED OVERLAND FLOW DRAINAGE PATH
- WETLAND
- CEISMP HEADWATER DRAINAGE FEATURES (BEACON)
- UNEVALUATED CEISMP HEADWATER DRAINAGE FEATURES (BEACON)
- 5139 / 278.68 — HEC-RAS STATION / PROPOSED WATER SURFACE ELEVATION
- PROPOSED WEST HUMBER (WHT6) FLOODPLANE

Urbantech® Consulting
A Division of Leighton-Zec Ltd.
3760 14th Avenue, Suite 301,
Markham, ON. L3R 3T7
TEL 905.946.9461 • urbantech.com

TOWN OF CALEDON
REGIONAL MUNICIPALITY OF PEEL
MACVILLE SECONDARY PLAN
(BRES OPTION 3 LANDS)

PROPOSED FLOODPLAIN MAPPING

WEST HUMBER RIVER TRIBUTARY 6 (WHT6)

SURVEYED BY:	J.D.B.	DATE:	2020	JOB NO.	15-458
DRAWN BY:	V.P.	CHECKED BY:	D.Z.	DRAWING NO.	SHEET NO.
DESIGNED BY:	B.K.	CHECKED BY:	B.K.	603-A	
SCALE:	1:3000	DATE:	JAN. 2021		

File: P:\Projects\15-458\Reports\FSR\Drawings and Figures\06 - STORMWATER MANAGEMENT PONDS\603-A-B_PROPOSED FLOODPLAIN MAPPING.dwg - Revised by <VPAVLOVIC> : Mon, Feb 01 2021 - 1:49pm