
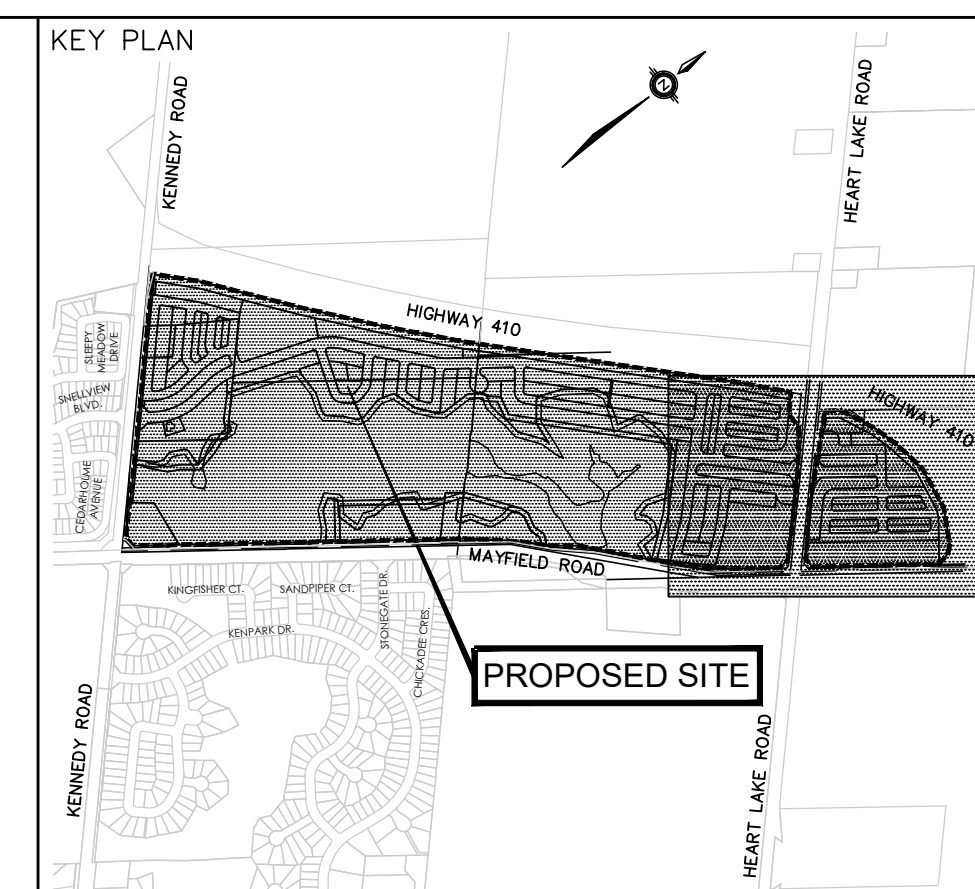


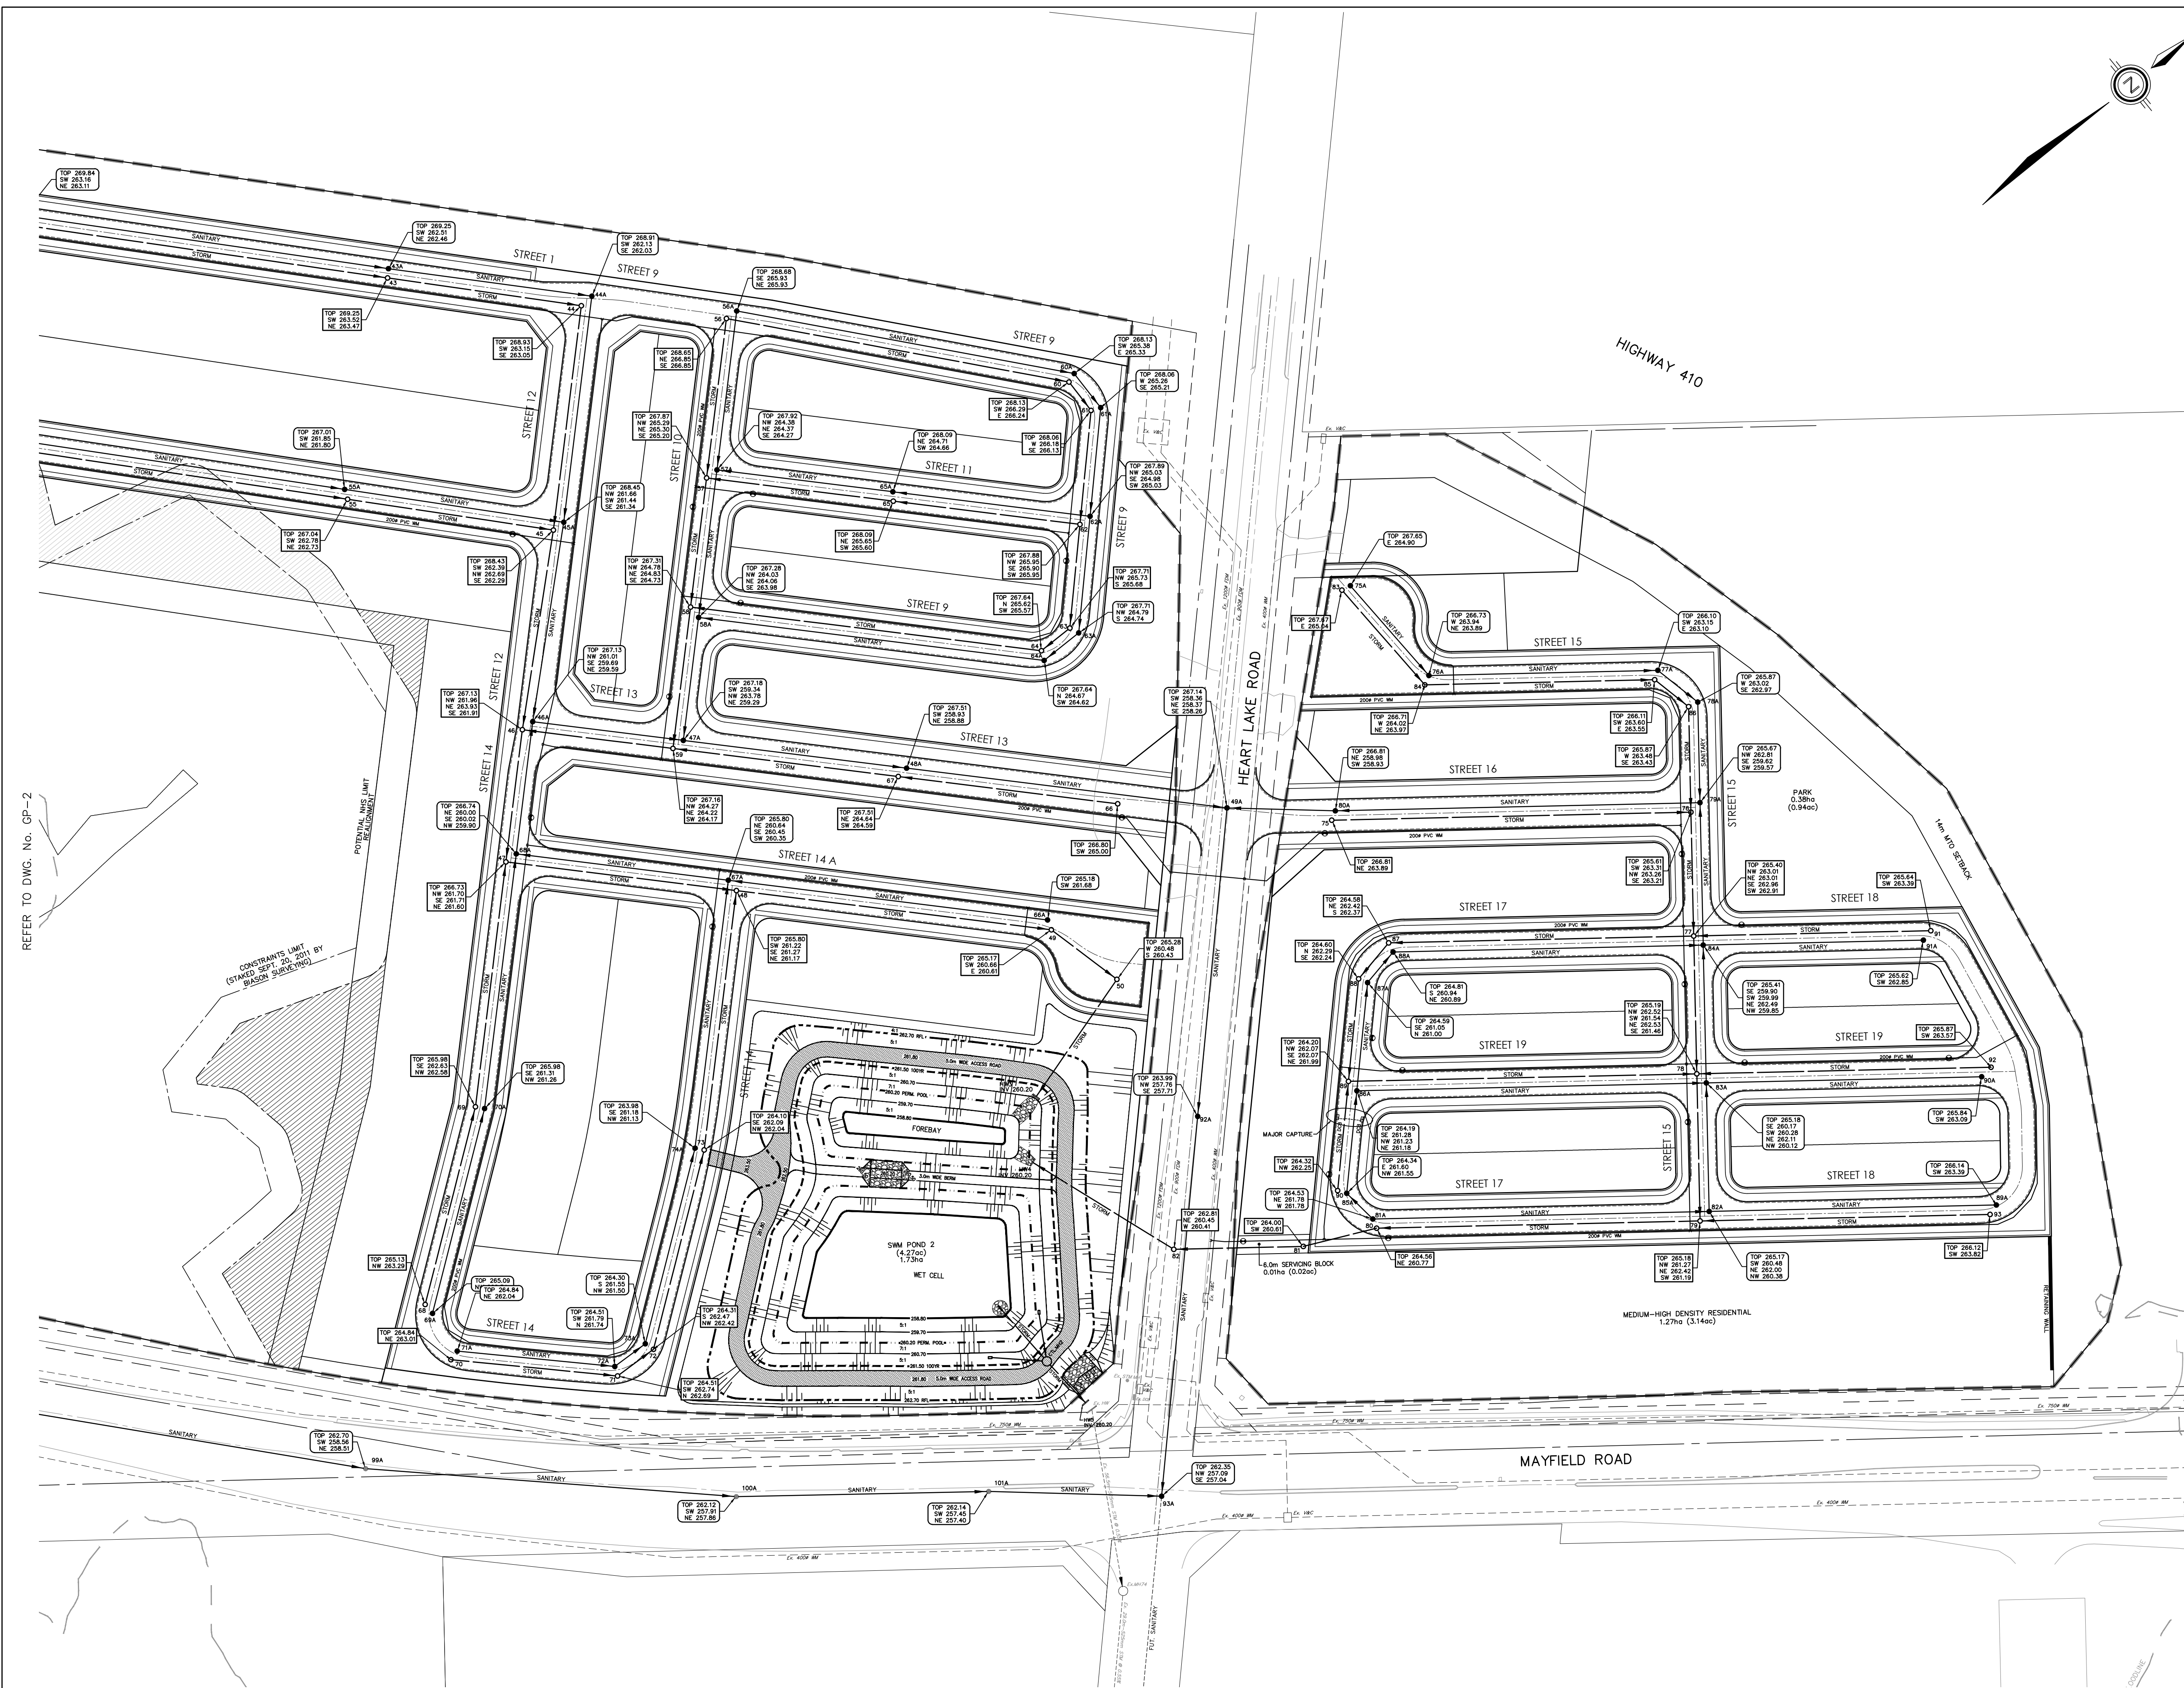

LEGEND


- | | |
|---|---------------------------------|
|  | DENOTES VALVE AND CHAMBER |
|  | DENOTES HYDRANTS |
|  | DENOTES SINGLE CATCHBASIN |
|  | DENOTES DOUBLE CATCHBASIN |
|  | DENOTES SANITARY MANHOLE |
|  | DENOTES STORM MANHOLE |
|  | DENOTES PROPOSED SANITARY SEWER |
|  | DENOTES PROPOSED STORM SEWER |
|  | DENOTES EXISTING SANITARY SEWER |
|  | DENOTES EXISTING STORM SEWER |
|  | DENOTES LIMIT OF DEVELOPMENT |
|  | DENOTES REGIONAL FLOOD LINE |

TOWN OF CALEDON
PLANNING
RECEIVED
Sept. 17, 2021

[illegible]

BENCH MARK:

SNELL'S HOLLOW DEVELOPMENT
MAYFIELD ROAD

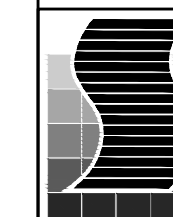

SCHAEFFERS
CONSULTING ENGINEERS

SCHAEFFER & ASSOCIATES LTD.

6 Ronrose Drive, Concord,
Ontario L4K 4R3
Tel: (905) 738-6100
Fax: (905) 738-6875
E-mail:
design@schaeffers.com



GENERAL PLAN
PART 3

CITY FILE:

SCALE: 1:1000

DESIGNED BY: F.T.	DRAWN BY: A.M.
-------------------	----------------

CHECKED BY: P.S.	DATE: FEB. 2021
------------------	-----------------

DRAWING No. GP-3