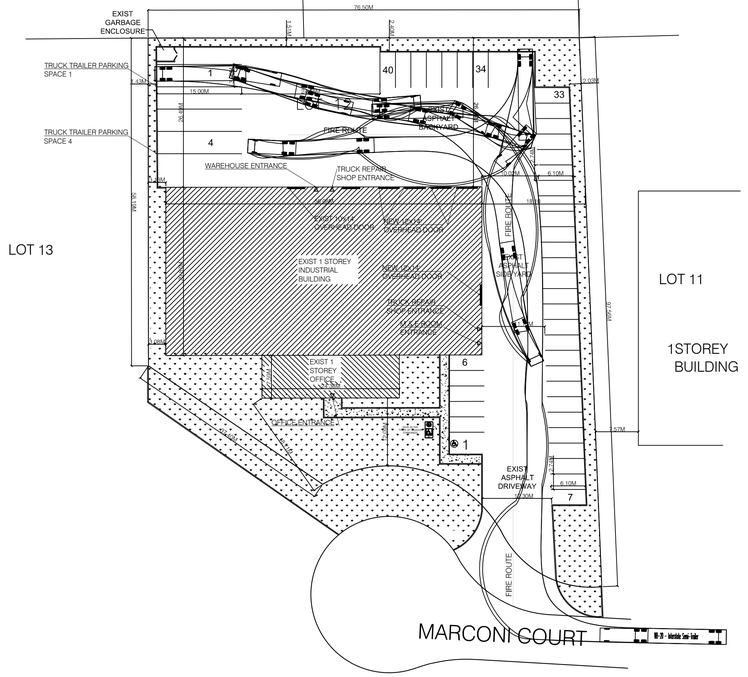

TRUCK TRAILER SPACE 1 ARRIVAL
SCALE: 1:500

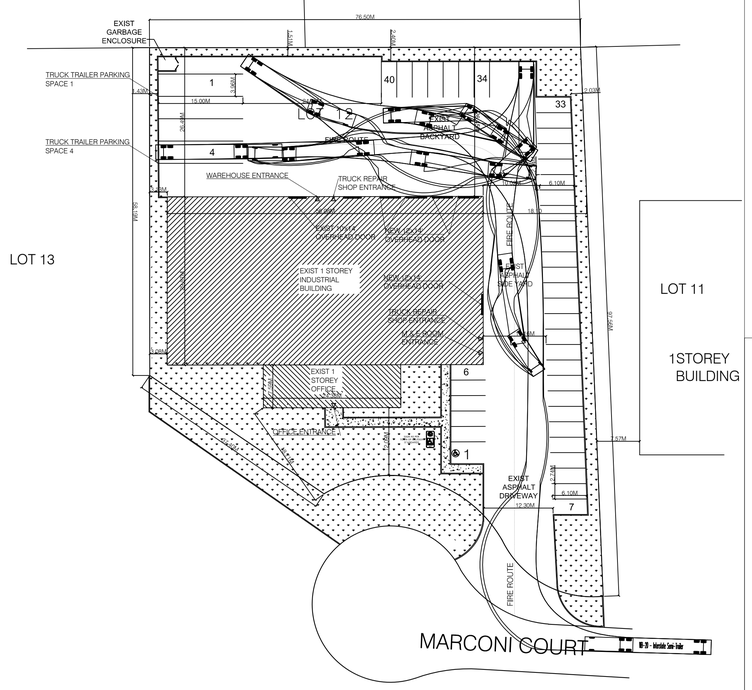

TRUCK TRAILER SPACE 4 ARRIVAL
SCALE: 1:500

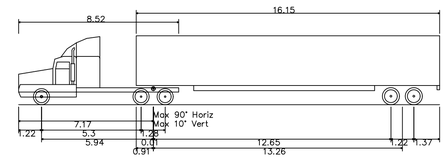

WB-20 – Interstate Semi-Trailer

Overall Length	22.410m
Overall Width	2.590m
Overall Body Height	3.674m
Min Body Ground Clearance	0.407m
Max Track Width	2.590m
Lock-to-lock time	6.00s
Max Steering Angle (Virtual)	28.40°

WB-20 TRUCK DIMENSIONS
SCALE: 1:150

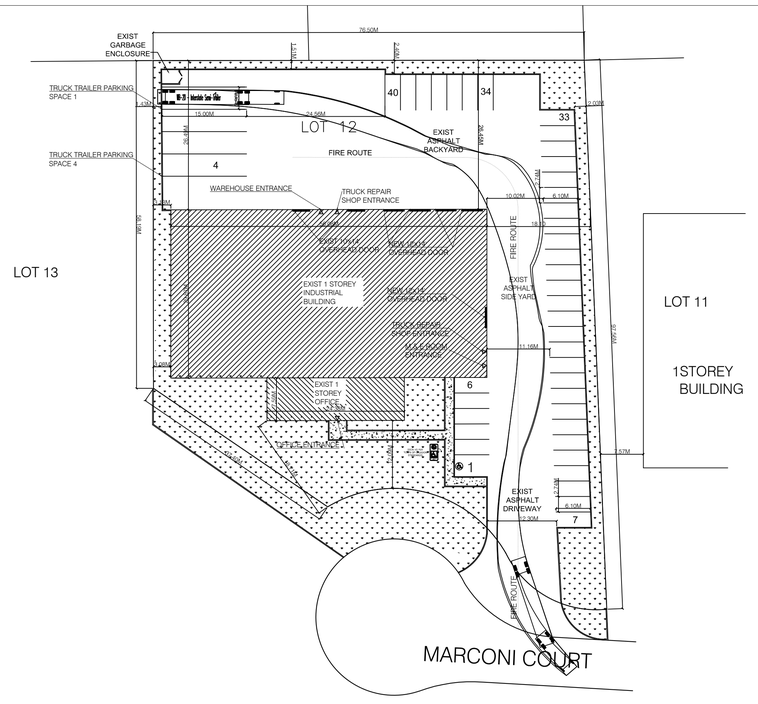

TRUCK TRAILER SPACE 1 DEPARTURE
SCALE: 1:500

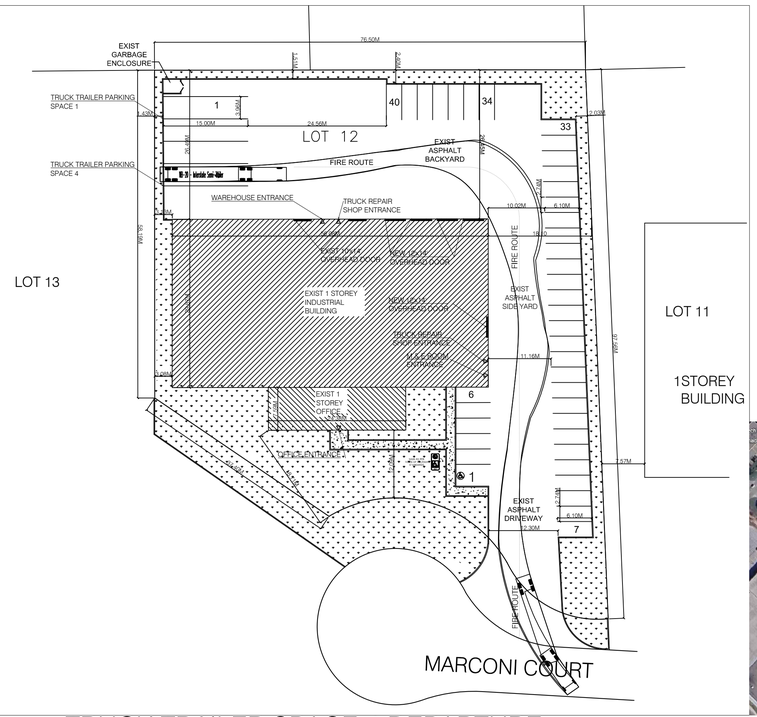

TRUCK TRAILER SPACE 4 DEPARTURE
SCALE: 1:500

KEY MAP

BAIRD | AE
architecture + engineering
info@bairdae.ca
Toll Free 1-844-845-0788
www.bairdae.ca
Local 519-576-5161

PARTNER / CONSULTANTS

TOWN OF CALEDON
PLANNING
RECEIVED
June 25, 2025

REVISIONS

Date	Revision
----	----

DATE:	JUNE 20, 2025
SCALE:	AS NOTED
DRAWN BY:	JW
CHECKED BY:	----
APPROVED BY:	----

- [ ] PRELIMINARY
- [ ] CONSTRUCTION
- [ ] RECORD

PROJECT TITLE
COMMERCIAL DEVELOPMENT
8 MARCONI CRT. BOLTON, ONTARIO

SHEET TITLE
VEHICLE TURNING PLAN

JOB NUMBER 25-012

SHEET NUMBER 01

DISCLAIMER
1. THIS DRAWING IS JUST TO BE SCALED.
2. THIS DRAWING, AS AN INSTRUMENT OF SERVICE, IS PROVIDED BY AND IS THE PROPERTY OF BAIRD AE ENGINEERS PLANNERS ARCHITECTS.
3. THE CONTRACTOR MUST VERIFY ALL GRADES, SITE CONDITIONS AND DIMENSIONS AND MUST IMMEDIATELY NOTIFY BAIRD AE OF ANY VARIATION FROM THE SUPPLIED INFORMATION.
4. THE CONTRACTOR IS RESPONSIBLE FOR THE ADEQUACY OF SAFE ALL AND OTHER CONDITIONS ON SITE AND SHOWN ON THIS DRAWING. REFER TO THE APPROPRIATE CONSULTANT'S DRAWINGS BEFORE PROCEEDING WITH THE WORK.
5. CONSTRUCTION MUST CONFORM TO ALL APPLICABLE CODES AND REQUIREMENTS OF AUTHORITIES HAVING JURISDICTION.
6. THE CONTRACTOR WORKING FROM DRAWINGS NOT SPECIFICALLY MARKED FOR CONSTRUCTION MUST ASSUME FULL RESPONSIBILITY AND BEAR COSTS FOR ANY CORRECTIONS OR DAMAGES RESULTING FROM THEIR WORK.

© Copyright 2024 Baird AE Inc. All rights reserved. This drawing is and at all times remains the exclusive property of Baird AE Inc. and cannot be used without the Architect's consent.