


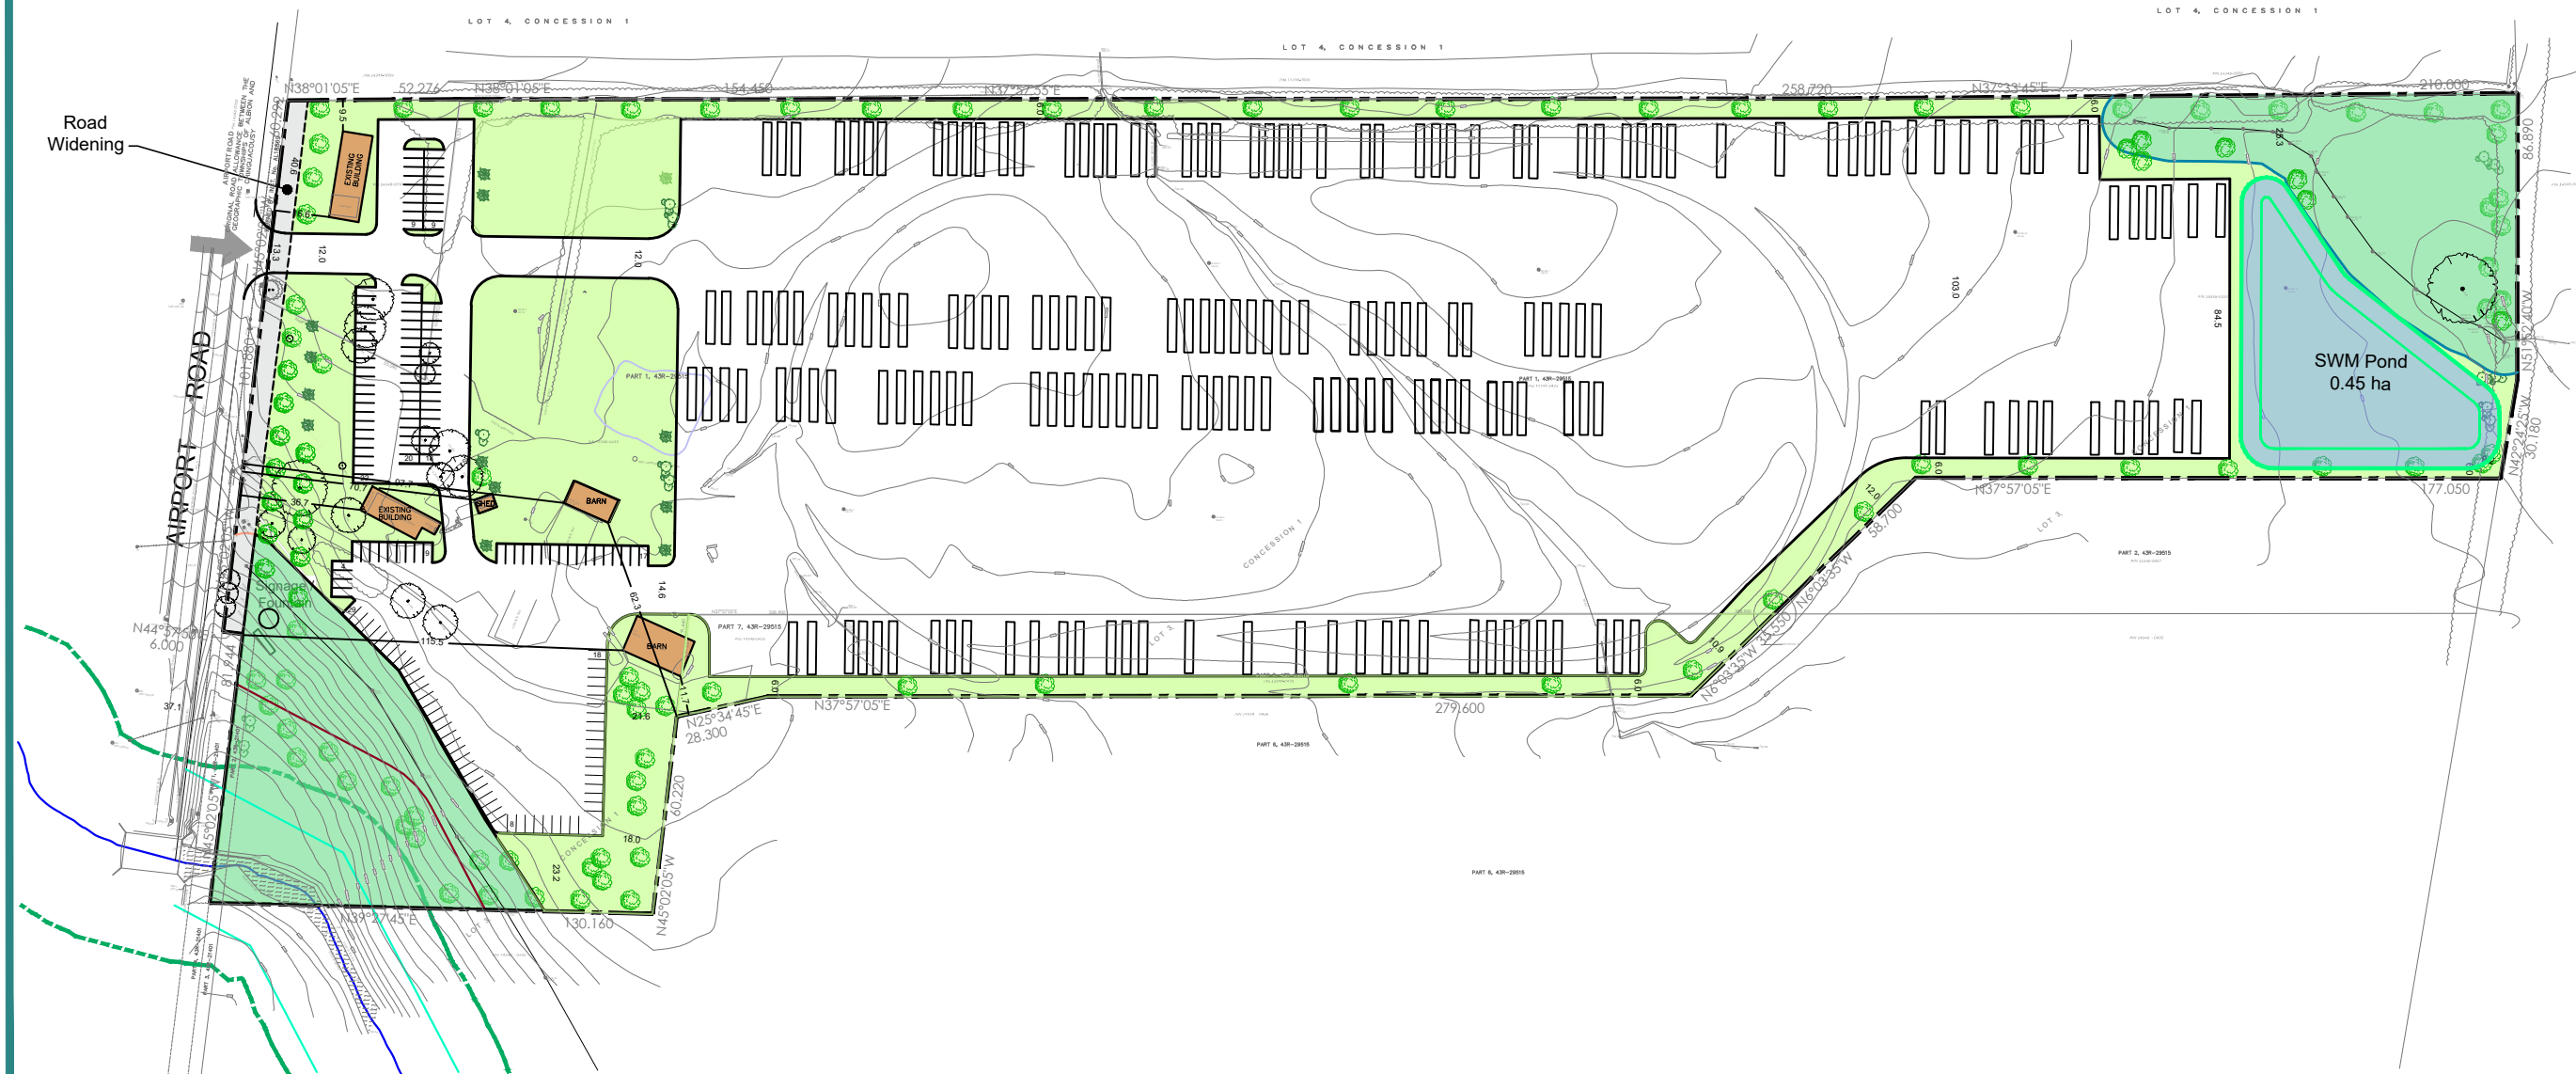

- Subject Lands - 11.85 ha
- Watercourse
- Watercourse +30m
- Meanderbelt
- Meanderbelt +30m
- Swamp Edge
- Top of Bank 10m Buffer
- Wetland 10m Buffer

Schedule of Land Use

Area of Buildings	0.07 ha
Gravel Parking Area	8.07 ha
Vegetation Groundcover	2.08 ha
Stormwater Pond	0.45 ha
Environmental Area	1.18 ha
Total Area	11.85 ha
Vehicle Parking Spaces	163



Scale:



CONCEPTUAL TRANSPORT TRUCK / TRAILER PARKING LAYOUT

12541 & 12577 AIRPORT ROAD

Town of Caledon
Regional Municipality of Peel

Date	Revision	By
Aug 25 / 23		
May 25 / 26		
Aug 3 / 26		

Prepared For:

MGP File: 19-2801