


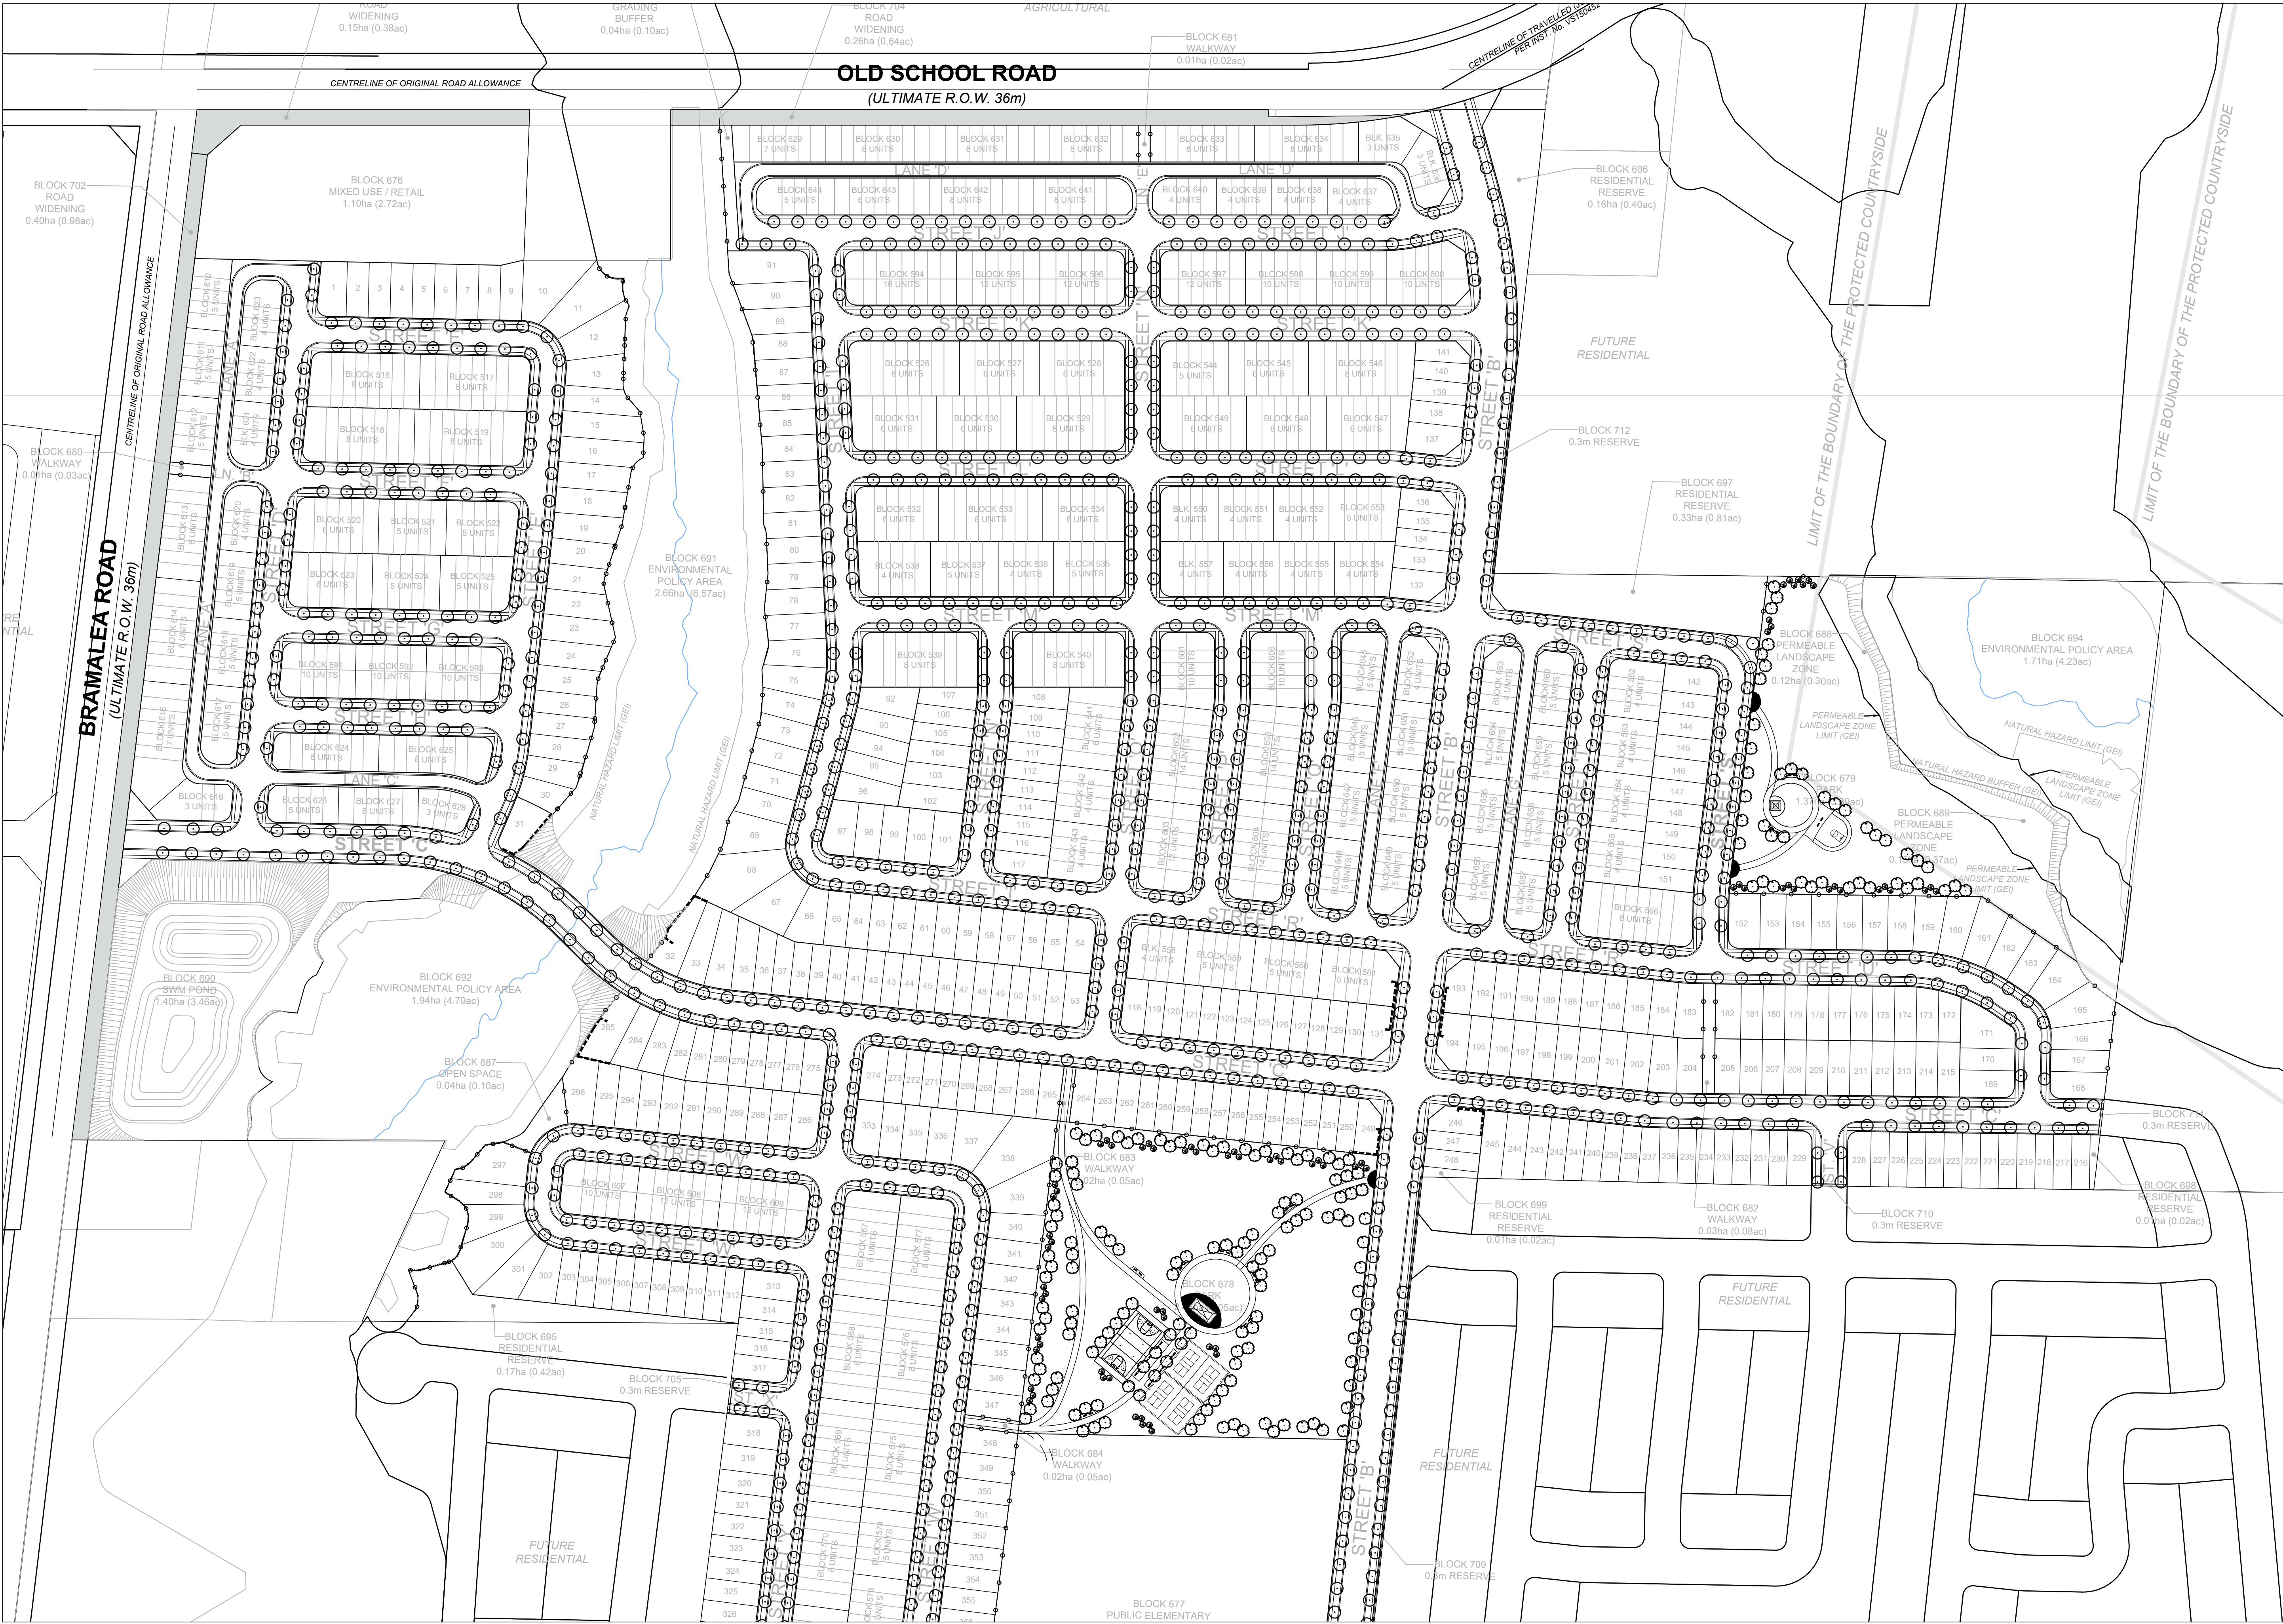

CONCEPTUAL LANDSCAPE PLAN - SCALE (1:1500)

CONTRACTOR SHALL CHECK ALL DIMENSIONS ON THE WORK AND REPORT ANY DISCREPANCY TO THE LANDSCAPE ARCHITECT BEFORE PROCEEDING. ALL DRAWINGS AND SPECIFICATIONS ARE THE PROPERTY OF THE LANDSCAPE ARCHITECT AND MUST BE RETURNED AT THE COMPLETION OF THE WORK. THIS DRAWING IS NOT TO BE USED FOR CONSTRUCTION UNTIL SIGNED BY THE LANDSCAPE ARCHITECT.




LEGEND

- STREET TREE
- DECIDUOUS TREE
- CONIFEROUS TREE
- CHAIN LINK FENCE
- - - WOOD ACUSTIC FENCE

TOWN OF CALEDON
PLANNING
RECEIVED
June 16, 2026

REVISIONS		
-		
-		
-		
-		
-		
1	Issued for Draft Plan Approval	June 2026
No.	Description	Date

APPROVAL STAMP

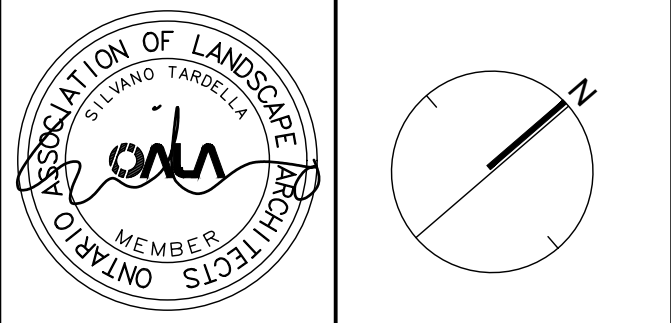

NAK
design strategies
213 STERLING ROAD, SUITE 211, TORONTO, ON M6R 2B2 CANADA
T 416.340.8700 F 416.340.7100 NAKDESIGNSTRATEGIES.COM

PROJECT
12933 BRAMALEA ROAD
Caledon, Ontario

OWNER
TACC DEVELOPMENTS

TITLE
CONCEPTUAL LANDSCAPE PLAN

DATE: Apr/ 2026
SCALE: 1:1500
DRAWN: NH
CHECKED: NH
JOB NO.: 25-048

SHEET
LP 1