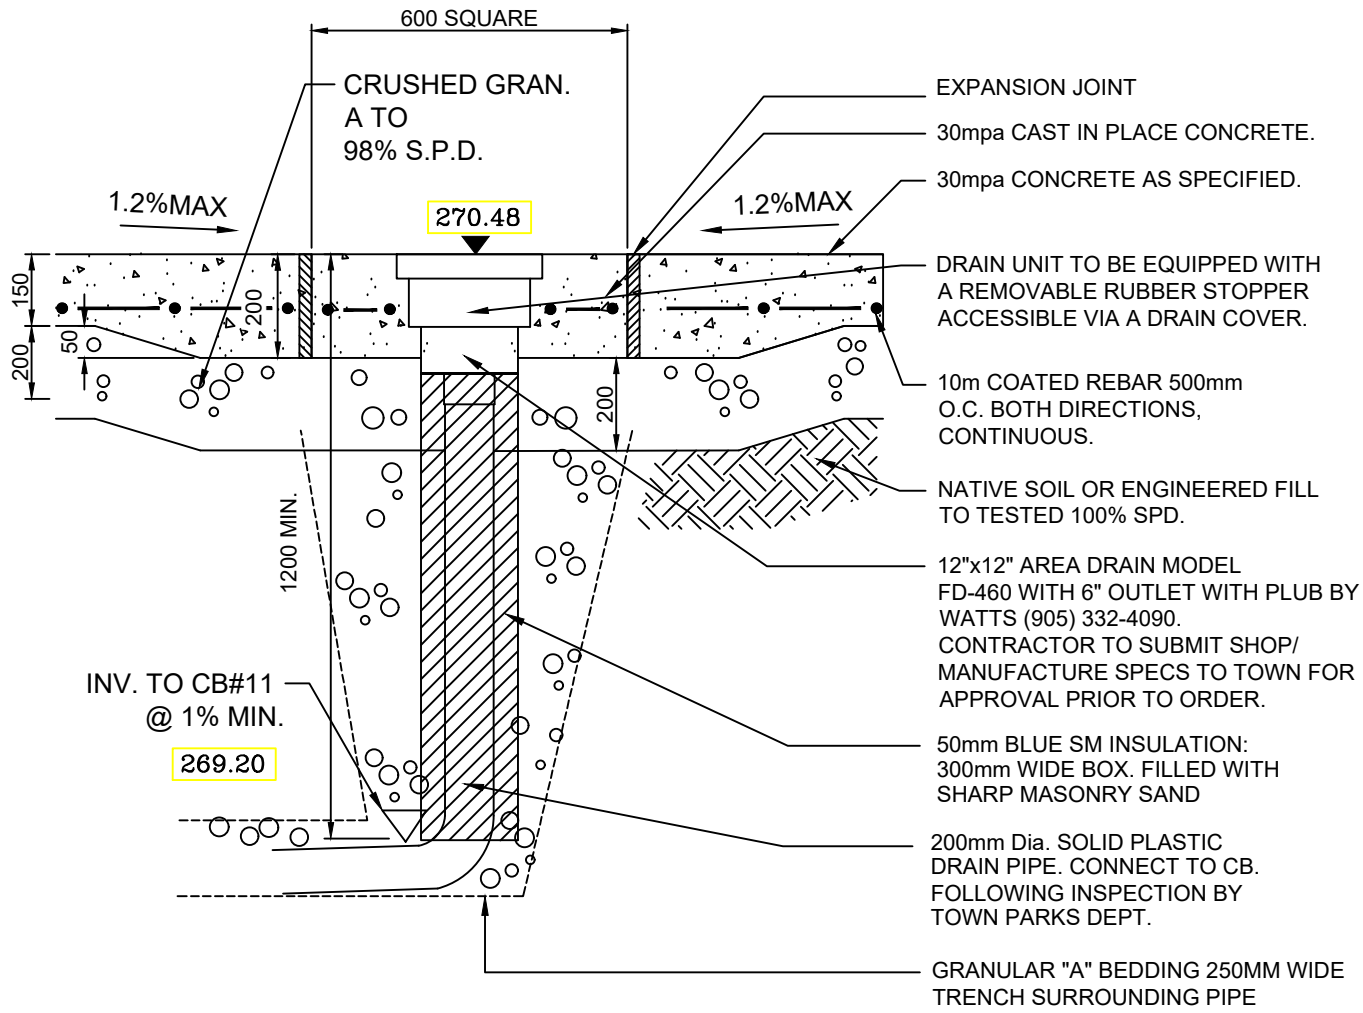

NOTE:

1. ALL DIMENSIONS IN MILLIMETERS UNLESS OTHERWISE NOTED

TOWN OF CALEDON				APR'D: B.B.	DATE: AUGUST 17
PLAYGROUND AREA DRAIN DETAIL				DRAWN:	SCALE: N.T.S.
	NO.	REVISION	APR'D	DATE	STANDARD No. 1001