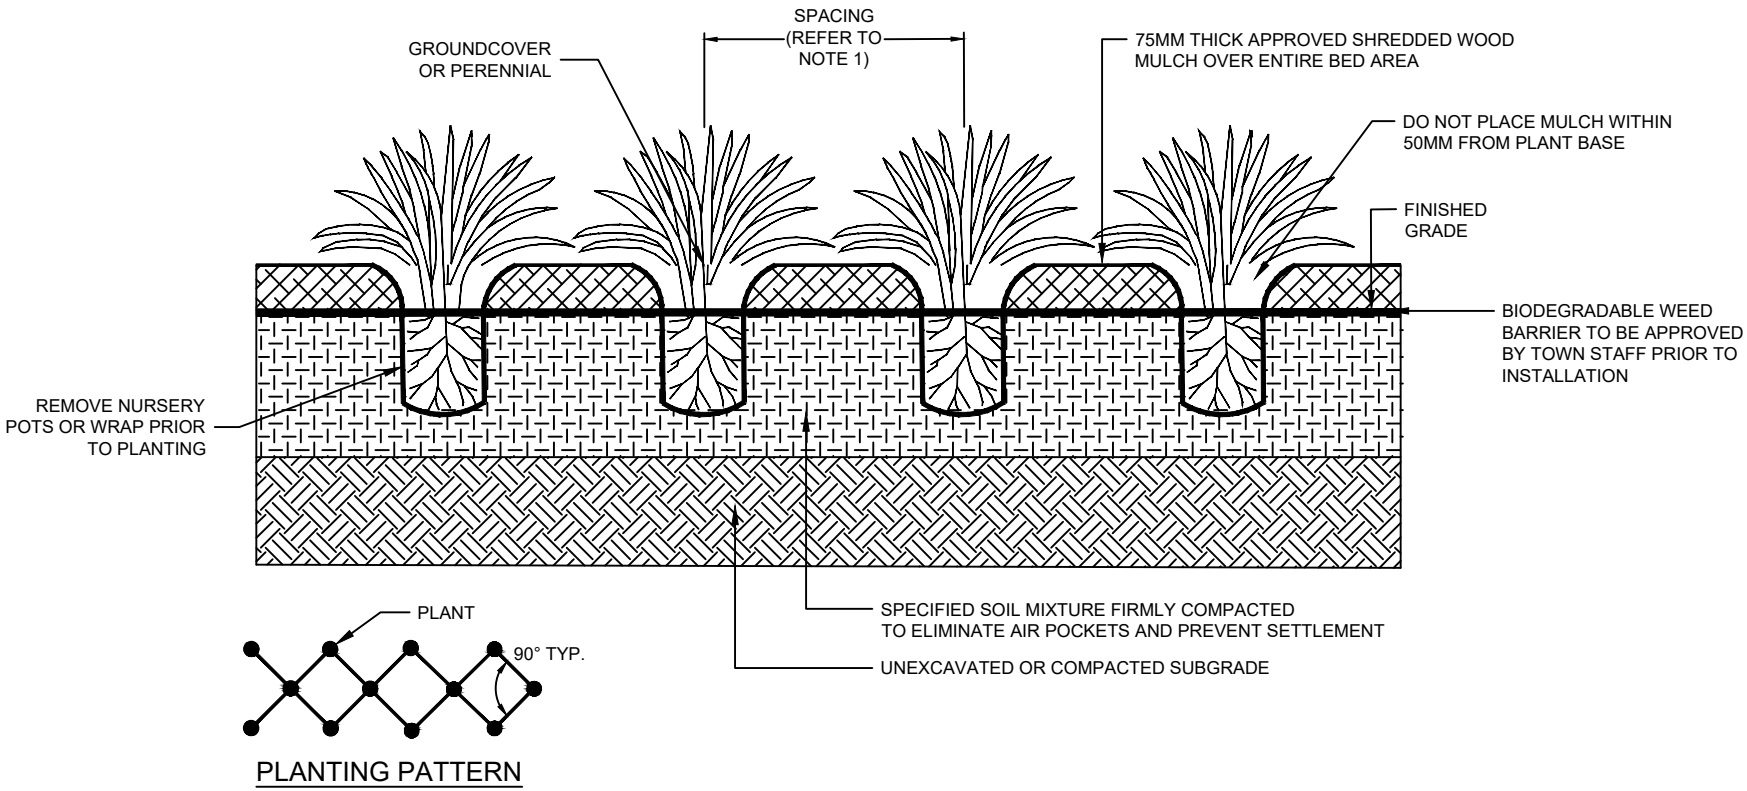

PLANTING PATTERN

NOTE:

1. PLANT IN DIAGONAL PLANTING PATTERN. REFER TO PLANT LIST FOR SPACING REQUIREMENTS.
2. REFER TO PLANT LIST FOR GROUNDCOVER OR PERENNIAL TYPE.

TOWN OF CALEDON					APR'D: B.B.	DATE: AUGUST 17
GROUNDCOVER AND PERENNIAL PLANTING DETAIL					DRAWN: B.M.	SCALE: N.T.S.
	NO.	REVISION	APR'D	DATE	STANDARD No. 803	